

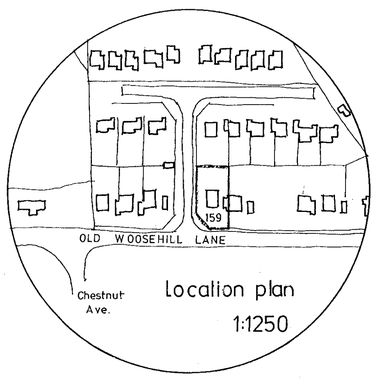



Location plan
1:1250

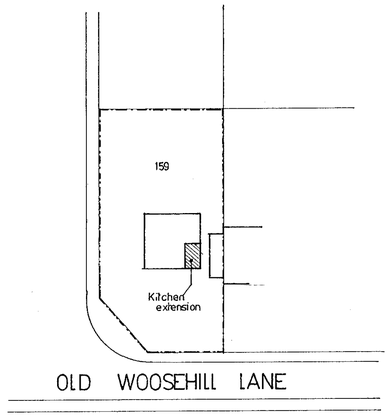


Scale 1: 500 site plan

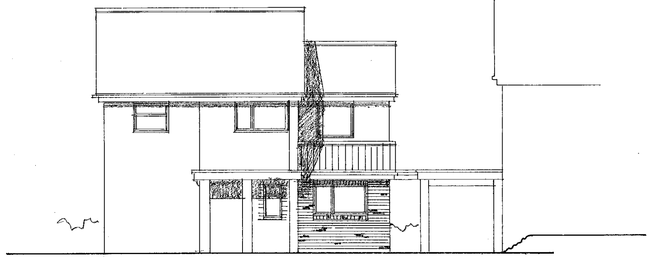


Front PROPOSED

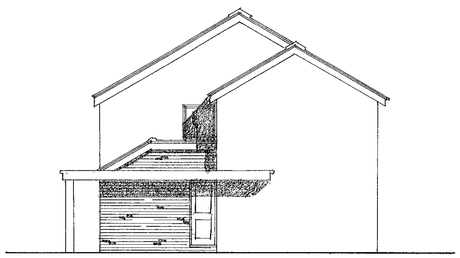


Side PROPOSED

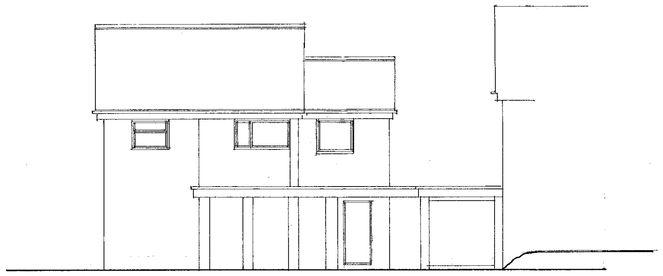


Front EXISTING

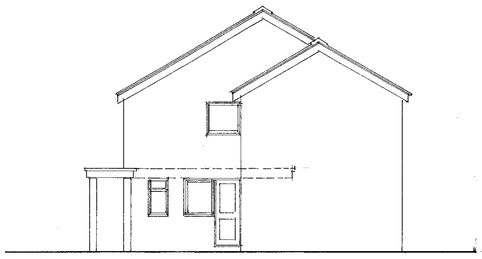

Side EXISTING

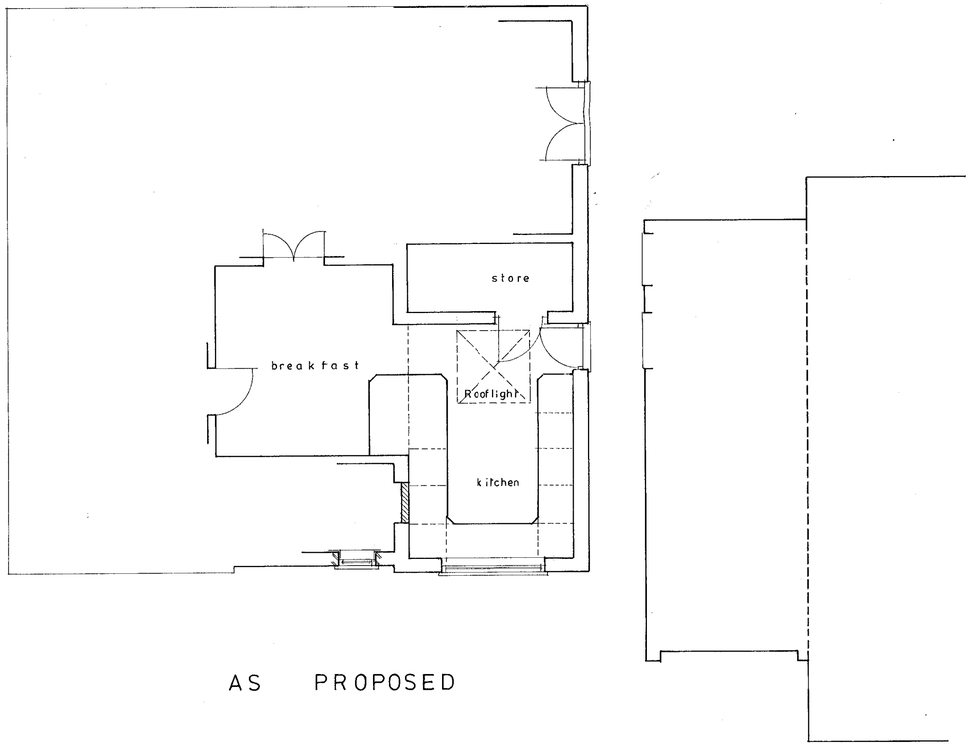

AS PROPOSED

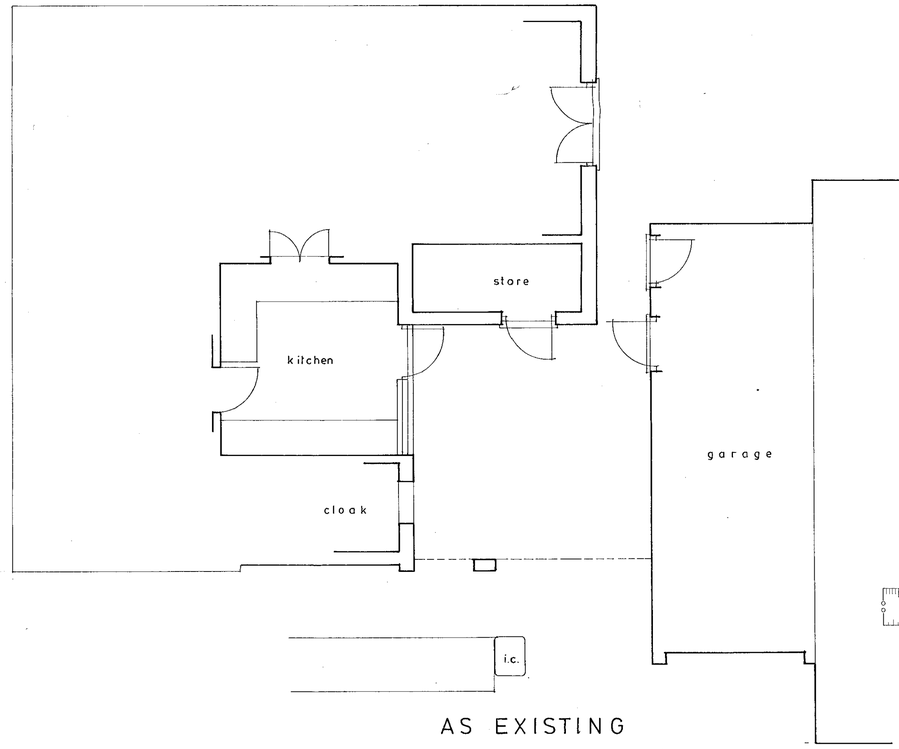

AS EXISTING

22.JUN.2000* 1814

PROJECT	159 Old Woosehill Lane Wokingham
TITLE	Kitchen Extension
Scale	1:50 and 1:100
Drawn	S. C.
Date	May 2000
JOB NO.	2165
DRG. NO.	1

CHAMBERLAIN SYRAD ARCHITECTURE
Snook House, 66 Tilehurst Road, Reading RG30 2JH Tel. 0118 939 4554

No dimension is to be scaled from this drawing. Contractors must check all dimensions on site before starting any work or shop drawings.
All errors or discrepancies are to be reported to the Architect before commencing any work.

OCE UK LTD 409

20/6/01