


Site Block Plan
PARKING PLAN



0 20
Metres

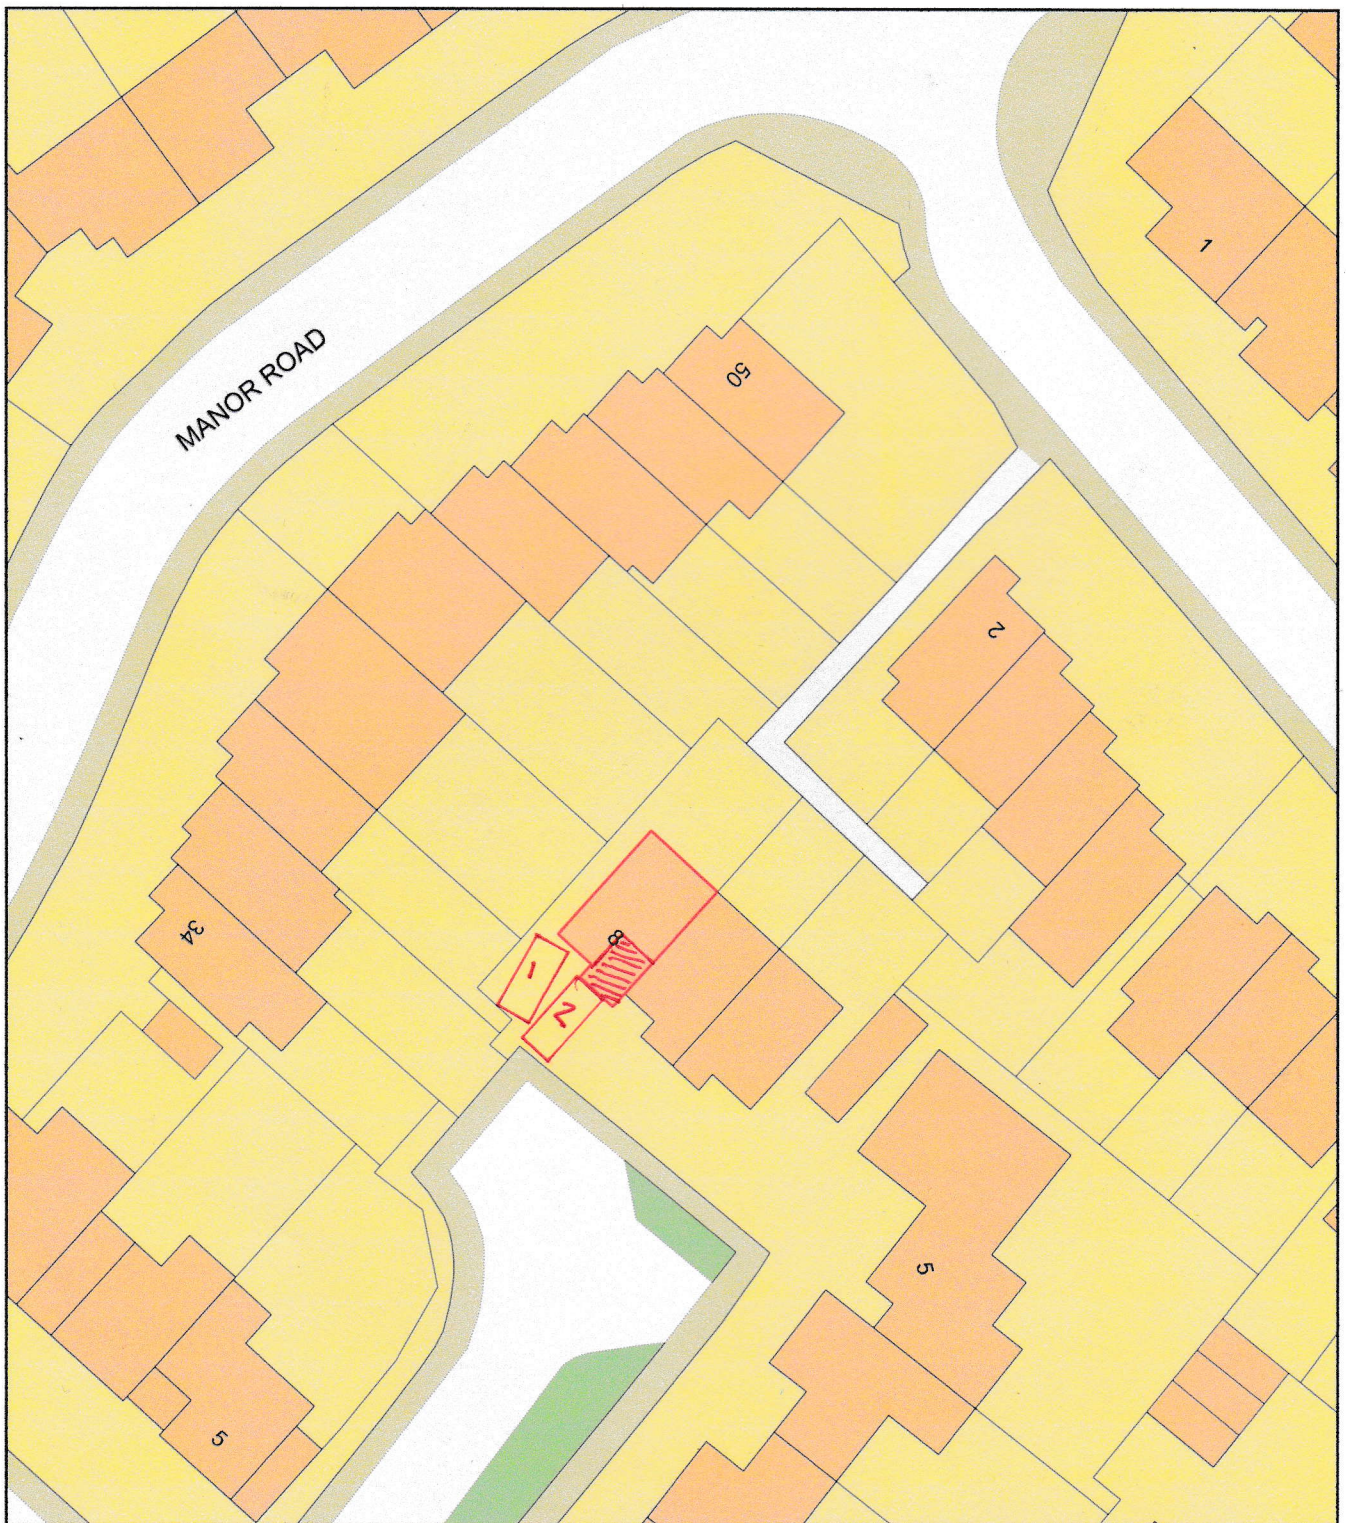

Plan Produced for: 241842
Date Produced: 29 Jul 2024
Plan Reference Number: TQRQM24211090603994
Scale: 1:500 @ A4