


SIDE ELEVATION
SCALE 1:100




FRONT ELEVATION
SCALE 1:100



REAR ELEVATION
SCALE 1:100

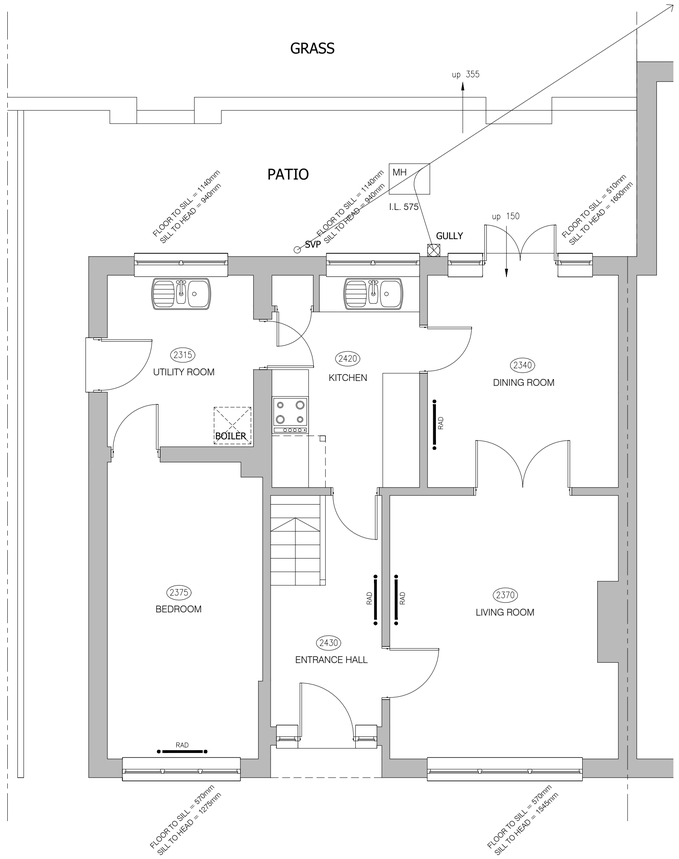

GROUND FLOOR PLAN
SCALE 1:50

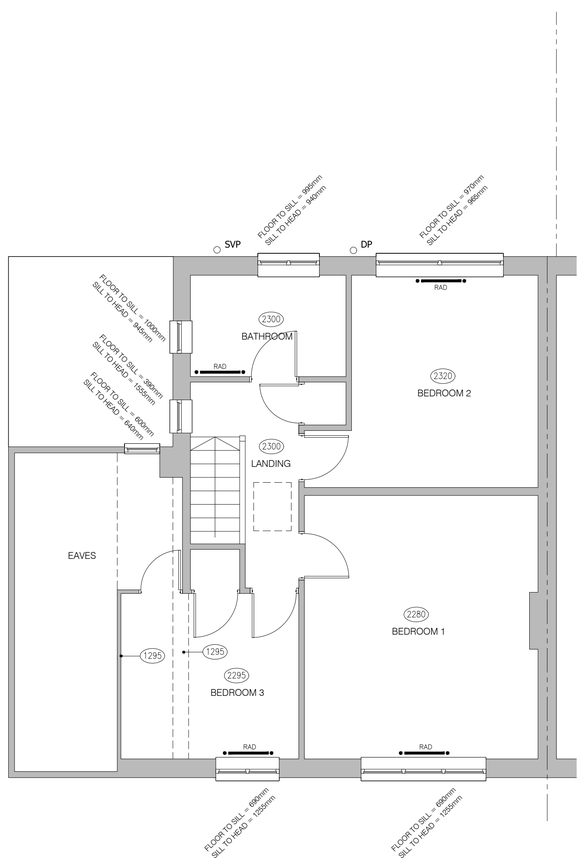

FIRST FLOOR PLAN
SCALE 1:50

1:50

0 0.5 1 1.5 2 2.5 3 3.5 4 4.5 5 5.5 6 6.5 7 7.5 8
(metres)

NOTES:

1. THIS DRAWING IS TO BE READ IN CONJUNCTION WITH ALL RELEVANT ARCHITECTS, SUB-CONTRACTORS AND ARCHITECTURAL DRAWINGS.
2. THIS DRAWINGS REMAINS THE COPYRIGHT OF JETARCH DESIGN LTD AND MAY NOT BE SHARED OR REPRODUCED WITHOUT THEIR KNOWLEDGE

JET ARCH DESIGN

100 Berkshire Place
Winnersh Triangle
Wokingham, Berkshire RG41 5RD
Tel: 07787296792

email: info@jetarchdesign.co.uk

Client

MS RAVINDRAN

Property:

125 SILVERDALE ROAD
EARLEY
RG6 7ND

Drawing Title:

DETAILS OF EXISTING
FLOOR PLANS
AND ELEVATIONS

Rev.	Date	Revisions

Drawing No.

A1/499/01

Rev.

Plot Date: NOV 2026

Scale 1:50, 1:100 @ A1

Date NOV 2026 Drawn JT