
Rev.	Date	Revisions

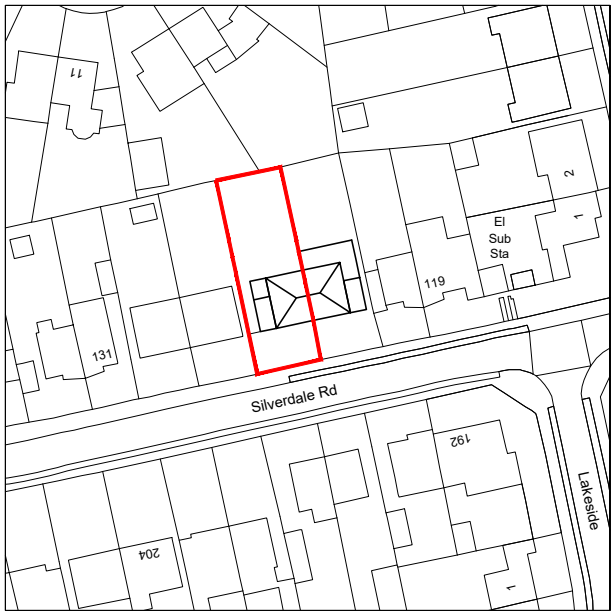

Produced on 09 November 2026 from the Ordnance Survey National Geographic Database and incorporating surveyed revision available at this date.
This map shows the area bounded by 474914 171176,475014 171176,475014 171276,474914 171276,474914 171176
Crown copyright and database rights 2026 OS 100054135. Supplied by copla ltd trading as UKPlanningMaps.com a licensed Ordnance Survey partner (OS 100054135).
Data licence expires 09 November 2027. Unique plan reference: v1f//1493394/1996476

10 0 10 20 30 40 50

N

SITE BOUNDARY

Client: MS RAVINDRAN	Drawing Title: SITE LOCATION PLAN	JET ARCH DESIGN
Job Title: 125 SILVERDALE ROAD EARLEY RG6 7ND		100 Berkshire Place Winnersh Triangle Wokingham, Berkshire RG41 5RRD Tel: 07787296792 email: info@jetarchdesign.co.uk
Scale: 1:1250 / Date: NOV 2026 / Drawn: JT	Drawing No.: A4/499/OS1	Rev.
Plot Date: NOV 2026		