
Rev.	Date	Revisions

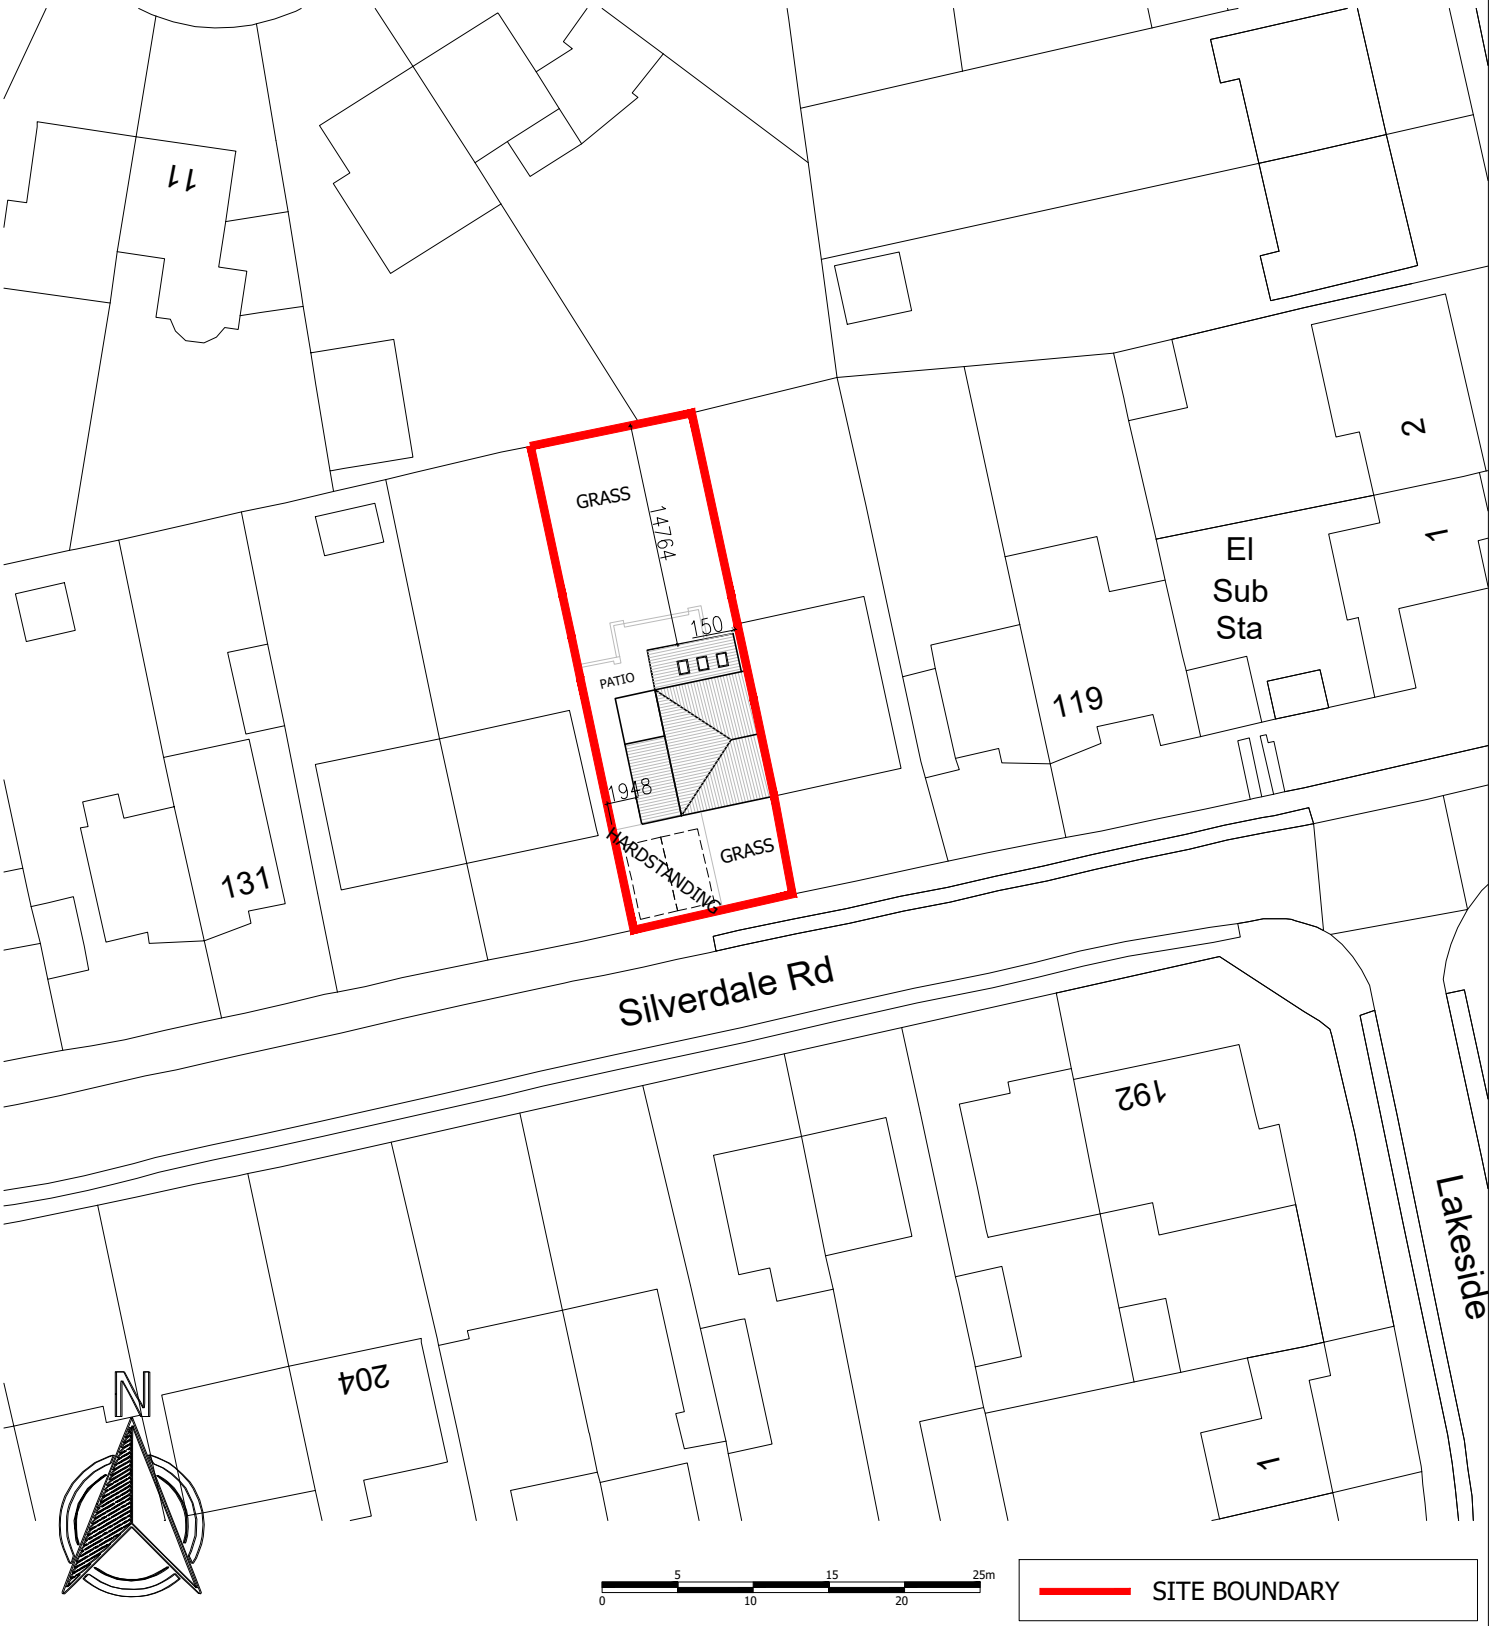

Client: MS RAVINDRAN	Drawing Title: PROPOSED BLOCK PLAN	JET ARCH DESIGN
Job Title: 125 SILVERDALE ROAD EARLEY RG6 7ND		100 Berkshire Place Winnersh Triangle Wokingham, Berkshire RG41 5RRD Tel: 07787296792 email: info@jetarchdesign.co.uk
Scale: 1:500 / Date: NOV 2026 / Drawn: JT	Drawing No.: A4/499/11	Rev.
Plot Date: NOV 2026		