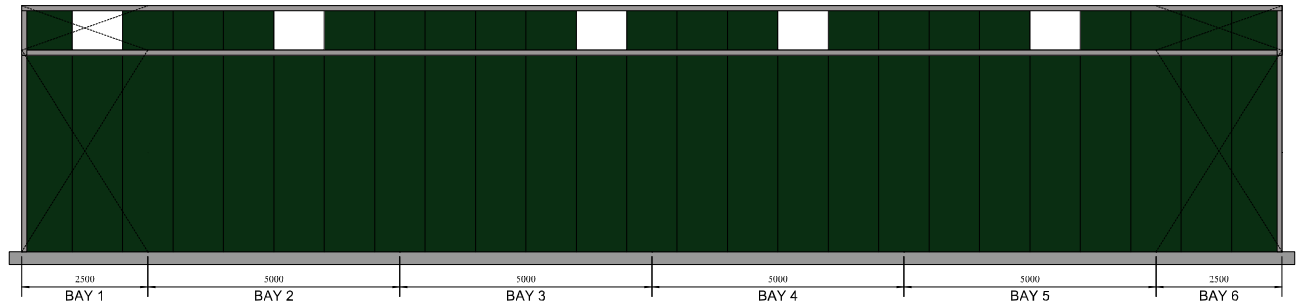
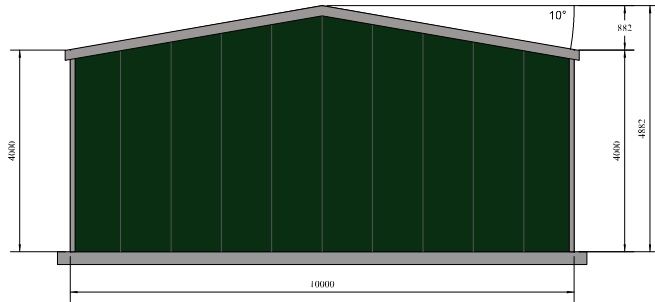


DESIGN SUPPLIED BY: MURRAY STEEL BUILDINGS
 ADDRESS: MURRAY HOUSE 13 ABBEY PARK PLACE DUNFERMLINE FIFE
 EMAIL: LOUISE@MURRAYSTEELBUILDINGS.COM
 PHONE: 01383 668820

CLIENT: JAMES RAY
 ADDRESS: WESTWOOD COTTAGE, SHEERLANDS ROAD, FINCHAMPSTEAD, WOKINGHAM, R, RG40 9BA
 EMAIL: JAMES@PPC.GROUP.COM
 PHONE: 0 - 07789 997921

DRAWING TITLE: ELEVATION ALL
 DRAWING NUMBER: SMSB-0000
 SHEET NUMBER: 01
 DRAWING REVISION NUMBER: 00

SCALE: 1:150