
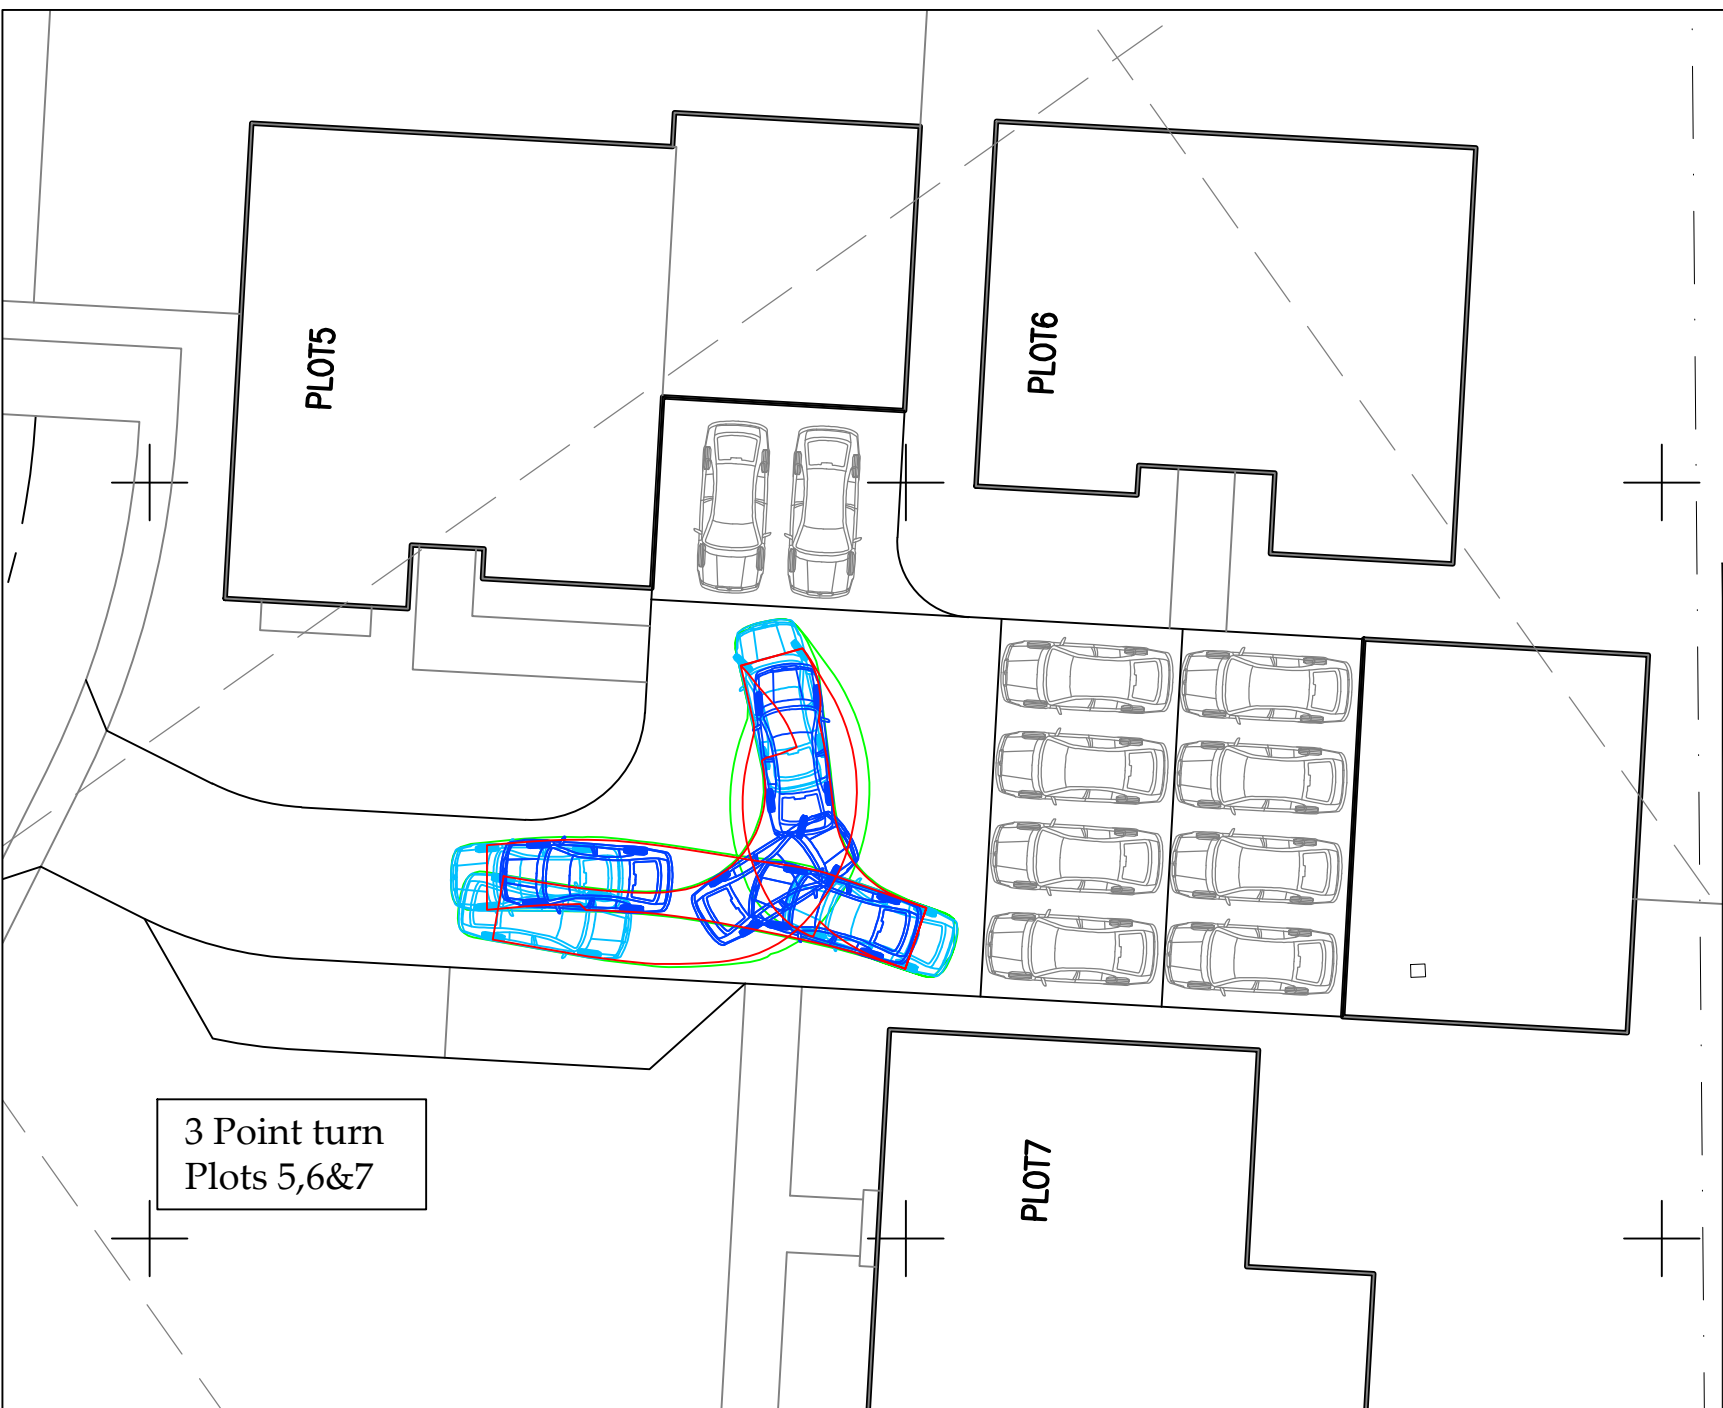
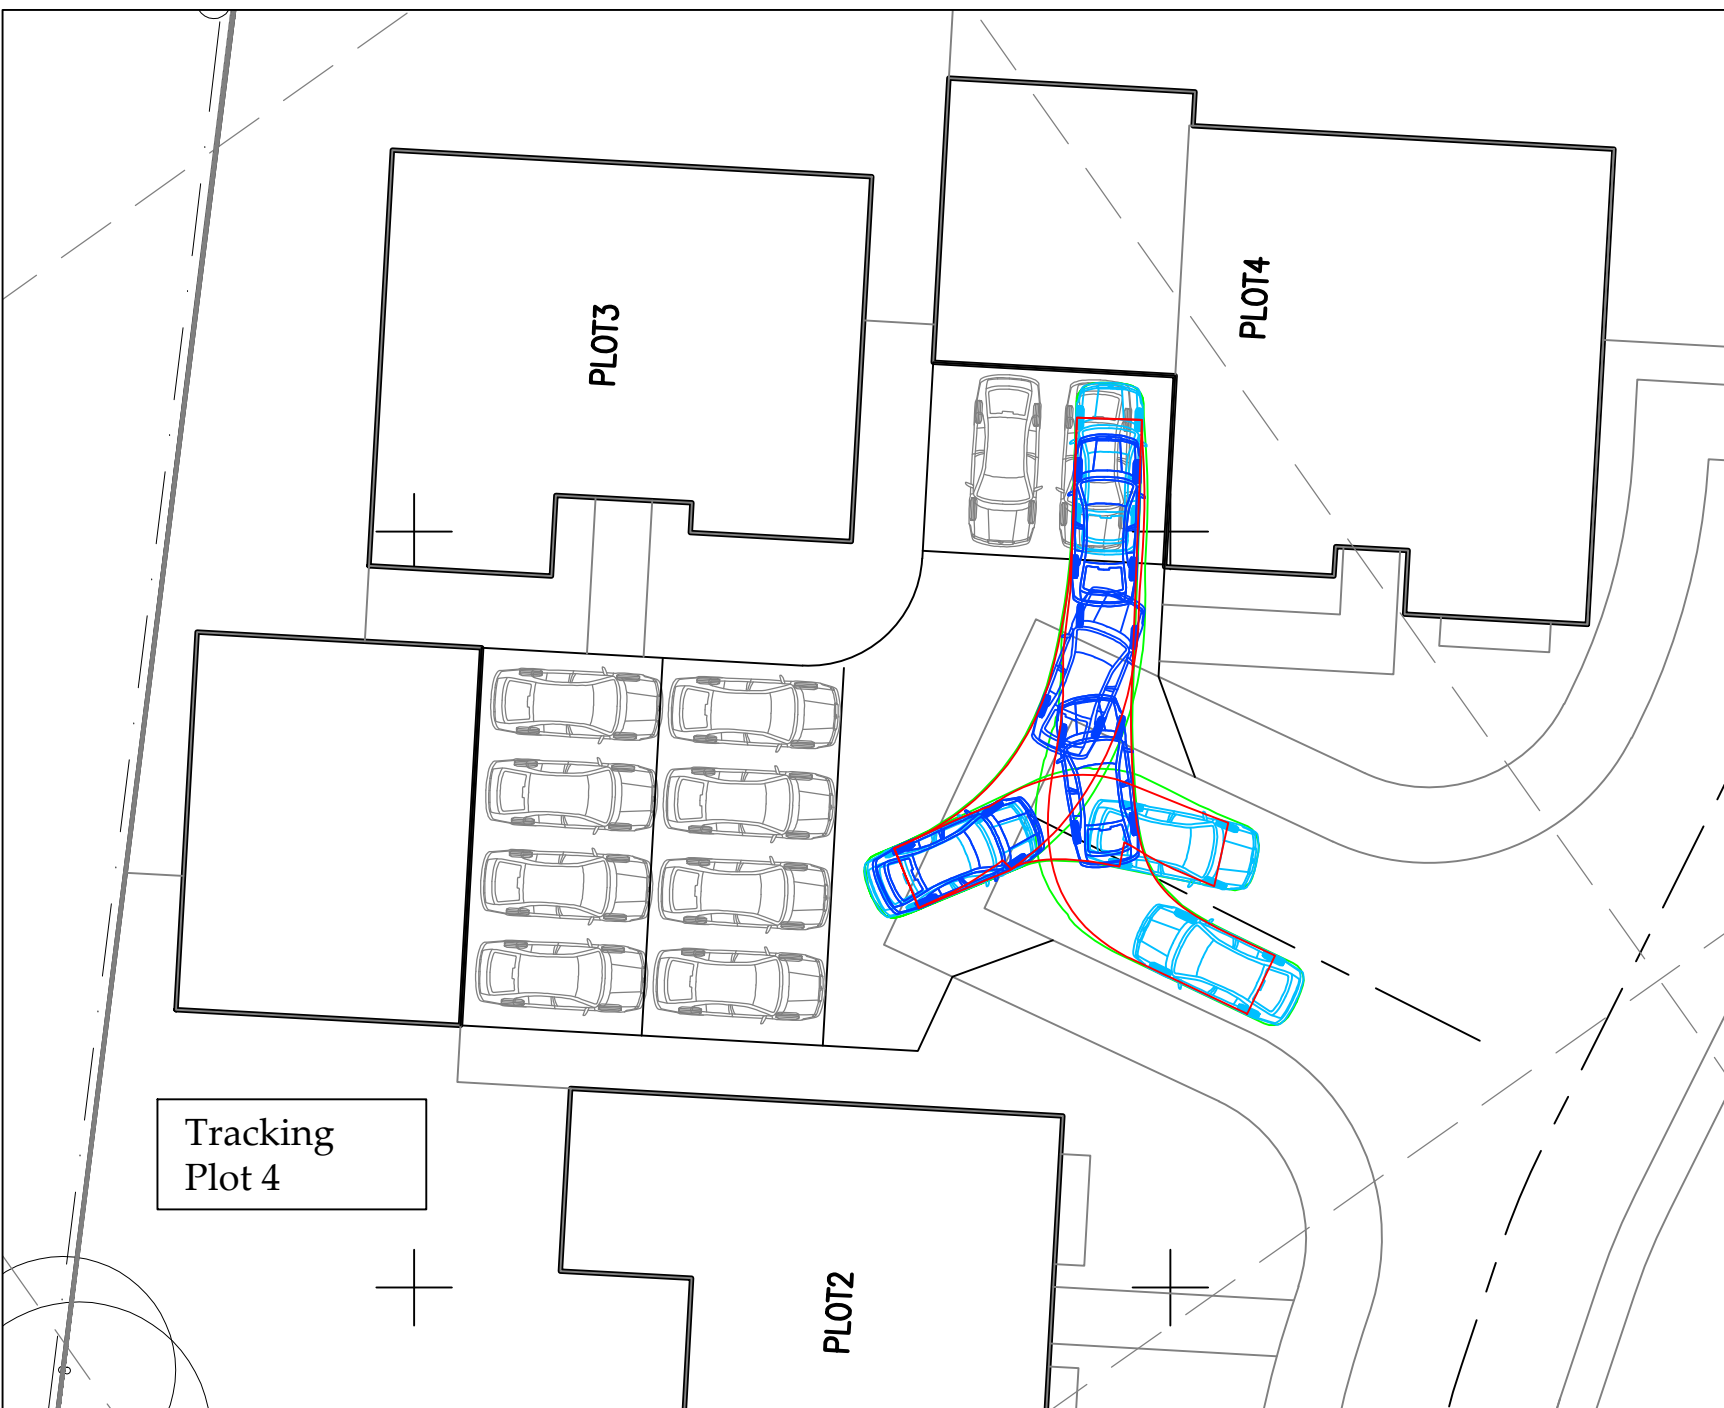
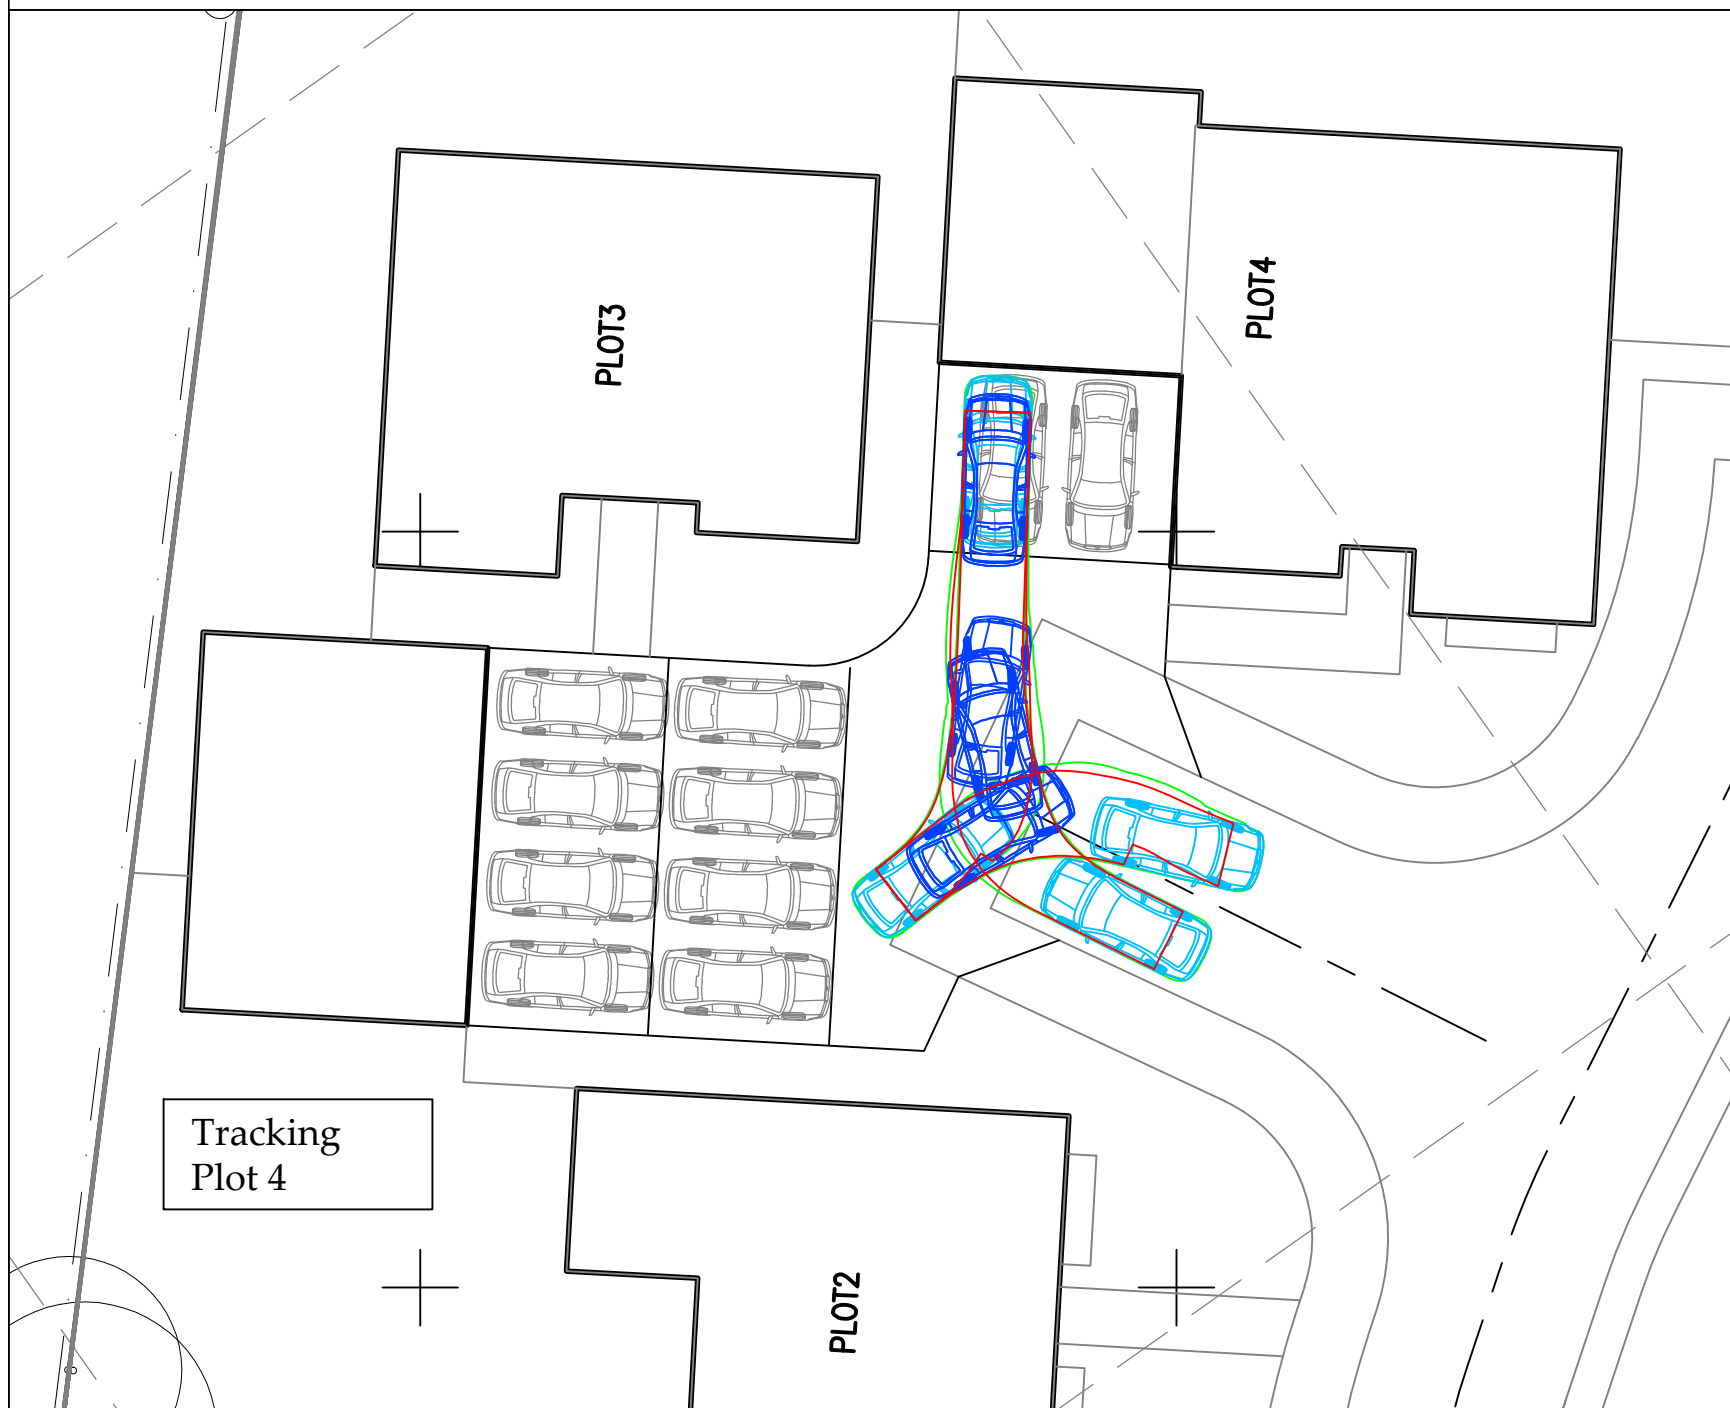
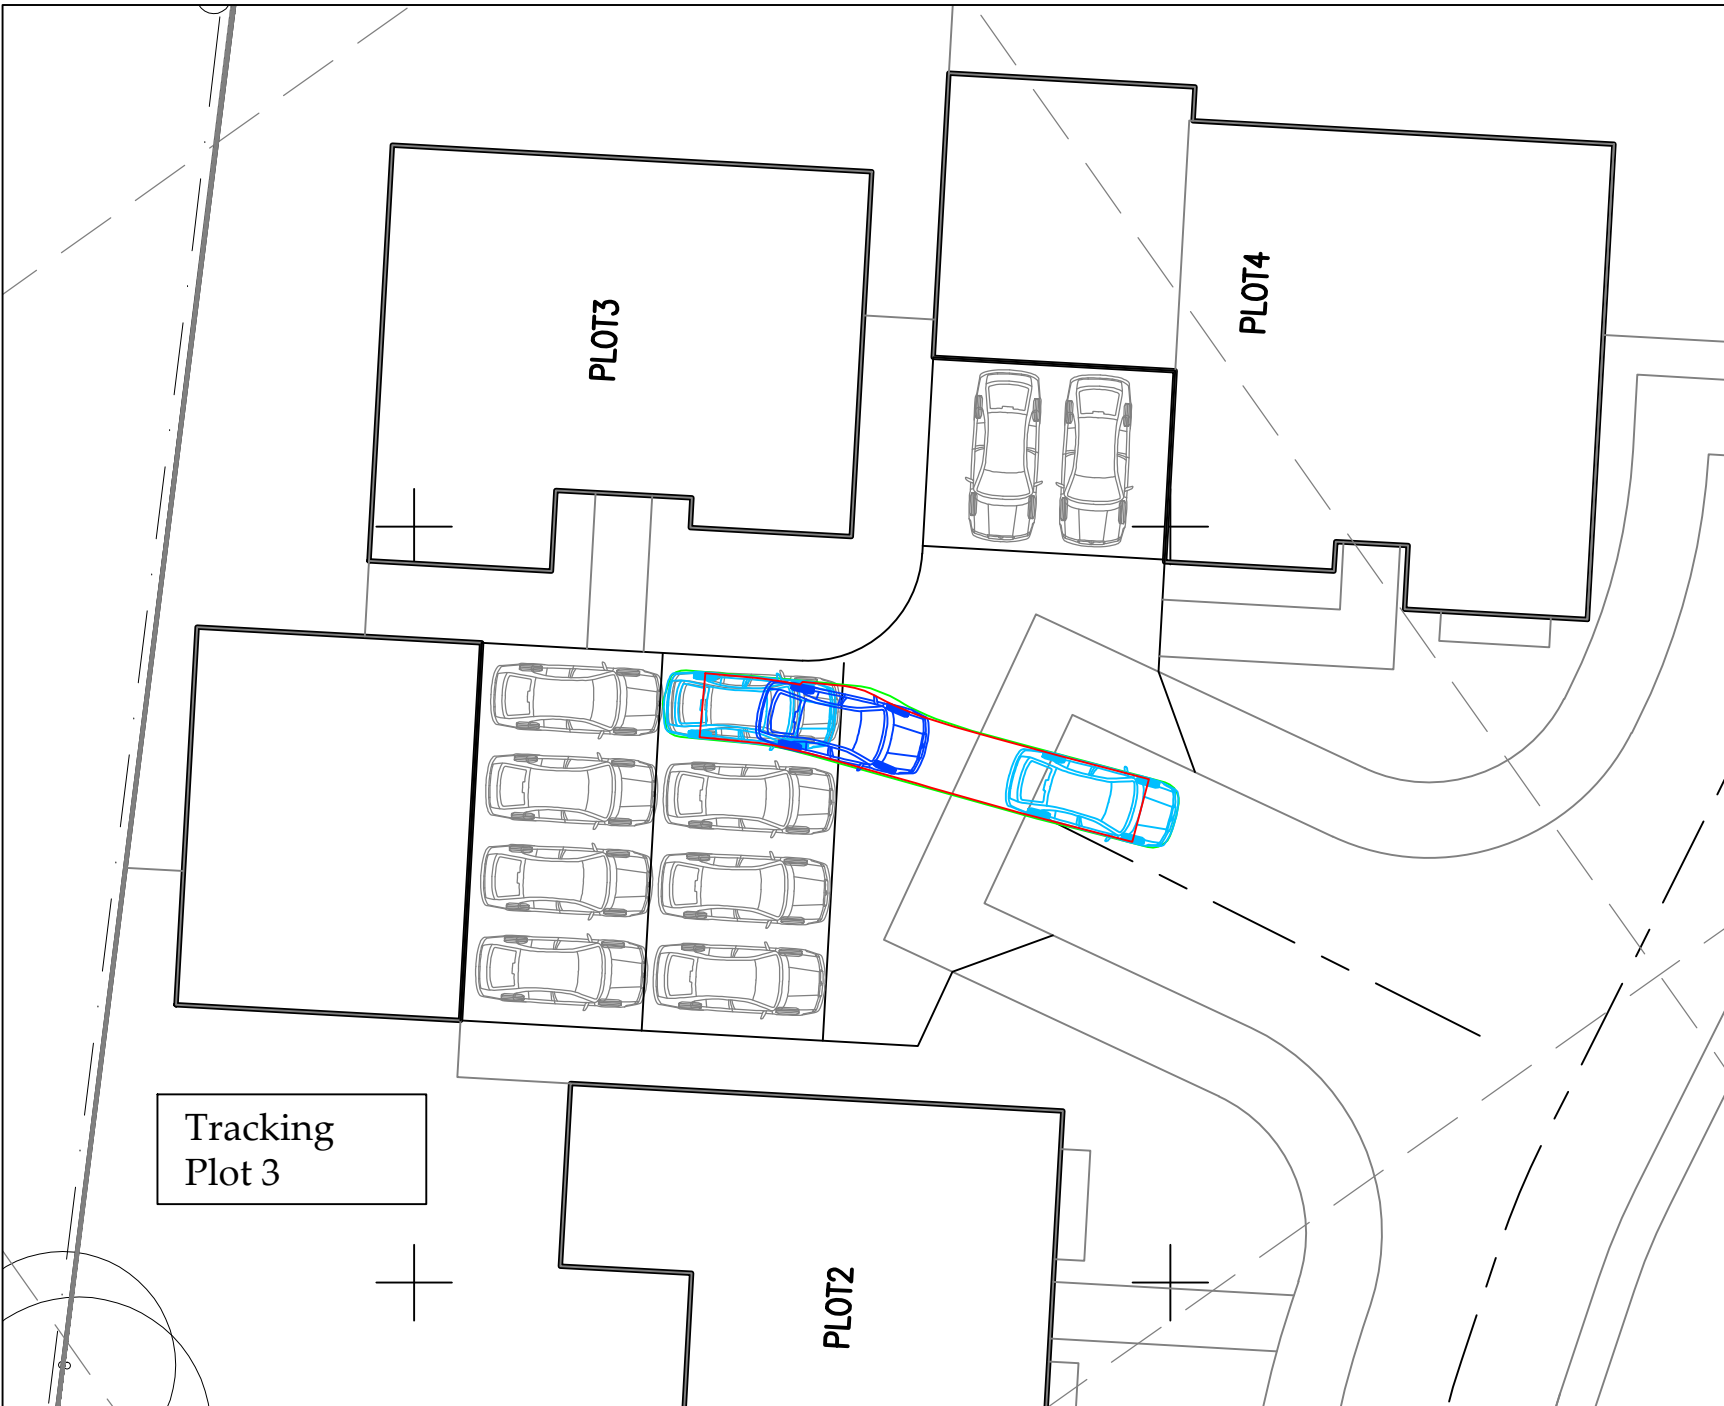
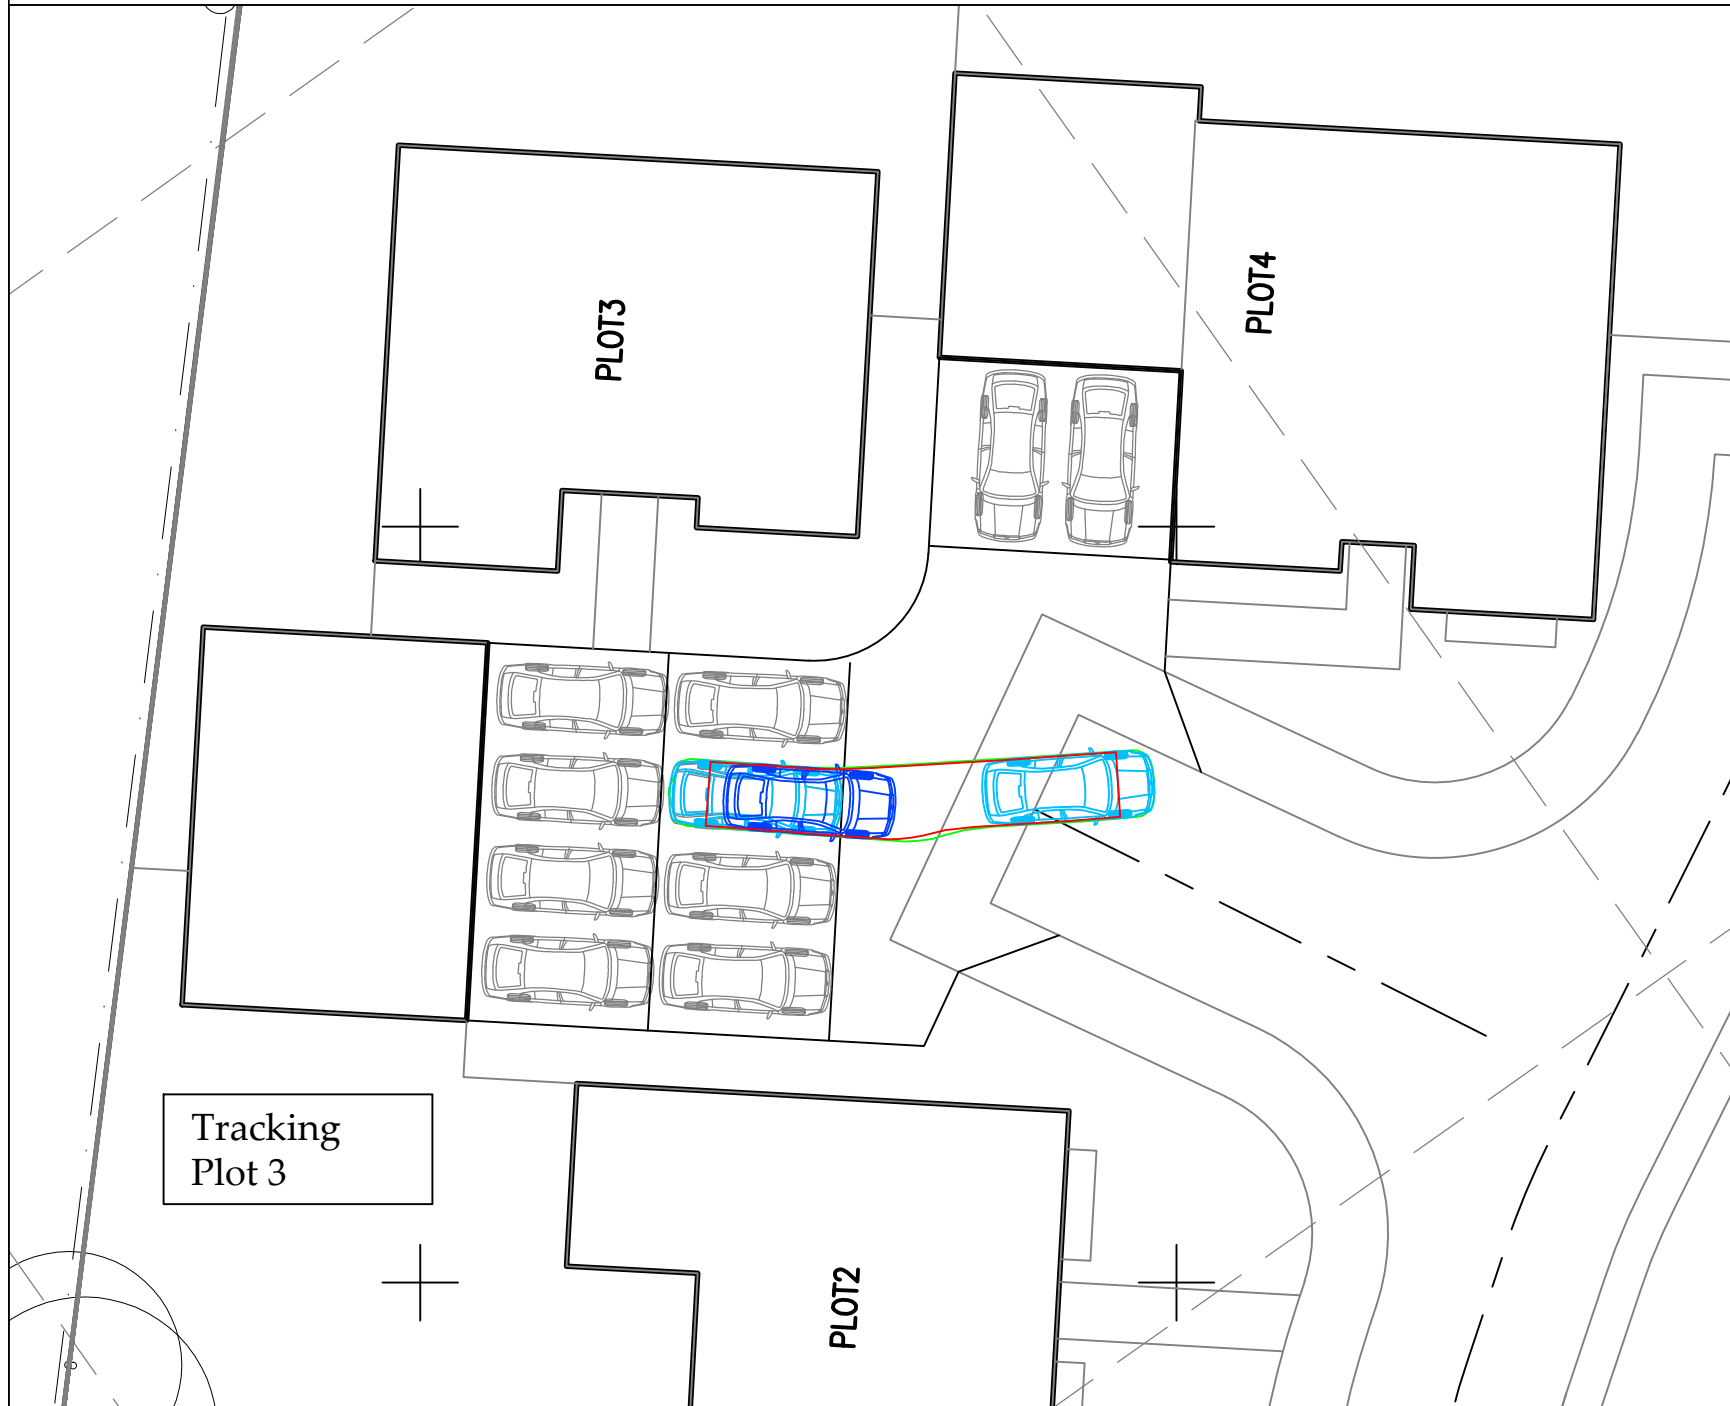
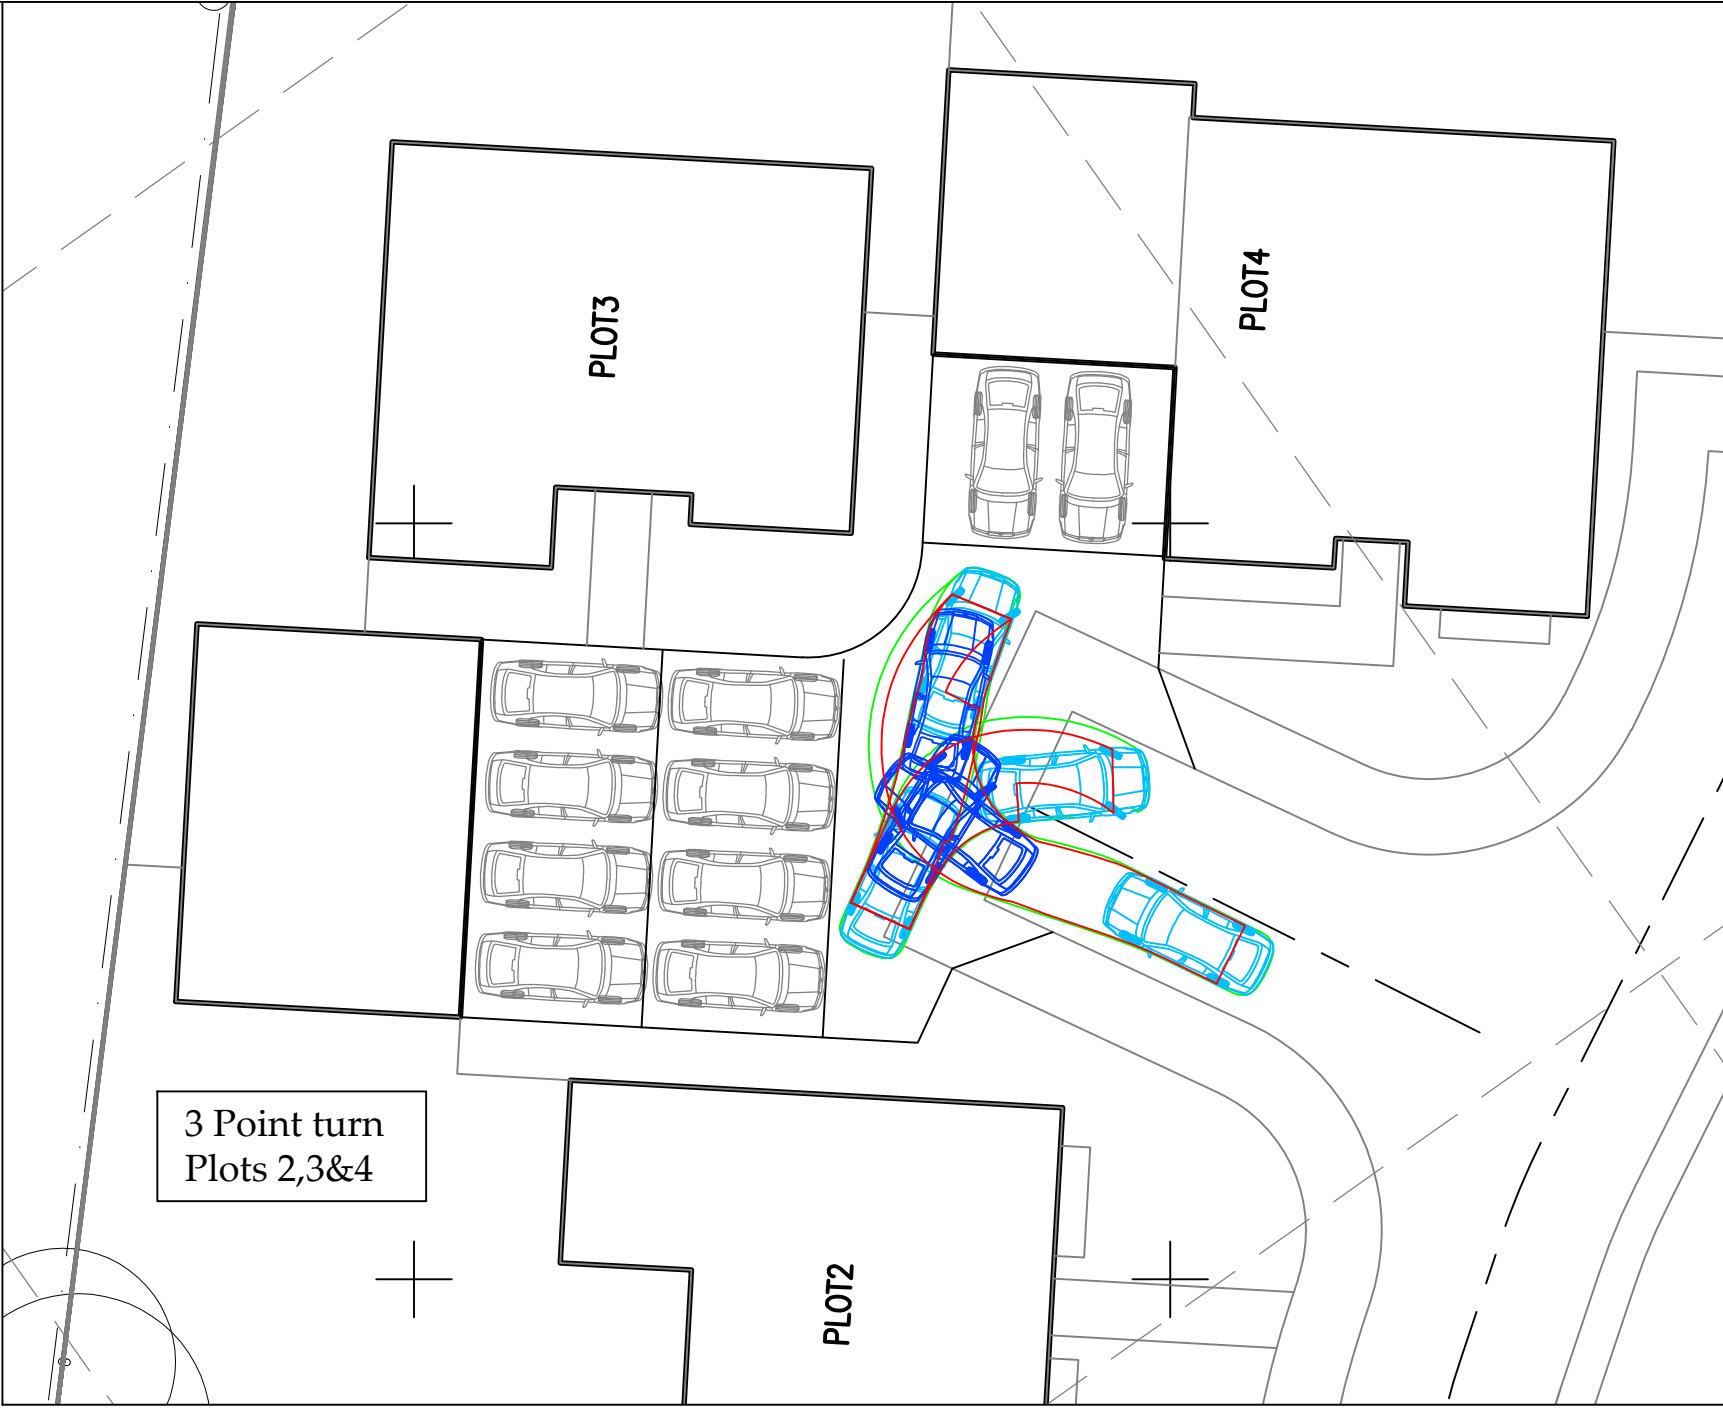
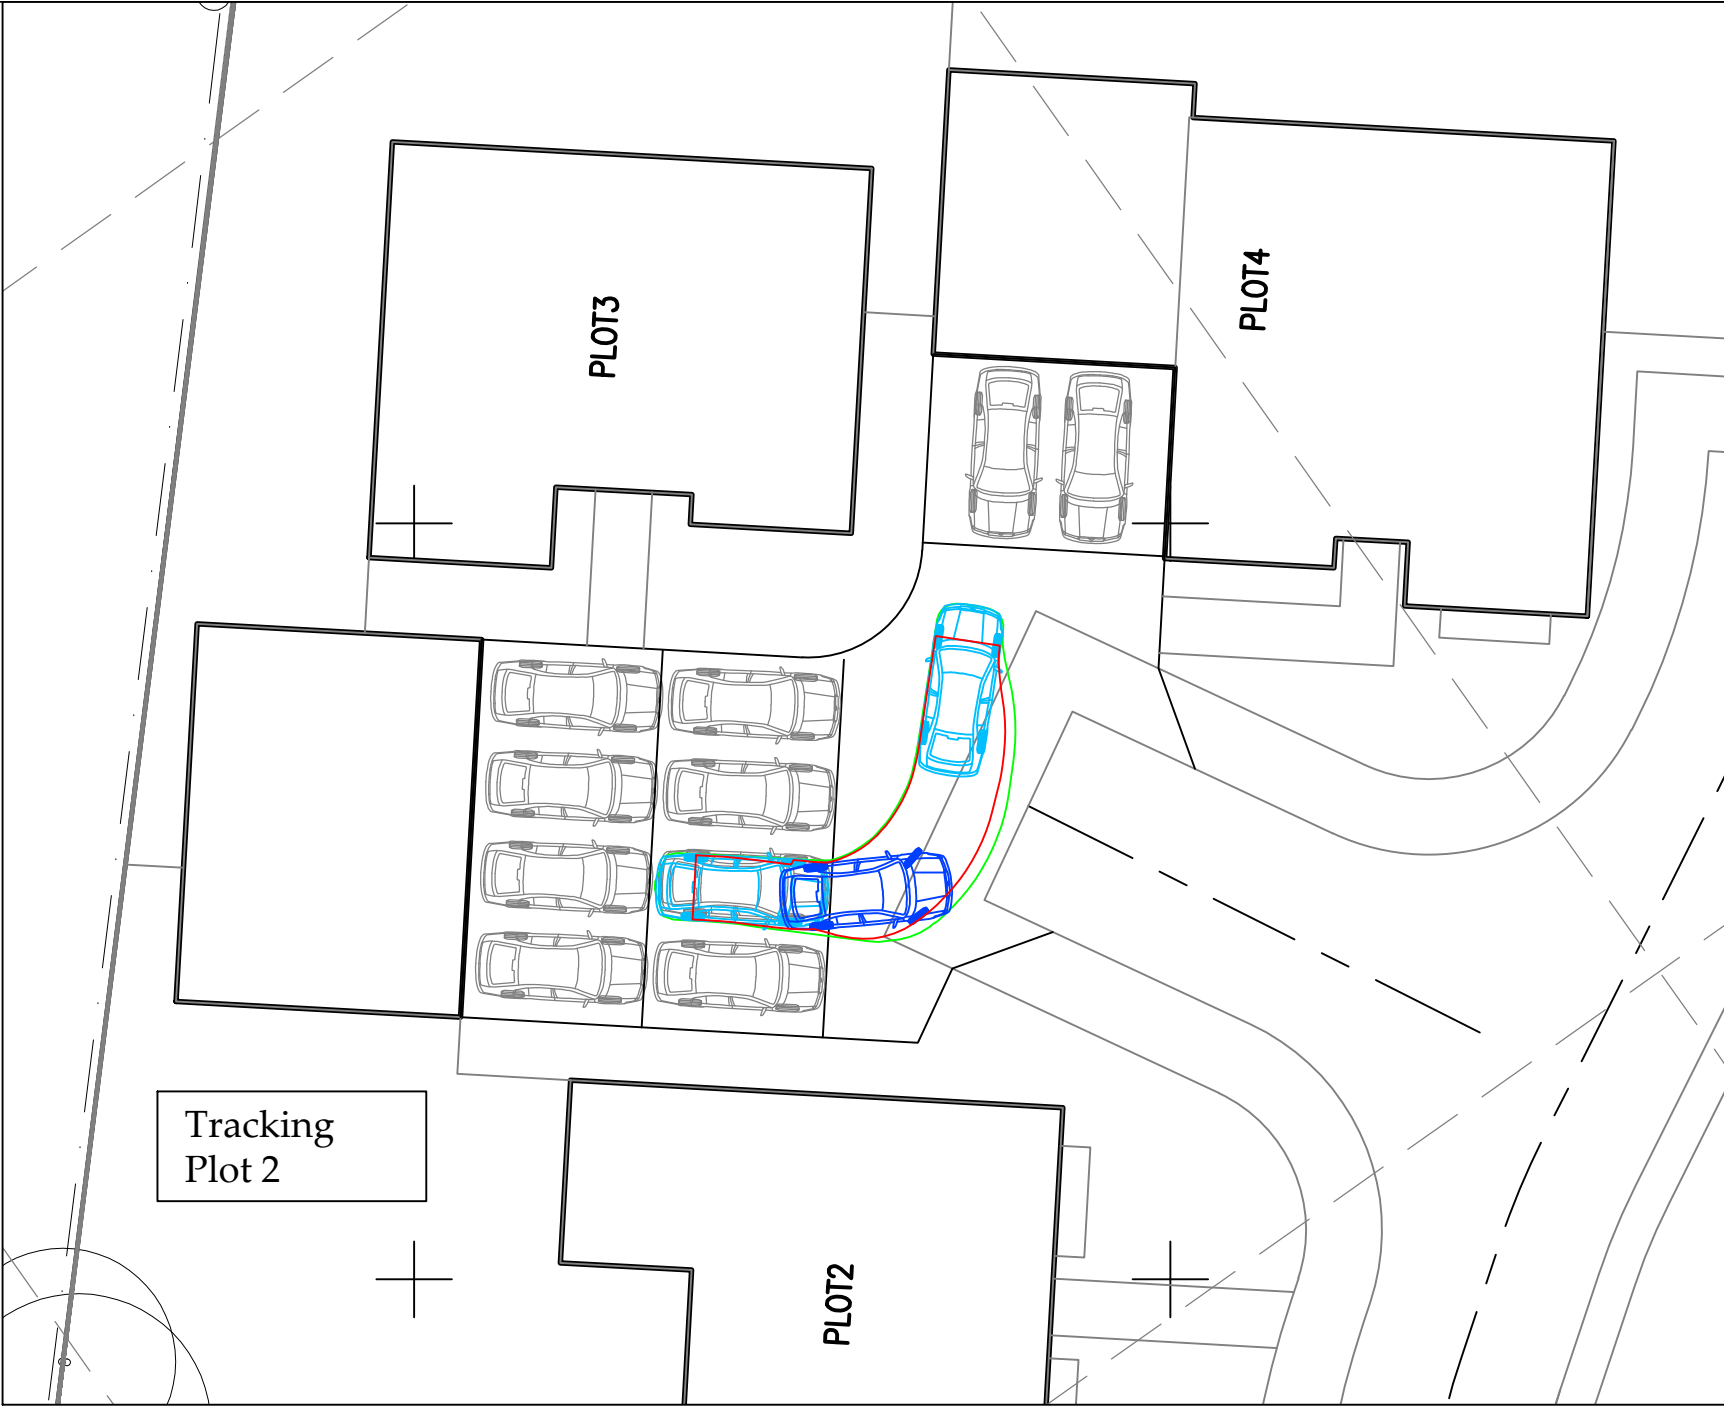


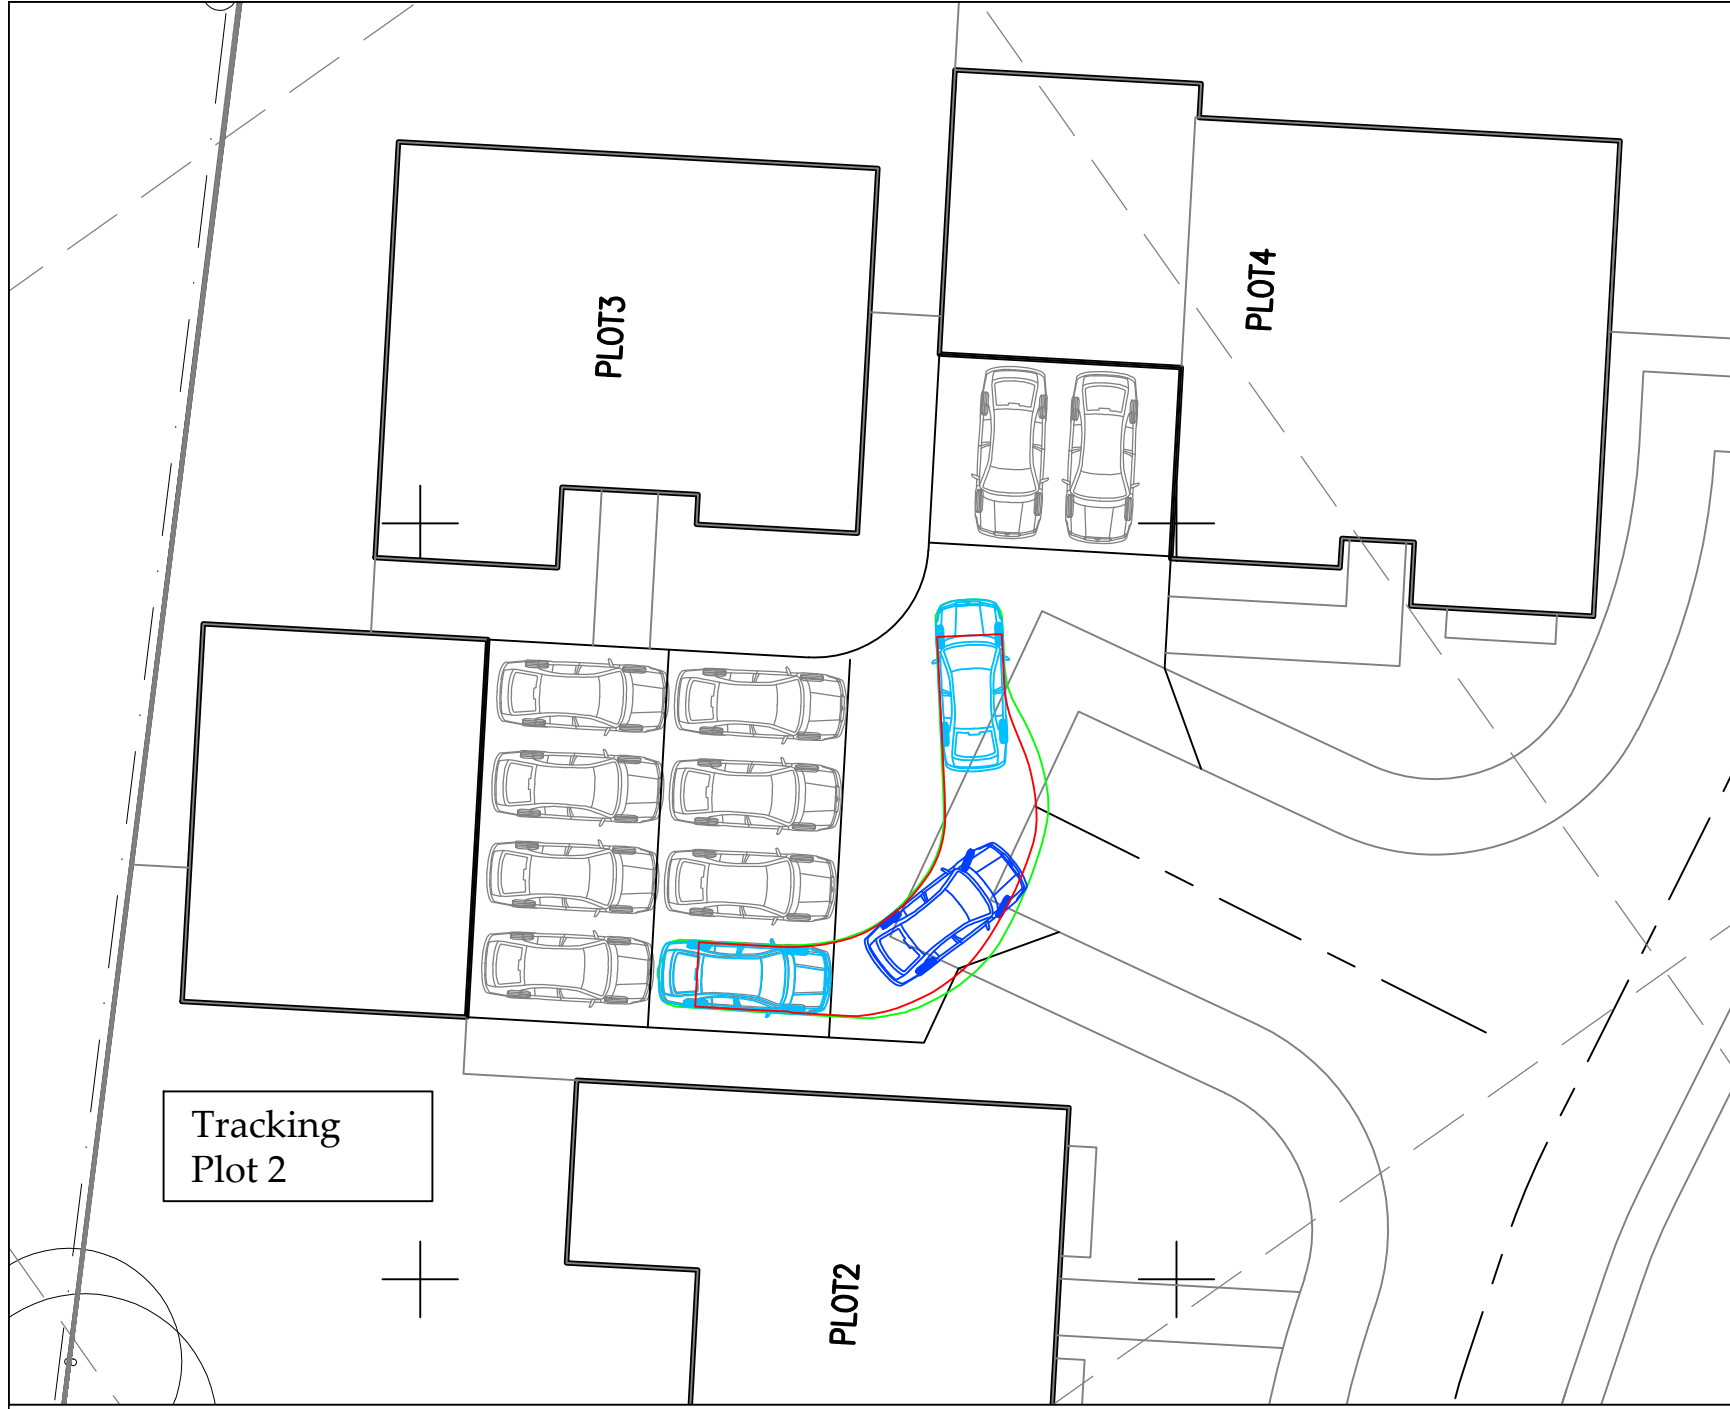

Notes:

1.1 Do not scale from this drawing.

1.2 All dimensions are in m unless otherwise specified.

1.3 In case of any discrepancies in drawings or details refer to engineer for clarification. Unilateral decisions by the contractor will not be accepted.

1.4 This drawing is to be read in conjunction with all related Architects, Consultants & Sub-Contractors drawings and specifications.

Tracking Key

Body Overhang

Wheel lines

4.572

0.951 2.578

Medium Sized Car

Overall Length4.572m

Overall Width1.769m

Overall Body Height1.488m

Min Body Ground Clearance0.249m

Max Track Width1.713m

Lock to Lock Time4.00s

Kerb to Kerb Turning Radius5.100m

CDM REGULATIONS 2015

Aventus Design have considered and where reasonably practicable avoided foreseeable risks in the preparation of the design shown on this and related drawings. Significant risks which remain and associated control measures are identified in the Risk Register and should be given particular attention by the main contractor on site.

RISKS RELATING TO THIS DRAWING:

RISK NUMBERS ? & ? on Risk Register

NOTE: The Risk Register records only those elements considered unusual, difficult to manage or outside the anticipated expertise of a competent contractor.

Drawing Status

For Technical Review

A

16.07.20

Tracking revised.

SU

-

REV

DATE

DESCRIPTION

CHK

APP

Aventus Design Ltd

Unit 5 - Leaches Farm

Business Centre

Bicester Road

Kingswood

Aylesbury

Bucks HP18 0RF

Tel: 01296 770066

Aventus

DESIGN

Civil & Structural Engineers

Email: mail@aventusdesign.co.uk

Web: www.aventusdesign.co.uk

Client:

Alfred Homes

Site:

Sonning Golf Club,

Duffield Road, Sonning,

Reading, RG4 6GJ

Title:

Private Parking Tracking

Drawing no.

H1147 - TR05

Issue:

Scale: 1:200 @ A1

Checked: -

Date: -

Drn: S.U.

Date: June '20

Approv: -

Date: -

ORIGINAL SIZE - A1

50mm

100mm

150mm

200mm

250mm