


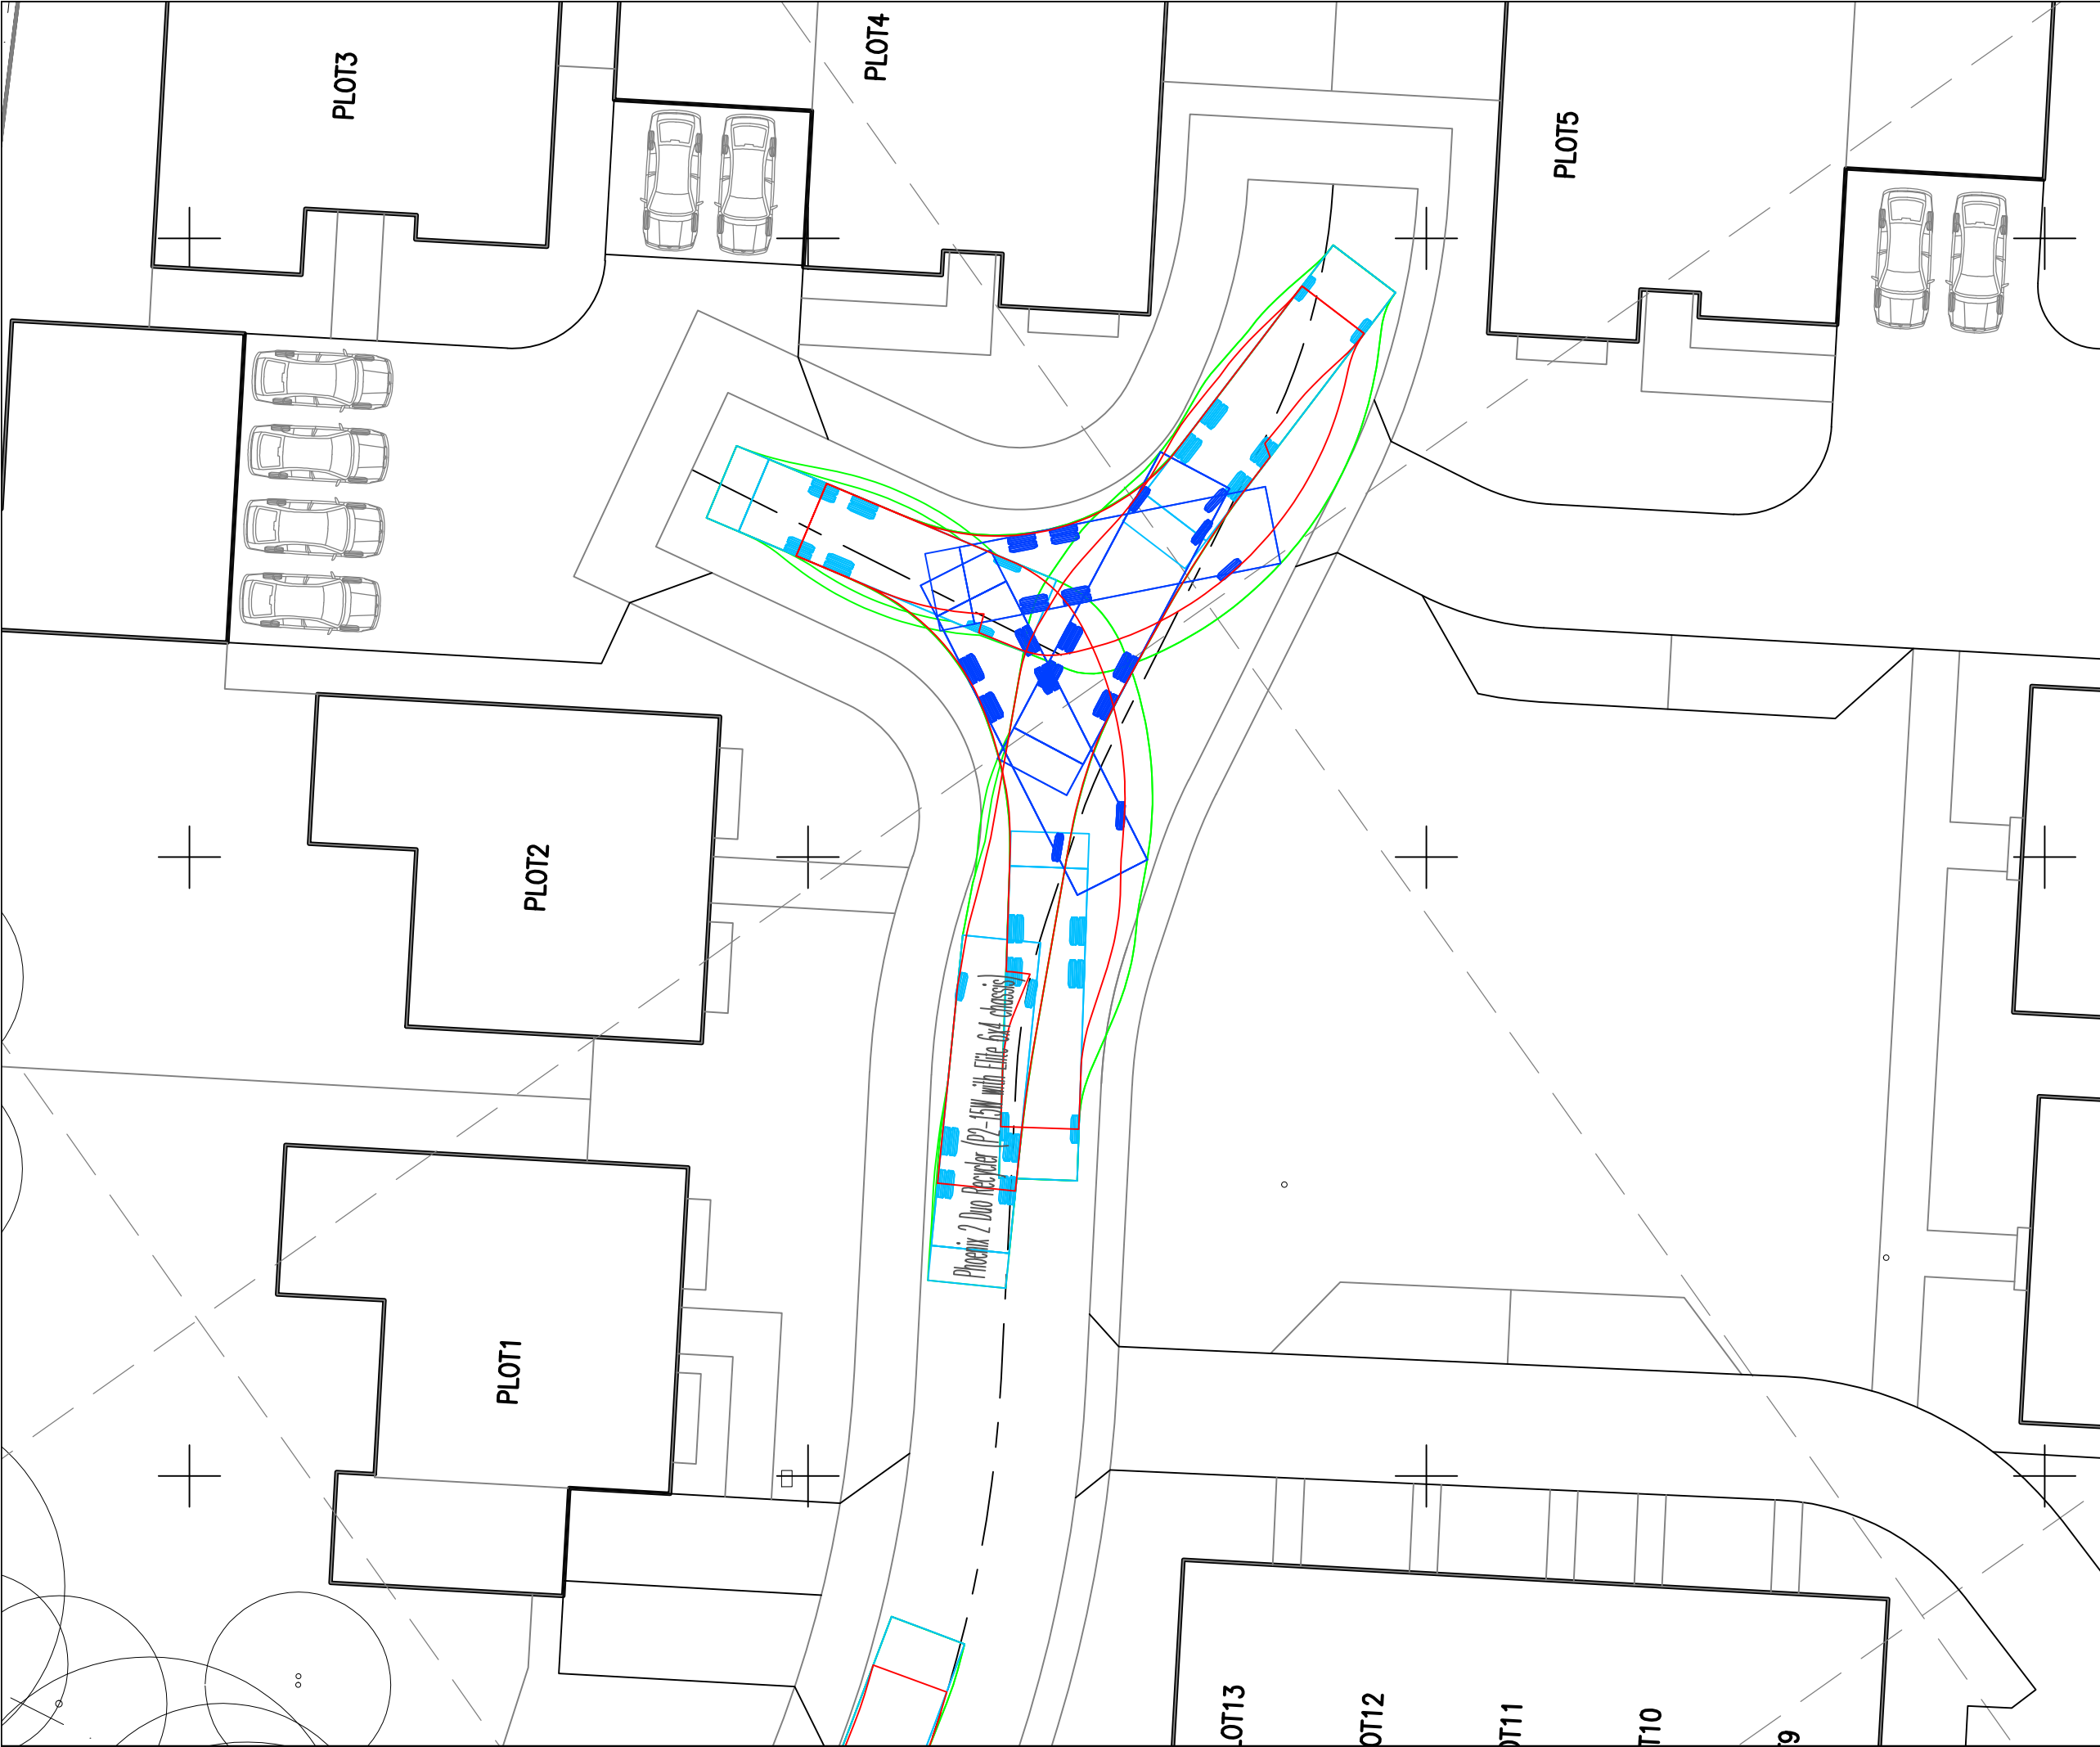

Notes:

1. Do not scale from this drawing.

2. All dimensions are in mm unless otherwise specified.

3. Assume all site details are existing unless otherwise specified.

Tracking Key

Body Overhang

Wheel lines

Phoenix 2 Duo Recycler (P2-15W with Elite 6x4 chassis)

11.22

1.665 5.014 1.385

Phoenix 2 Duo Recycler (P2-15W with Elite 6x4 chassis)

Overall Length11.220m

Overall Width2.530m

Overall Body Height3.756m

Min Body Ground Clearance0.309m

Track Width2.530m

Lock to Lock Time4.00s

Kerb to Kerb Turning Radius11.550m

CDM REGULATIONS 2015

Aventus Design have considered and where reasonably practicable avoided foreseeable risks in the preparation of the design shown on this and related drawings. Significant risks which remain and associated control measures are identified in the Risk Register and should be given particular attention by the main contractor on site.

RISKS RELATING TO THIS DRAWING:

RISK NUMBERS ? & ? on Risk Register

NOTE: The Risk Register records only those elements considered unusual, difficult to manage or outside the anticipated expertise of a competent contractor.

Drawing Status

PRELIMINARY ISSUE

REV.

DATE

DESCRIPTION

CHK

APP

-

-

-

-

-

Aventus Design Ltd

Unit 5 - Leaches Farm

Business Centre

Bicester Road

Kingswood

Aylesbury

Bucks HP18 0RF

Tel: 01296 770066

Aventus

DESIGN

Civil & Structural Engineers

Email: mail@aventusdesign.co.uk

Web: www.aventusdesign.co.uk

Client:

Alfred Homes

Site:

Sonning Golf Club,

Duffield Road, Sonning,

Reading. RG4 6GJ

Title:

Site Turning Head

Drawing no.

H1147 - TR04

Issue:

Scale: 1:200 @ A1

Checked: -

Date: -

-

Drn: S.U.

Date: June '20

Apprv: -

Date: -