



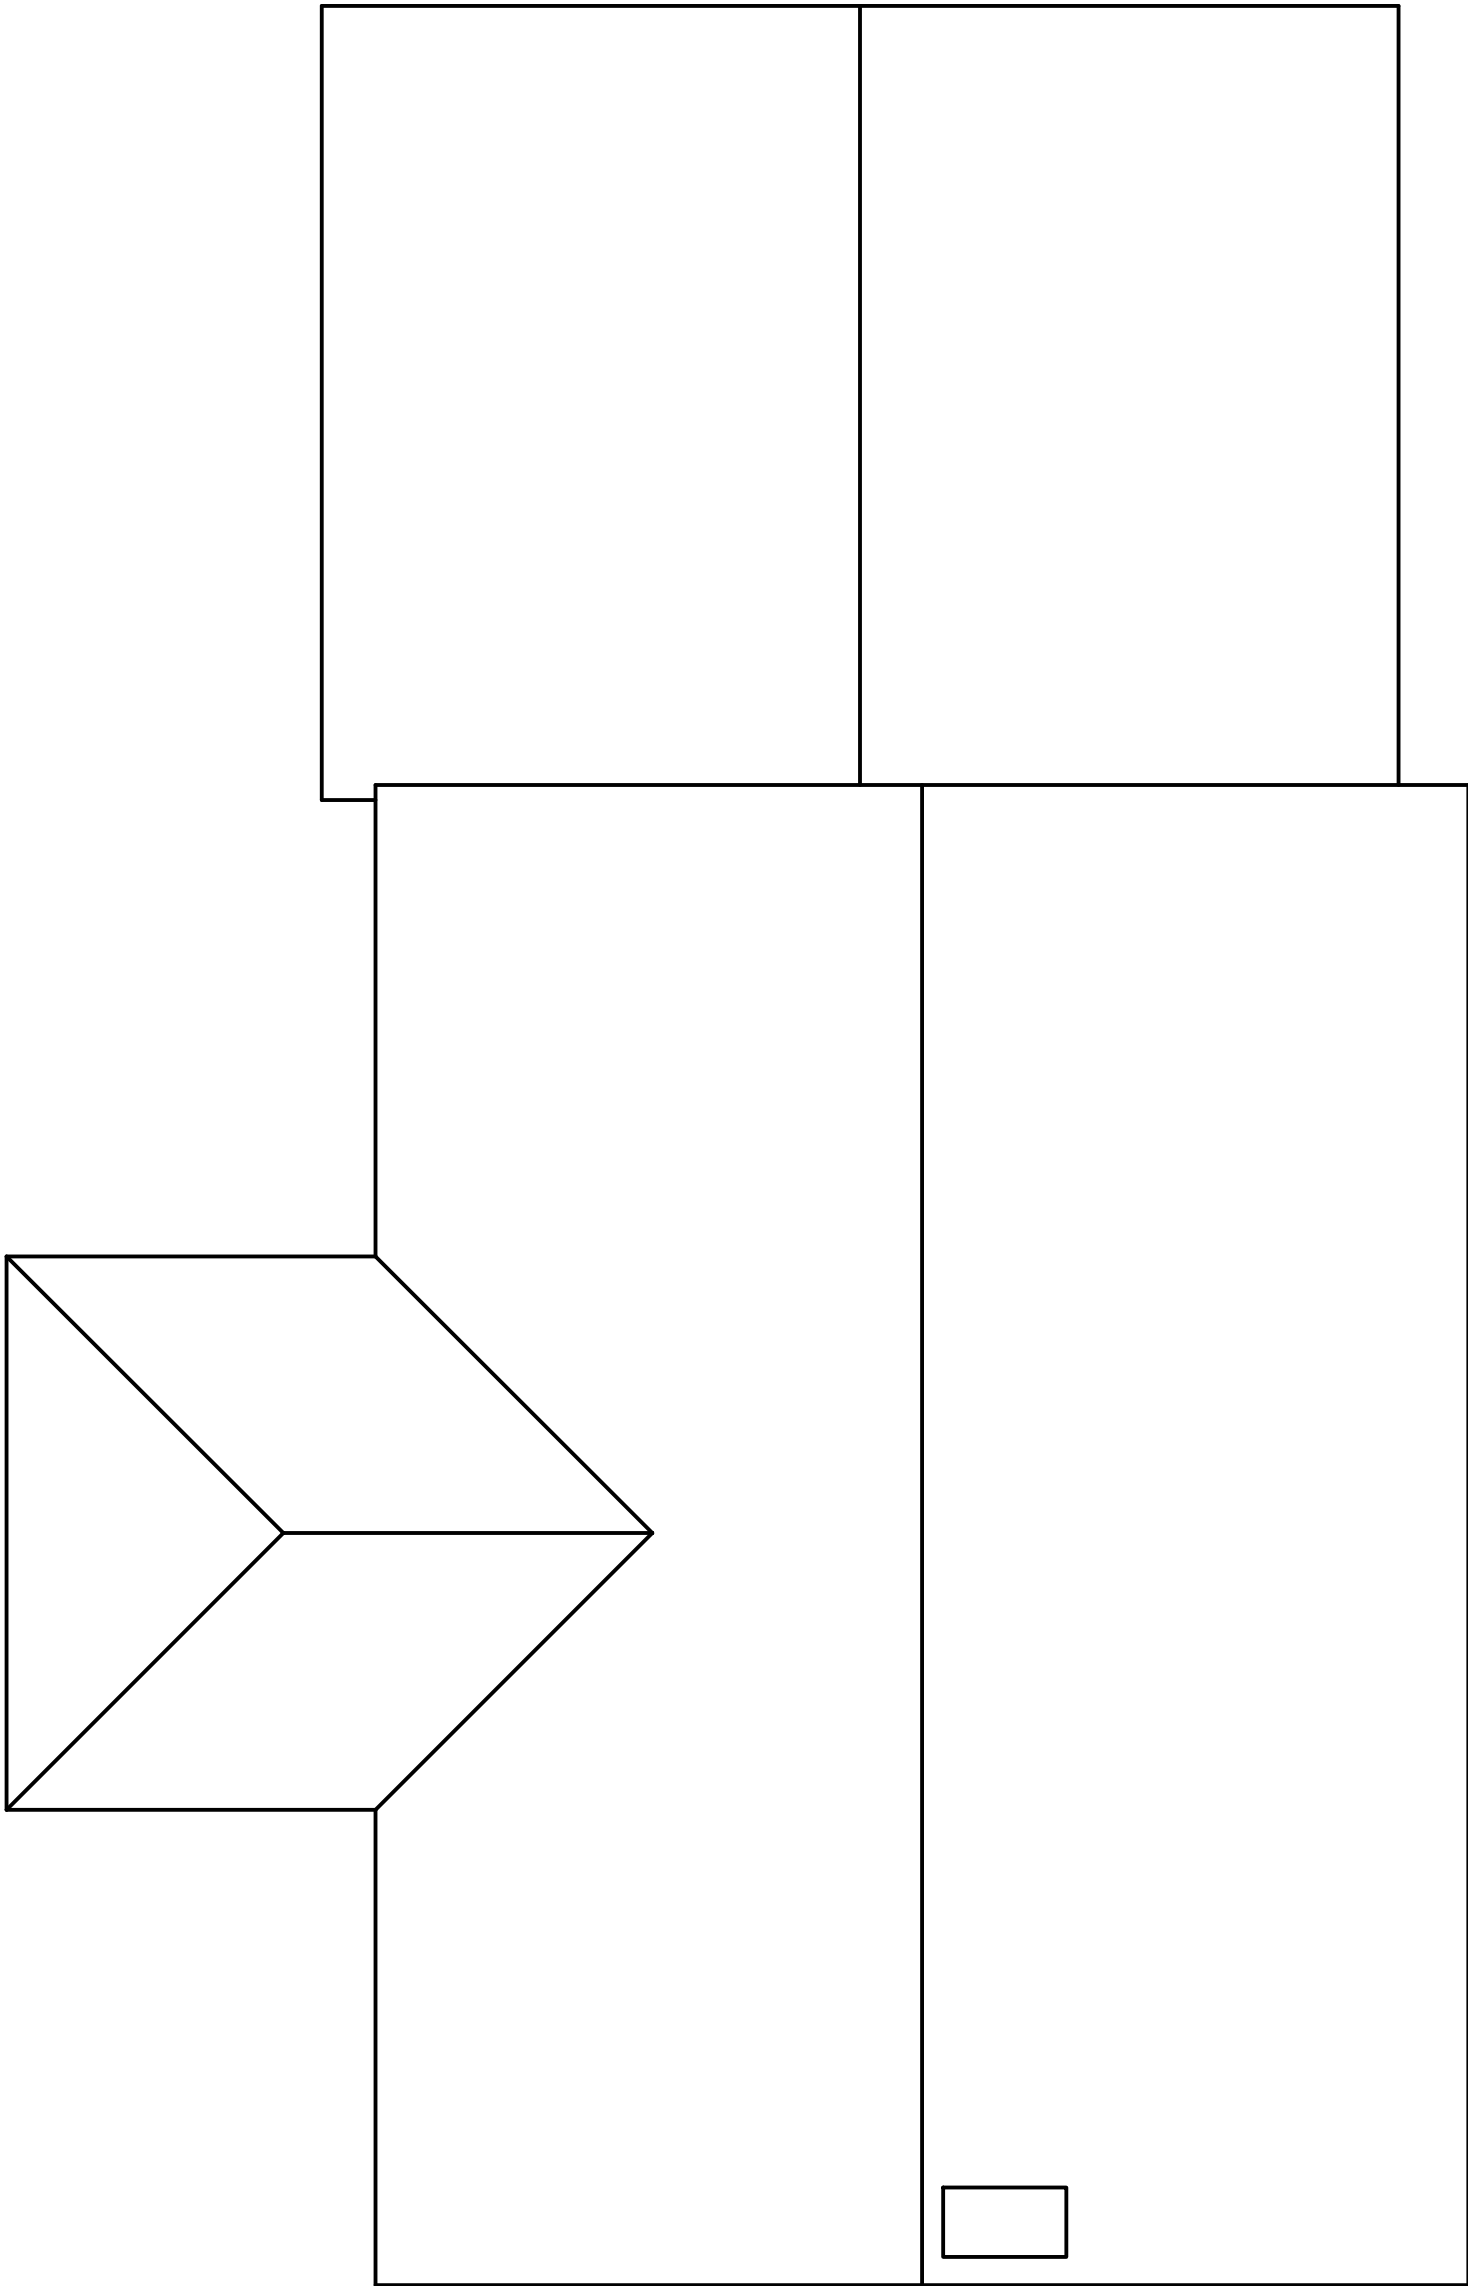

EXISTING ROOF PLAN

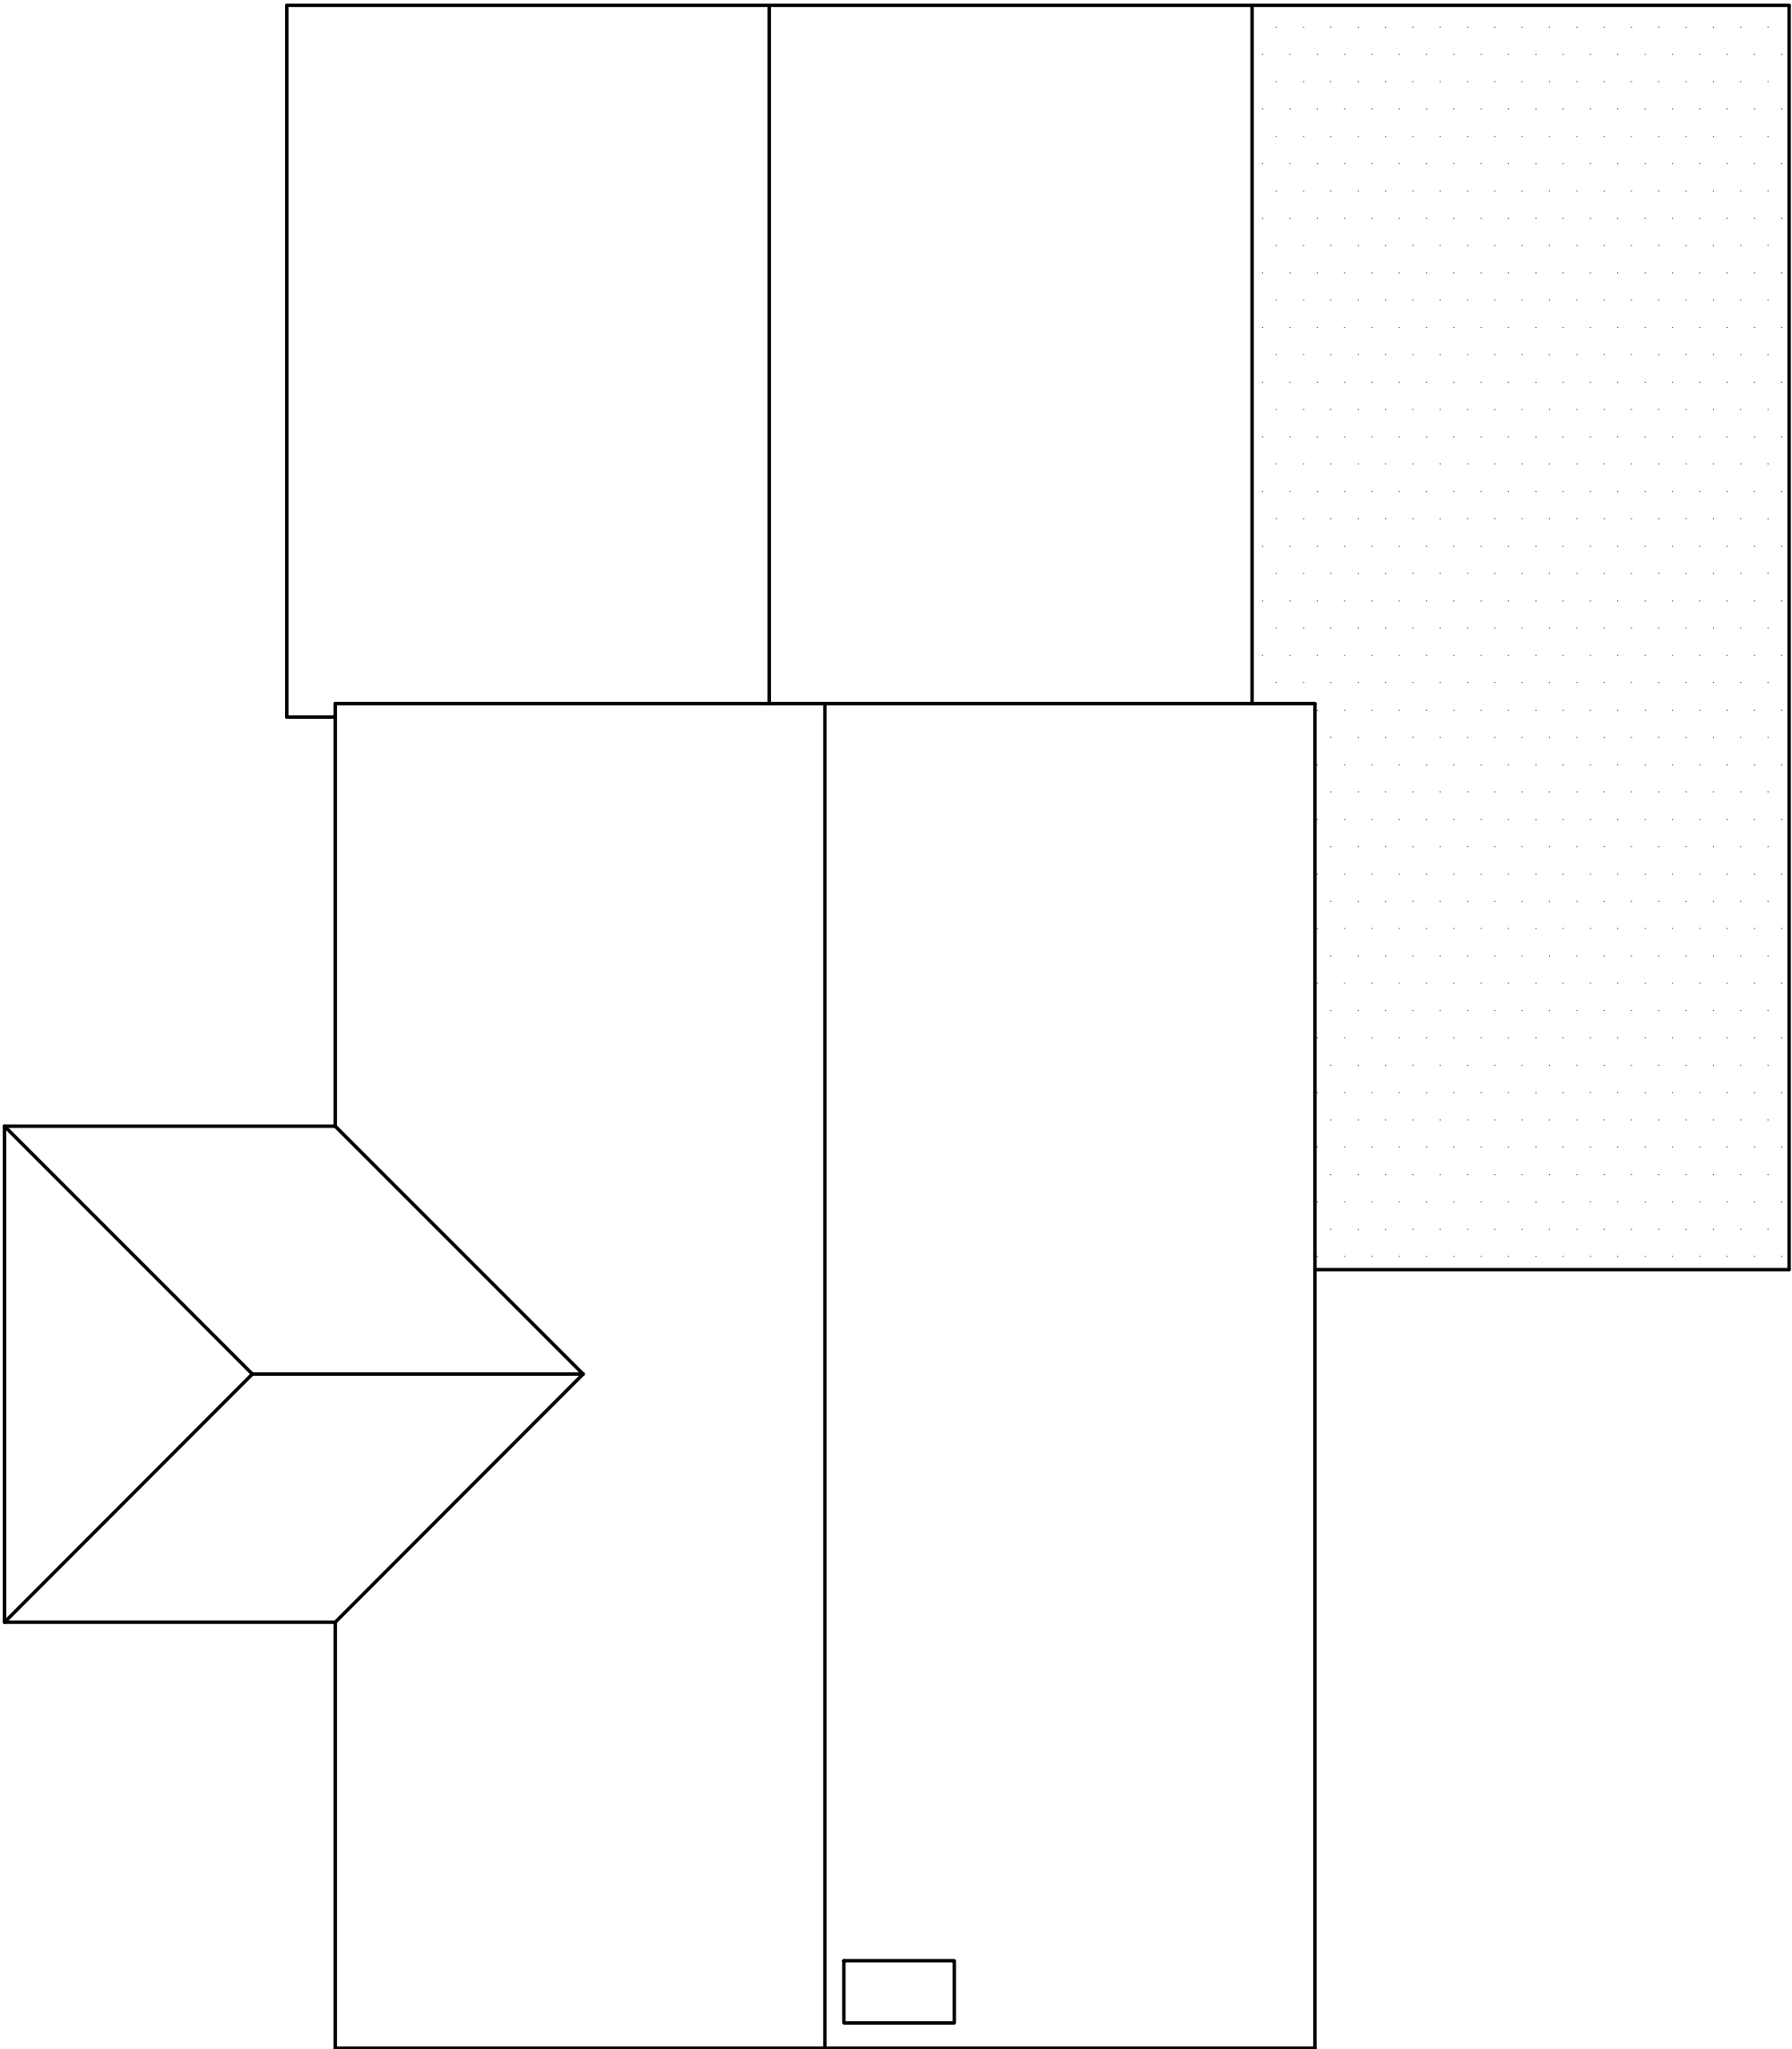

PROPOSED ROOF PLAN

Revision					
	A	04/03/25	Roof Lanterns removed and side window added	1m	2m3m4m

	S BIDDLE Ltd		Stephen Biddle BSc CEng FICE	
	Email: stephen@sbiddle.co.uk		Mob: 07864 122 313 Web: www.sbiddle.co.uk	
Client	Mr & Mrs A. Cox			
Address	68 Western Avenue, Woodley, Reading RG5 3BH			
Drwg No	COX-1124-05			Scale: (A2) 1:50
Title	EXISTING AND PROPOSED ROOF PLANS			
	1m	2m	3m	4m