
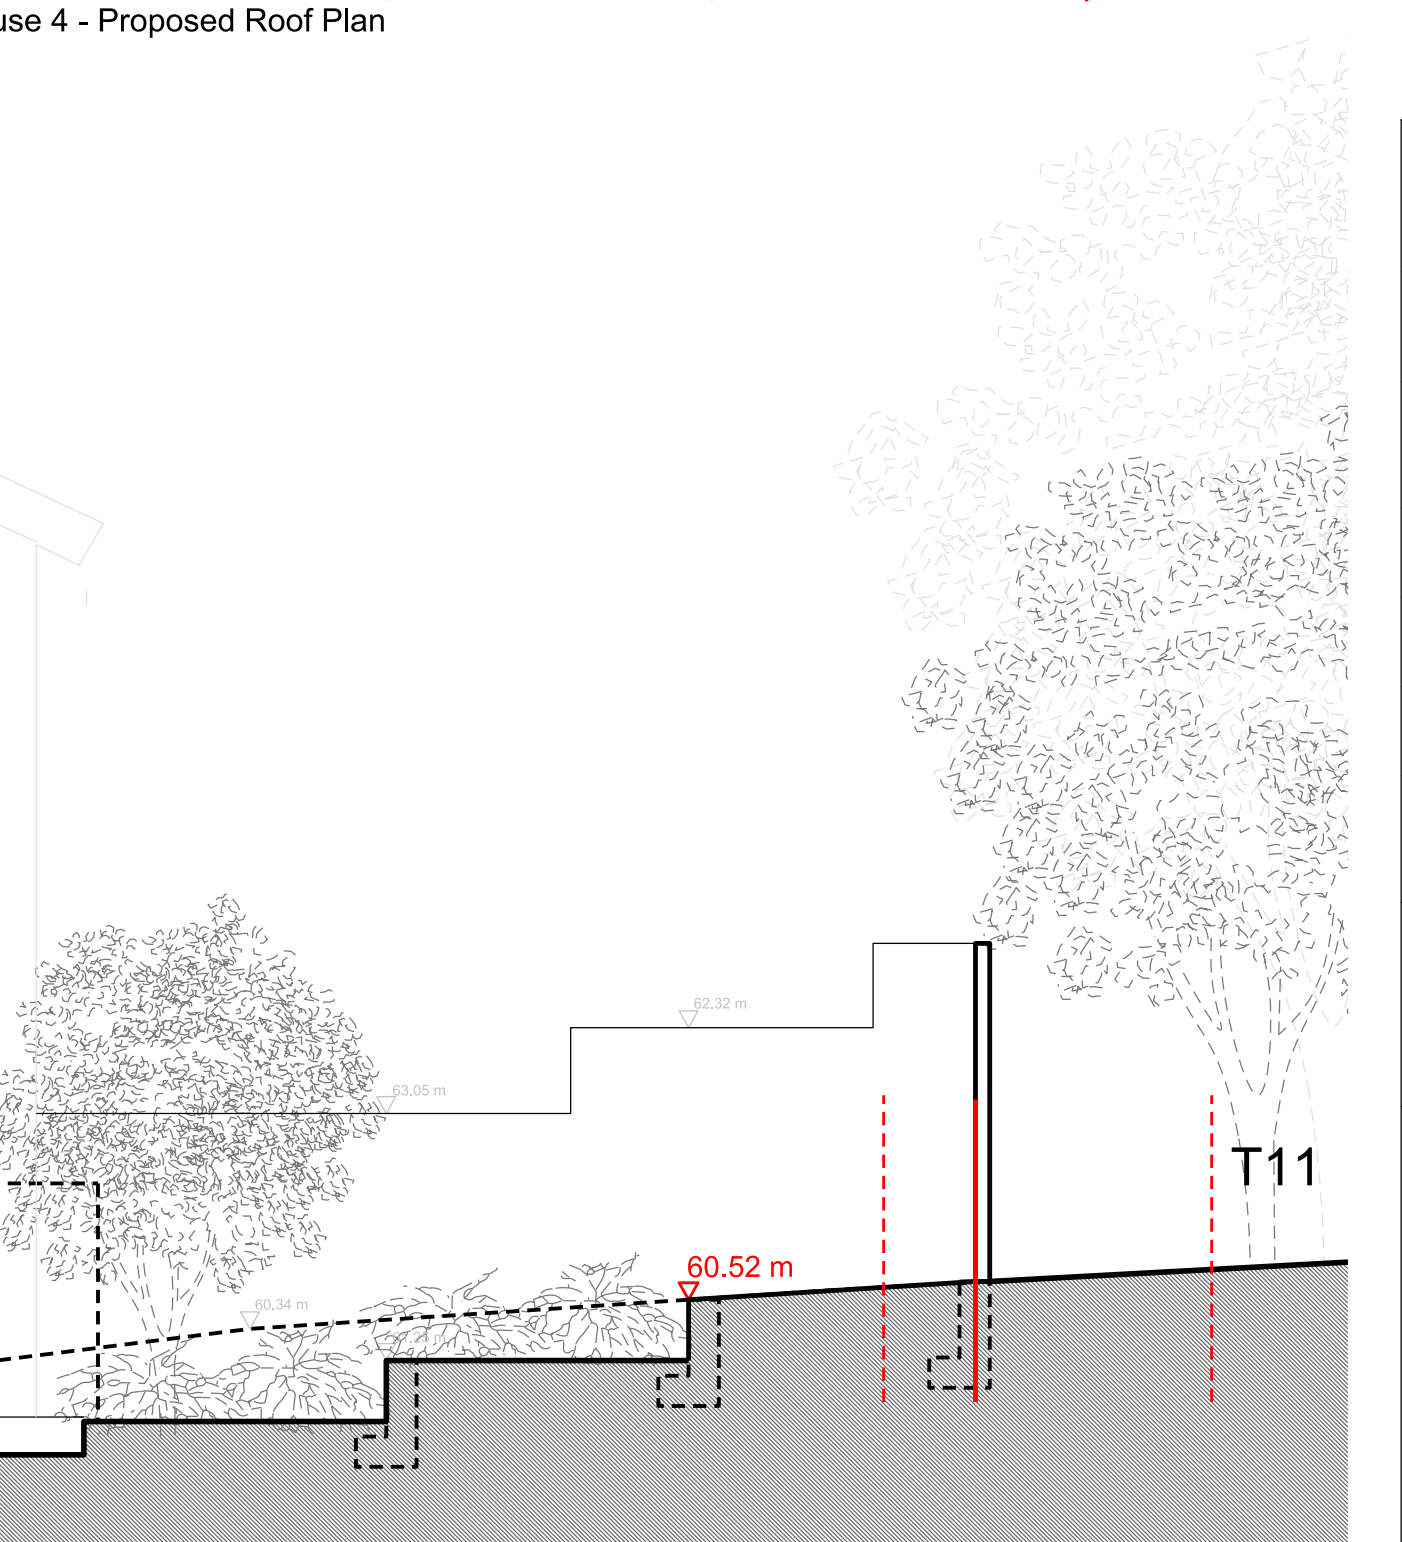
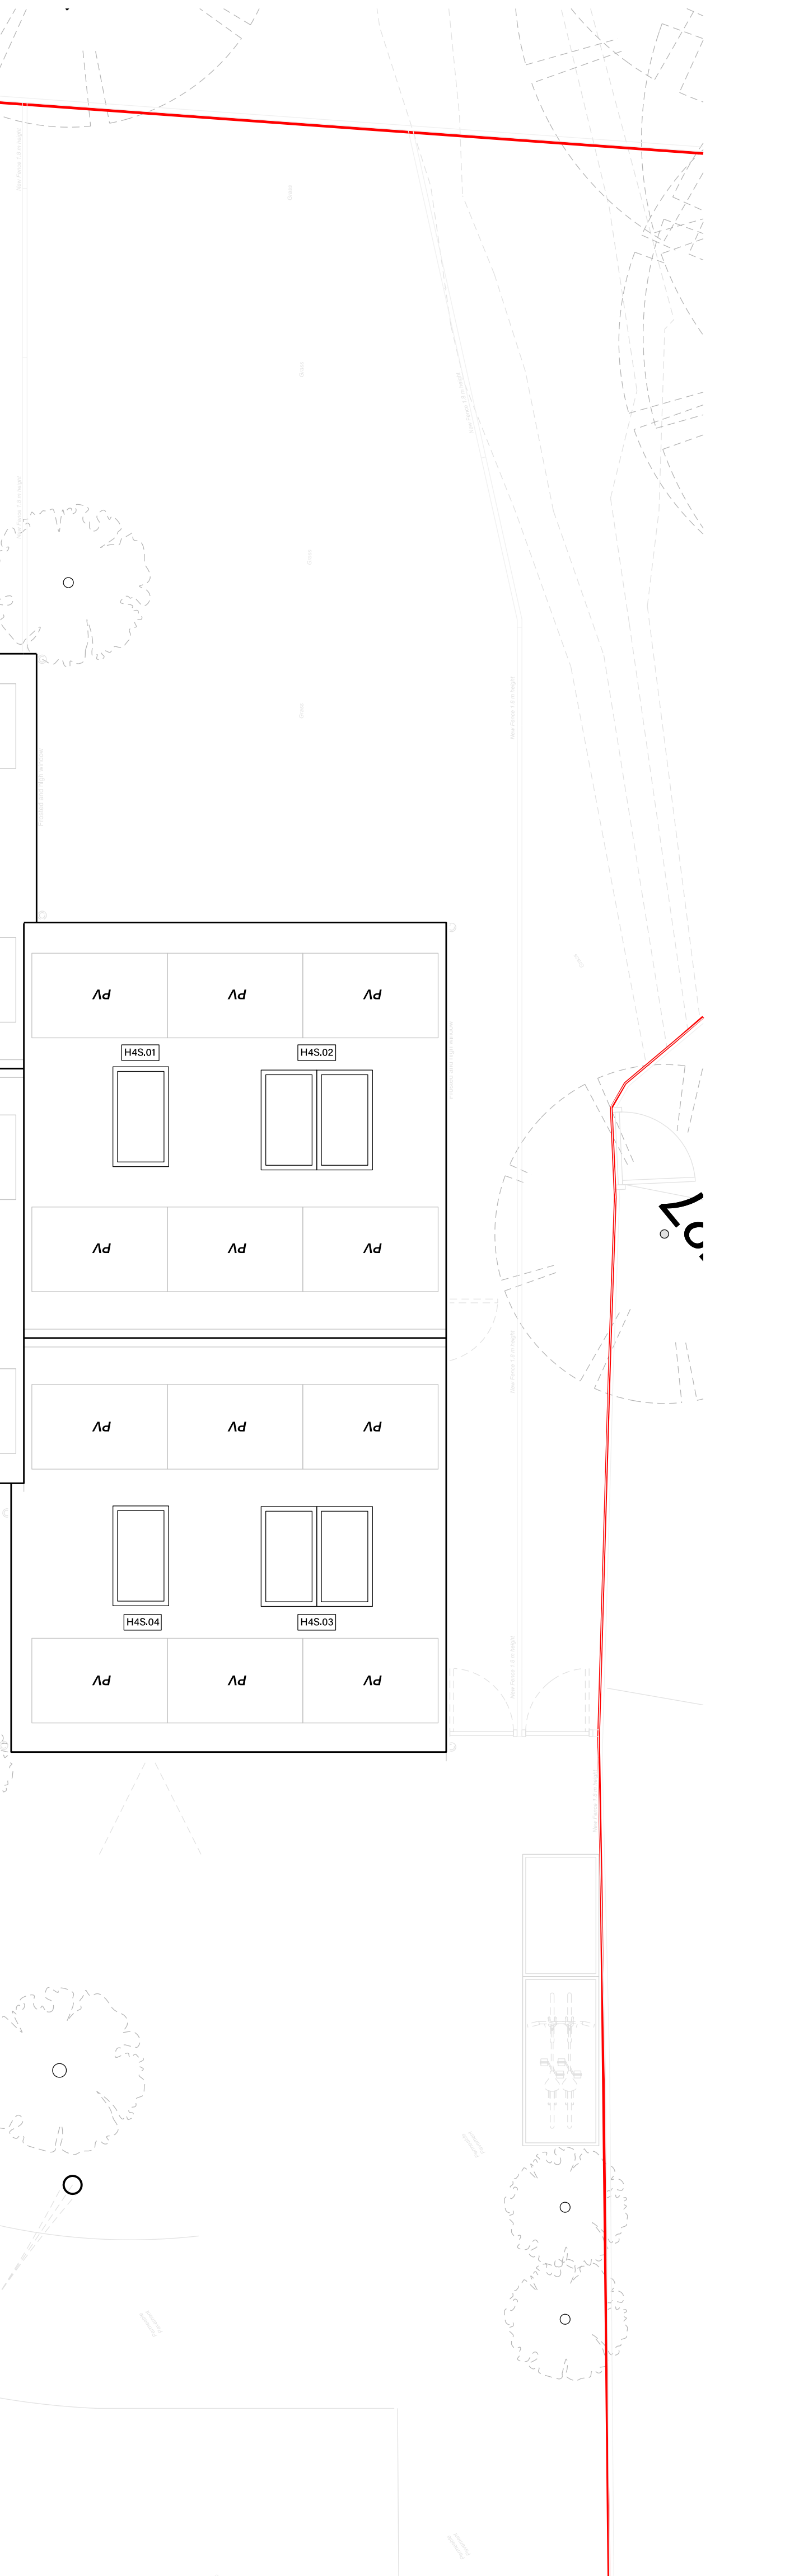
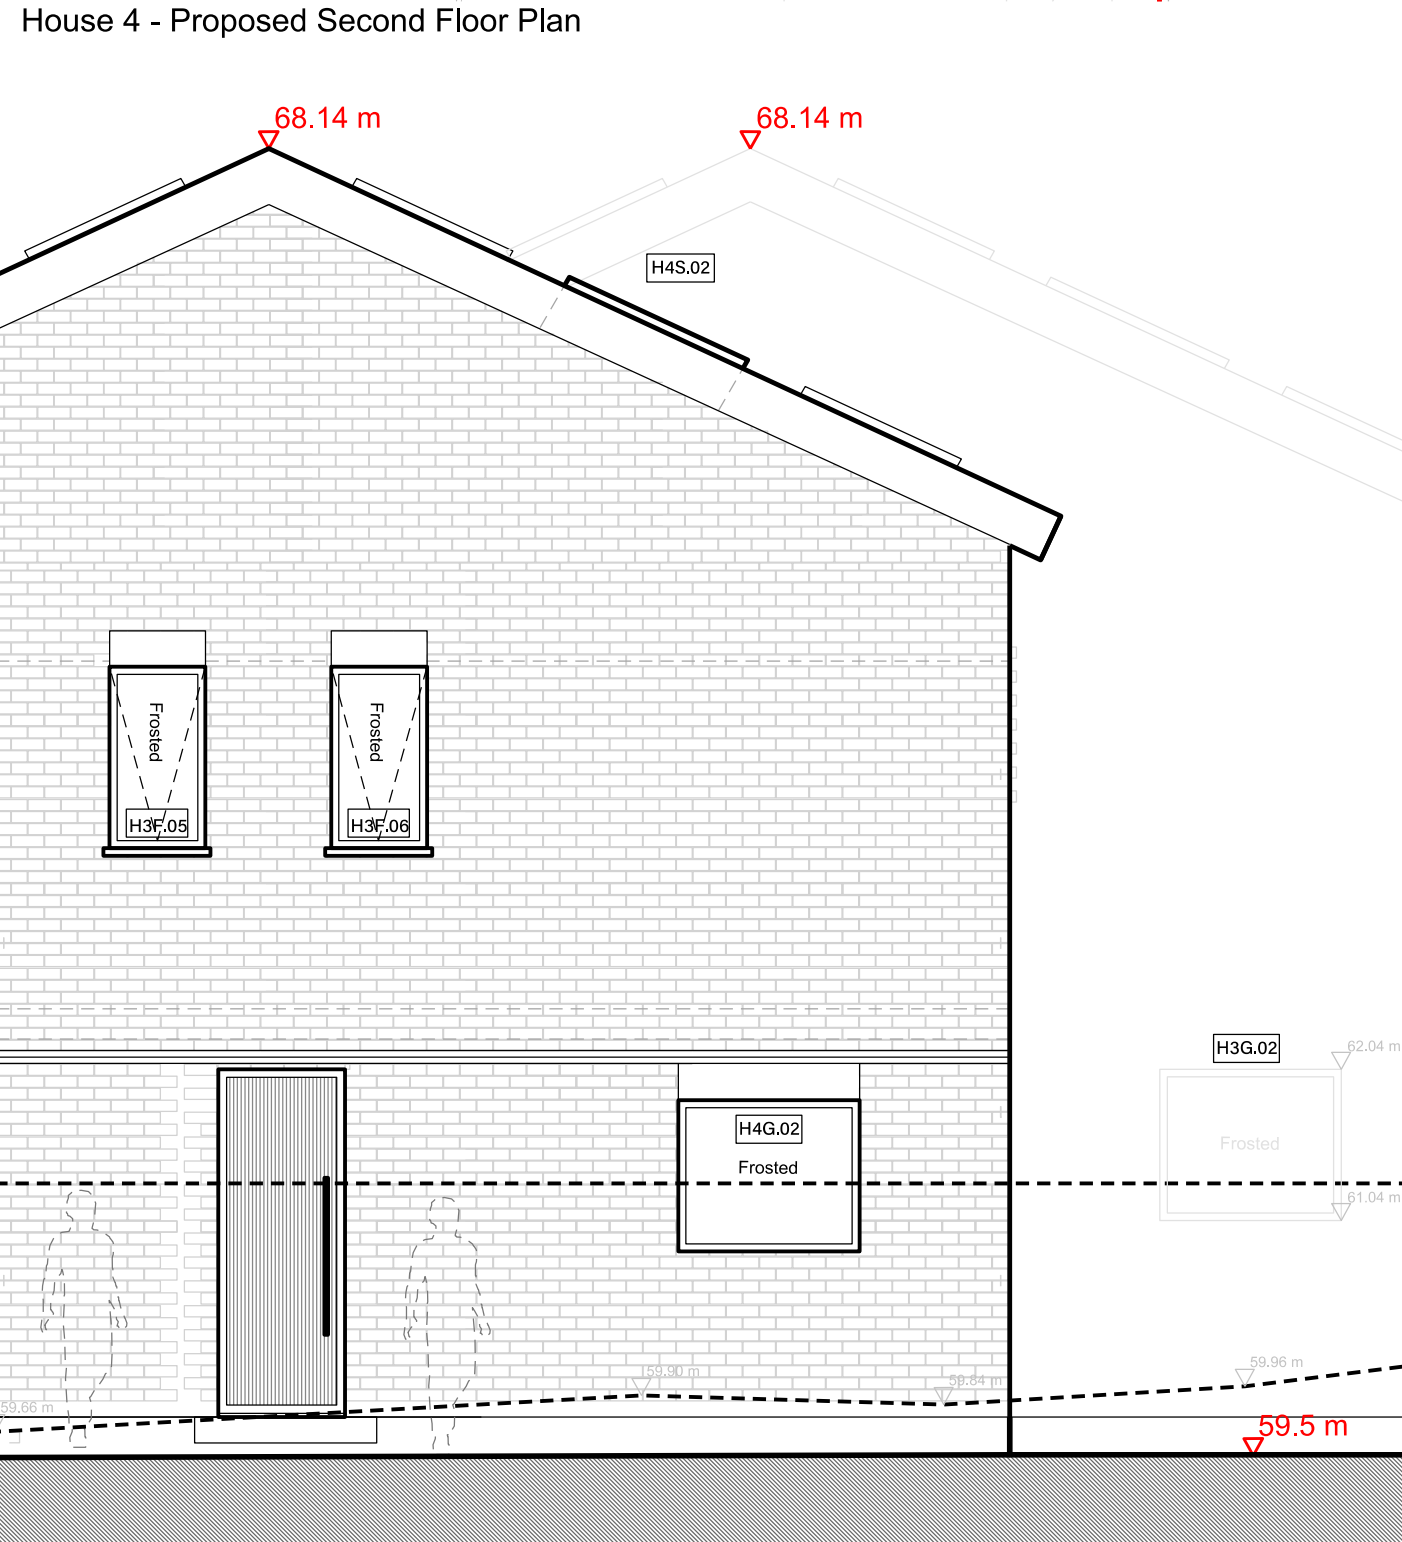
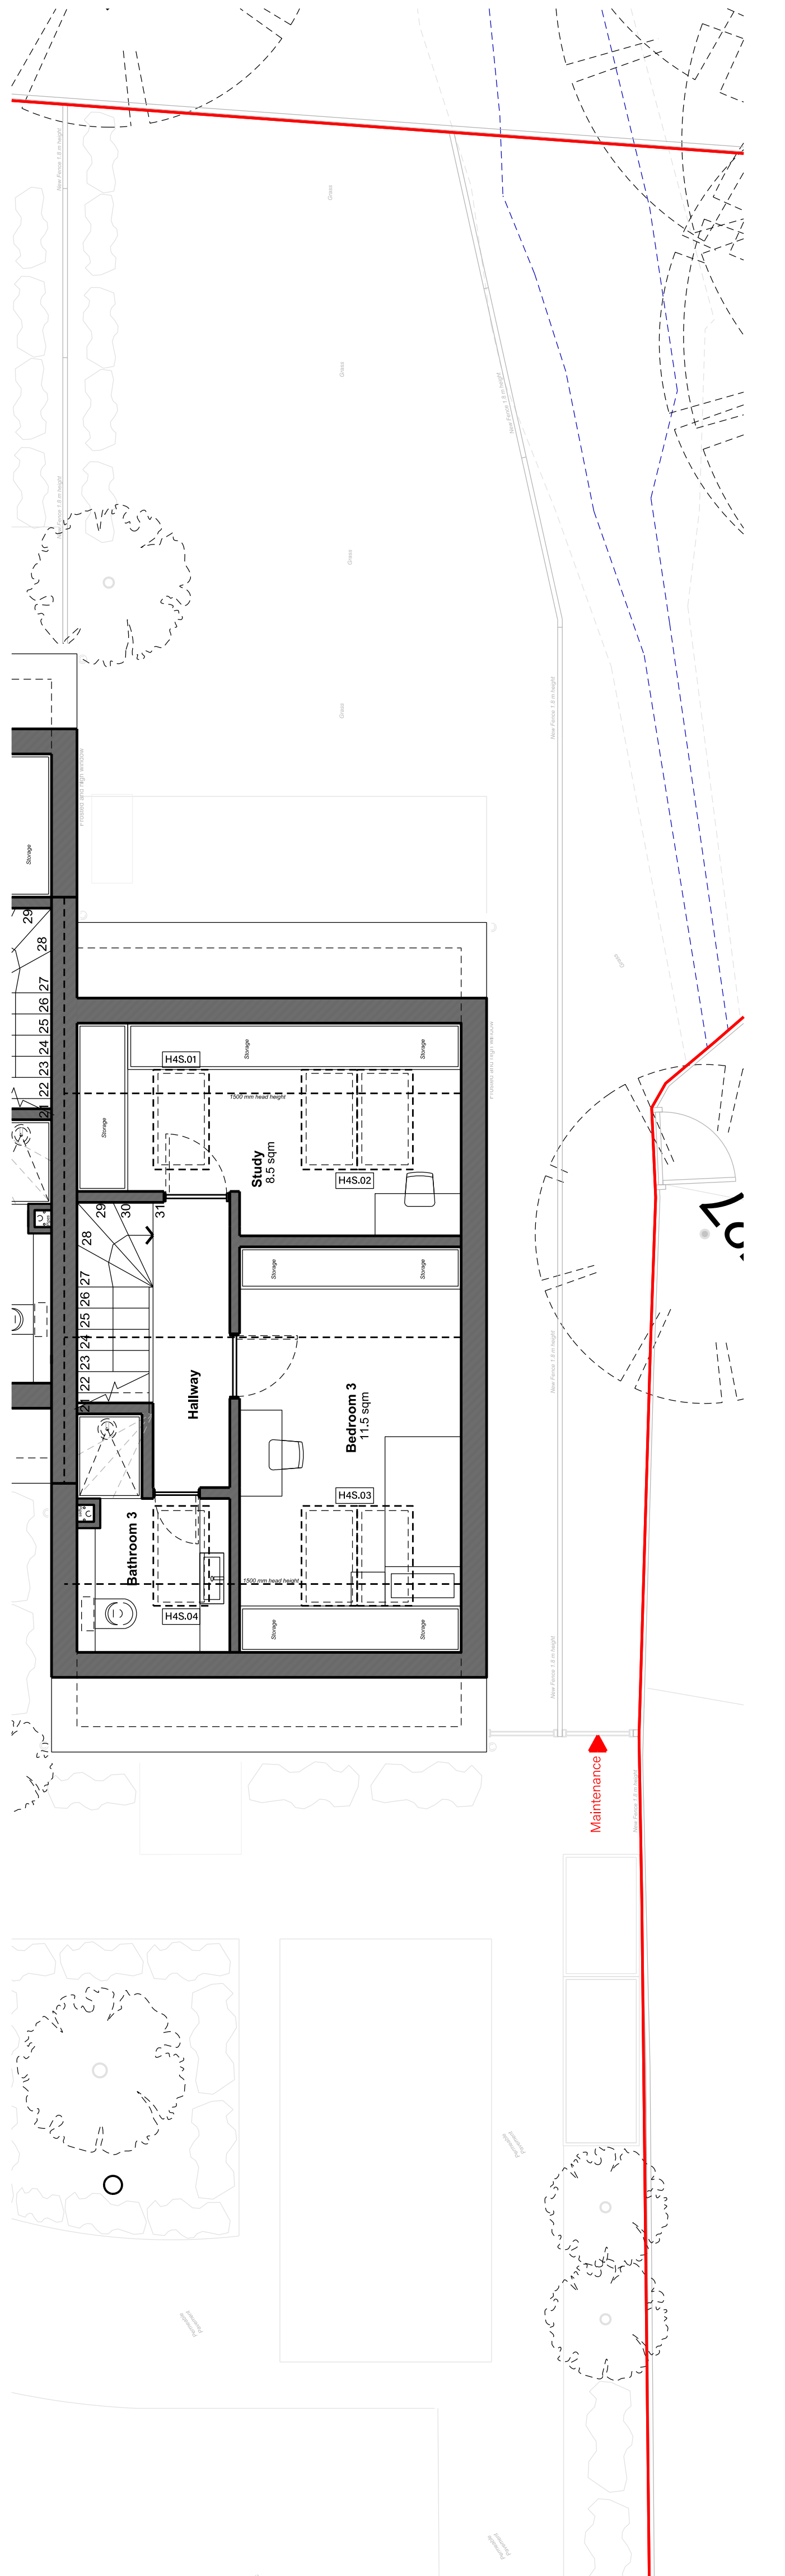
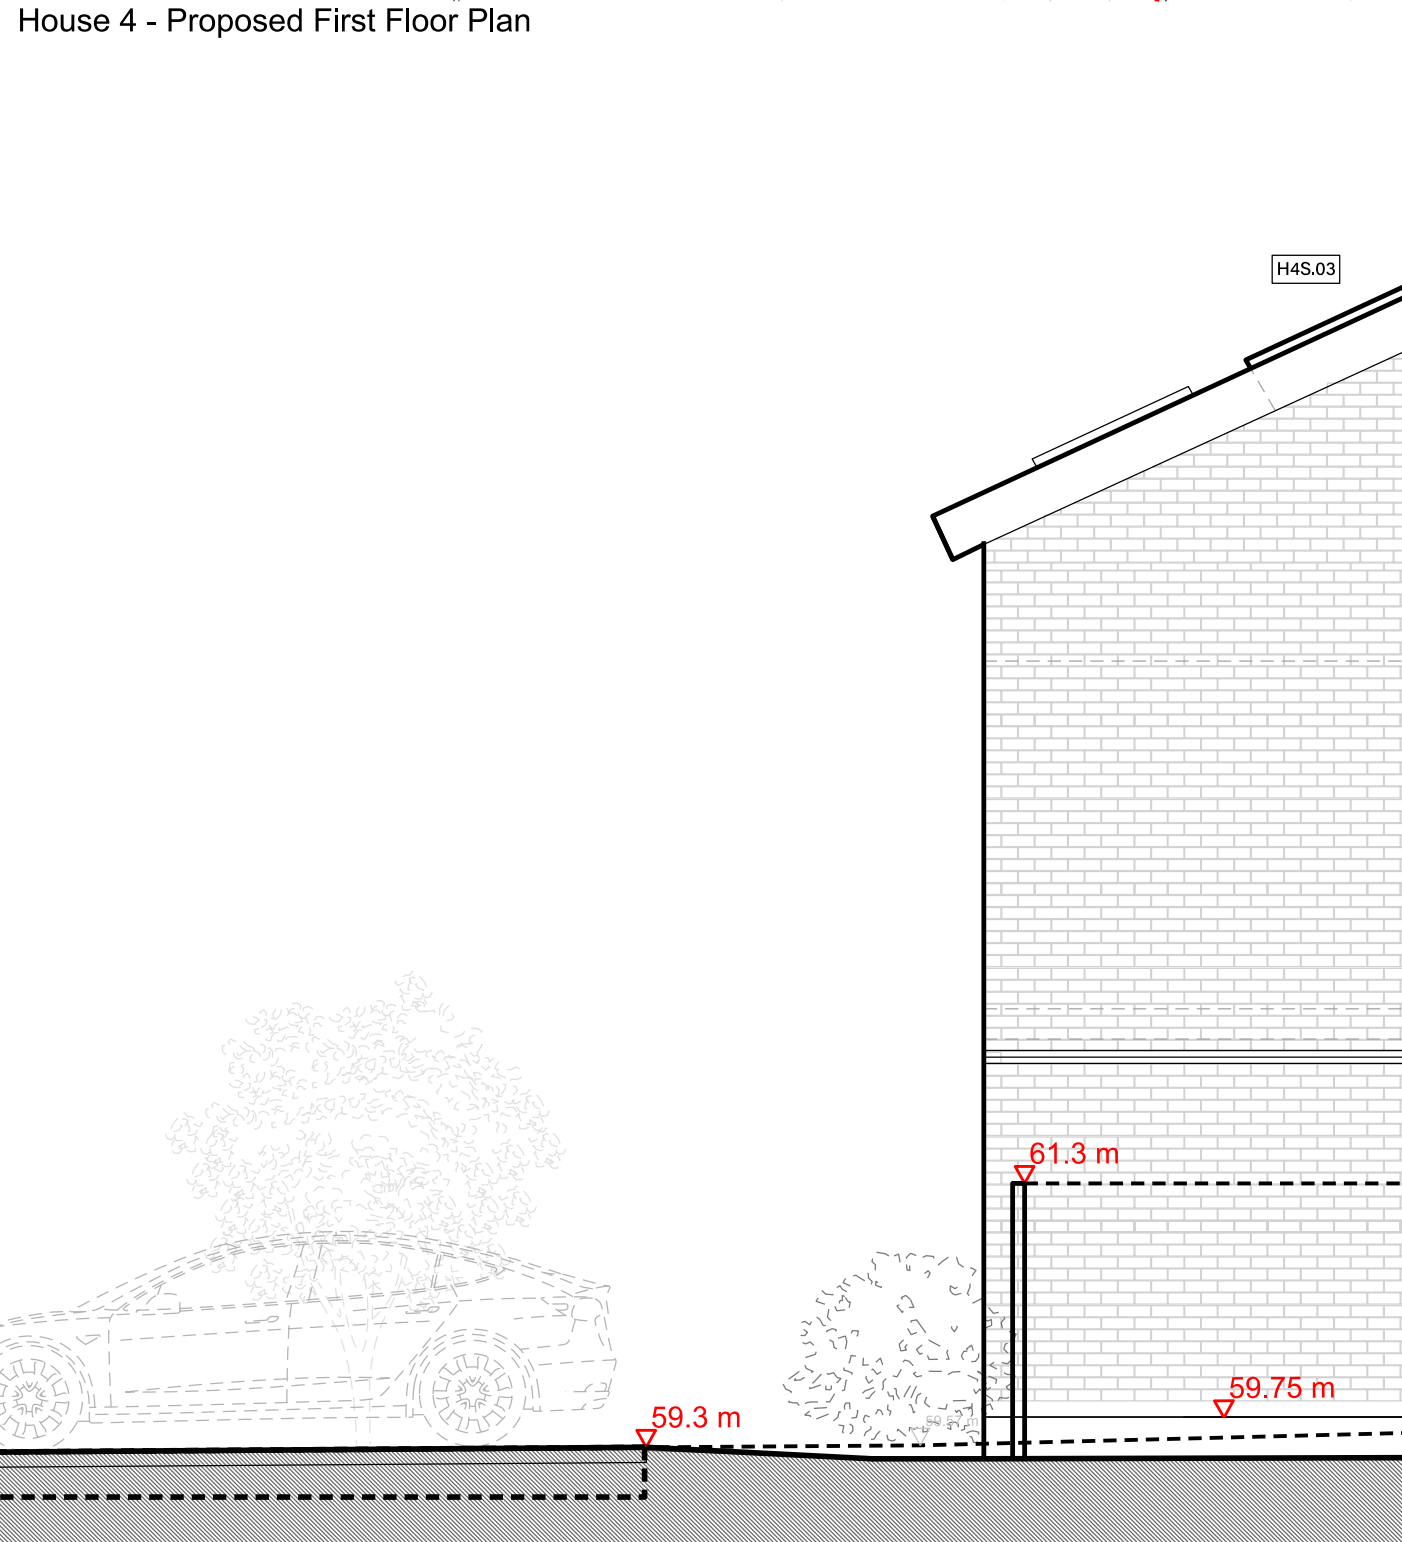
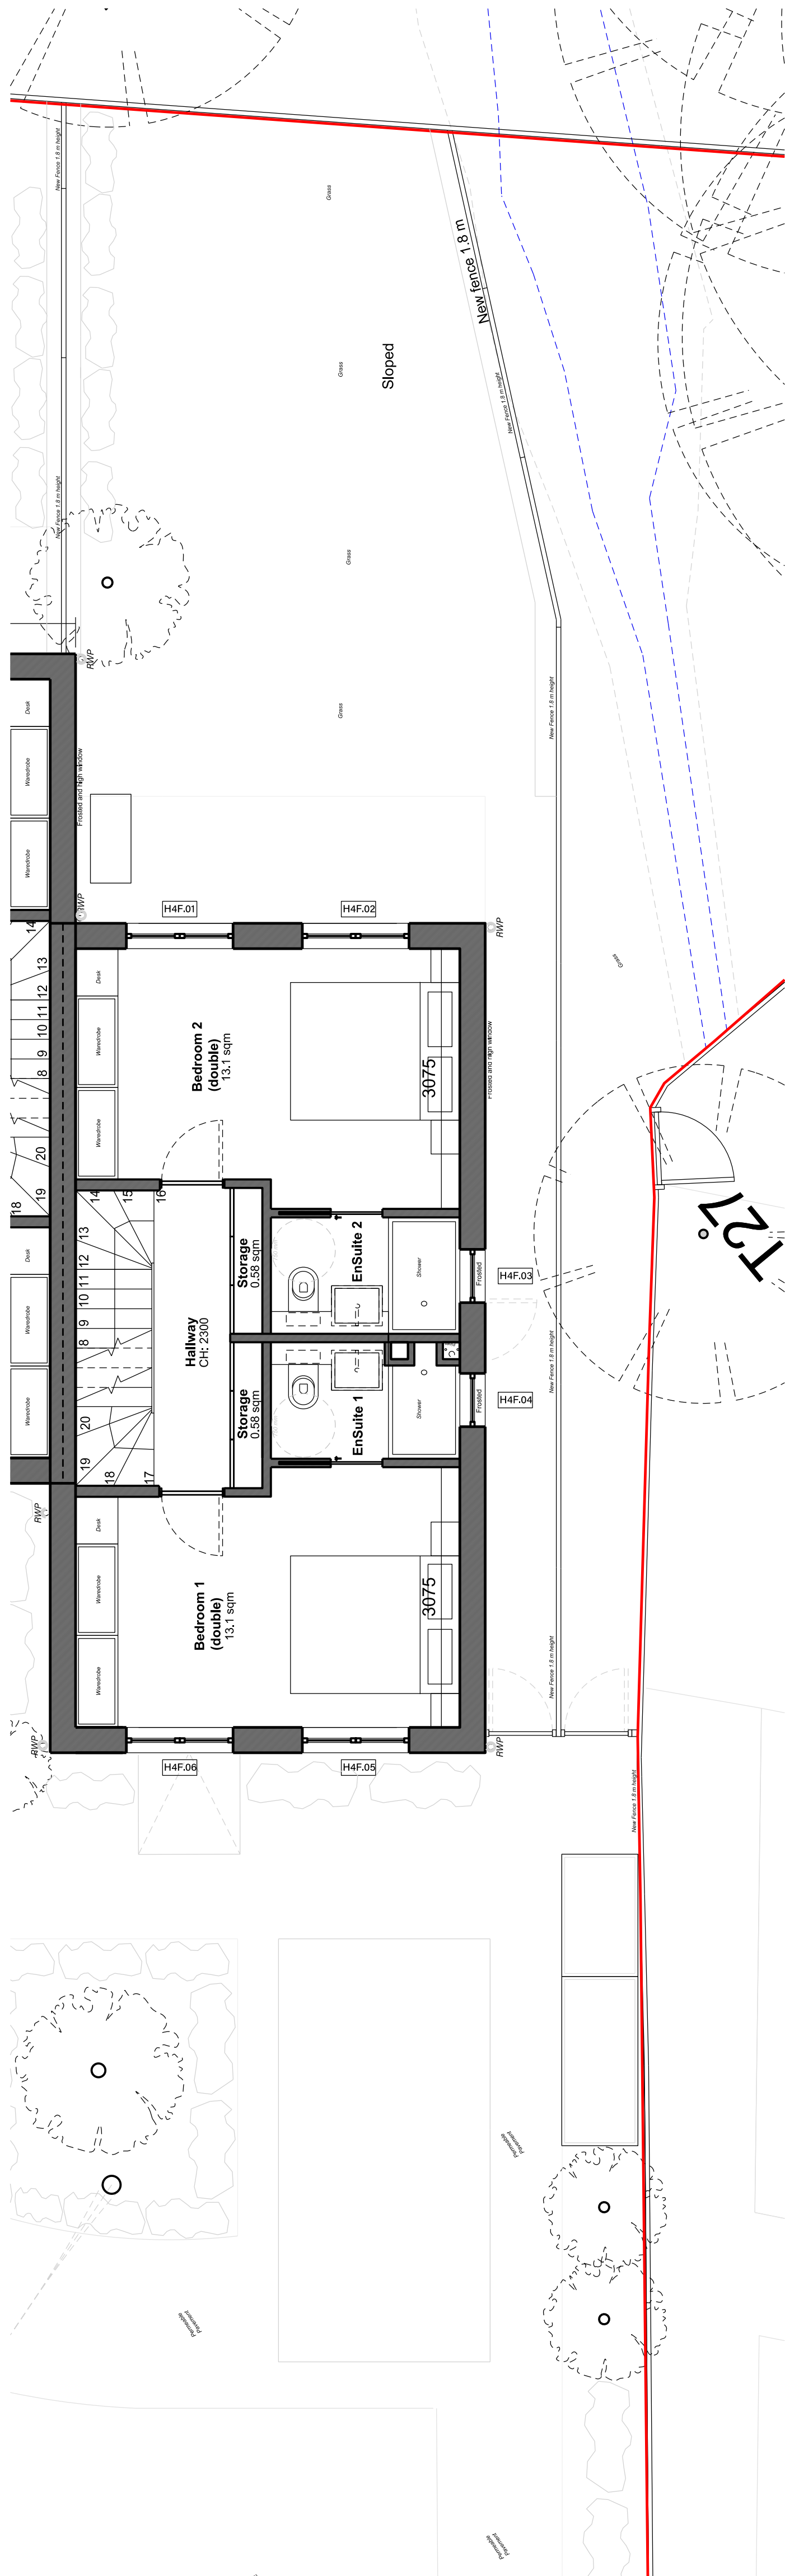
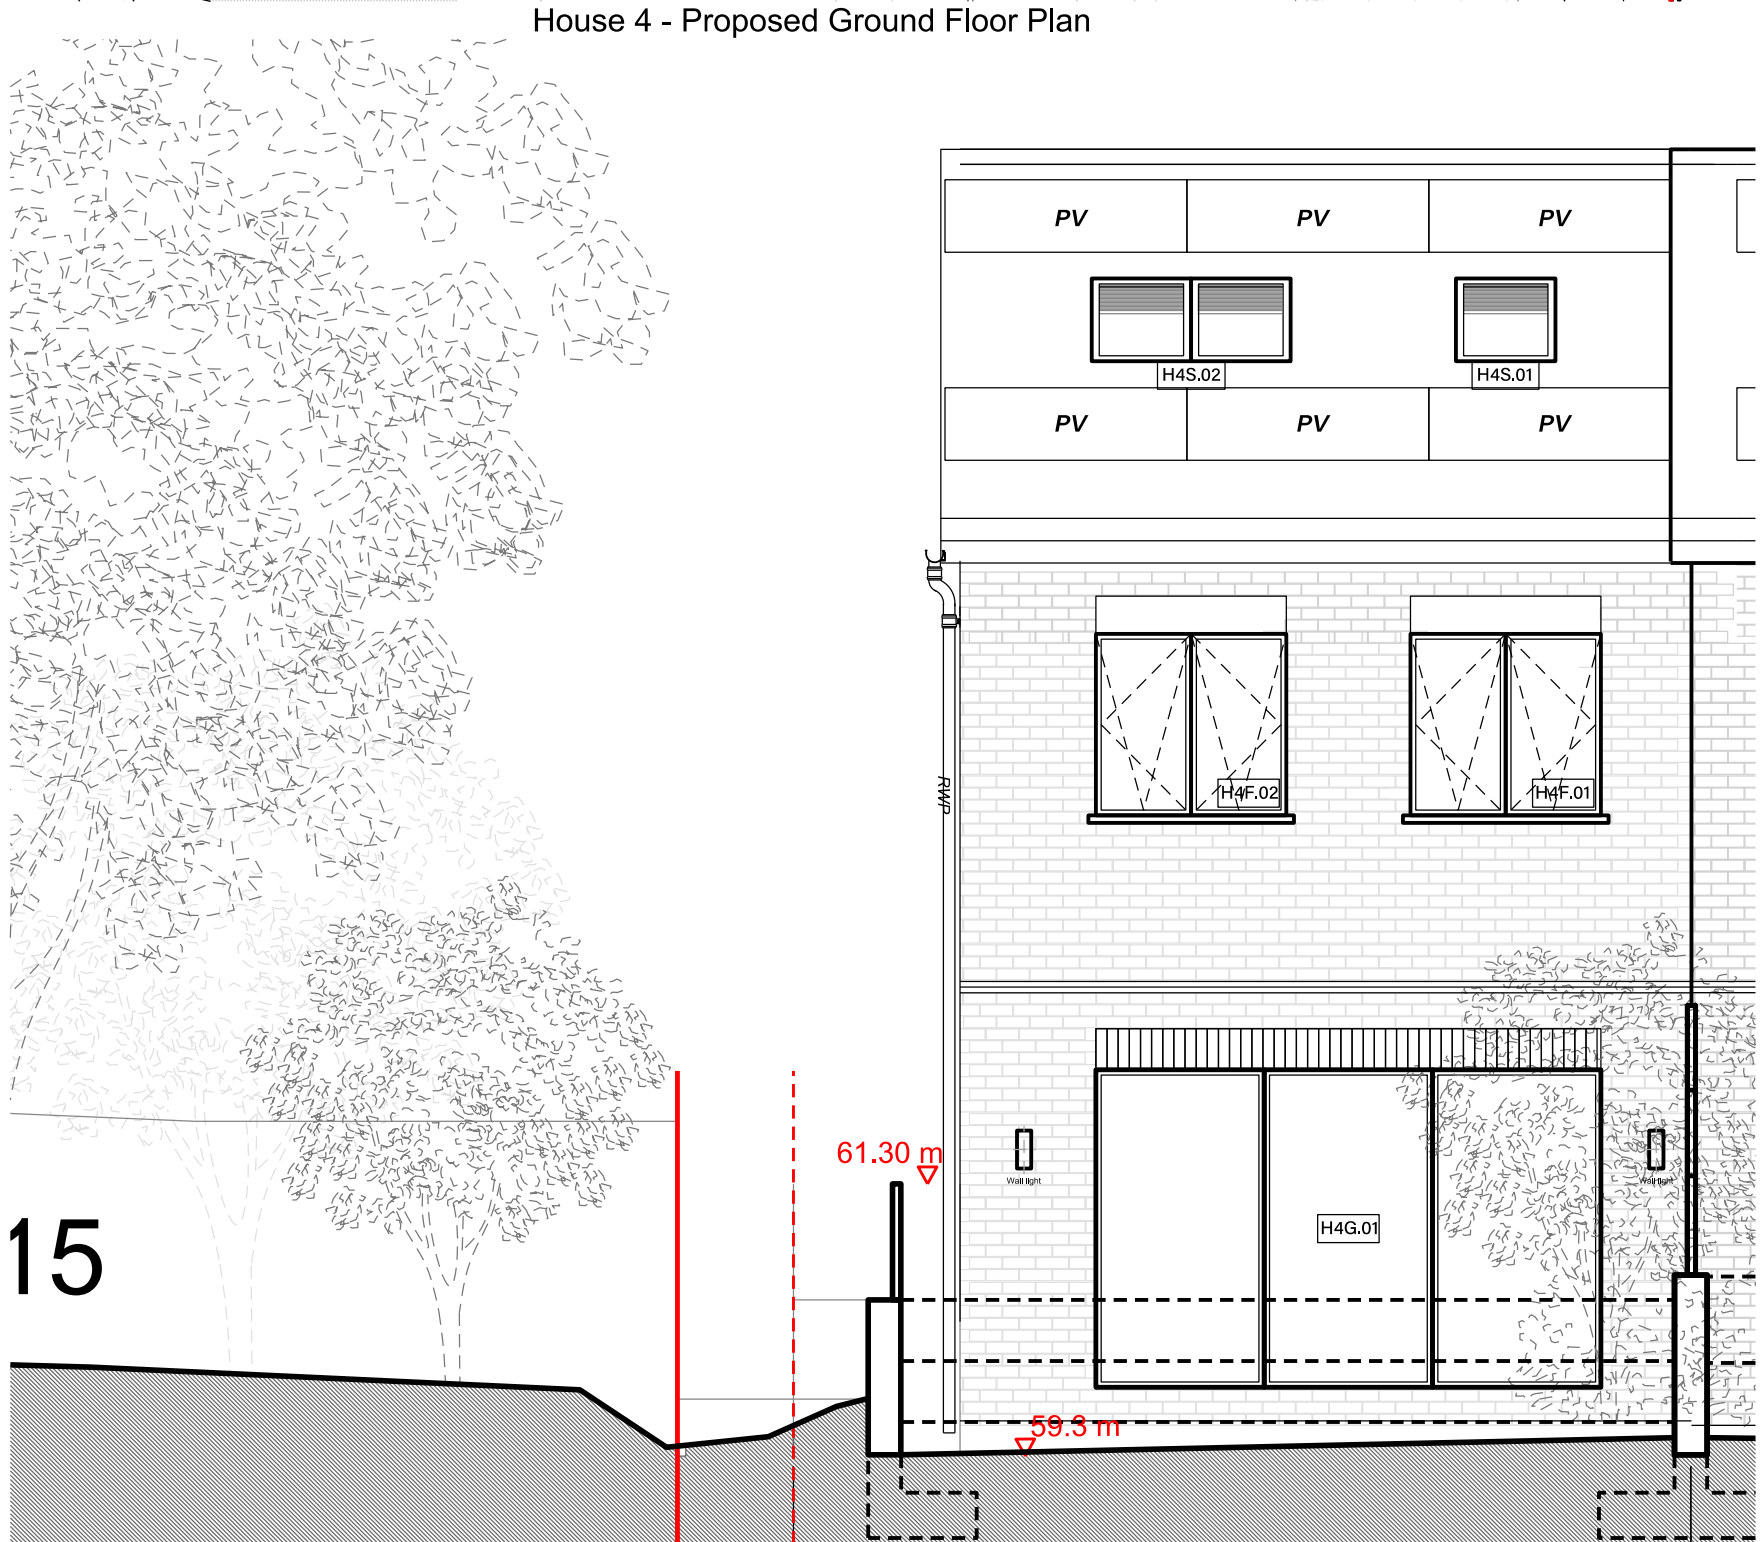
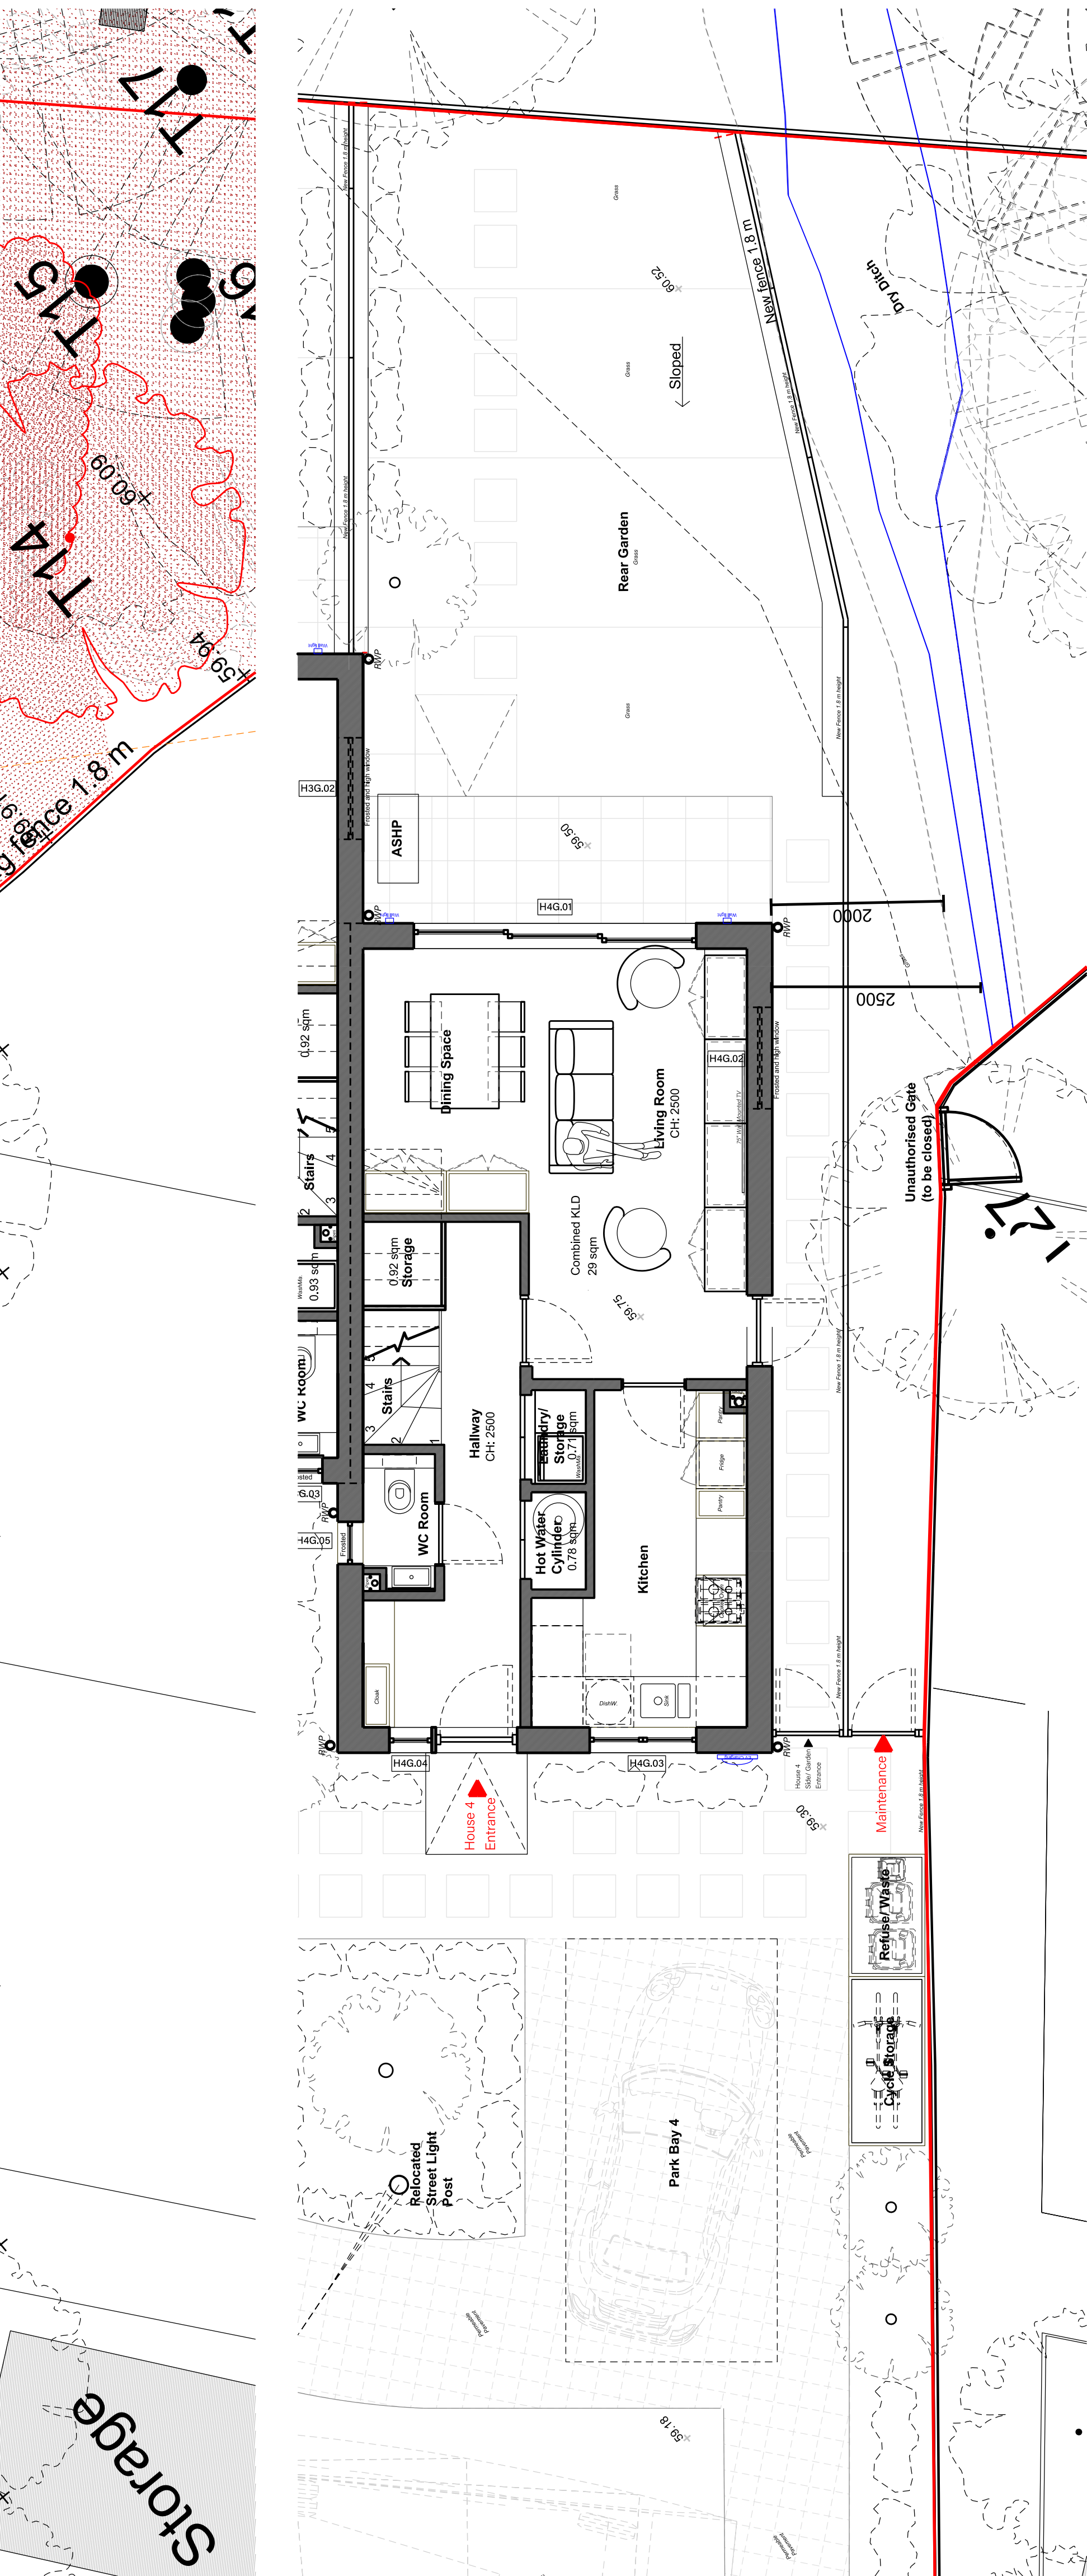
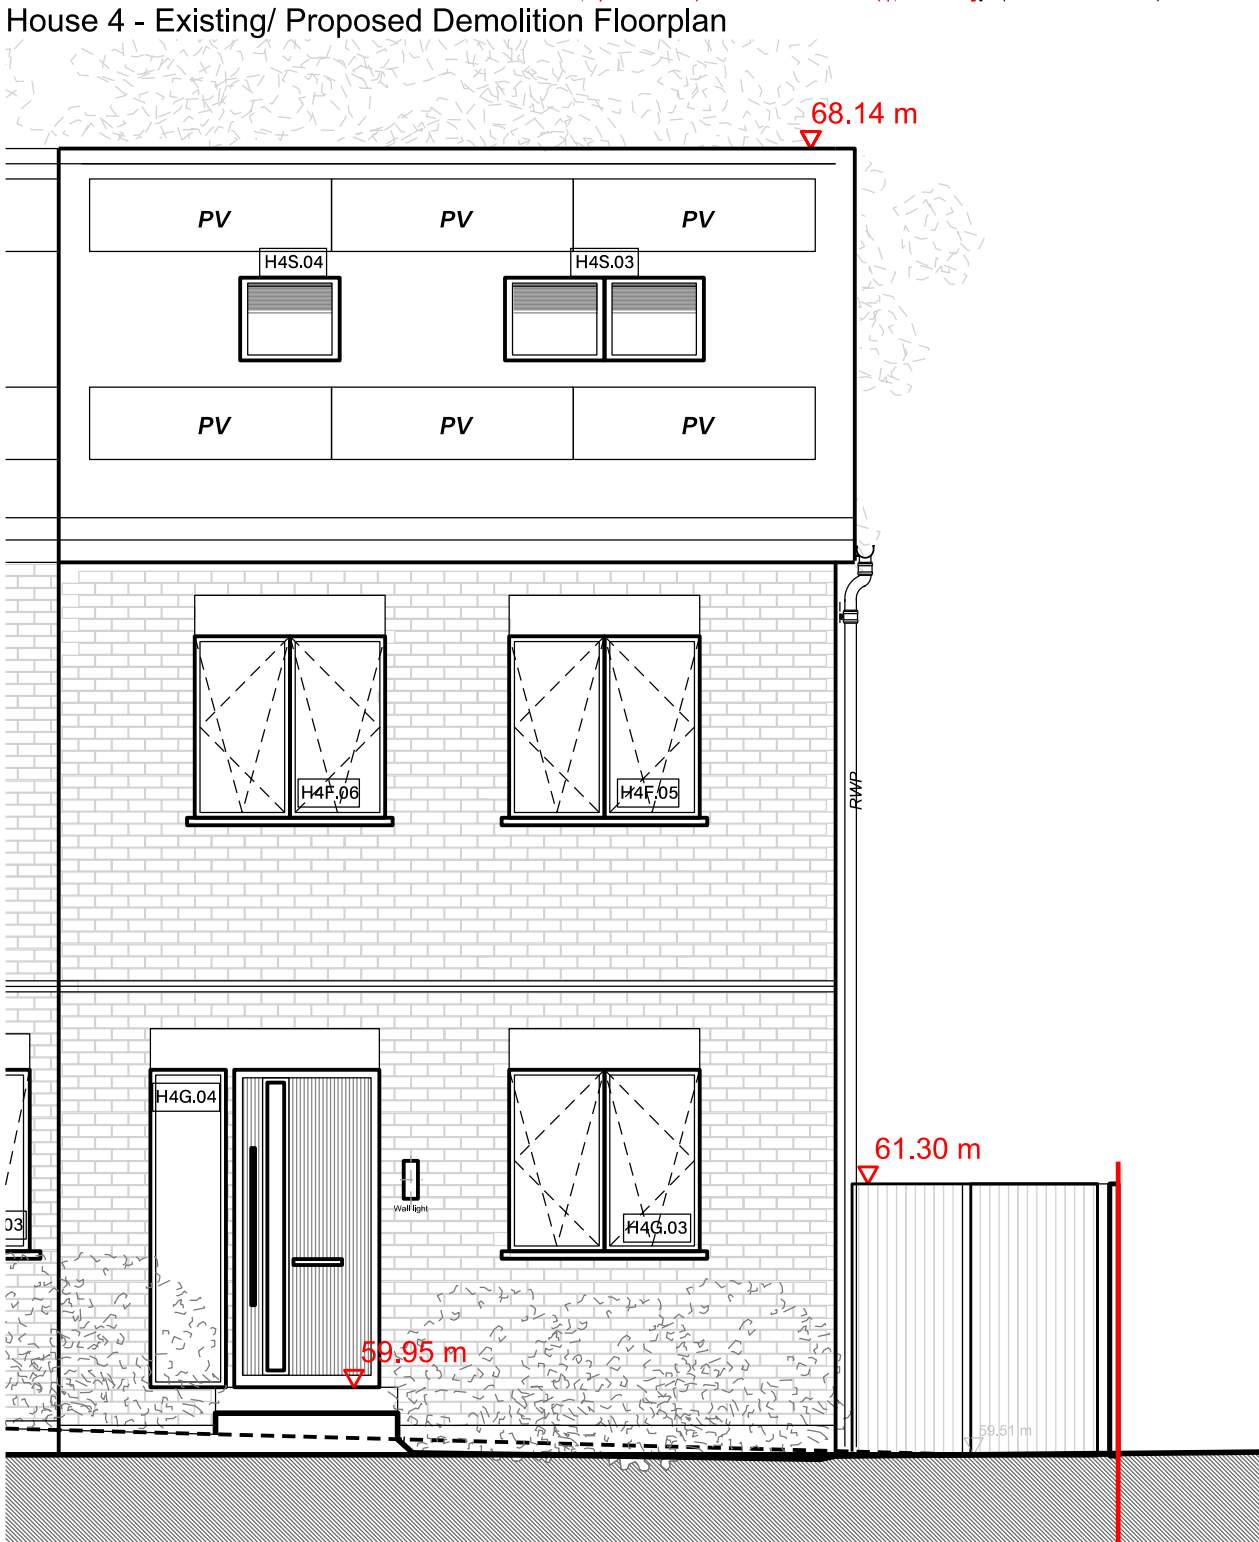


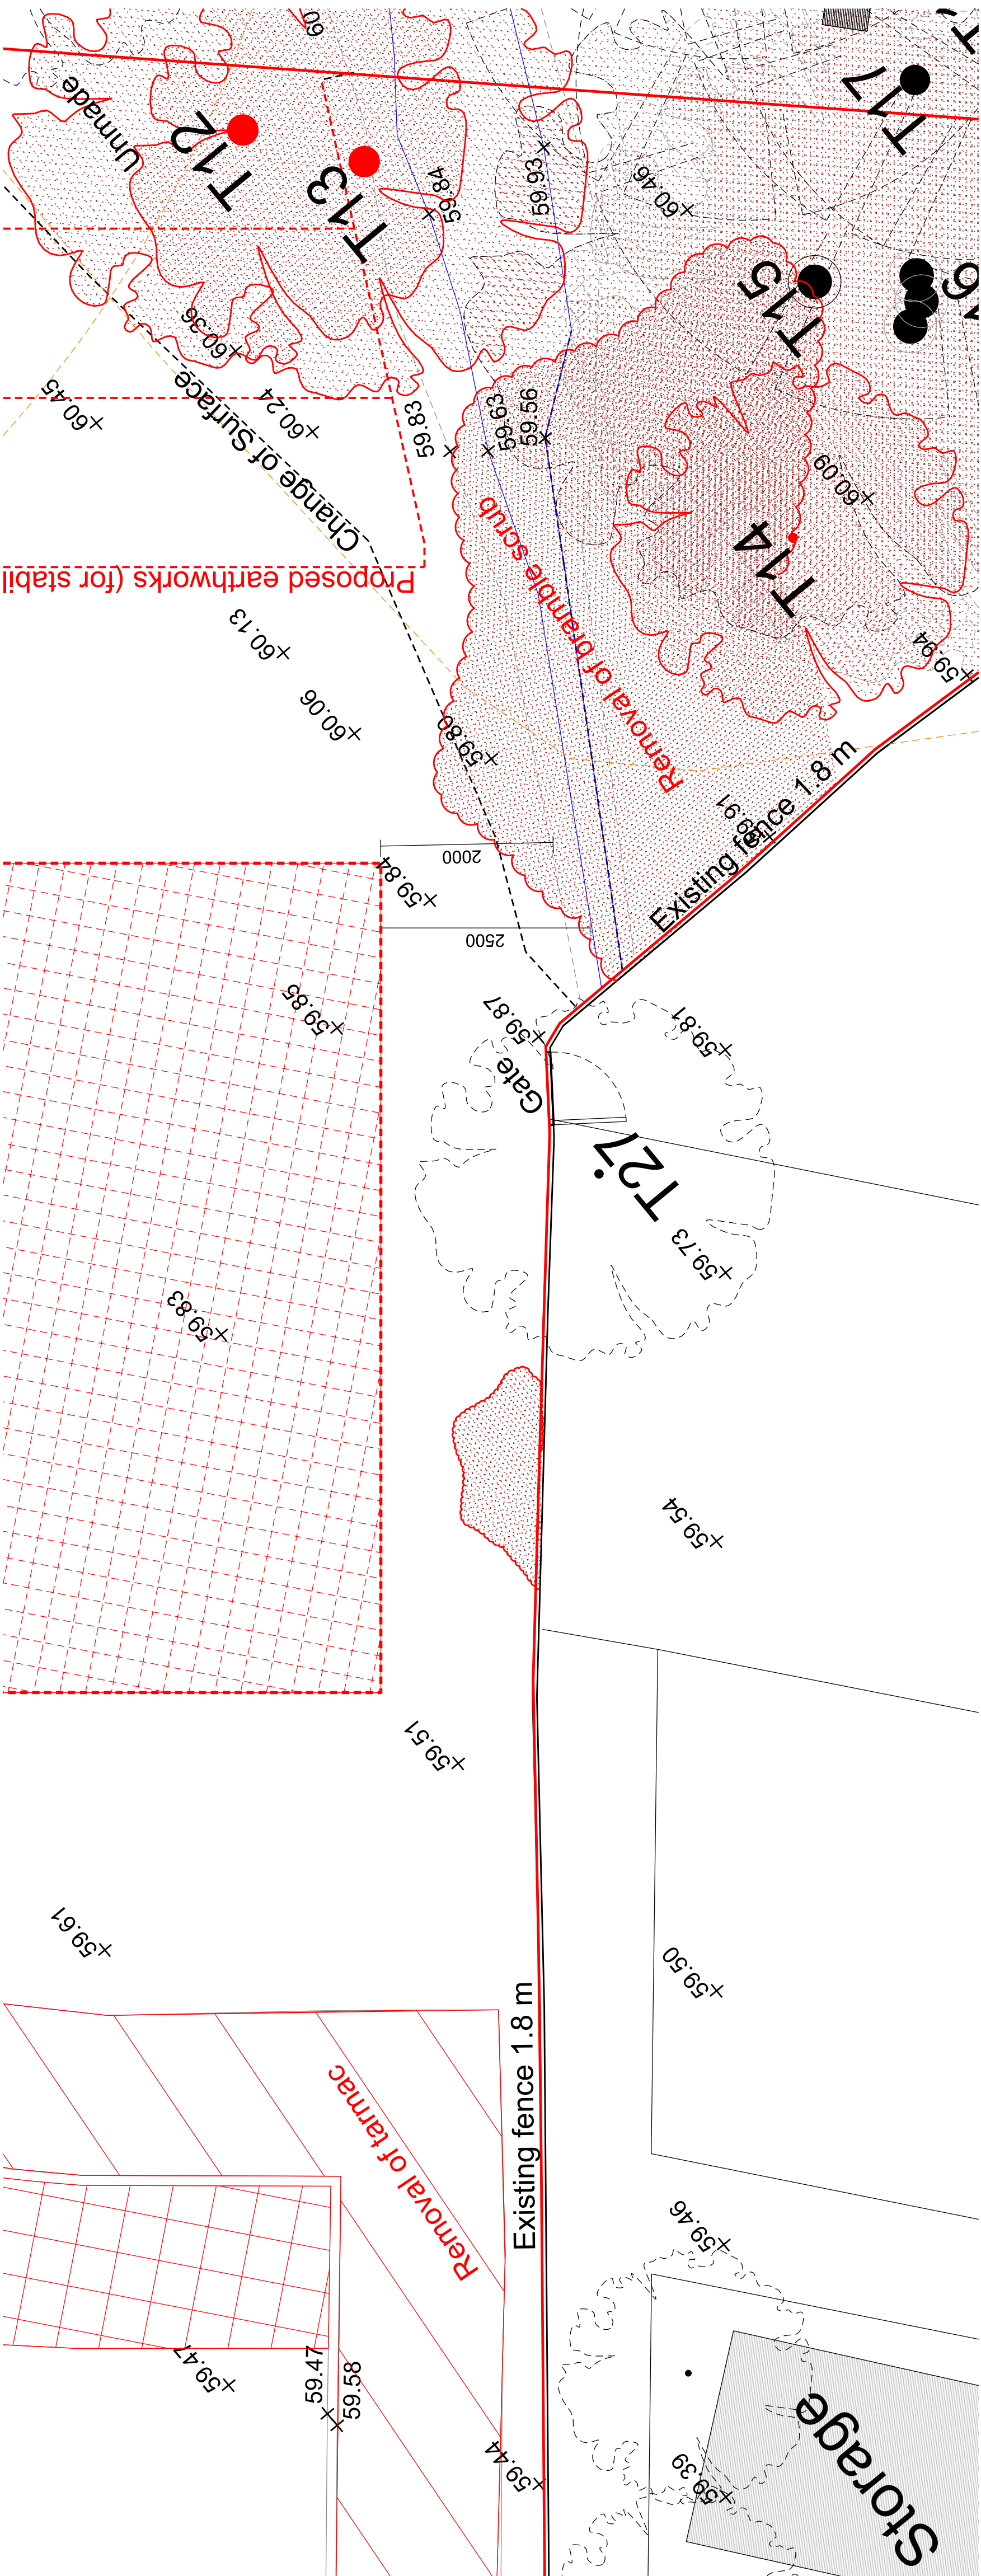

Project Address:	Land lying to the East Side of Whitley Wood Road, Miford Close, Shinfield, RG2 6JQ, Reading.
Client:	Ayro Property Investments Ltd.
Drawing Title:	Proposed House 4
Drawing Status:	Planning
Scale:	1:50 @A0
Date:	August 2025
Drawing Number:	500_04 Rev 1

0m0.5m1m2m5m

Laura Nica Studio

Anayah Apartments, 54D Trundays Rd, London, E16 6PB T: +44 743376181 E: a.azauranica@gmail.com
No implied license exists. All dimensions should not be used to calculate areas for the purposes of valuation. All dimensions to be checked on site by the contractor and such dimensions to be their responsibility. Do not scale drawings. All work must comply with relevant British Standards and Building Regulations requirements. Drawings errors and omissions to be reported to the architect.