
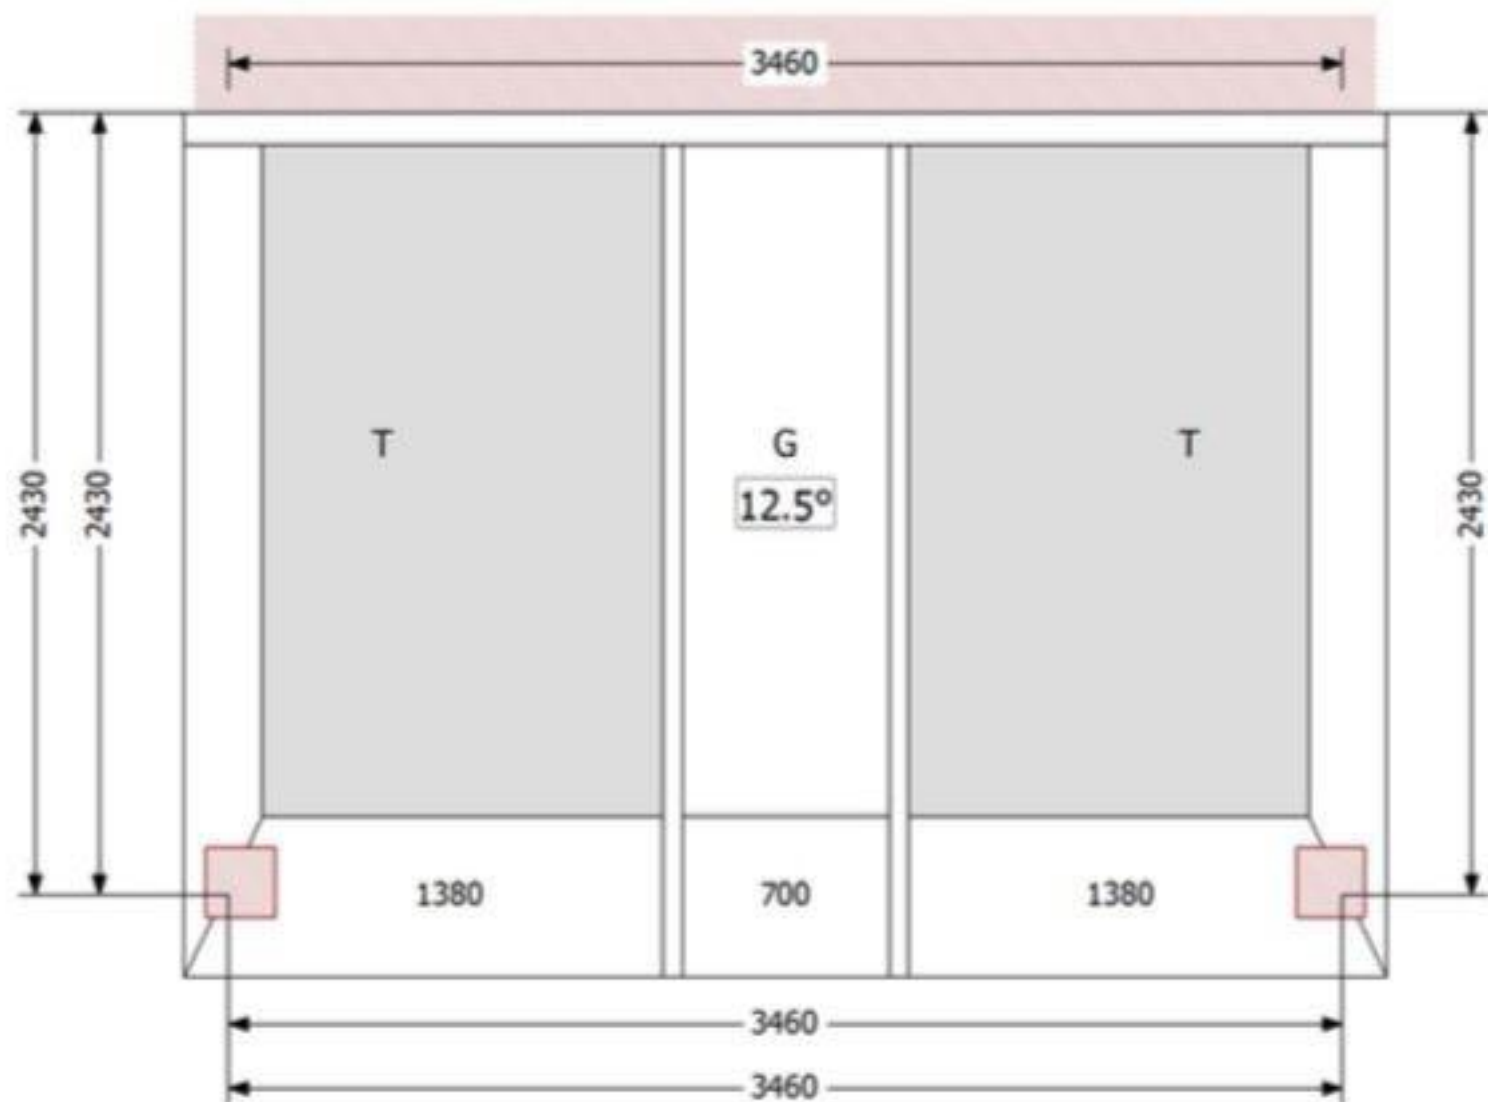



COMPANY NAME : CWG HOME IMPROVEMENTS LIMITED		MANUFACT DATE :	DATE DRAWN : 09/02/2026	
ACCOUNT CODE : CWG001		DESPATCH DATE :	CONFIG NUMBER :	
CUST REFERENCE : ELIZABETH WOKINGHAM		DELIVERY DATE :	DRAWN BY : Macaulay Chapman	
CUST TELEPHONE No : CUST FAX No :		APPROX TILED AREA : 10.29 M2	SITE POSTCODE : RG40 1GF	
NB: Dimensions shown are to internal frame. In addition please check details on Page 2.			Specification Eaves Pos on Frame: 199mm Soffit Roof Height: 878 Roof Tile Type: Original Carbon Grey Hip/Ridge Tile Type: Aluminium Grey Glazing Type: Conservaglass SMG Blue Gutter / Cornice: New Guttering Gutter / Cornice Colour: White Ext Fascia/Barge B Colour: White Downpipe Type & Colour: Round White Downpipe Pos: B1 Gallows Bracket: 1	
			Velux / Vents:	
Roof specified as 0.15 uValue				
KEY: T Tile G Glazing Boxbeam split with Post Boxbeam split w/out Post			IF YOU WOULD LIKE TO PROCEED, PLEASE RETURN ROOF SIGN OFF SHEET TO roofsales@ultraframe.co.uk	
THE INSTALLER IS RESPONSIBLE FOR ENSURING THAT THERE IS ADEQUATE VENTILATION IN THE CONSERVATORY. ALL FRAMEWORK AND WALLS MUST PROVIDE ADEQUATE LATERAL SUPPORT IN LINE WITH BBA CERTIFICATE NO 96/3261. BOX GUTTER SUPPORT IS ALSO THE RESPONSIBILITY OF THE INSTALLER. THIS SPECIFICATION IS BASED ON 0.6KN/m2 SNOW LOAD AND 0.4KN/m2 WIND LOAD UNLESS SITE POSTCODE IS PROVIDED FOR ACCURATE SPECIFICATION. ULTRAFRAME ACCEPTS NO RESPONSIBILITY FOR THE OVERALL STRUCTURAL STABILITY OF THE CONSERVATORY.			Document Version Printed 09/02/2026 11:32:26 Page 1 of 4	

Critical Beam Dimensions

Eaves Position Selected

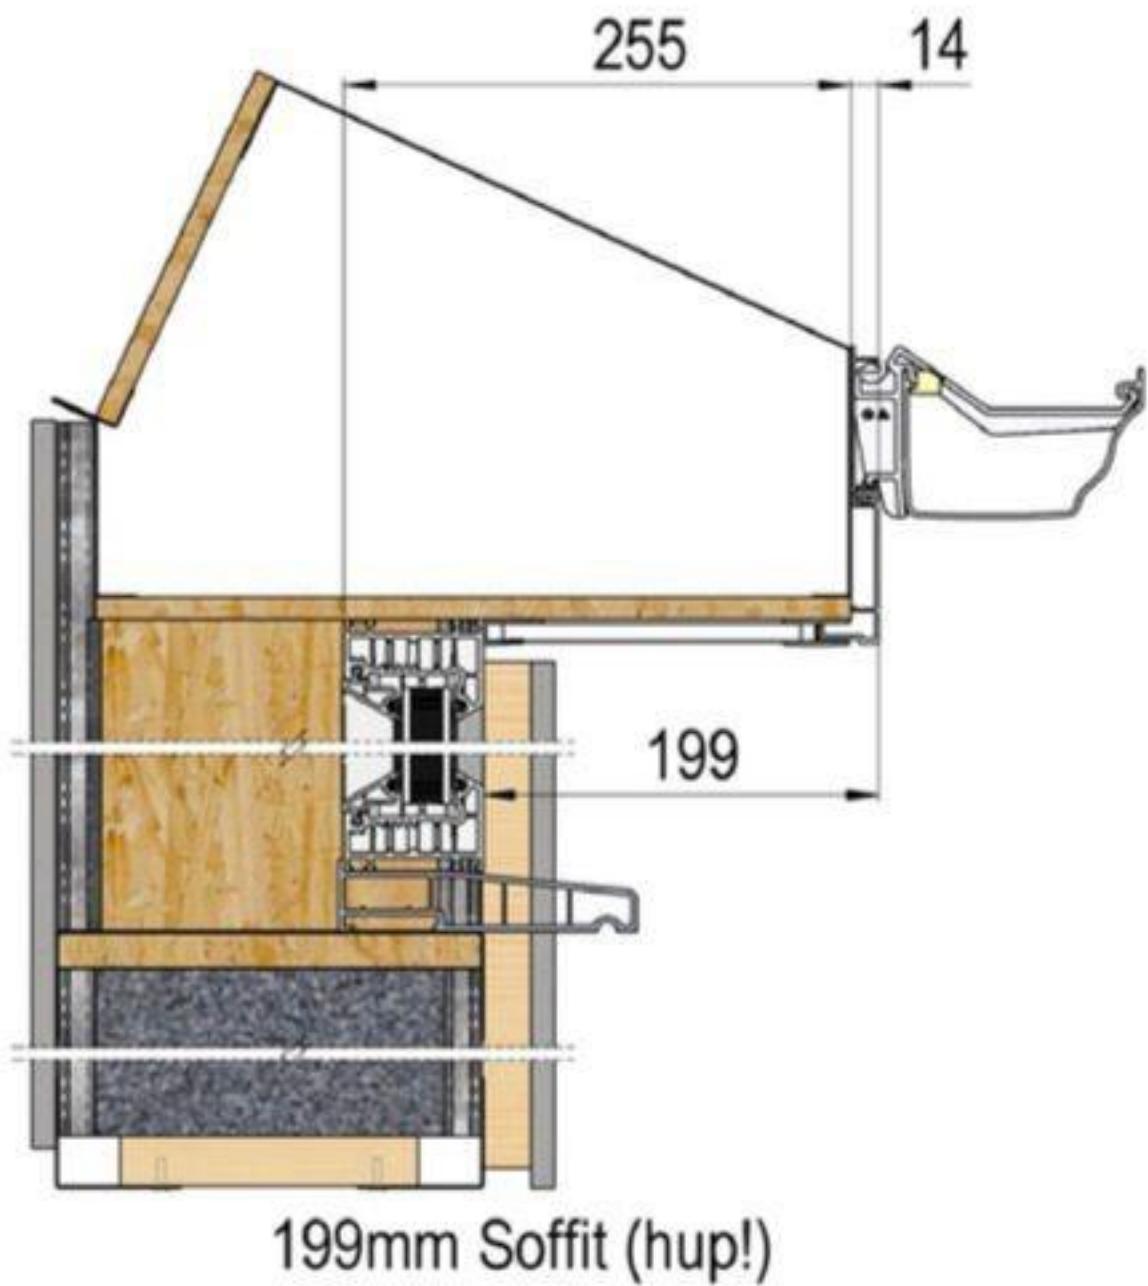

External Beam Dimensions Layout (including Fascia)

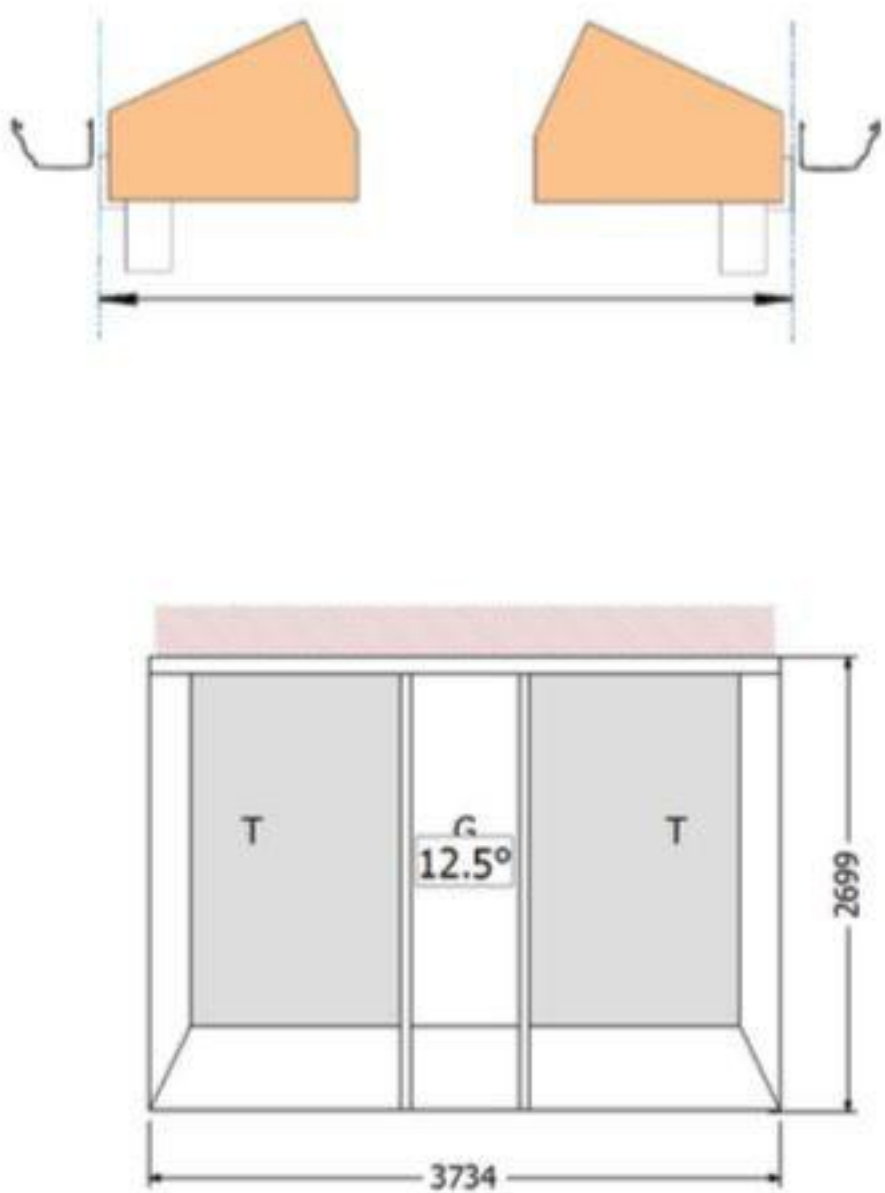

Soffit dimensions are measured to the exterior edge of the window frame.
Brick & block diagrams are shown with a 350mm wall -internal dimensions will vary according to wall thickness.

Ordering
If ordering roof only, use internal frame dimension to specify your roof and choose one of the brick and block options above.
If ordering with hup! use base dimensions then choose the option you require from the hup! options above.
The extended soffit options carry a price premium because the roofs is bigger

> BASED ON A 350mm CAVITY WALL
> SOFFIT SIZES MUST BE UNIFORM AROUND THE ENTIRE PERIMETER. FOR OTHER DESIGNS CONTACT ULTRAFRAME.
> SEE SPEC GUIDE FOR MORE DETAIL
> IF IN DOUBT CONTACT TECHNICAL TEAM