
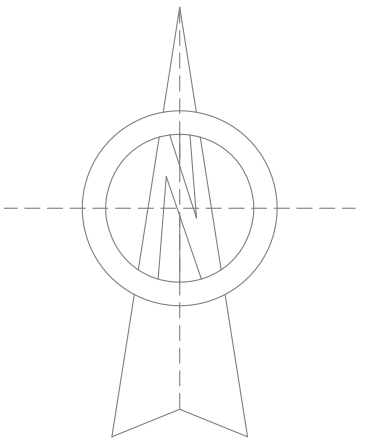


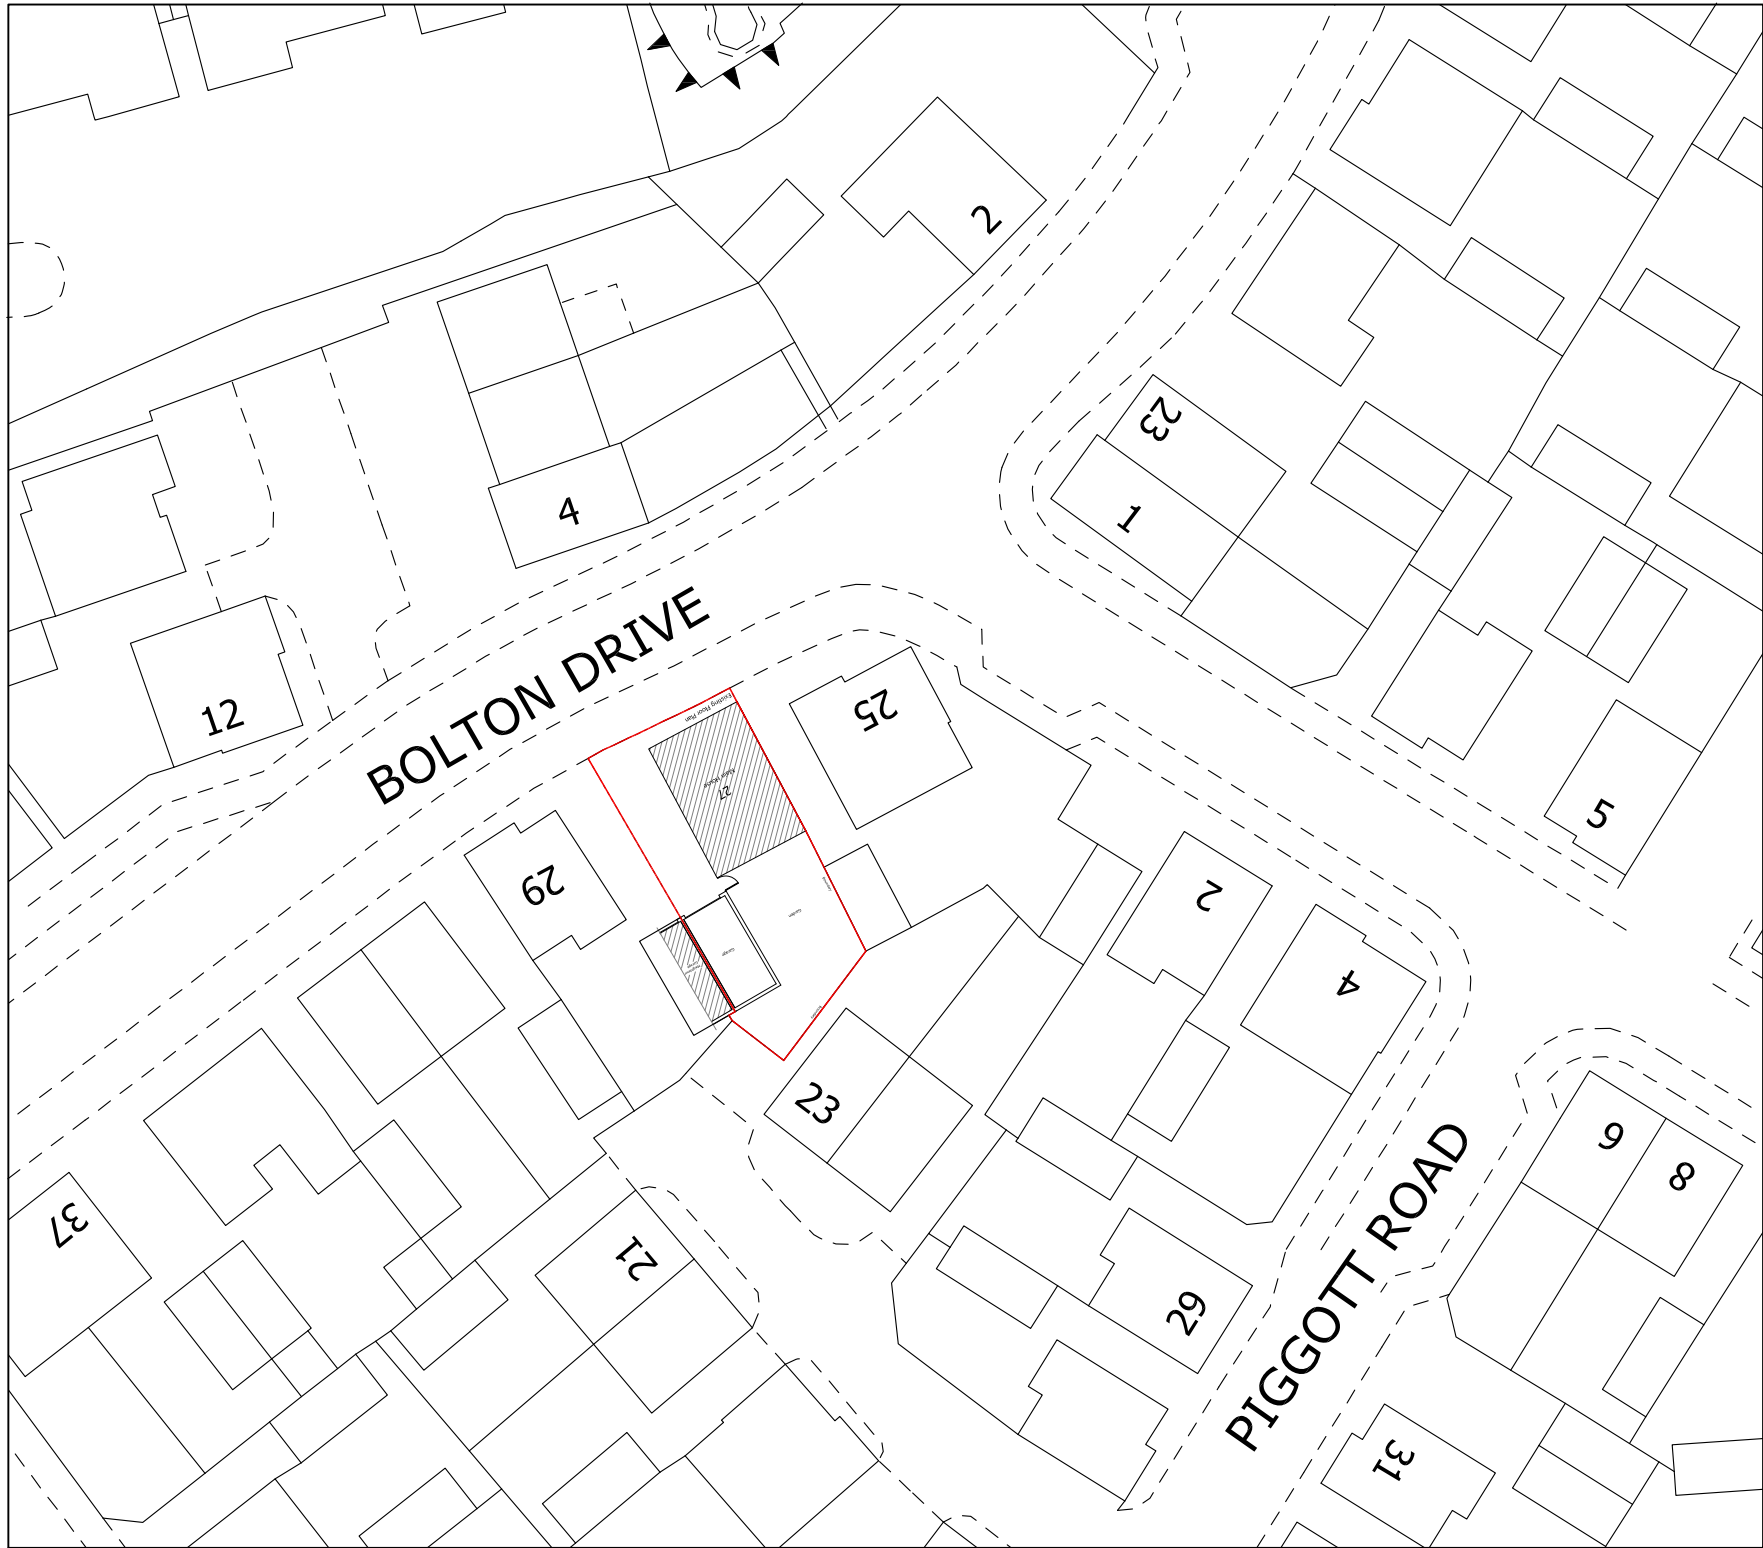

Project
27 BOLTON DRIVE RG2 9RD

Drawing
EXISTING BLOCK PLAN

Dwg No. 105	Date MARCH 2026
-----------------------	---------------------------

Scale @ A3	1:500
-------------------	-------

