



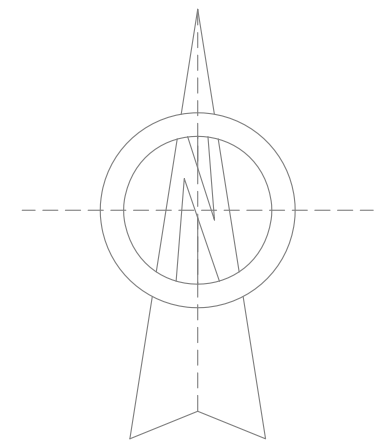

Project 27 BOLTON DRIVE RG2 9RD	
Drawing PROPOSED BLOCK PLAN	
Dwg No. 106	Date MARCH 2026
Scale @ A3 1:500	

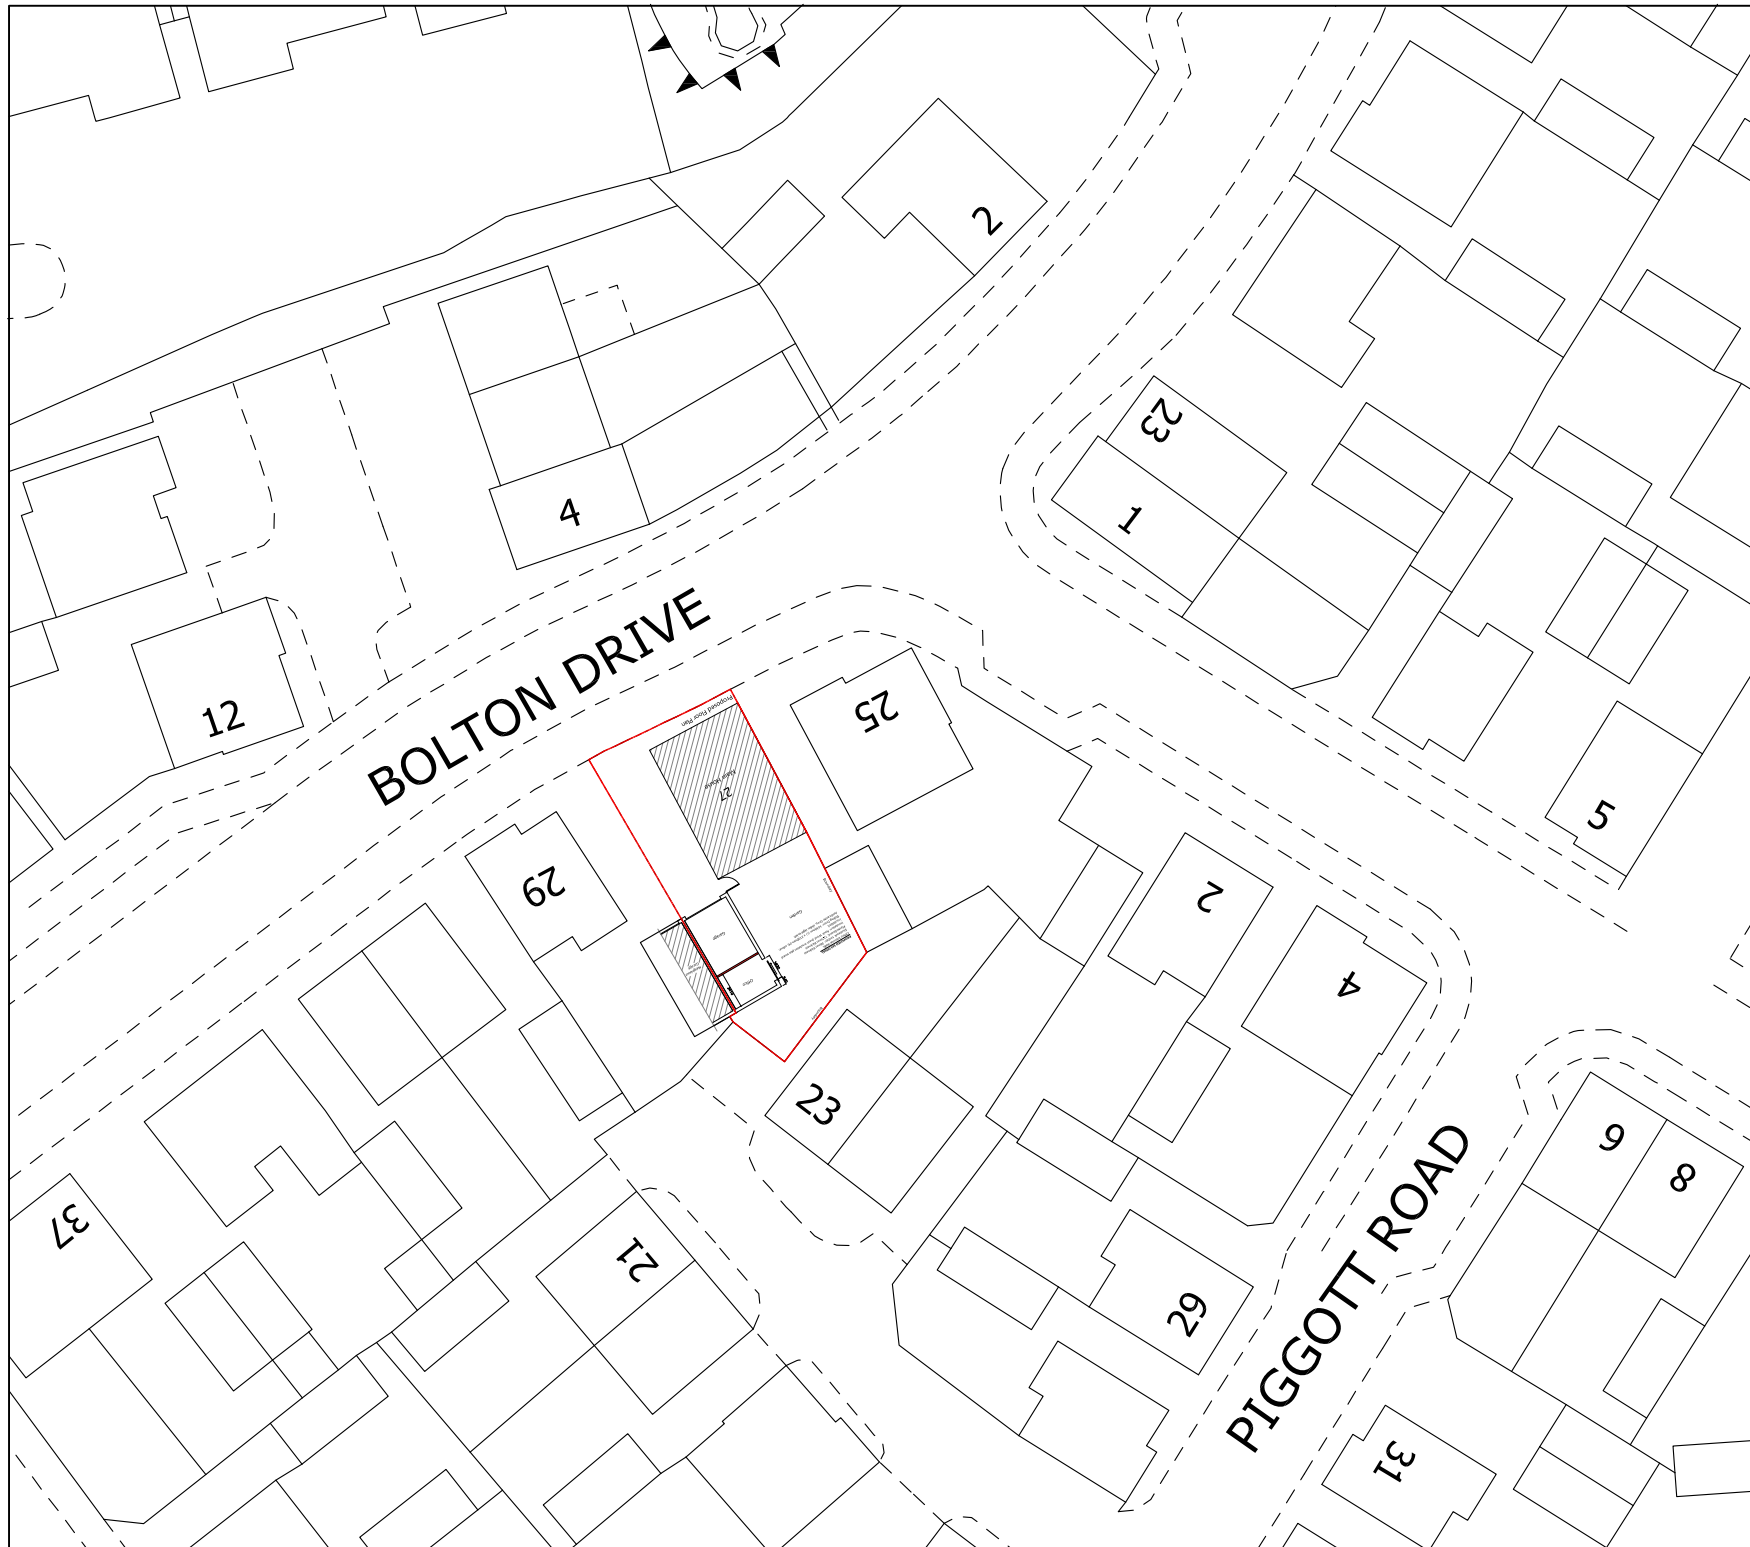