


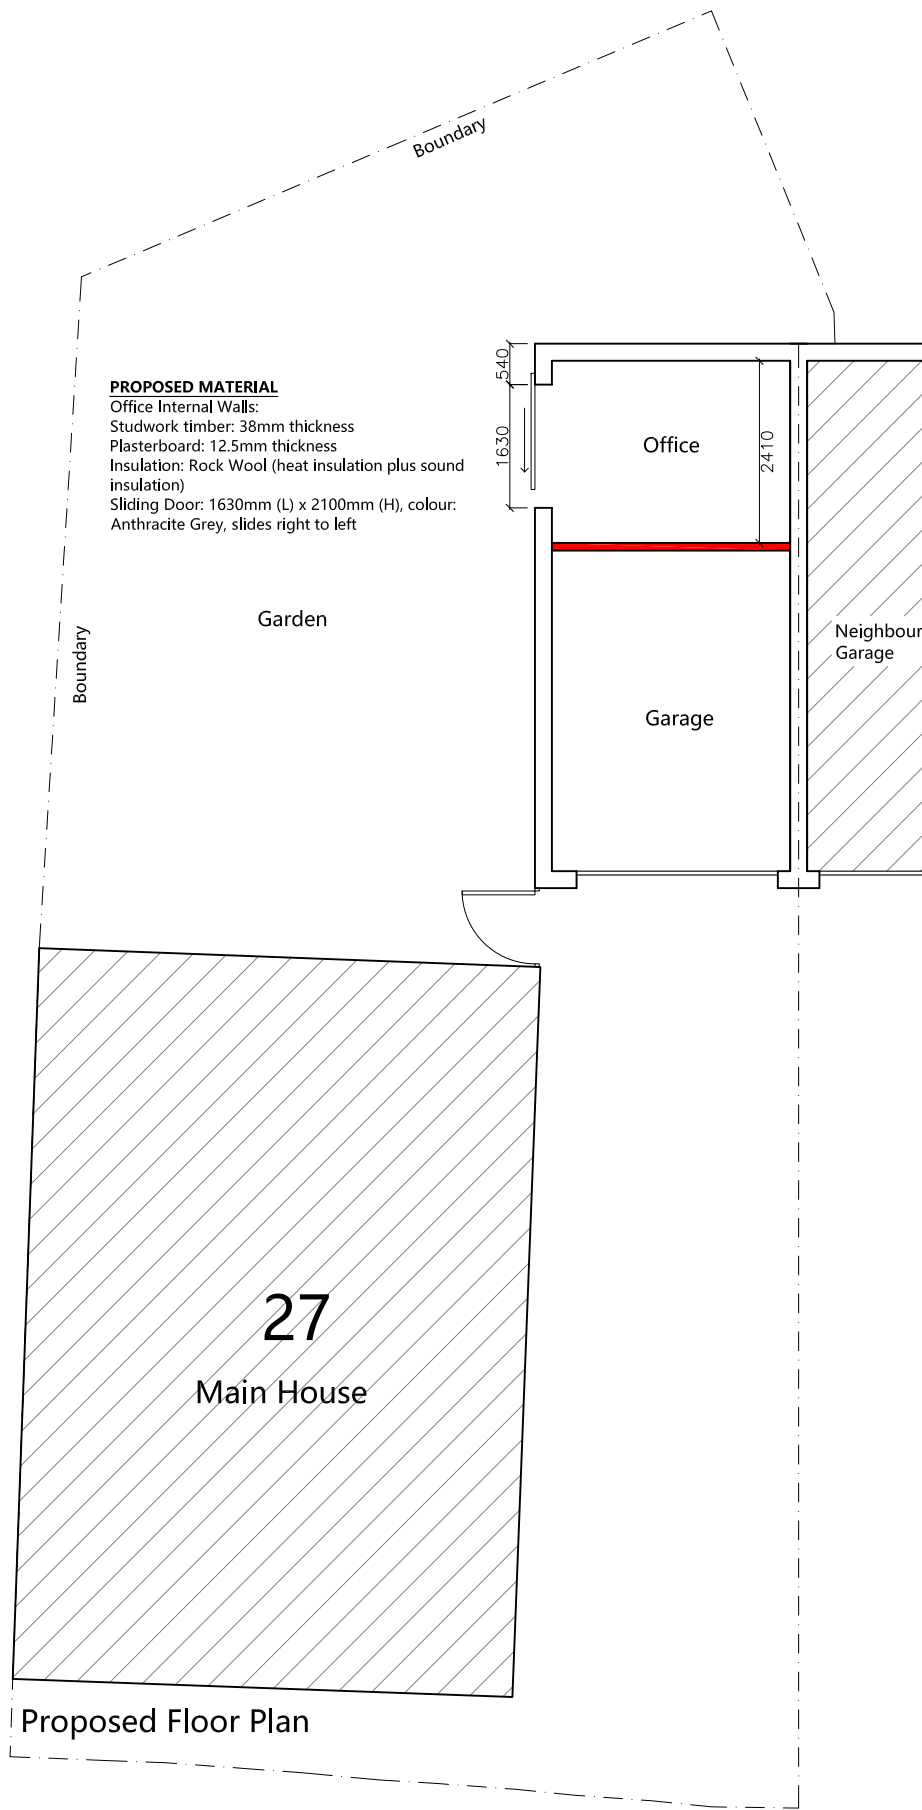

Project 27 BOLTON DRIVE RG2 9RD	
Drawing PROPOSED PLAN	
Dwg No. 103	Date MARCH 2026
Scale @ A3 1:100	