


5 Maiden Erlegh Drive

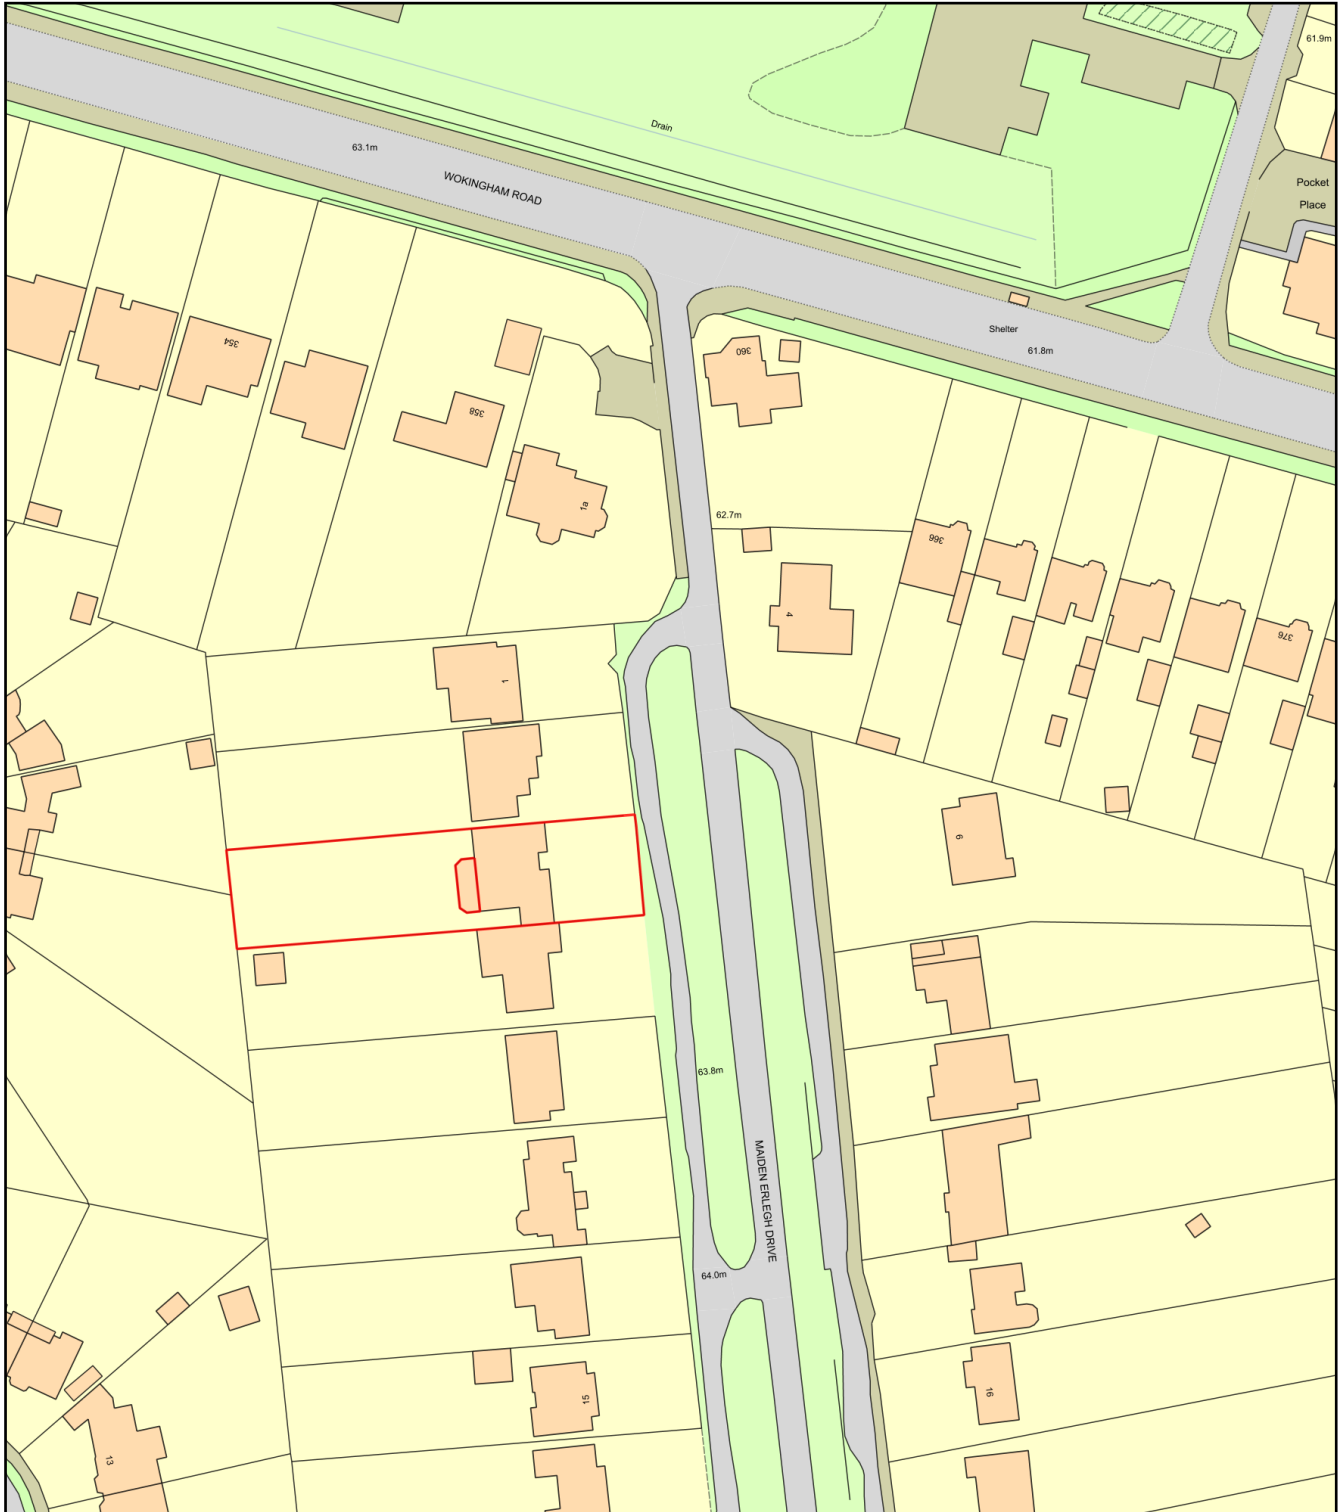

0 50
Metres



Plan Produced for: Amit Garg

Date Produced: 27 May 2026

Plan Reference Number: TQRQM26147074621691

Scale: 1:1250 @ A4