

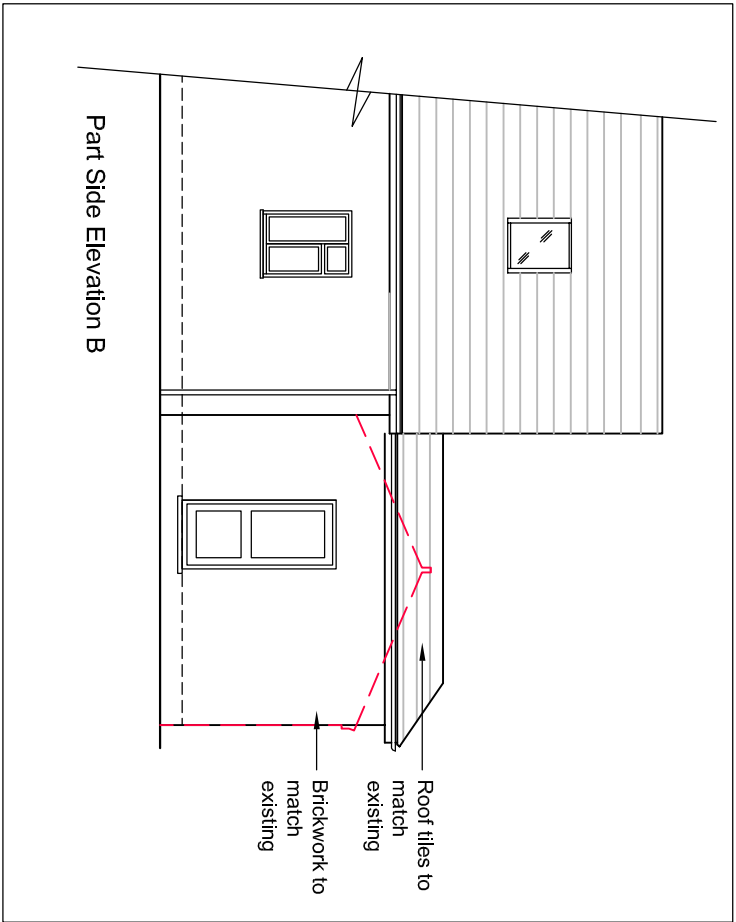
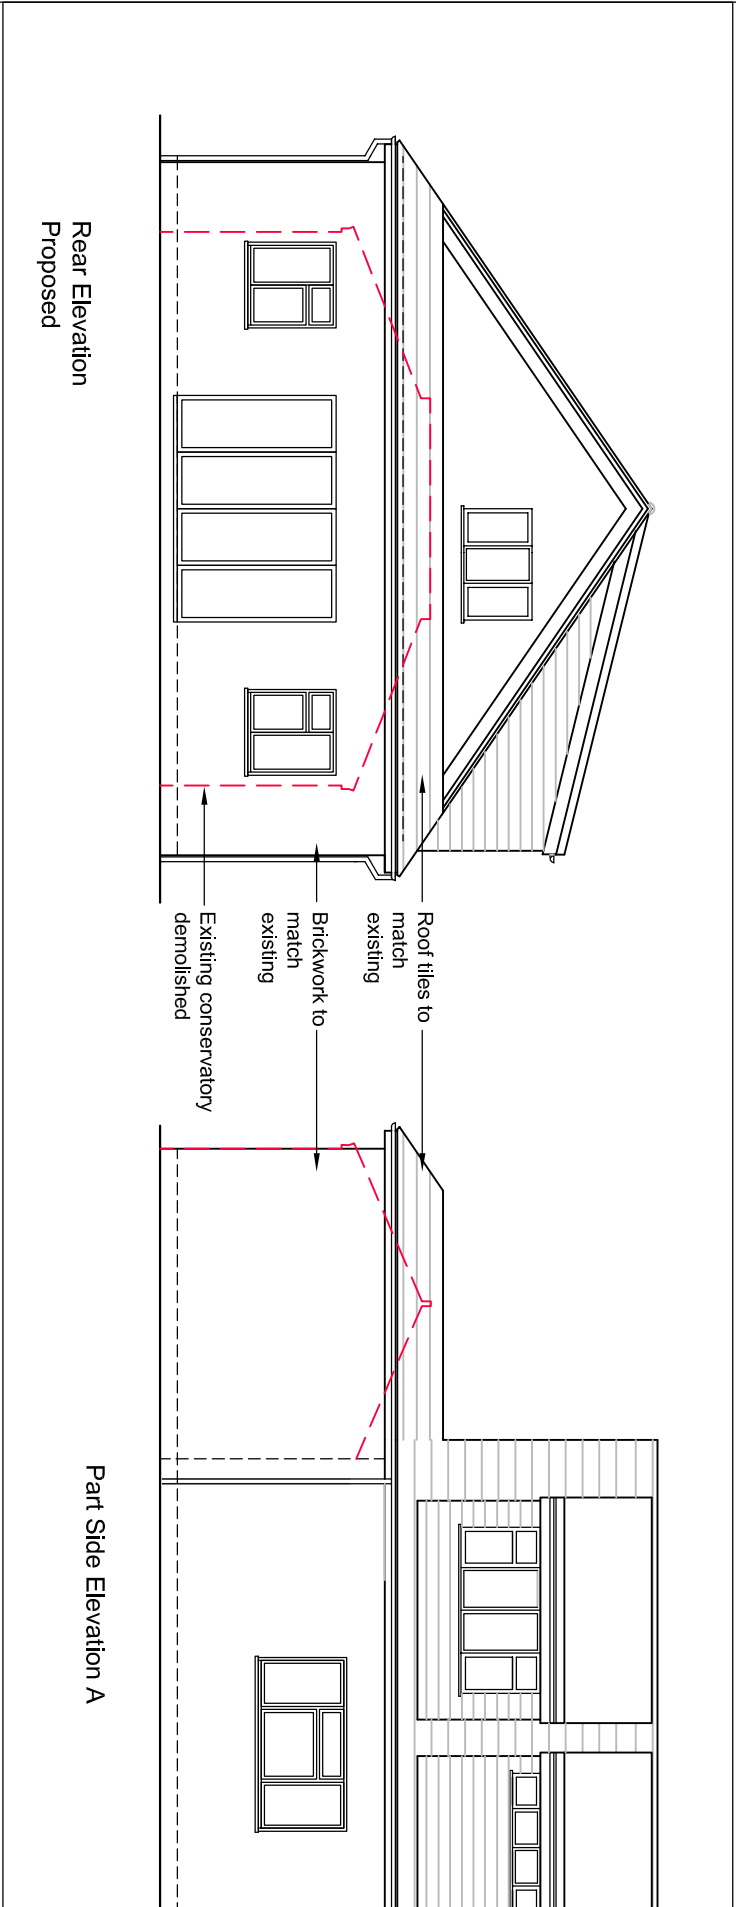


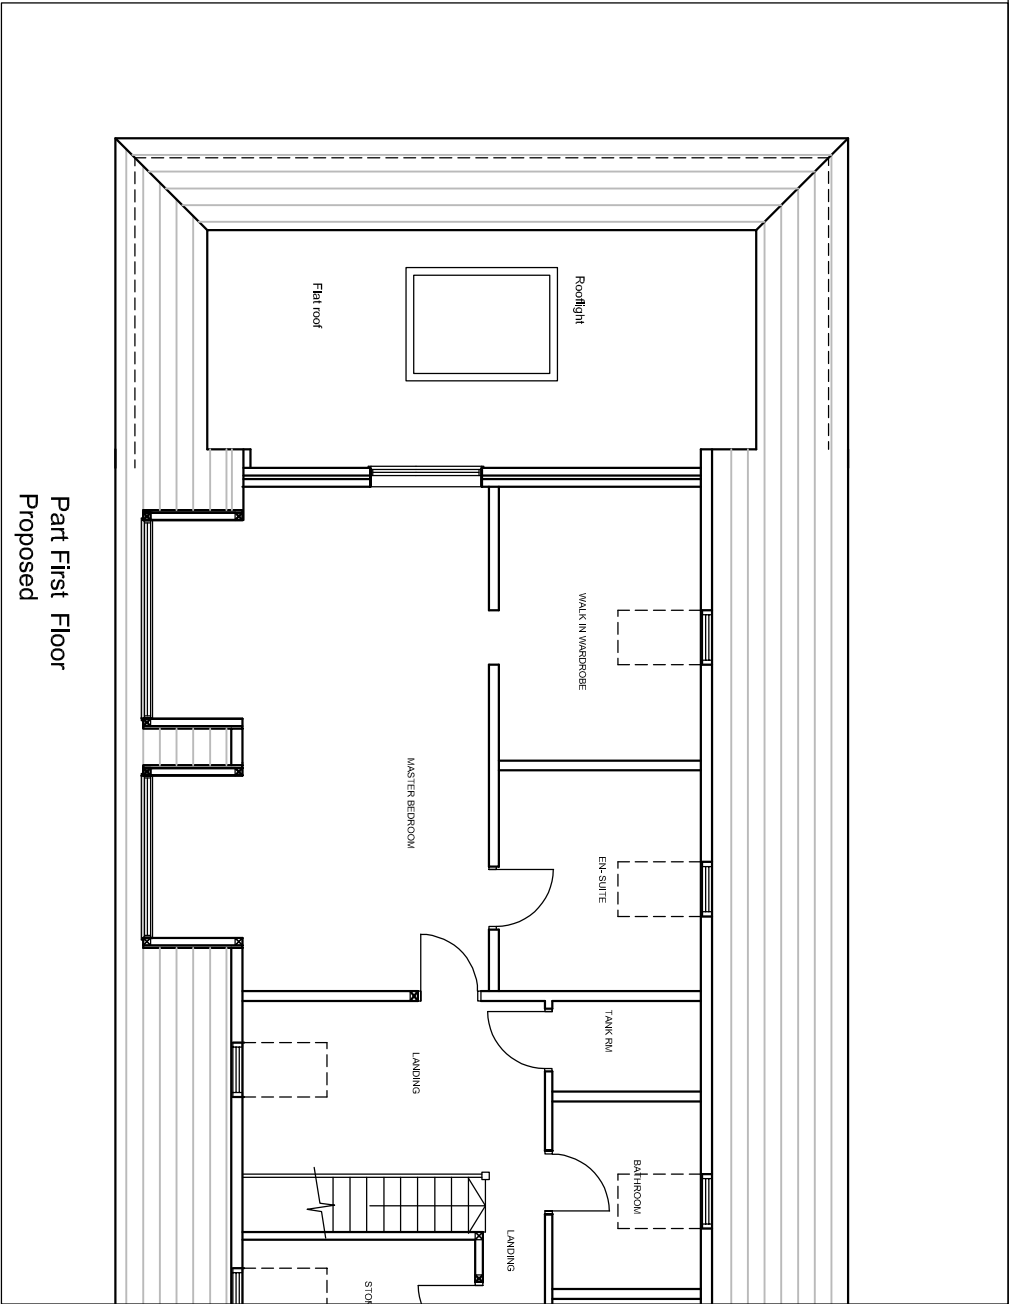

The materials used in any exterior work shall be of a similar appearance to those used in the construction of the exterior of the existing dwelling house

Client		Sheet Title		Project Title		Proj. No.		Revisions	
Mr K Joshi		Proposed Plans & Elevations		Single Storey Rear Extension 14 Reading Rd Woodley, RG5 3DB		PL/14RR/02		-	
Project		Scale 1:100 @ A3		Drawn RP		Date July 2024			

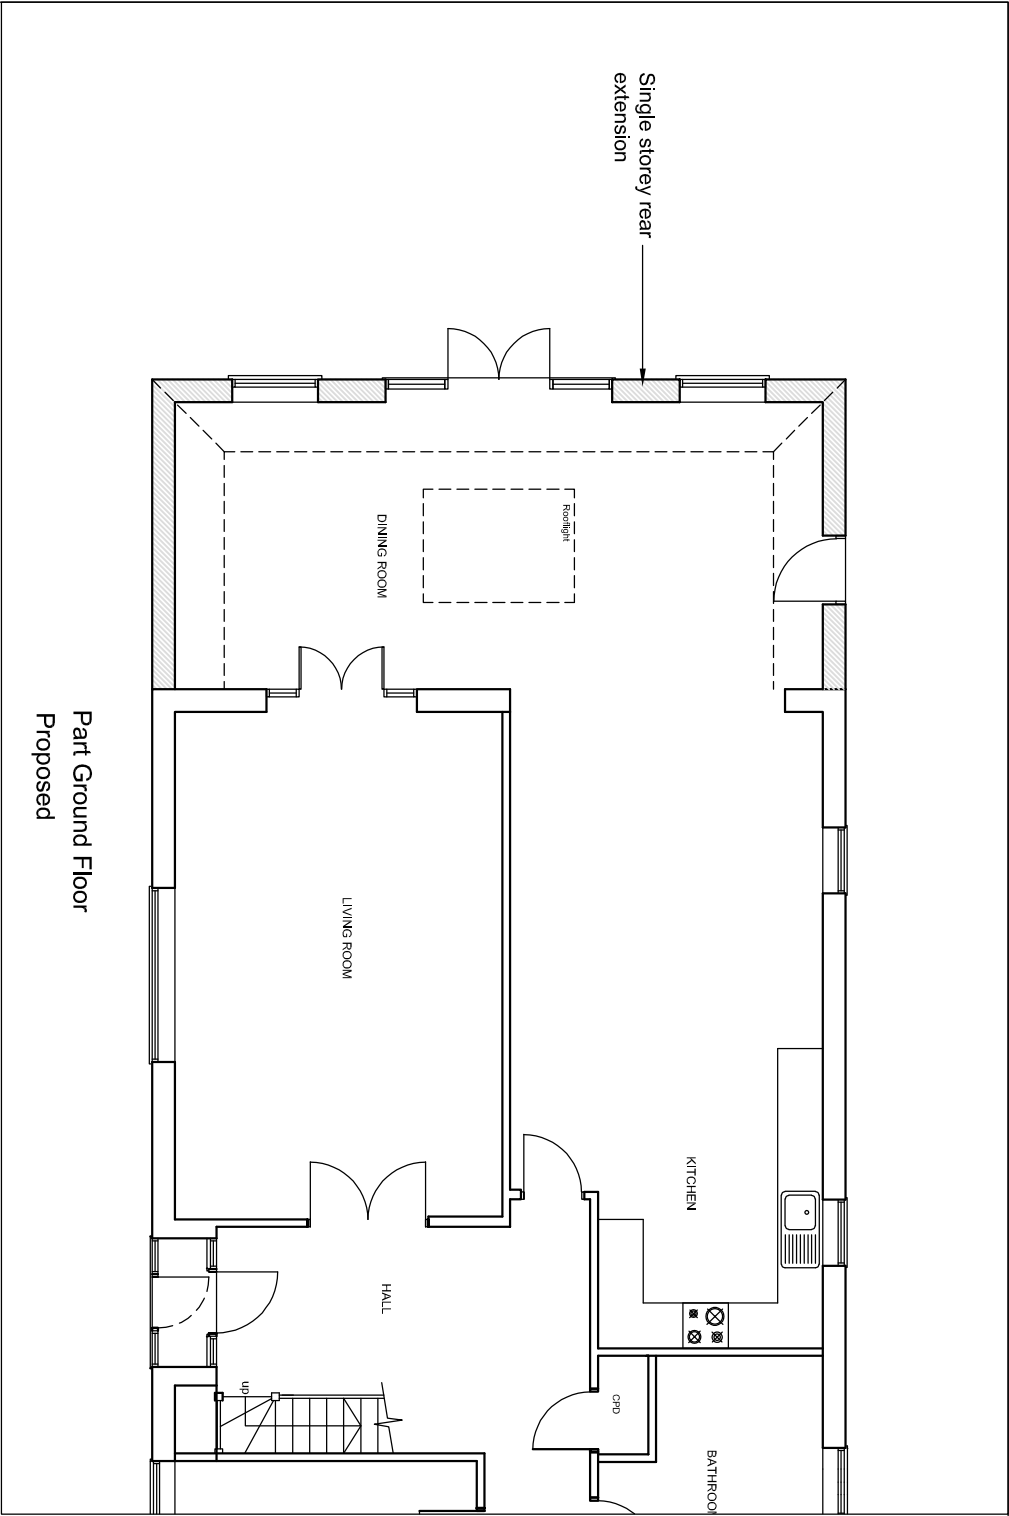