

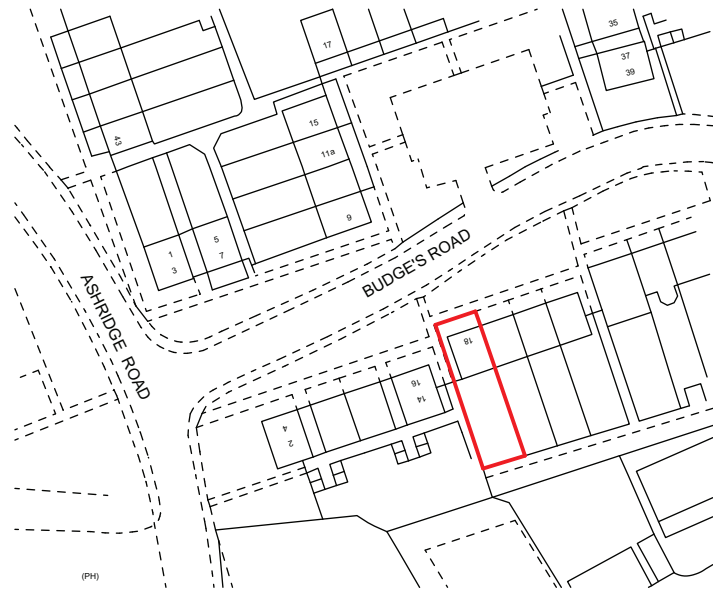
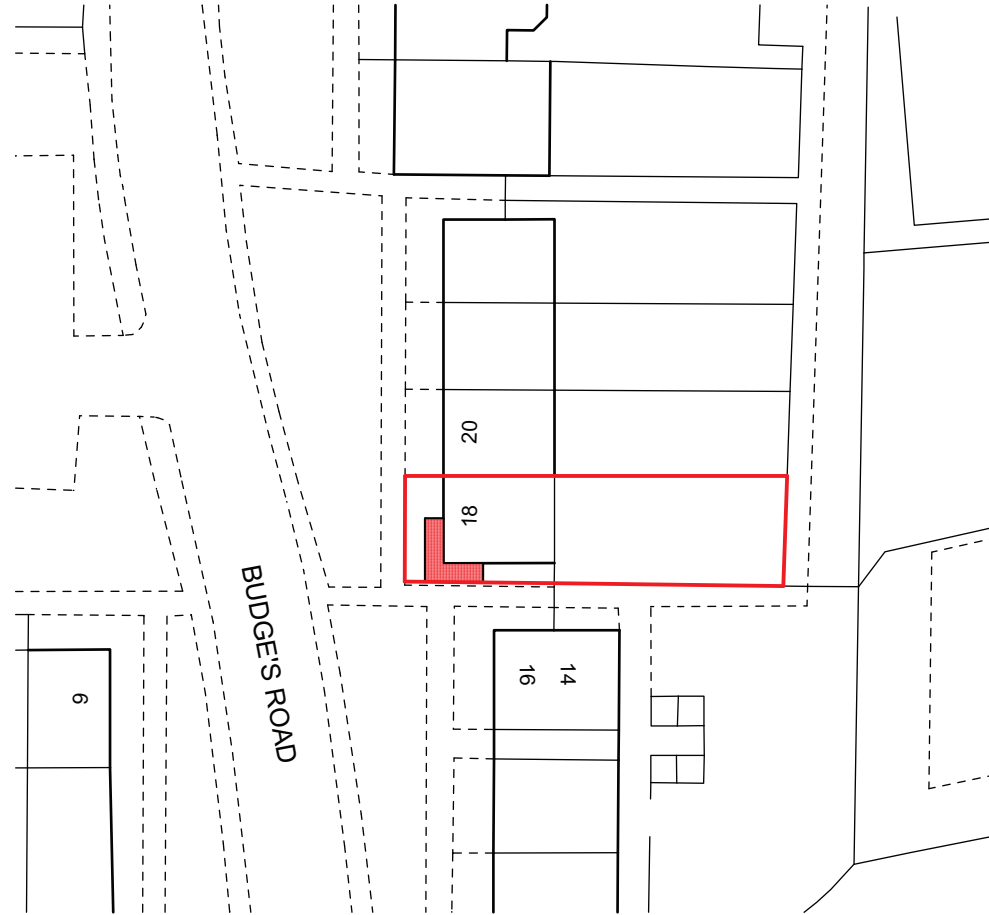



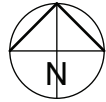


Ordnance Survey (c) Crown Copyright 2021. All rights reserved. Licence number 100022432

LOCATION PLAN scale 1:1250

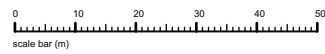

BLOCK PLAN scale 1:500

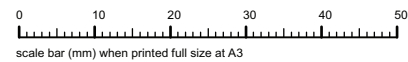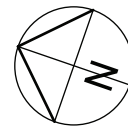

client: John Norwood

project: 18 Budes Road
Wokingham
RG40 1PJ

scale: as noted @ A3

date: July 26

drawn: MW

drawing title: Site & Block Plan
as proposed
drawing no: BR - PR 01