



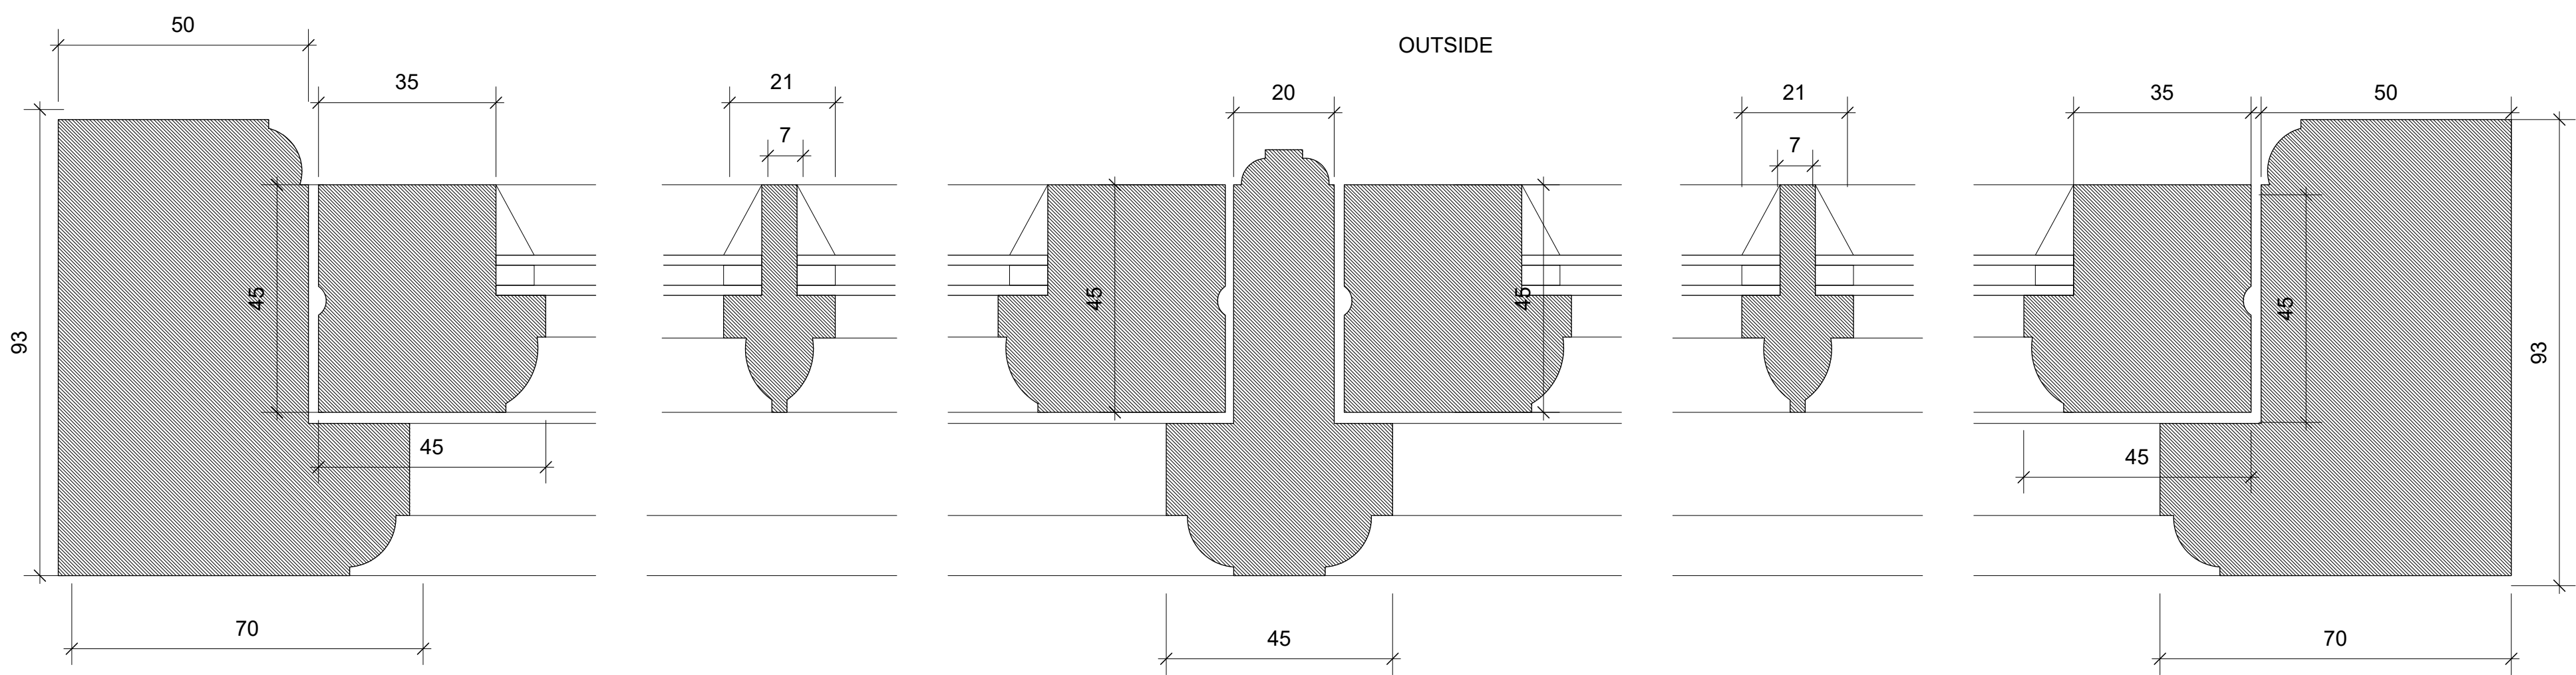

PROPOSED HORIZONTAL CROSS SECTION CASEMENT WINDOW

INSIDE

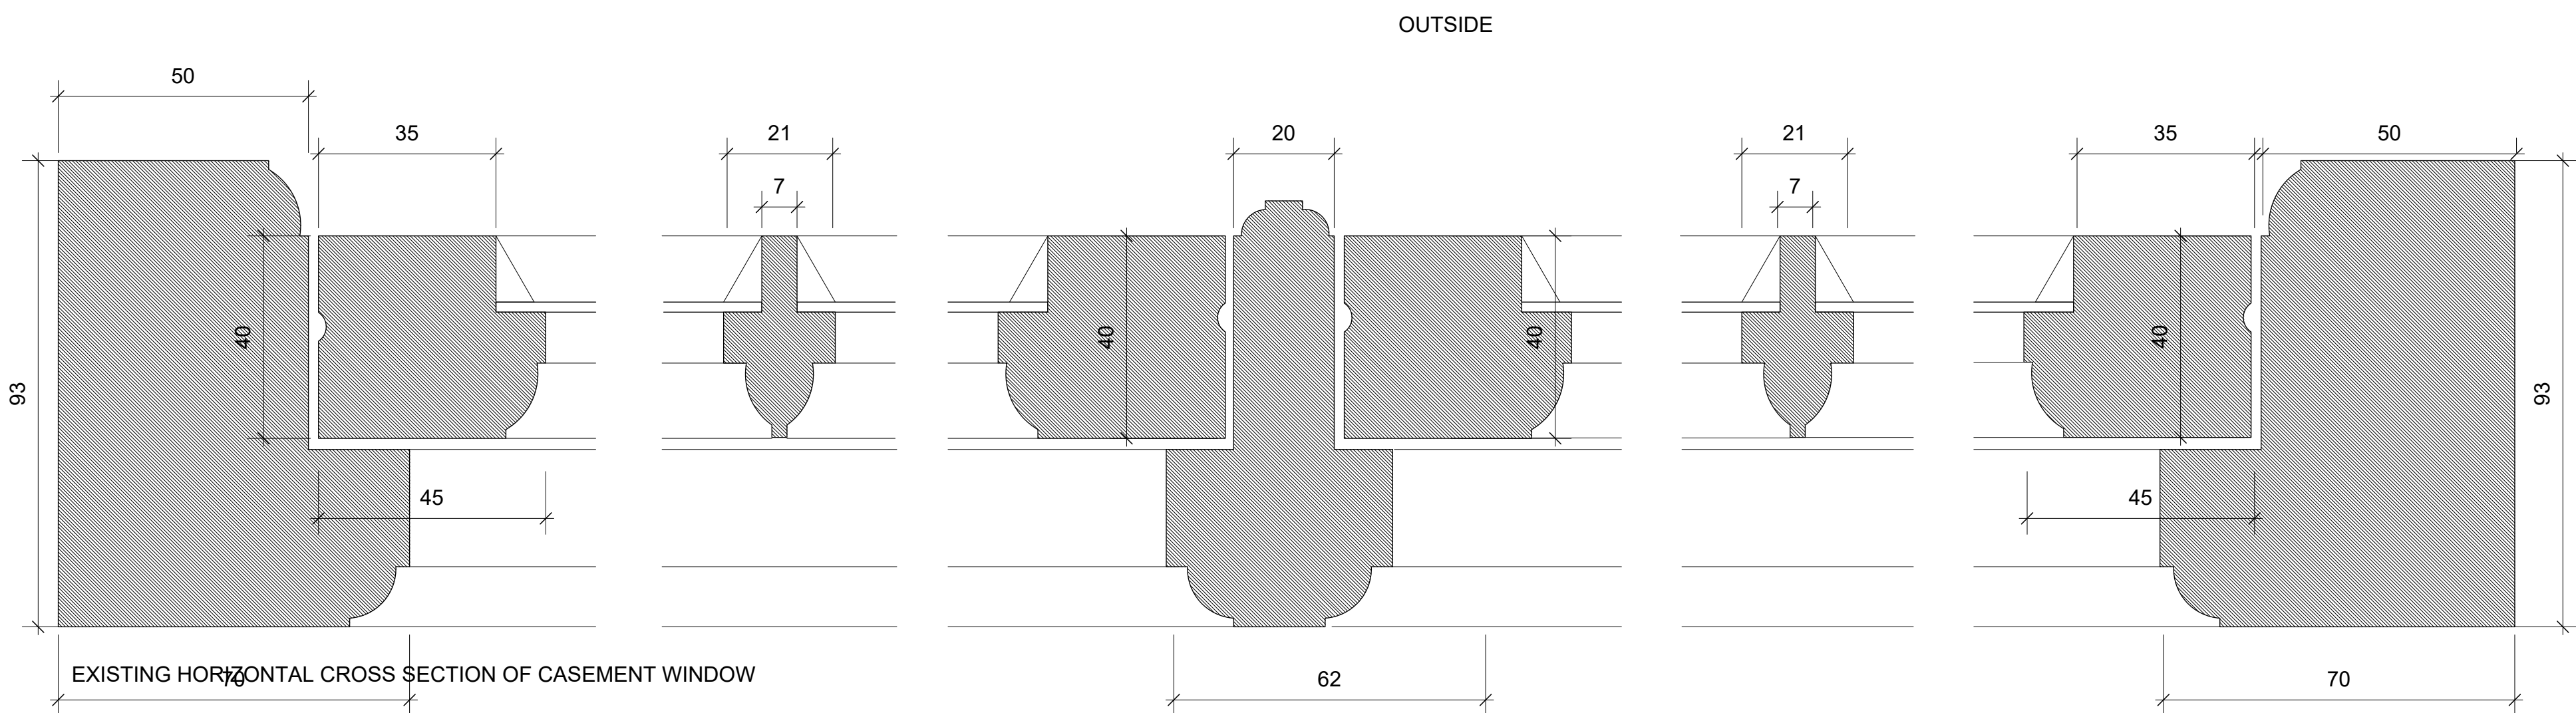

EXISTING HORIZONTAL CROSS SECTION OF CASEMENT WINDOW

INSIDE

- NOTES:
- The agreed specification for CA: Slimlite or similar units, 4:4:4.
 - Units fixed into traditionally made timber frames with putty or putty substitute, not hardwood beads.
 - White spacers set not protruding outside the glazing bar.
 - No trickle vents.
 - The slightly increased depth of the frame to be accommodated inside.

Revisions	
-----------	---