
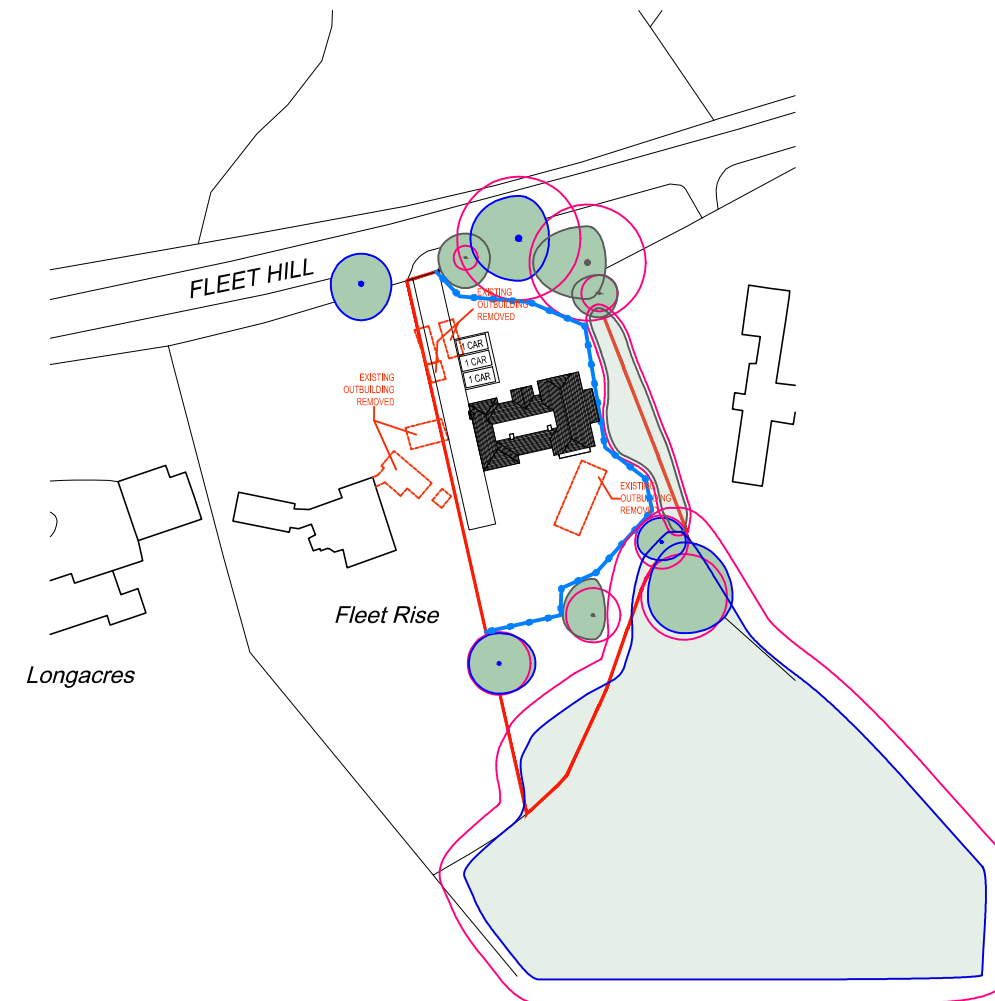
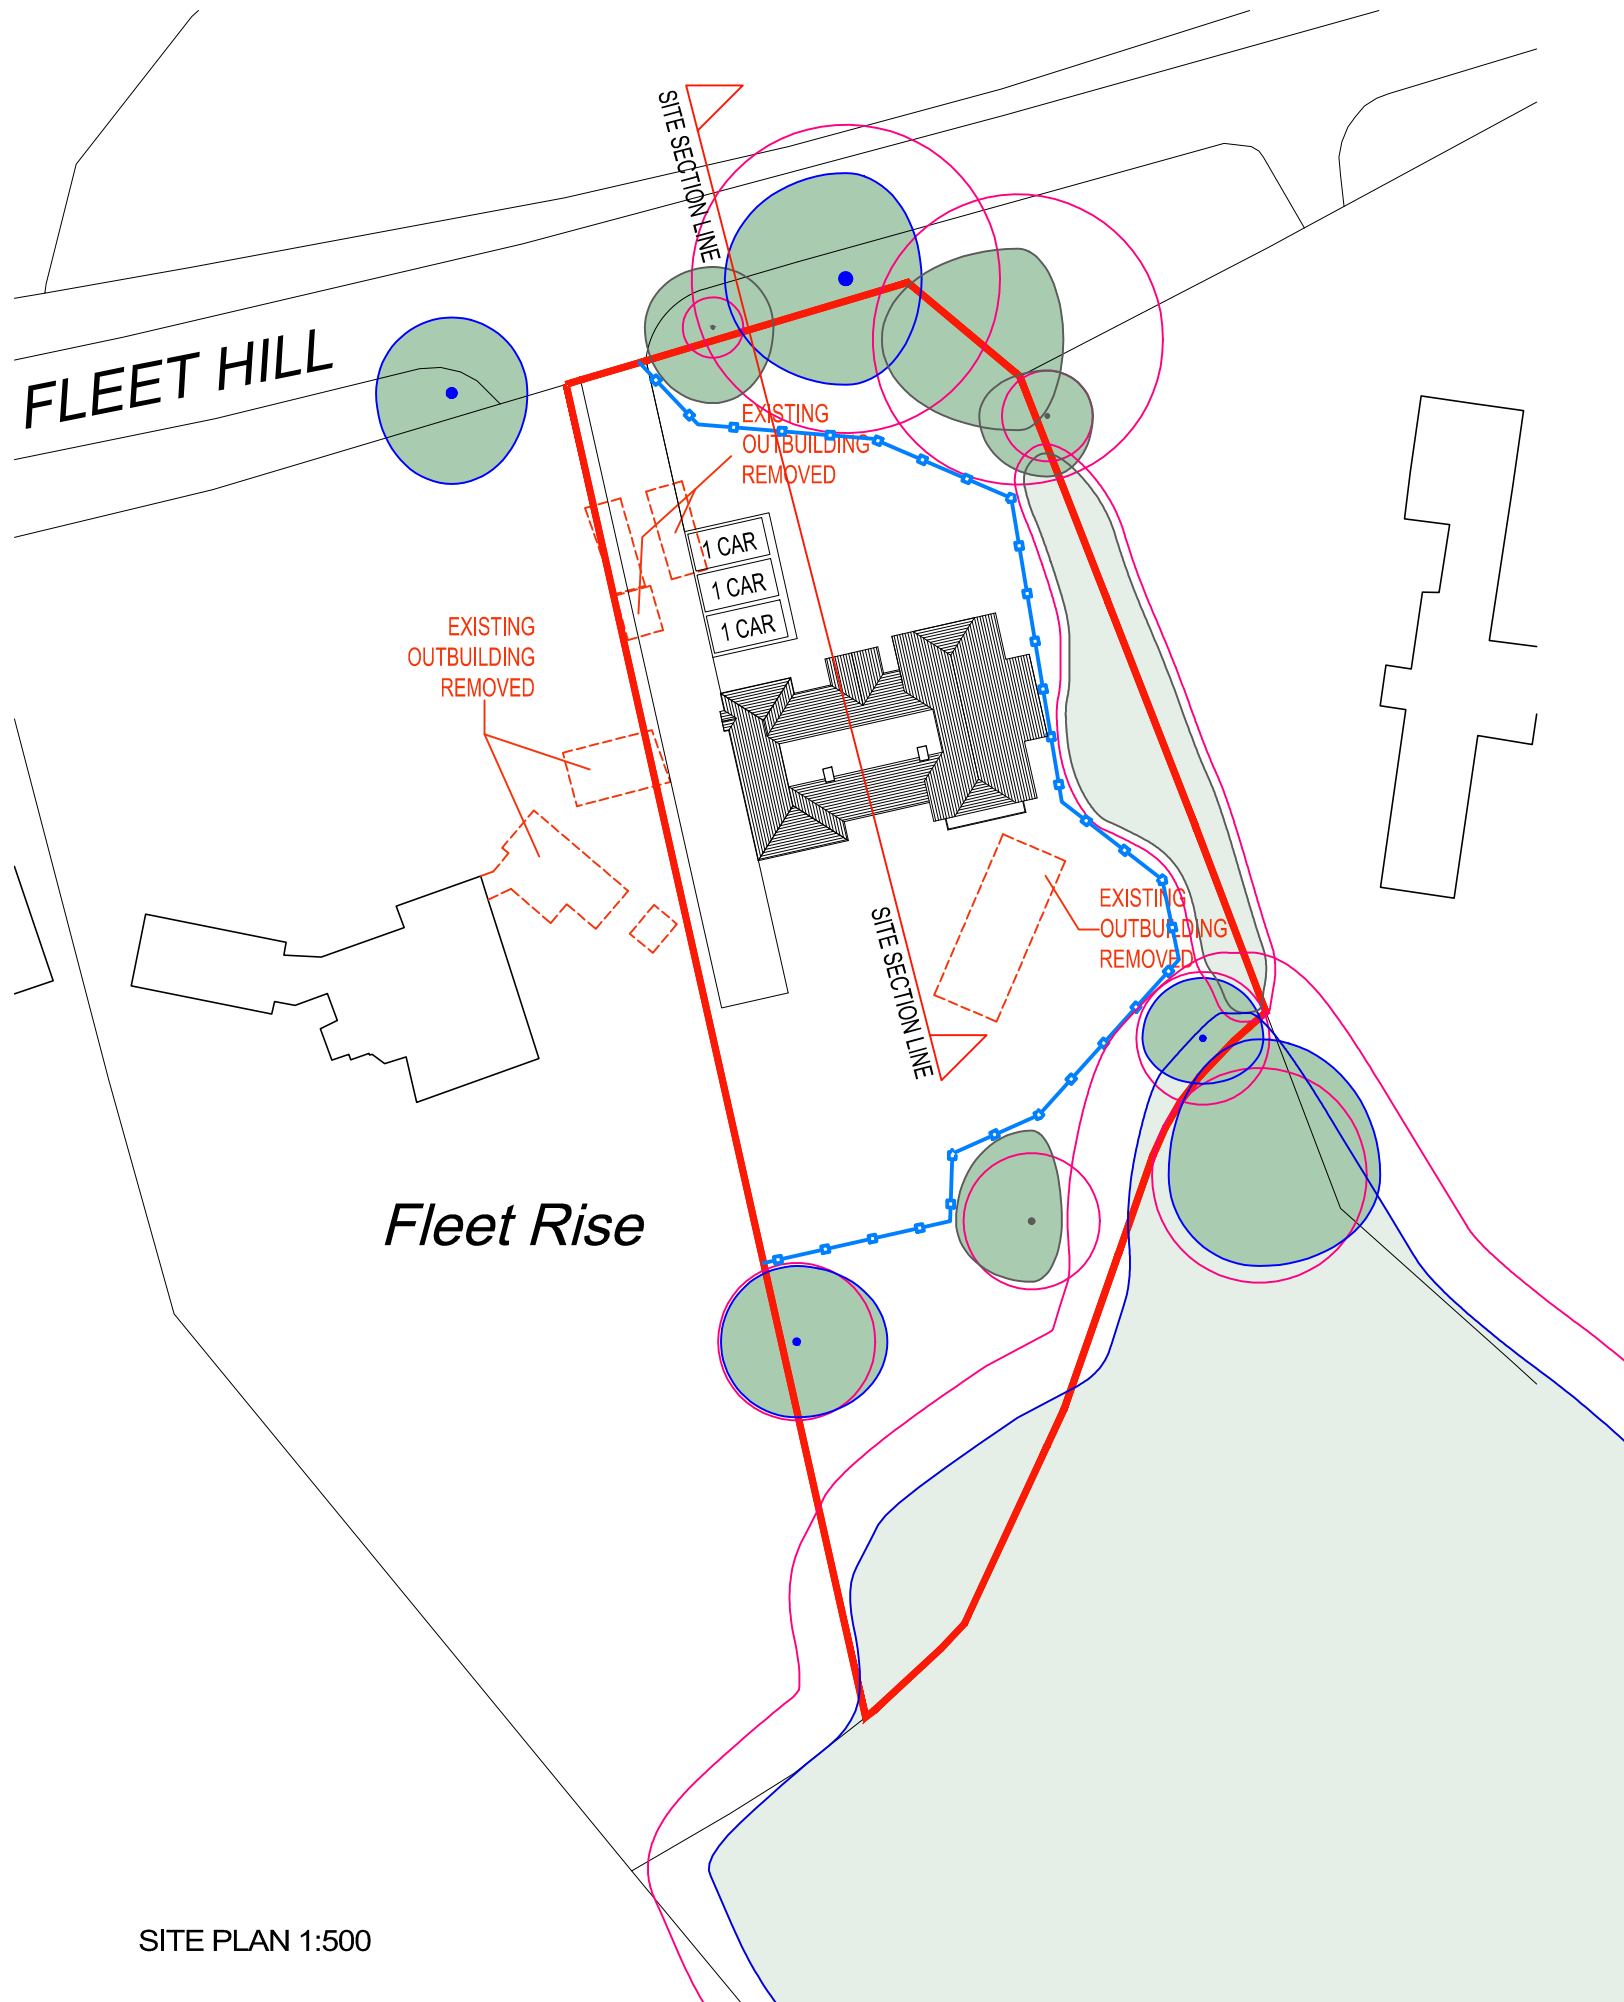


1:500 scale Bar
This Drawing has been produced for printing onto A3 size paper,

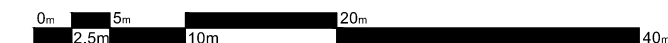

REV	COMMENTS	DATE

Tony Day Architecture Ltd

Planning • Design • Architecture

www.tonydayarchitecture.co.uk

info@tonydayarchitecture.co.uk

CLIENT Mrs H Price
PROJECT Treetops Fleet Hill, Finchampstead, RG40 4LE

DRAWING **SITE LOCATION PLANS**

SCALE 1:1250/500 DRAWN NO **3740/207** REV **L**

DATE Feb 2021

Albany House
14 Shute End
Wokingham
RG40 1BJ
0118 380 5585

THIS DRAWING MUST NOT BE SCALED UNLESS ISSUED FOR PLANNING PURPOSES. ALL DIMENSIONS ARE TO BE VERIFIED PRIOR TO SETTING OUT, COMMENCING WORK, OR PRODUCTION OF FABRICATION DRAWINGS. REPORT ANY DISCREPANCIES TO THE SUPERVISING OFFICER IMMEDIATELY. ©