



00 2500 5000 10000

Drawing Title
Proposed Rear Protection Area

Date
11-24
Drawn


Scale
1:100
Checked

Job No.
95639

Drawing No.
PL 01

Tree Tops



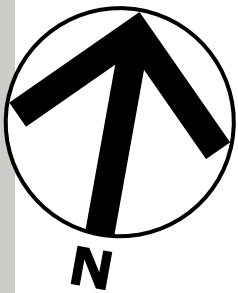

Drawing Title
ProposeTerrace Plan to Rear Garden

Date
11-24
Drawn

Scale
1:100
Checked

Job No.
95639

Drawing No.
PL 02A

Project

Tree Tops







Tree Tops

Drawing Title		Date	Scale	Job No.	Drawing No.
SKetch showing Rear Terrace		11-24	1:100	95639	PL 03
		Drawn	Checked		



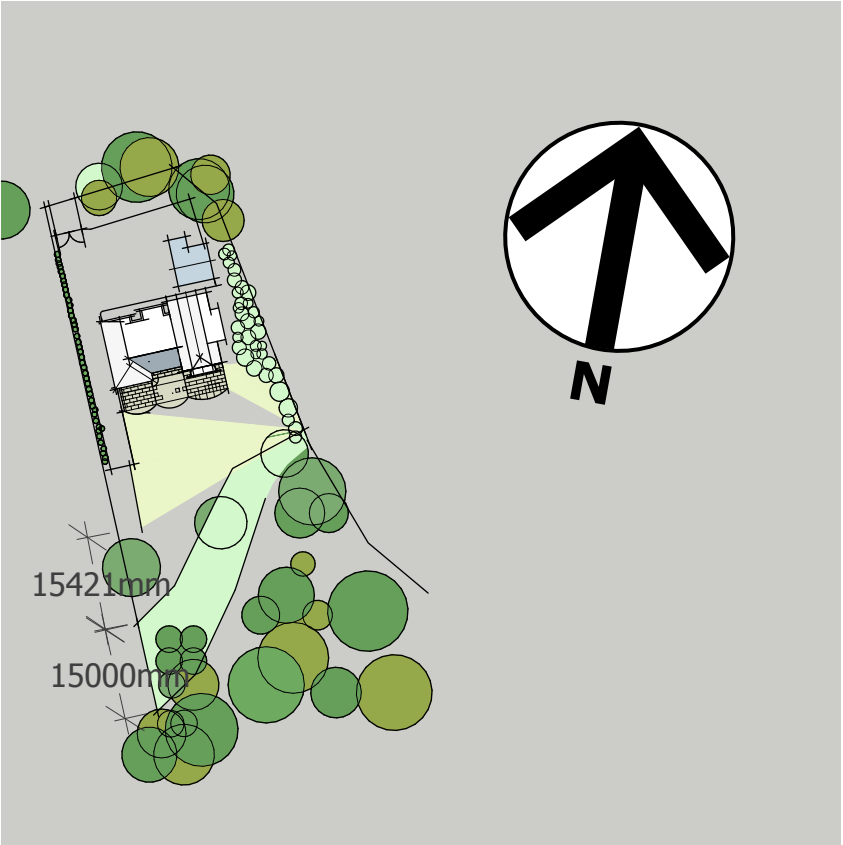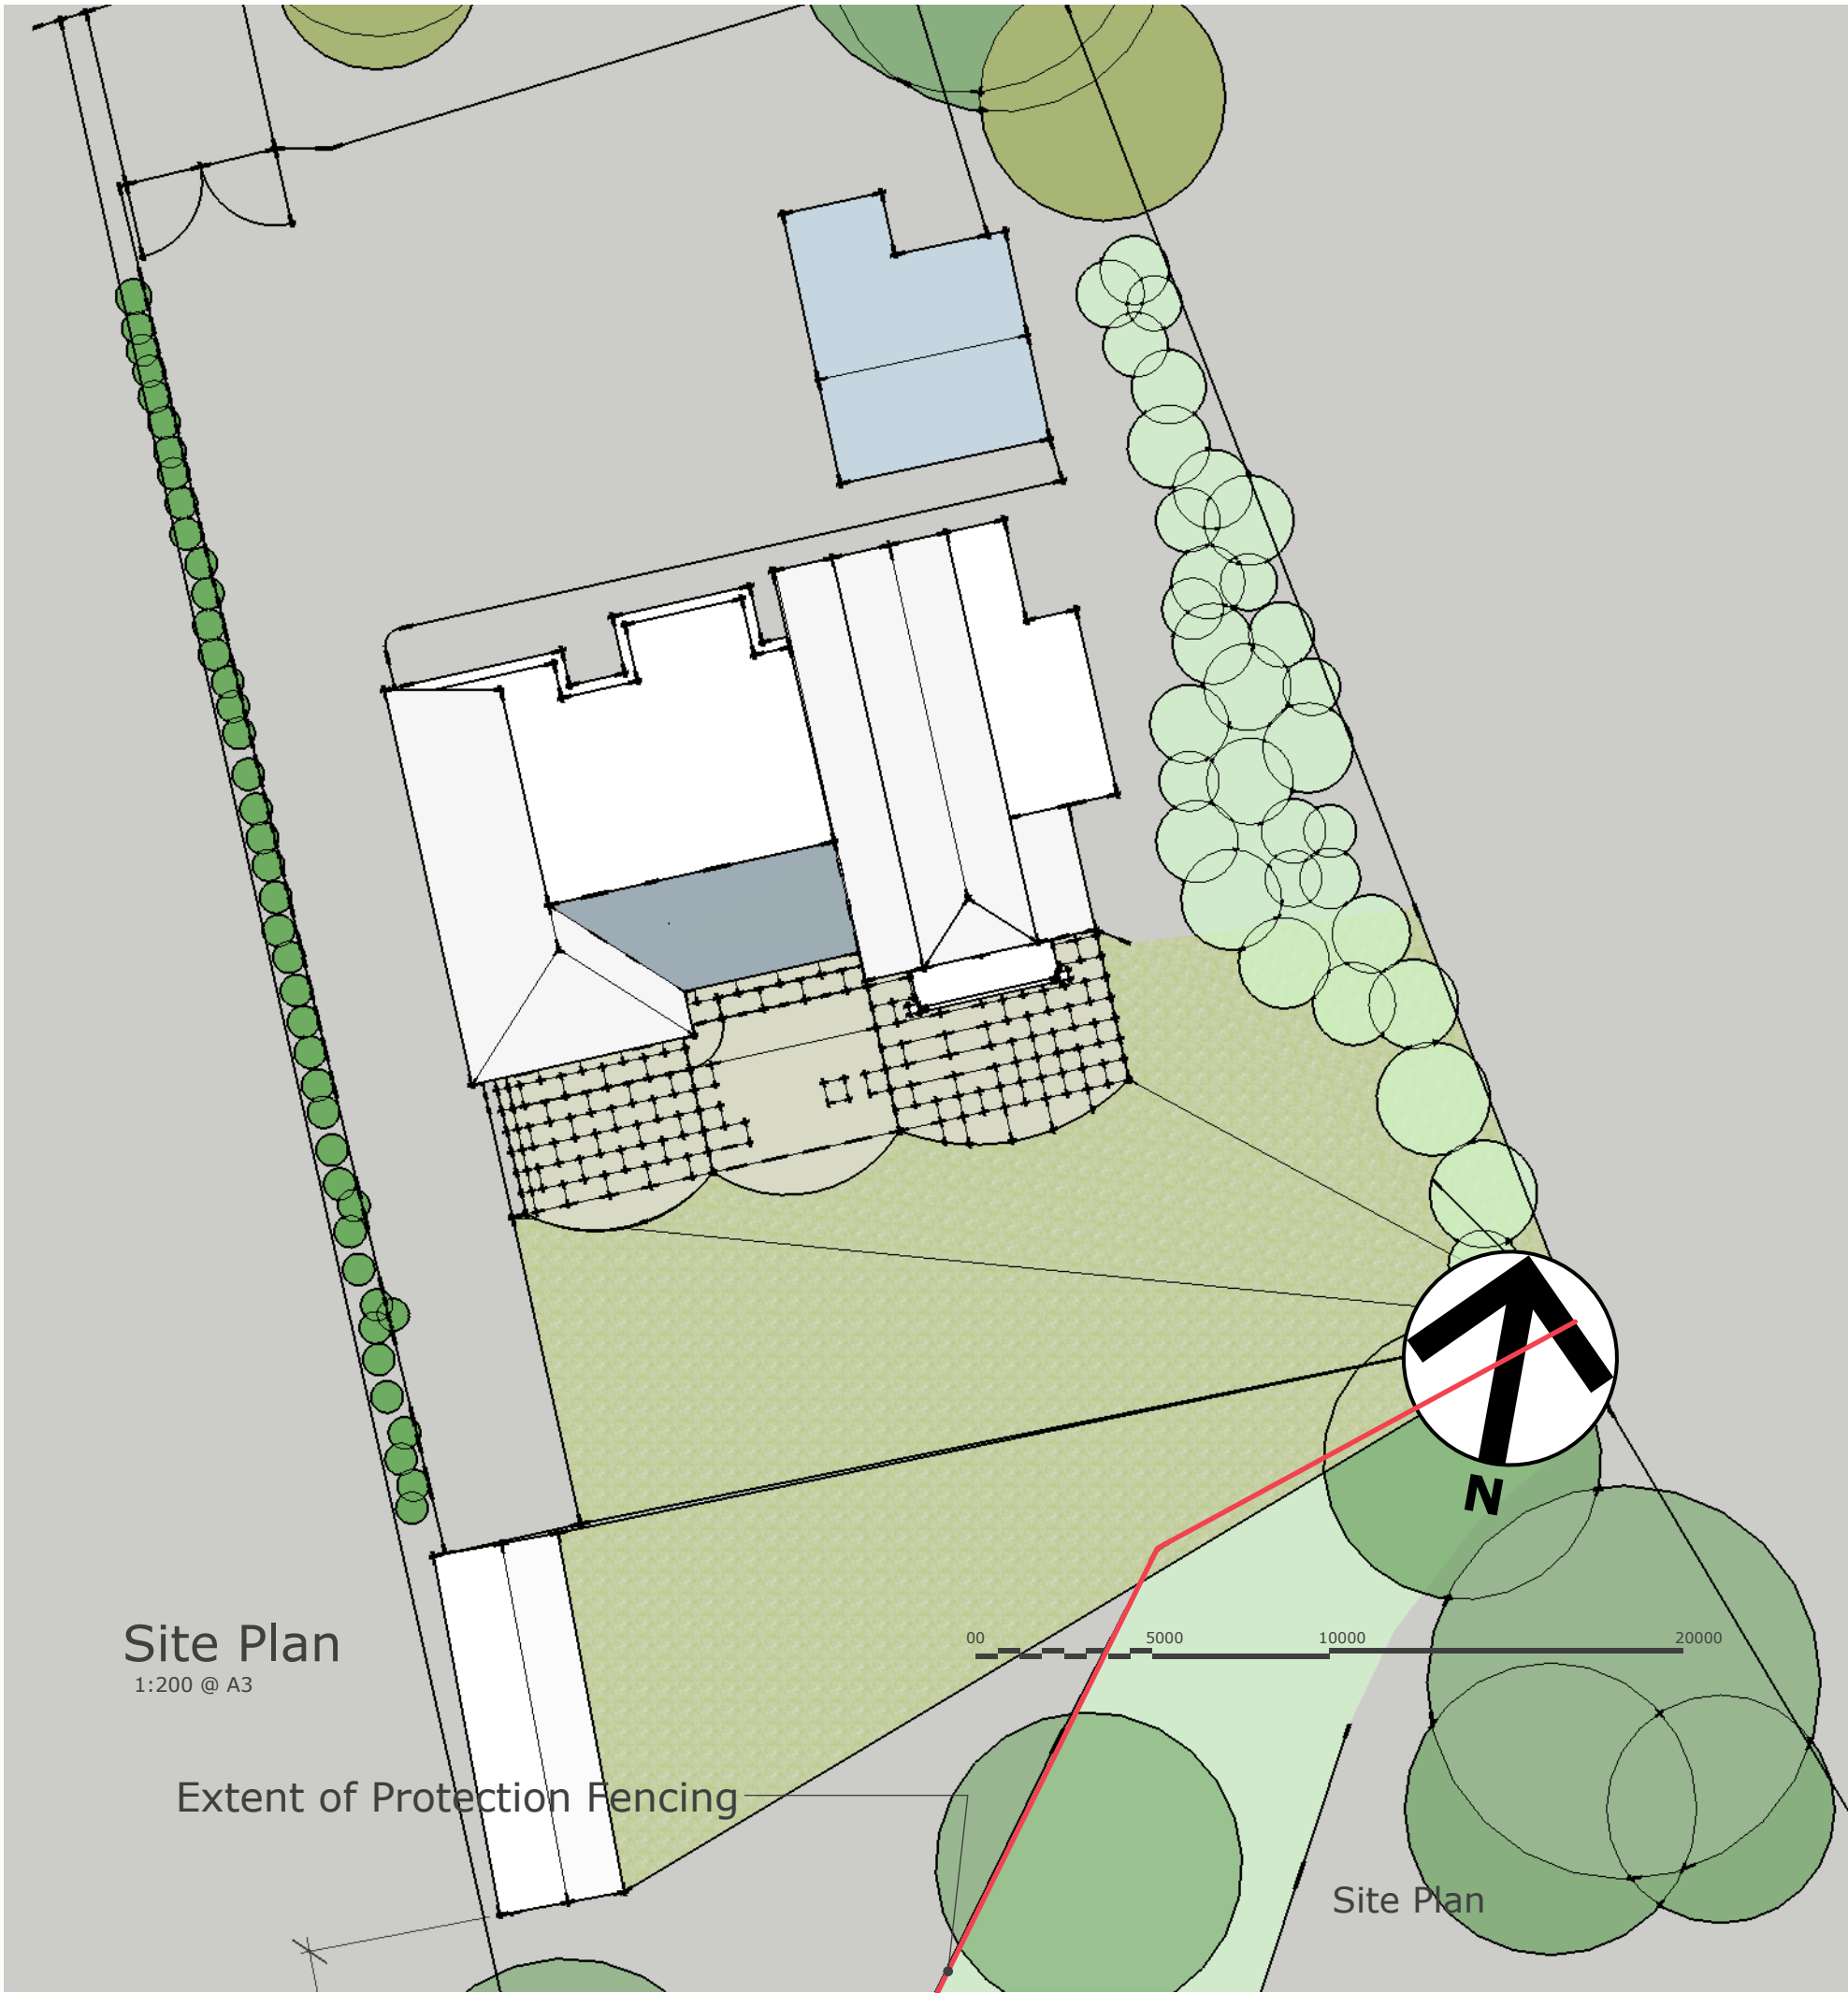

Location Plan 1:1250 @A3



	Date	Scale	Job No.	Drawing No.
	11-24	1:200, 1:100	95639	PL 04
	Drawn	Checked		

Project

Tree Tops

