



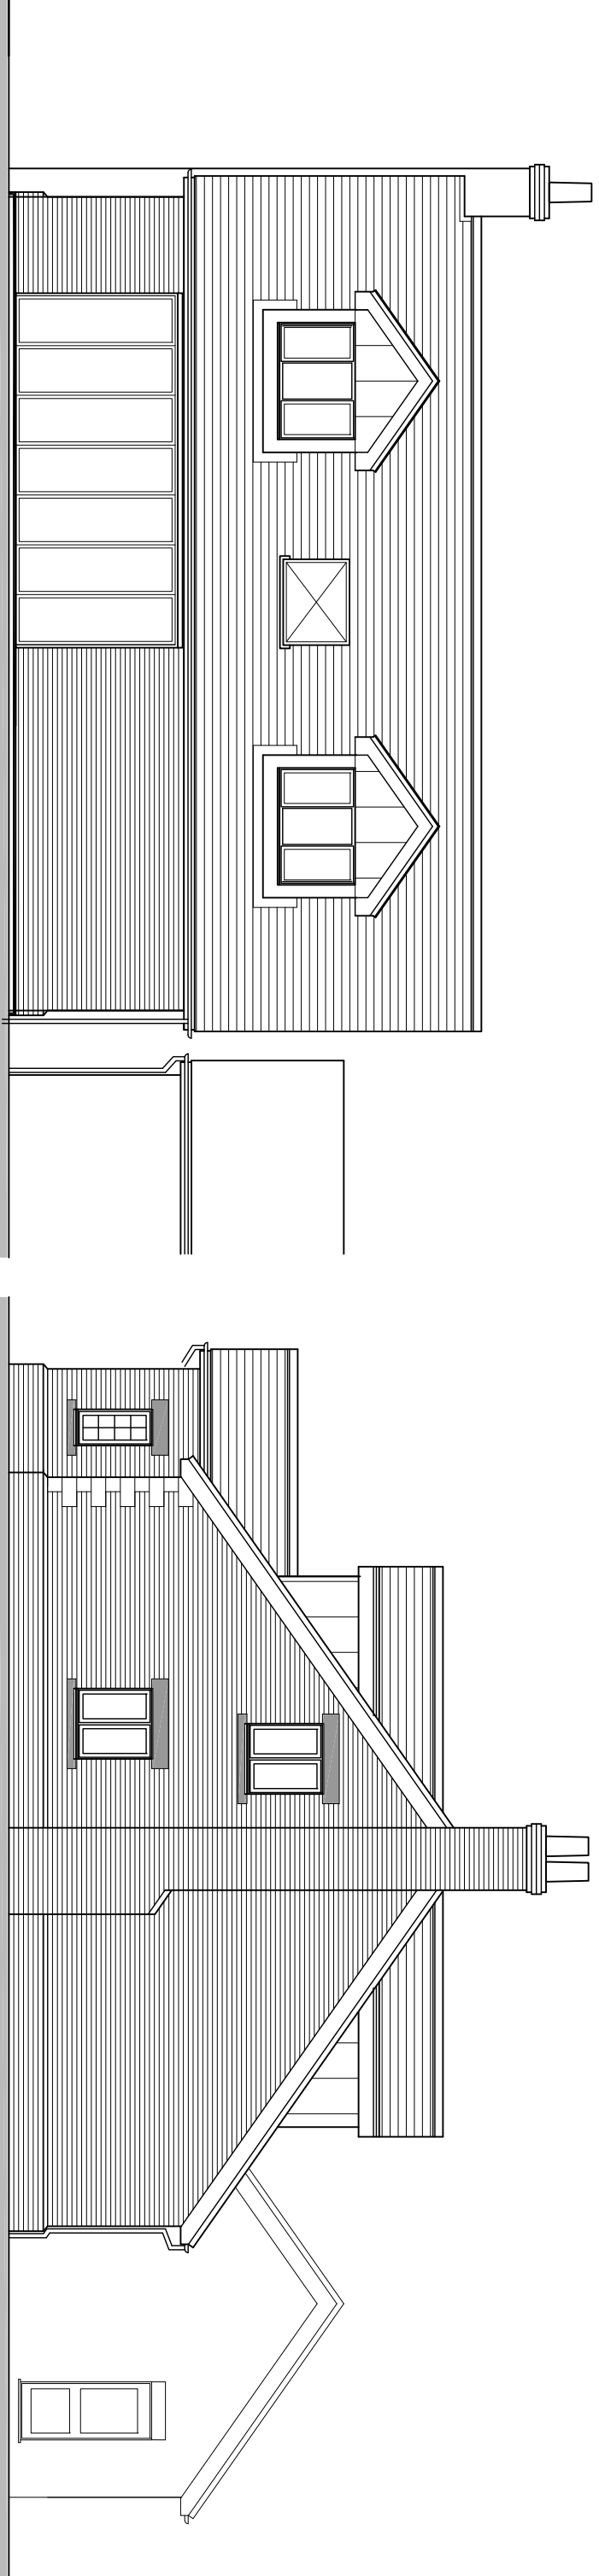

rear

side

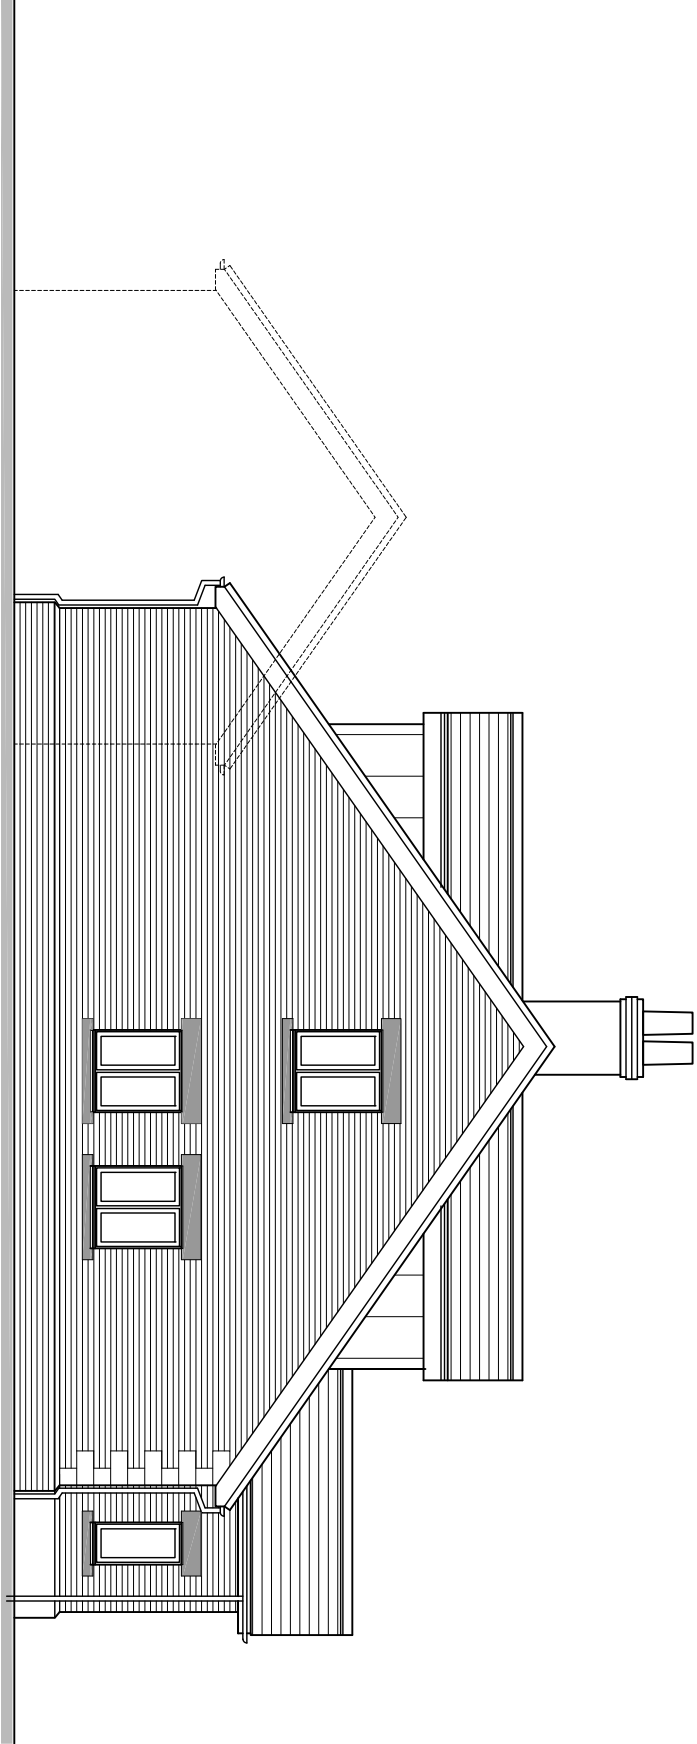

side

Proposed single storey rear extension to chalet bungalow with roof terrace
acesble for bedrooms

ELEVATIONS AS existing

at Carlisle Lodge, Forest Road, Wokingham RG40 5SA
for Mr. B. Shahu

Scale: @ A3 1/100
Date: September 2024

CLW:104 Rev -

