




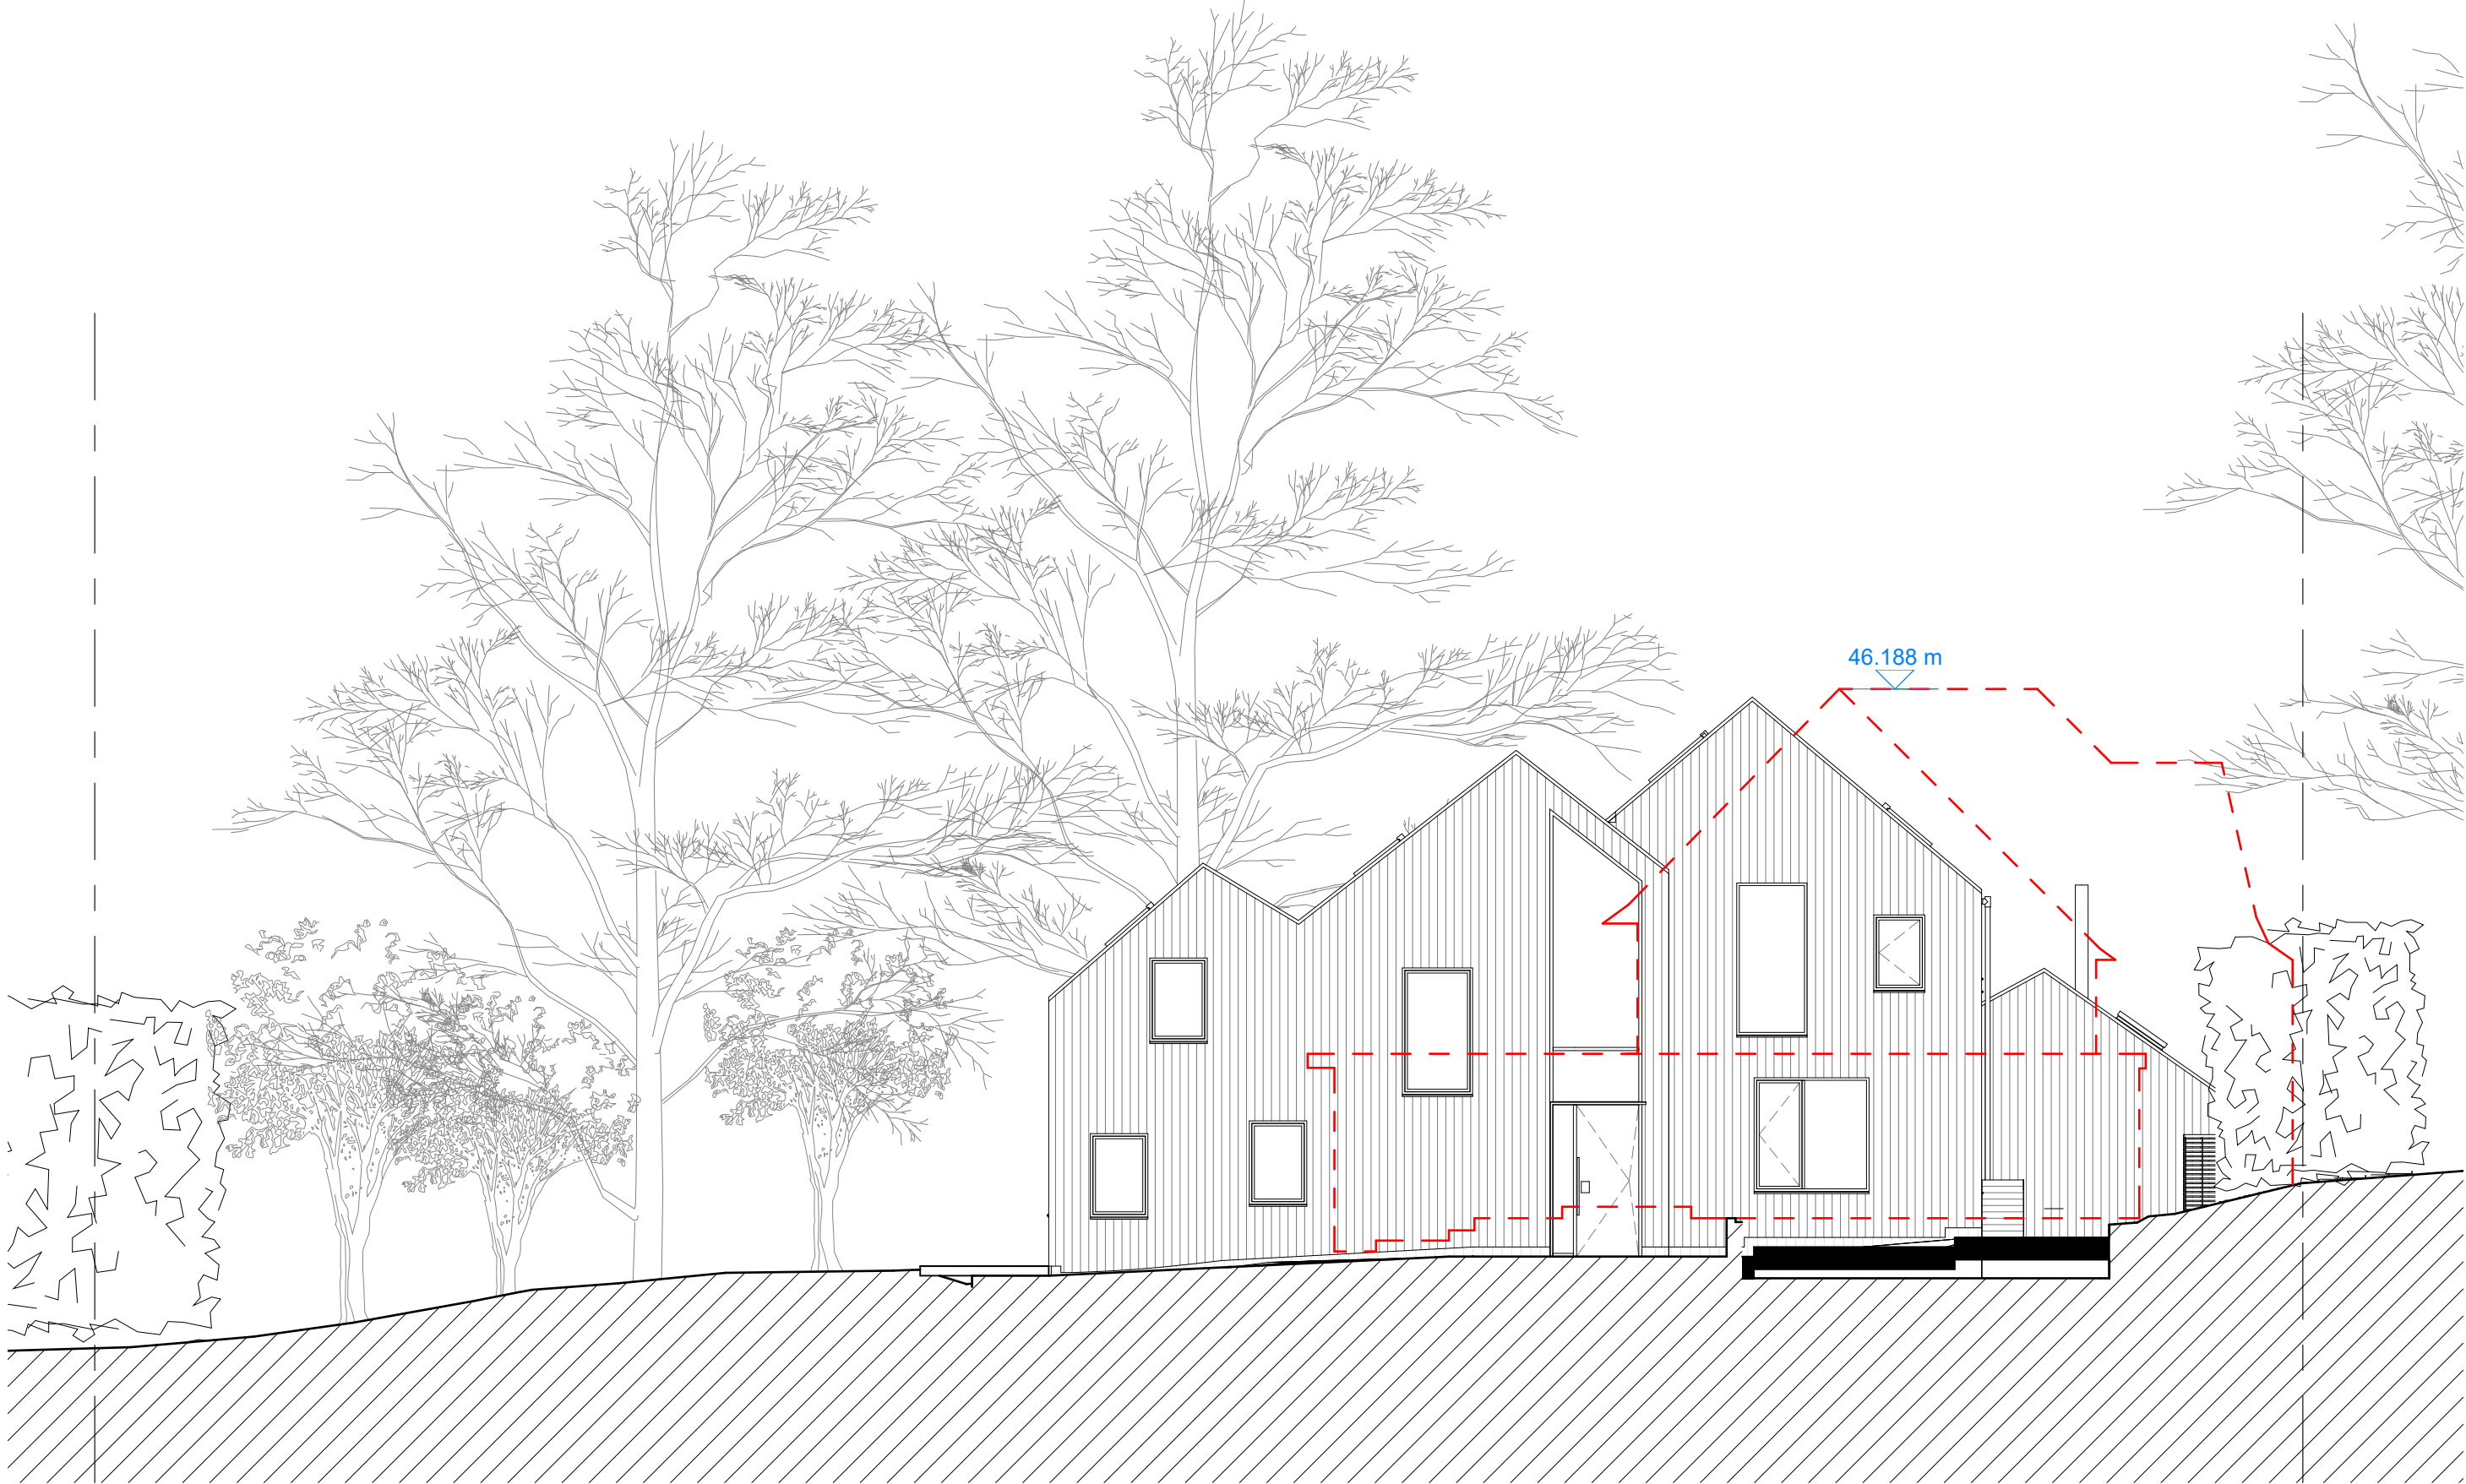

1 Short Site Section - Front
1 : 100

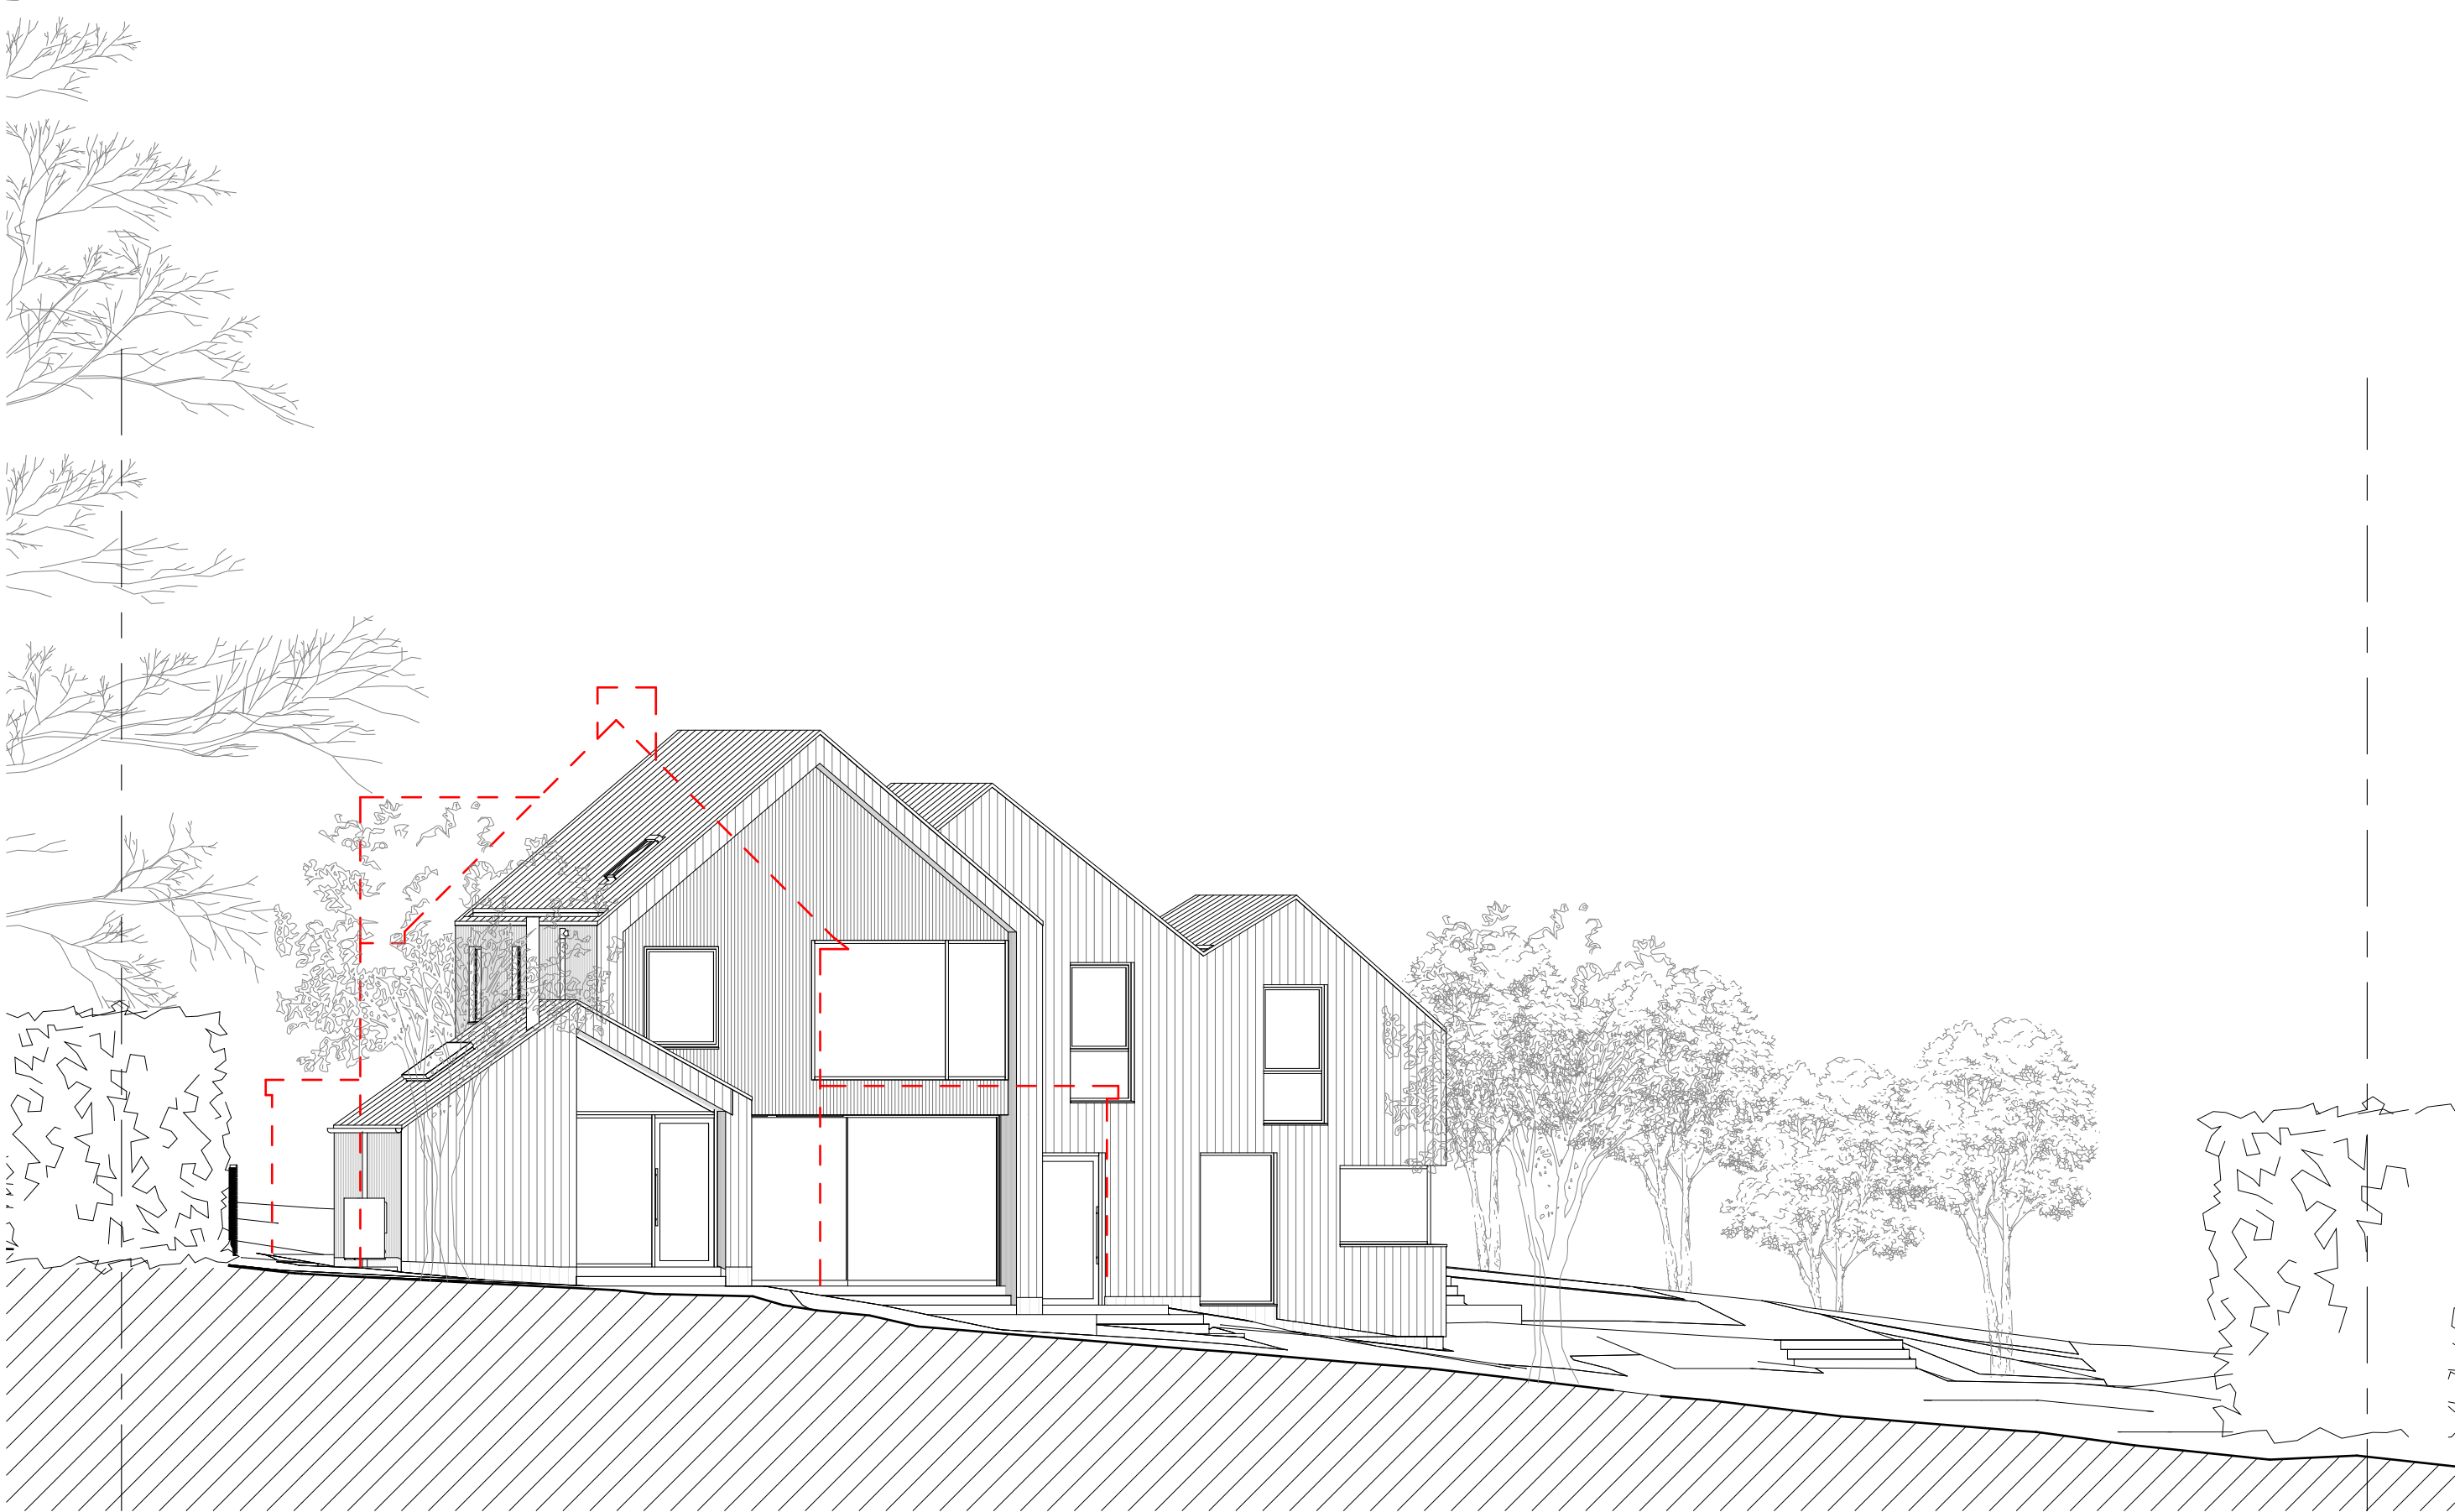

2 Short Site Section - Rear
1 : 100

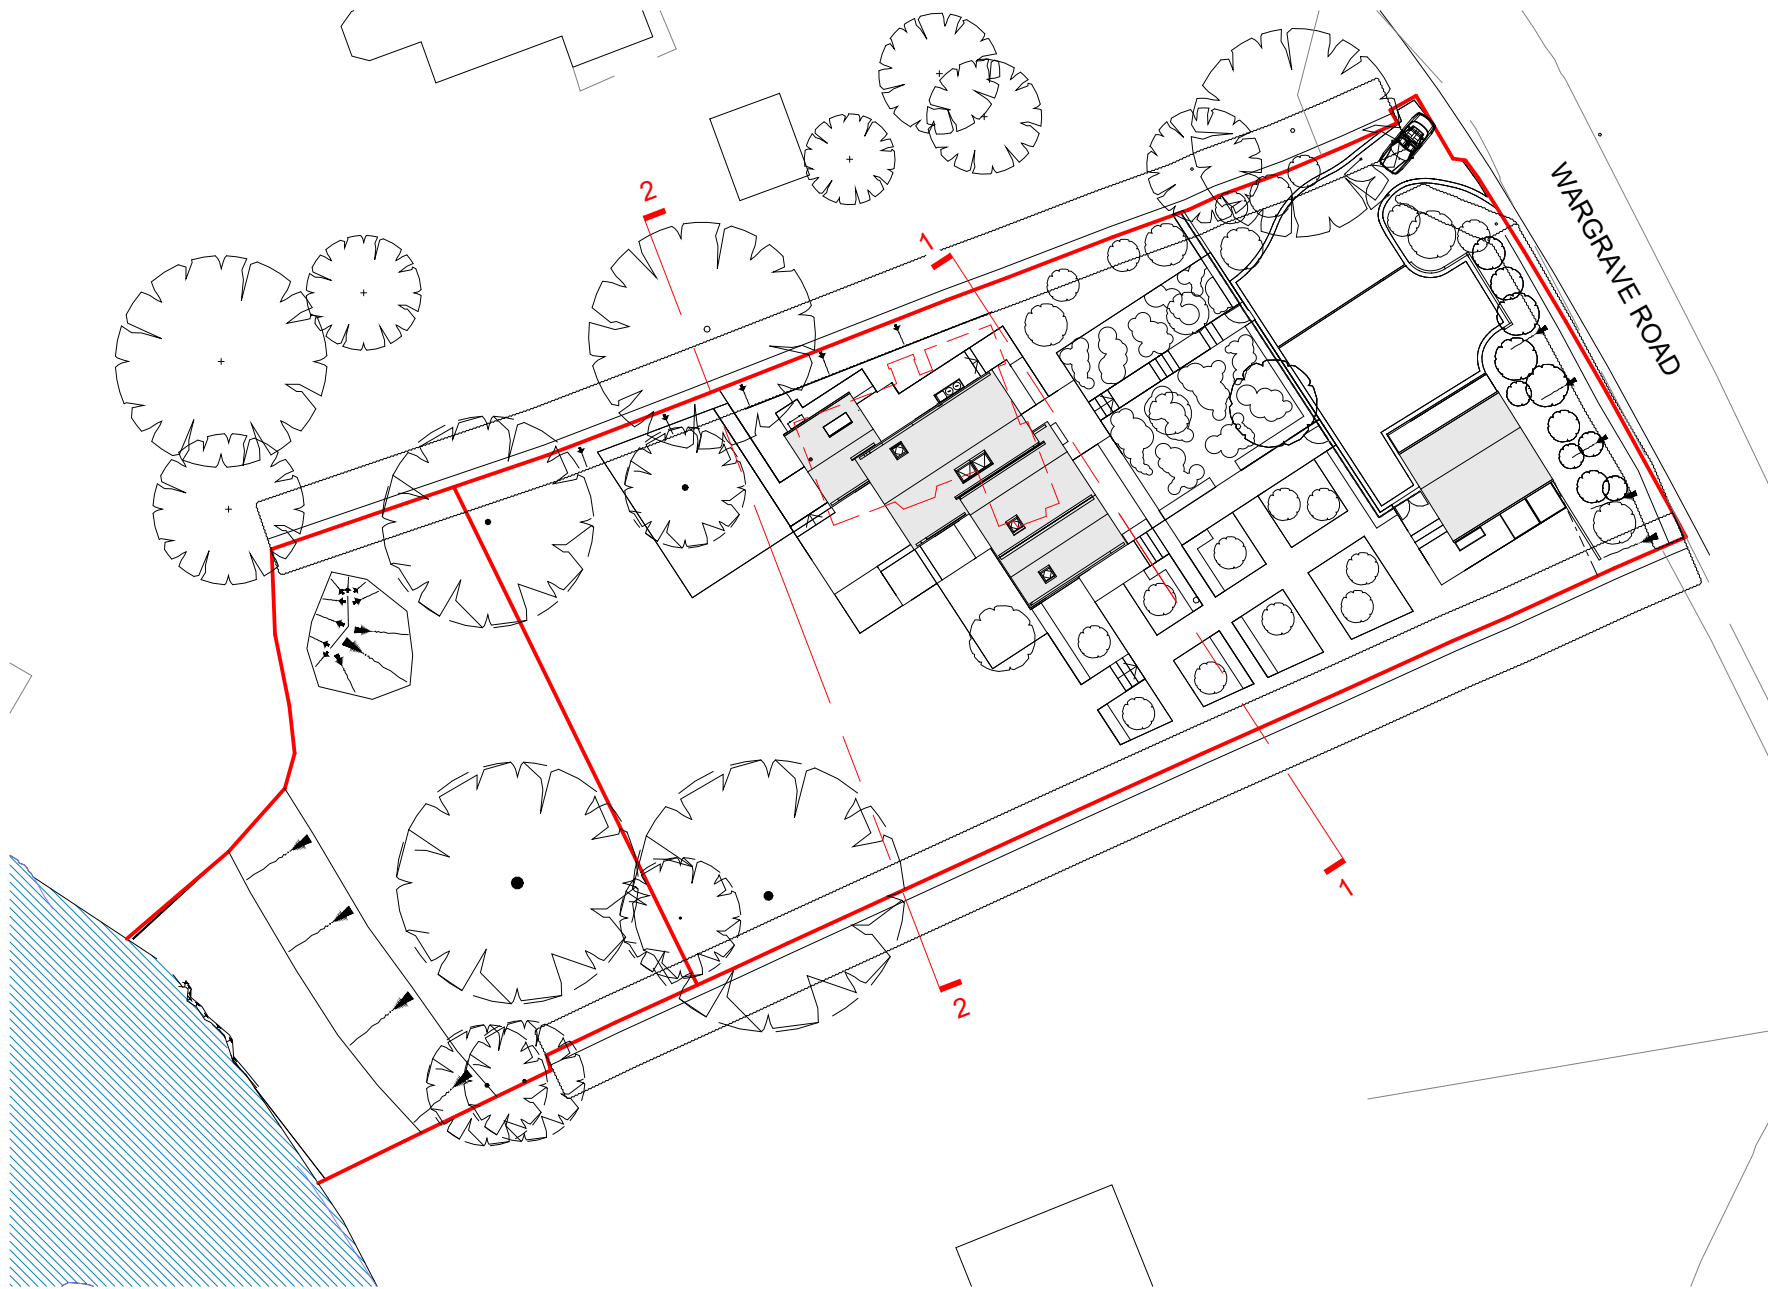


The contractor must check dimensions on site. Only figured dimensions to be worked from.
Any discrepancies must be reported to the architect before proceeding.

NOTES:
- - - Red dashed line indicates outline of existing building.

APPROVED DRAWING
APP. REF. 231857
APPROVED 10/10/2023

P7	31.07.23	Issued for Planning
P6	10.03.22	Issued for Planning
P5	25.02.22	Issued for Planning
P4	17.02.22	Issued for Information
P3	04.02.22	Issued for Information
P2	28.01.22	Issued for Information
P1	16.09.21	Issued for Information
Rev.	Date	Description

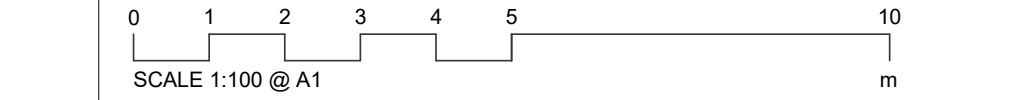

Platform 5
architects

Unit 218, Brickfields
37 Crenner Street
London
E2 8HD

t 020 7031 5661
e info@platform5architects.com
w www.platform5architects.com

PROJECT TITLE:
Brentwode

DRAWING TITLE:
Proposed Site Sections

FIRST ISSUE DATE:
May 2021

PROJECT NO.:
21-102

DRAWING NO.:
500

SCALE (B/A):
1:100

REVISION:
P7

MF
MF
MF
MF
MF
MF
MF

Checked