


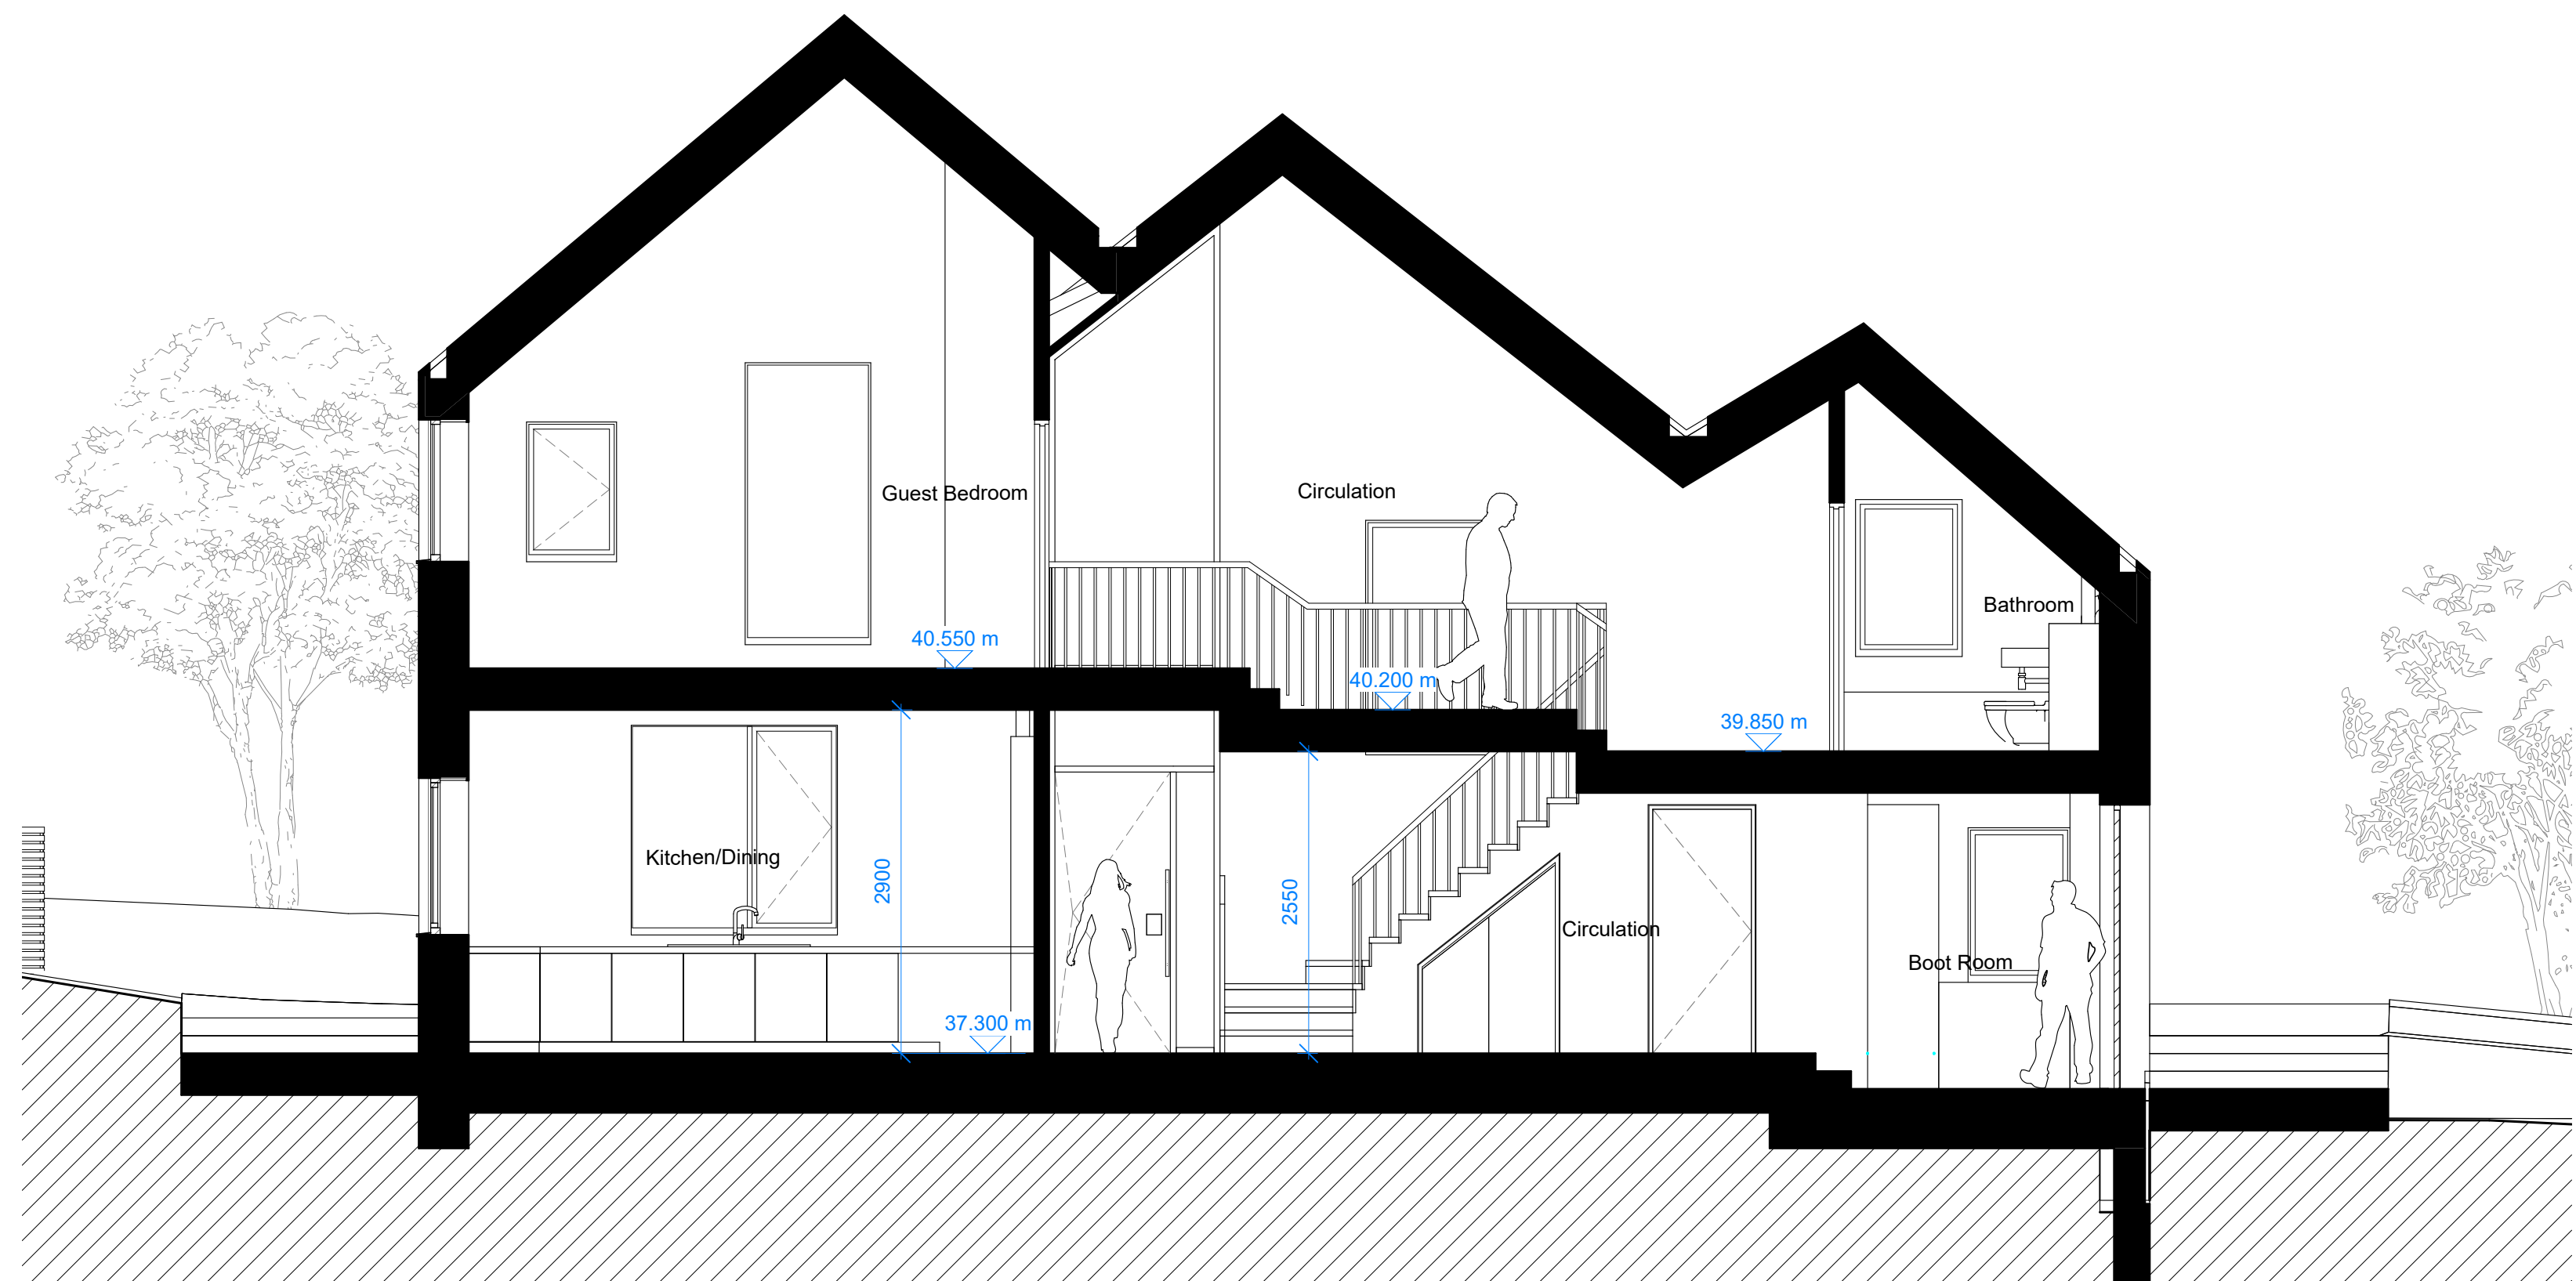

1 Section A-A
1 : 50



2 Section B-B
1 : 50

PLANNING

The contractor must check dimensions on site. Only figured dimensions to be worked from.

Any discrepancies must be reported to the architect before proceeding.


NOTES:

This drawing is © copyright Platform 5 Architects Ltd

APPROVED DRAWING
APP. REF. 231857
APPROVED 10/10/2023

P5	31.07.23	Issued for Planning	MF
P4	10.03.22	Issued for Planning	MF
P3	25.02.22	Issued for Planning	MF
P2	04.02.22	Issued for Information	MF
P1	28.01.22	Issued for Information	MF

Rev.	Date	Description	Checked
------	------	-------------	---------

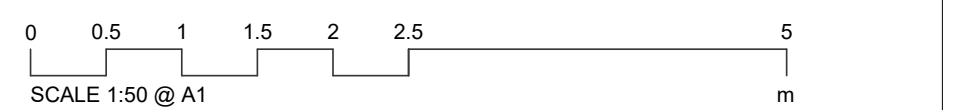

Platform 5
architects

Unit 218, Brickfields
37 Crenner Street
London
E2 8HD

t 020 7031 5661
e info@platform5architects.com
w www.platform5architects.com

PROJECT TITLE:
Brentwode

DRAWING TITLE:
Proposed Sections

FIRST ISSUE DATE:
January 2022

PROJECT NO.:
21-102

DRAWING NO.:
501

SCALE (B-A1):
1:50

REVISION:
P5