



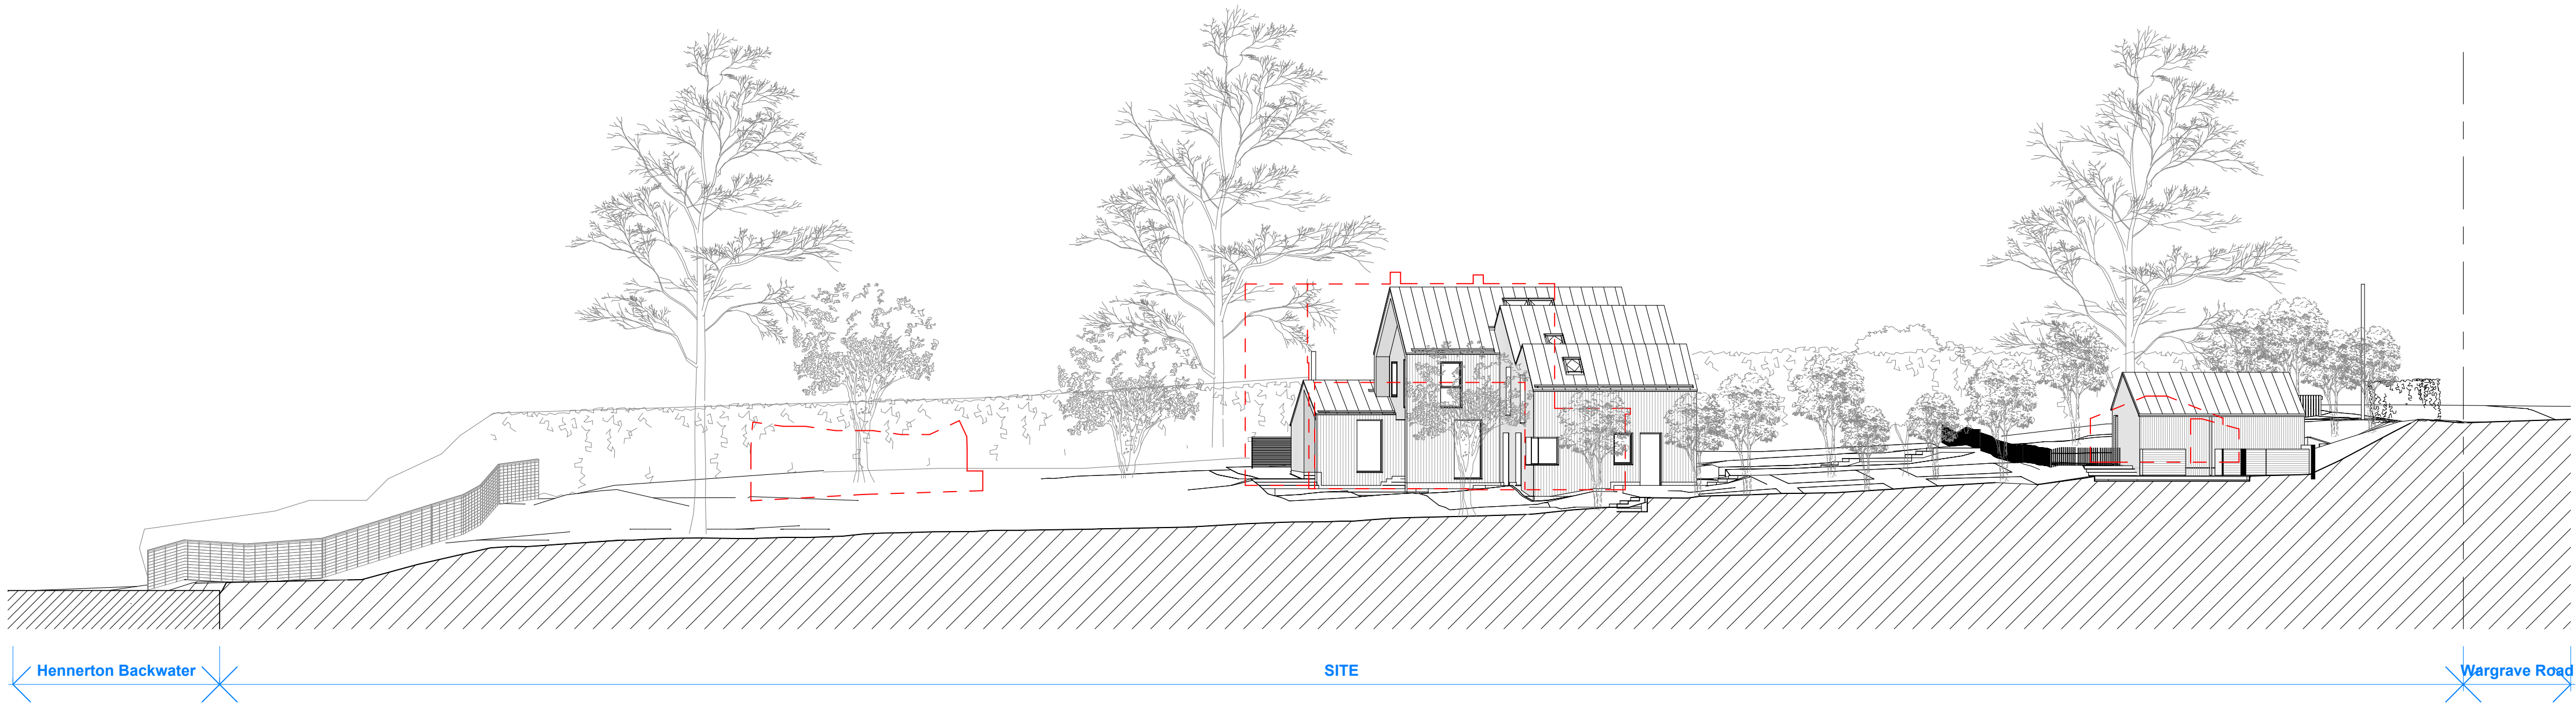

1 Site Section - Long
1 : 200

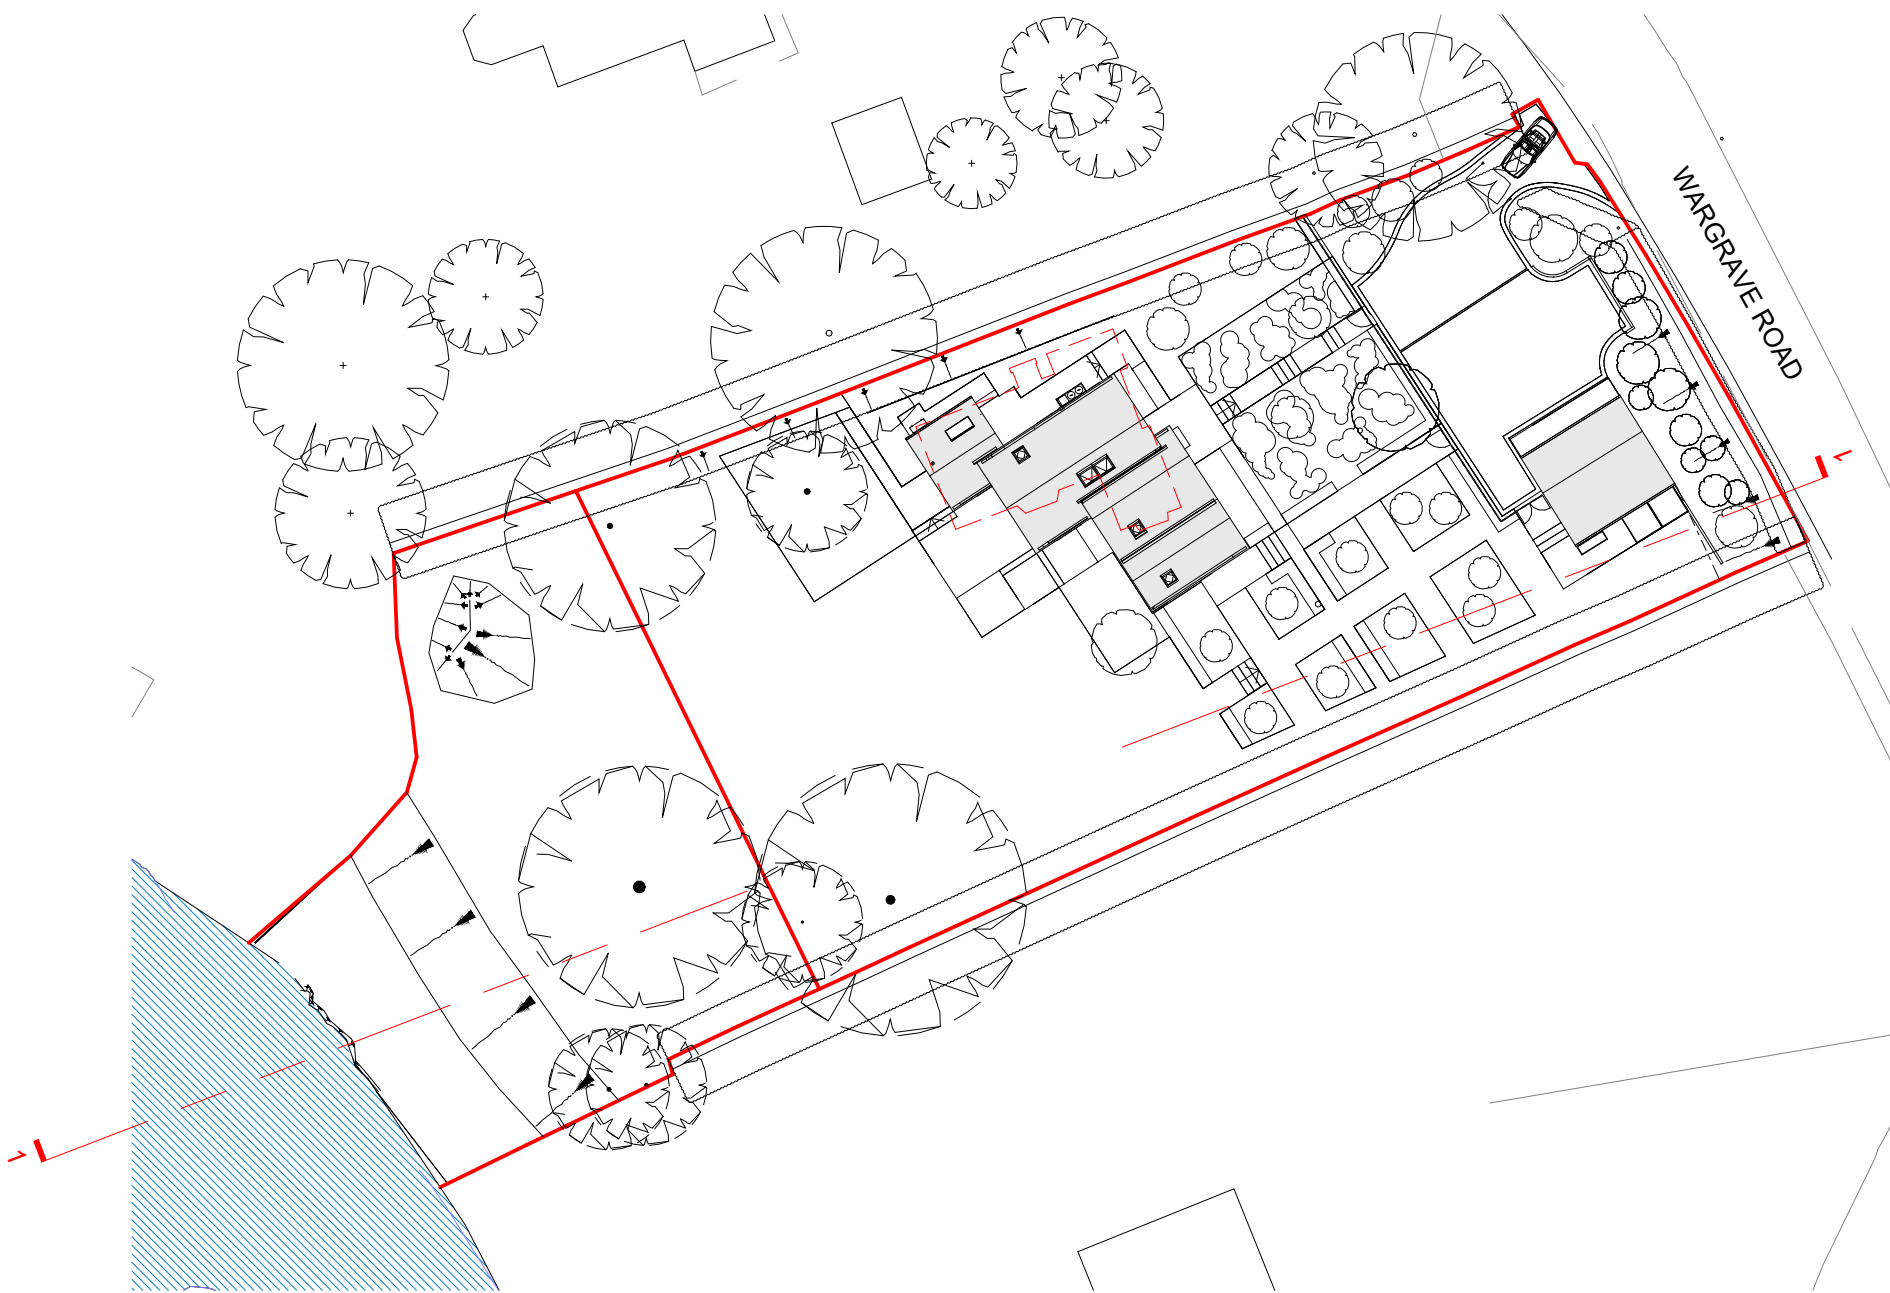

The contractor must check dimensions on site. Only figured dimensions to be worked from.
Any discrepancies must be reported to the architect before proceeding.

NOTES:
- - - Red dashed line indicates outline of existing buildings.

APPROVED DRAWING
APP. REF. 231857
APPROVED 10/10/2023

			0 2 4 6 8 10 20 SCALE 1:200 @ A1 m	
			Platform 5 architects	
			Unit 218, Brickfields 37 Crenier Street London E2 8HD	
			t 020 7031 5661 e info@platform5architects.com w www.platform5architects.com	
			PROJECT TITLE: Brentwode	
			DRAWING TITLE: Proposed Long Site Section	
			FIRST ISSUE DATE: February 2022	
			SCALE (B.A.): 1:200	
			PROJECT NO.: 21-102	
			DRAWING NO.: 511	
			REVISION: P4	
			Checked:	
P4	31.07.23	Issued for Planning		
P3	10.03.22	Issued for Planning		
P2	25.02.22	Issued for Planning		
P1	17.02.22	Issued for Information		
Rev.	Date	Description		