




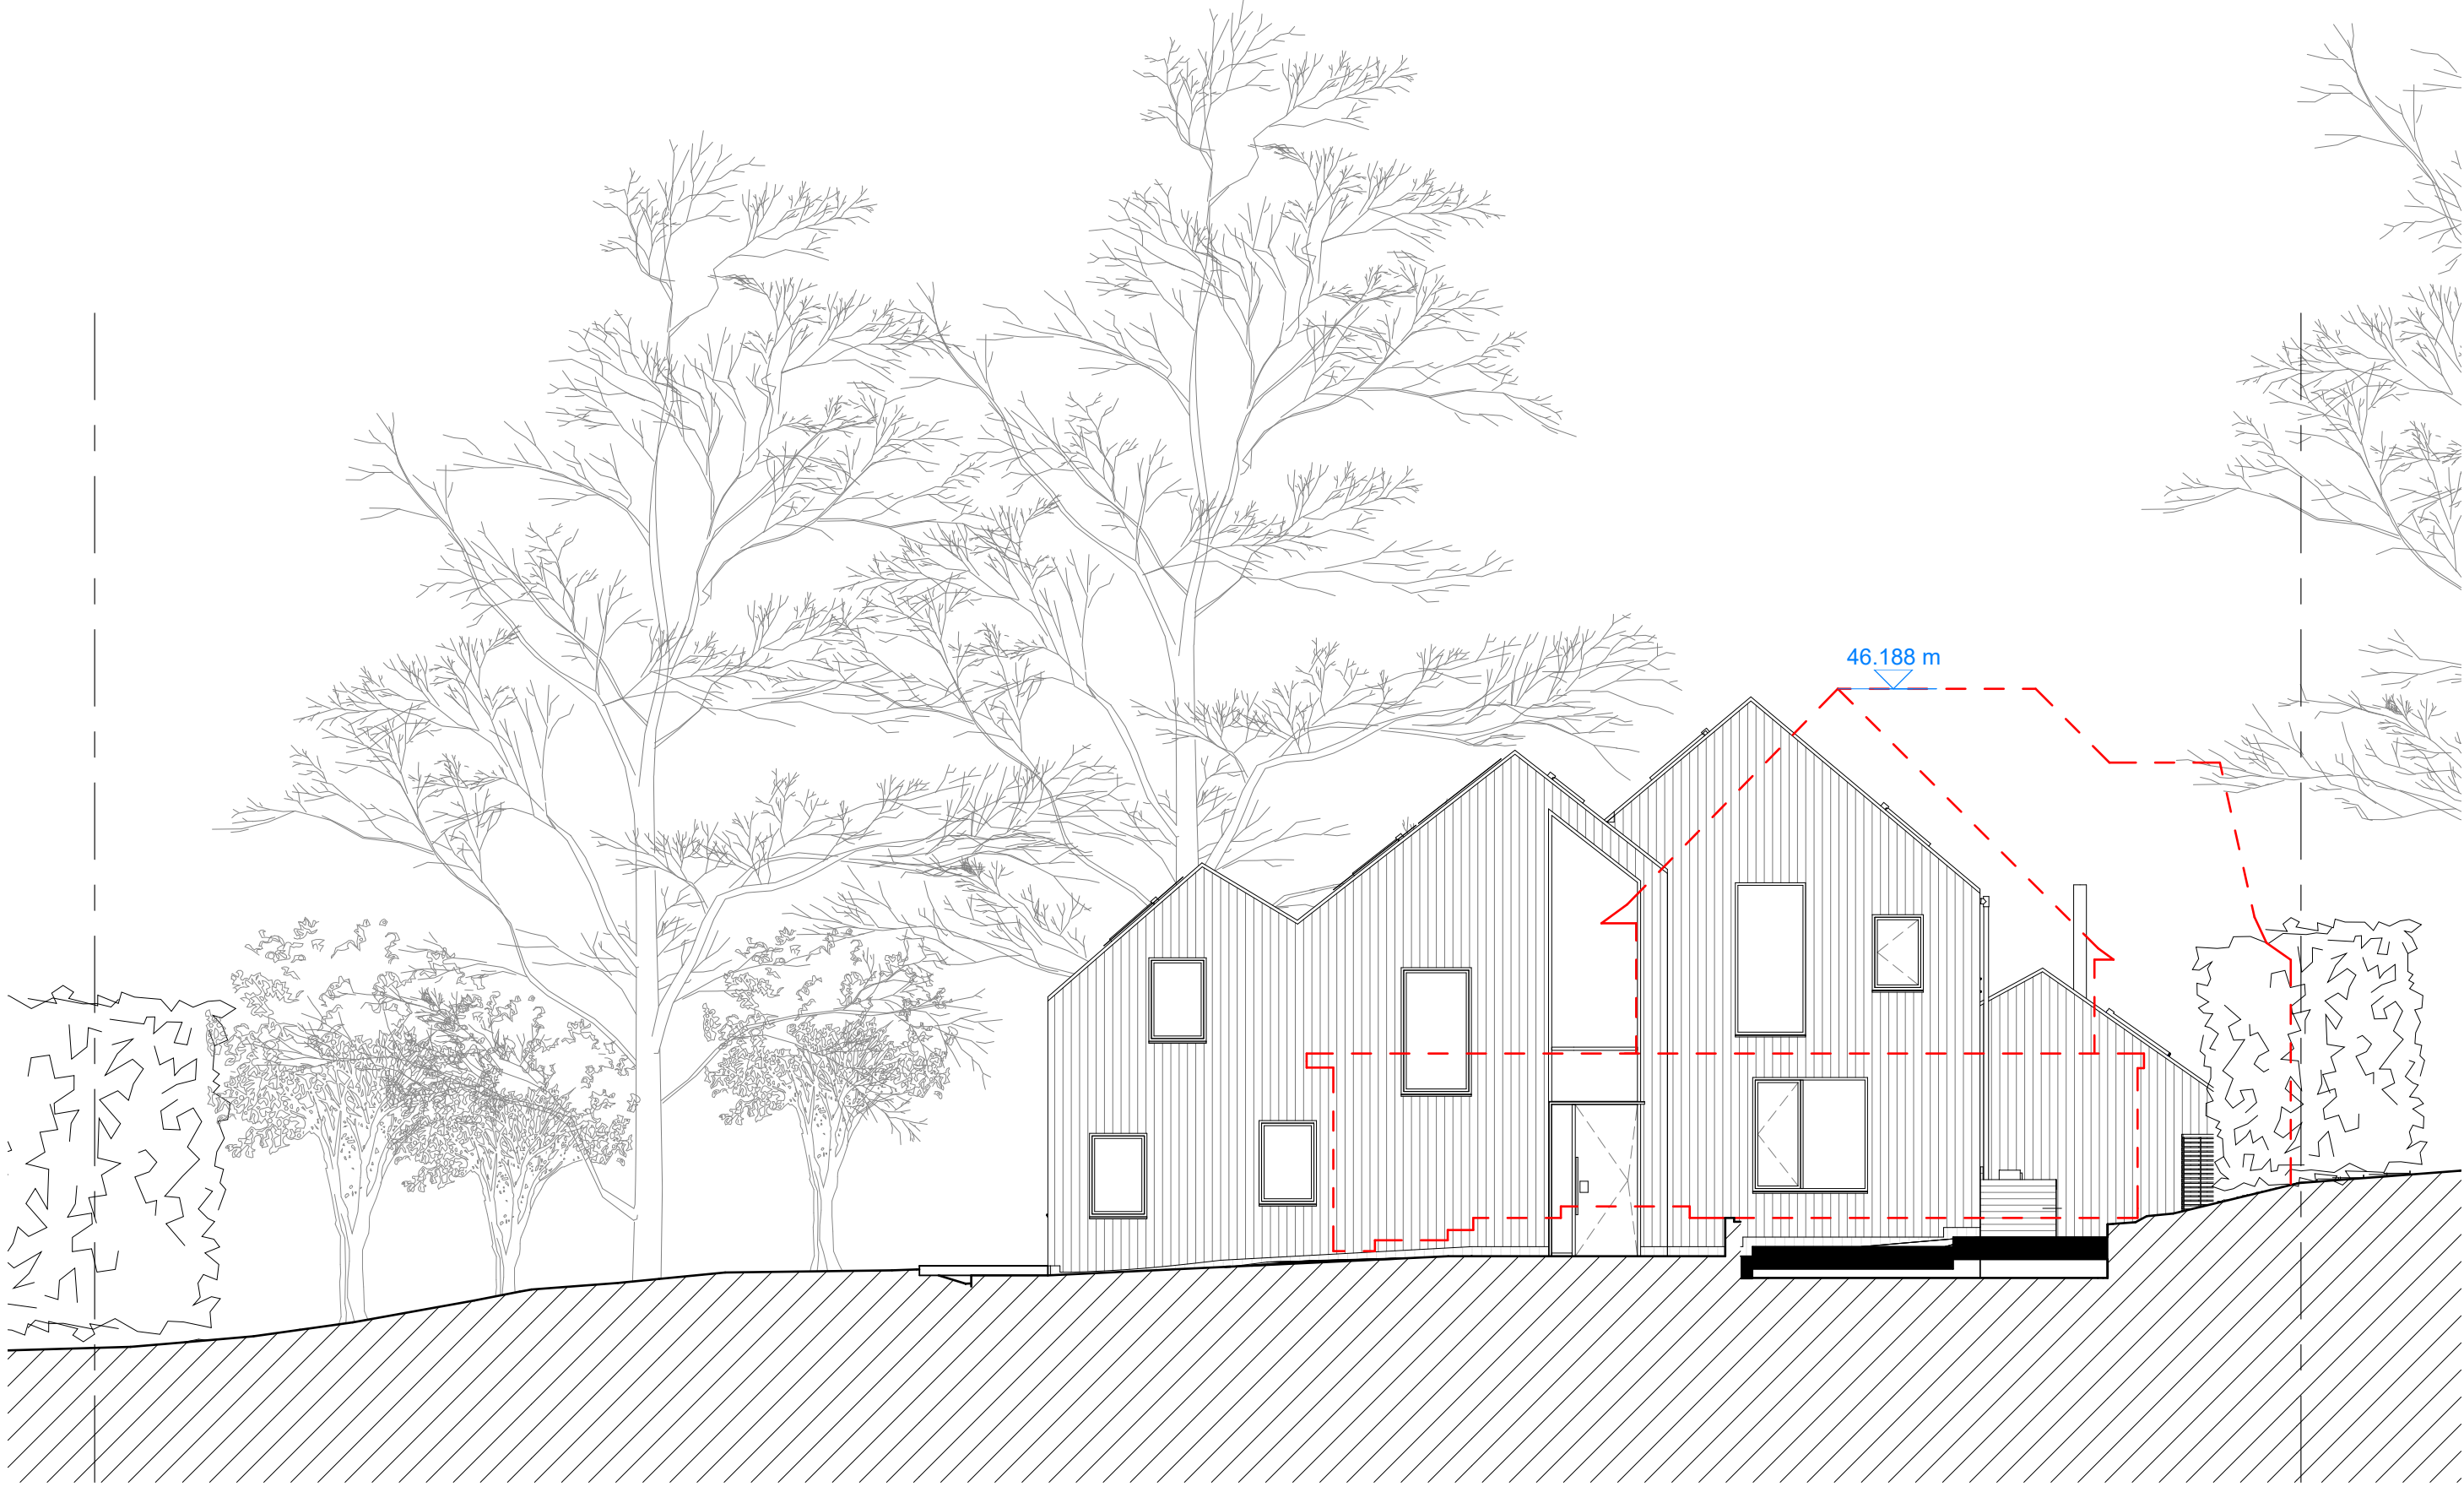

1 Short Site Section - Front
1 : 100

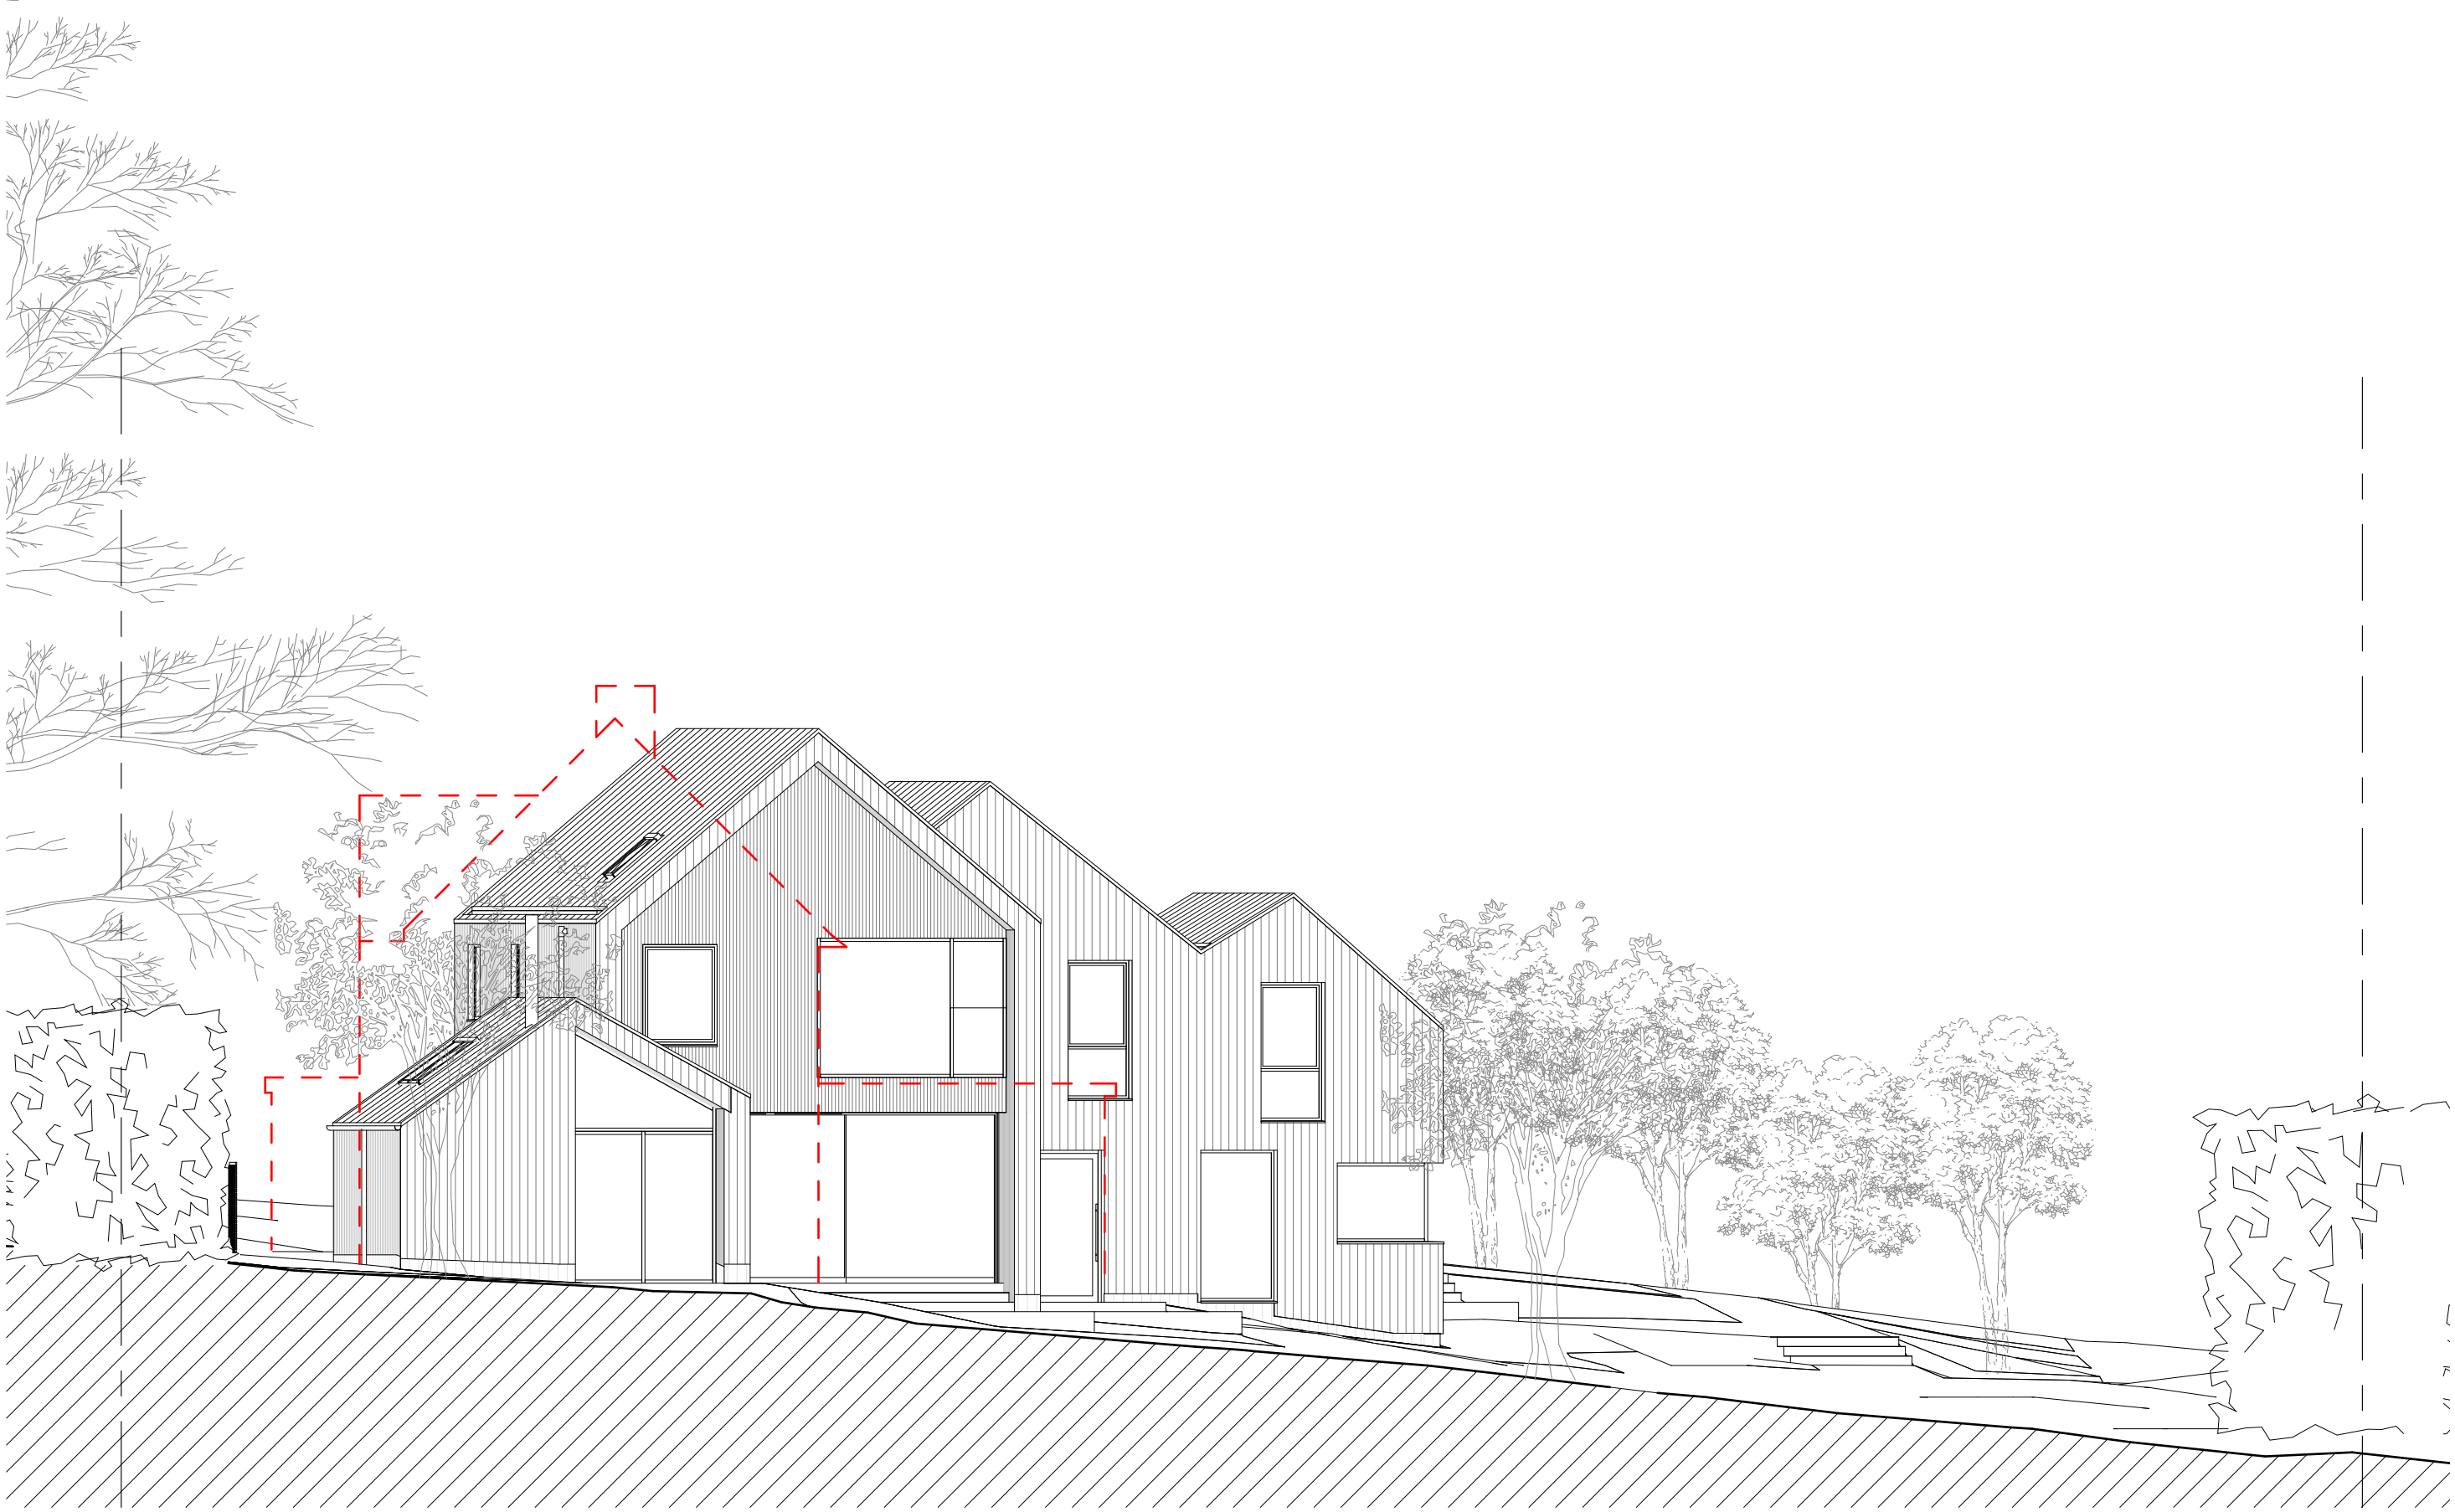

2 Short Site Section - Rear
1 : 100

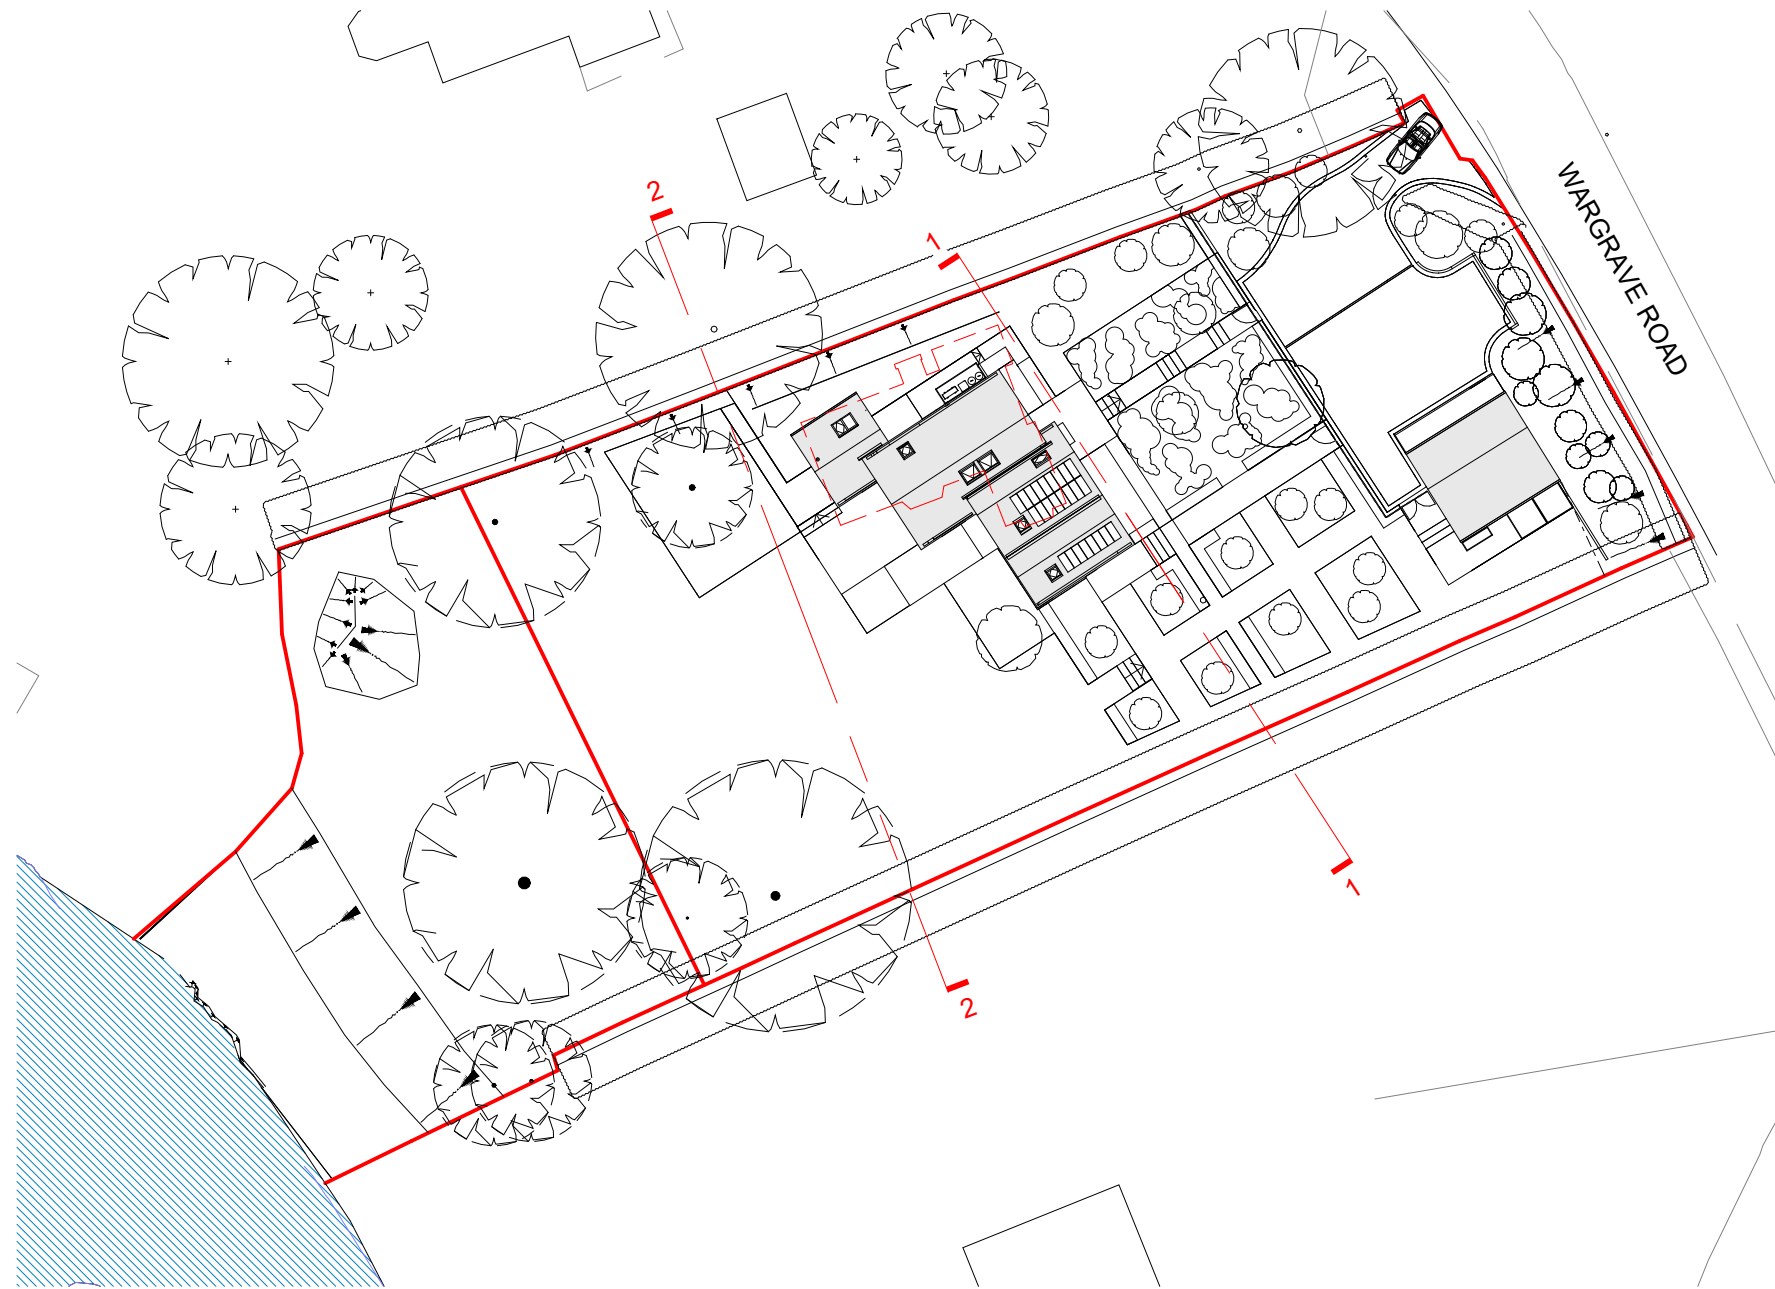

The contractor must check dimensions on site. Only figured dimensions to be worked from.

Any discrepancies must be reported to the architect before proceeding.

NOTES:

--- Red dashed line indicates outline of existing building.

0 1 2 3 4 5 10
SCALE 1:100 @ A1
m

Platform 5
architects
Unit 218, Brickfields
37 Crenier Street
London
E2 8HD
t 020 7031 5661
e info@platform5architects.com
w www.platform5architects.com

PROJECT TITLE:
Brentwode
DRAWING TITLE:
Proposed Site Sections

FIRST ISSUE DATE:
May 2021
SCALE (B/A1):
1:100

PROJECT NO.:
21-102
DRAWING NO.:
500
REVISION:
V1

V1 13.03.25 Issued for S73
P7 31.07.23 Issued for Planning
P6 10.03.22 Issued for Planning
P5 25.02.22 Issued for Planning
P4 17.02.22 Issued for Information
P3 04.02.22 Issued for Information
P2 28.01.22 Issued for Information
P1 16.09.21 Issued for Information

Rev. Date Description

MF
MF
MF
MF
MF
MF
MF
MF

Checked