



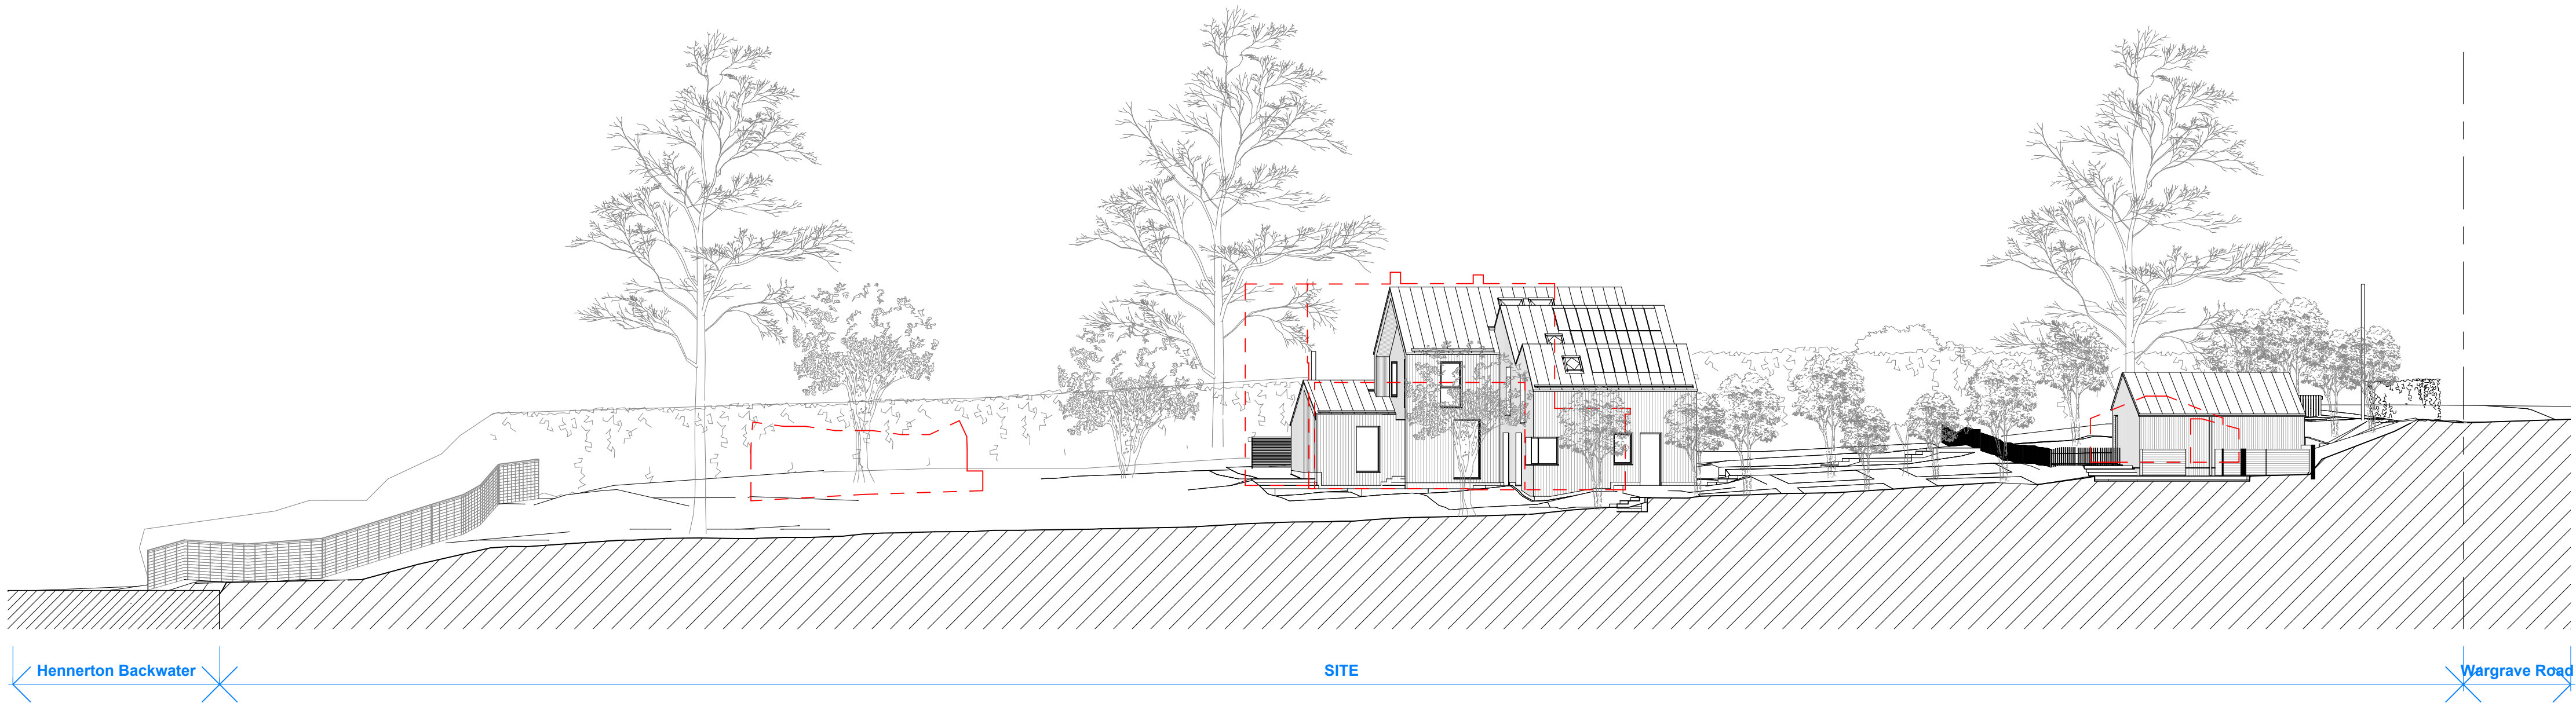

1 Site Section - Long
1 : 200

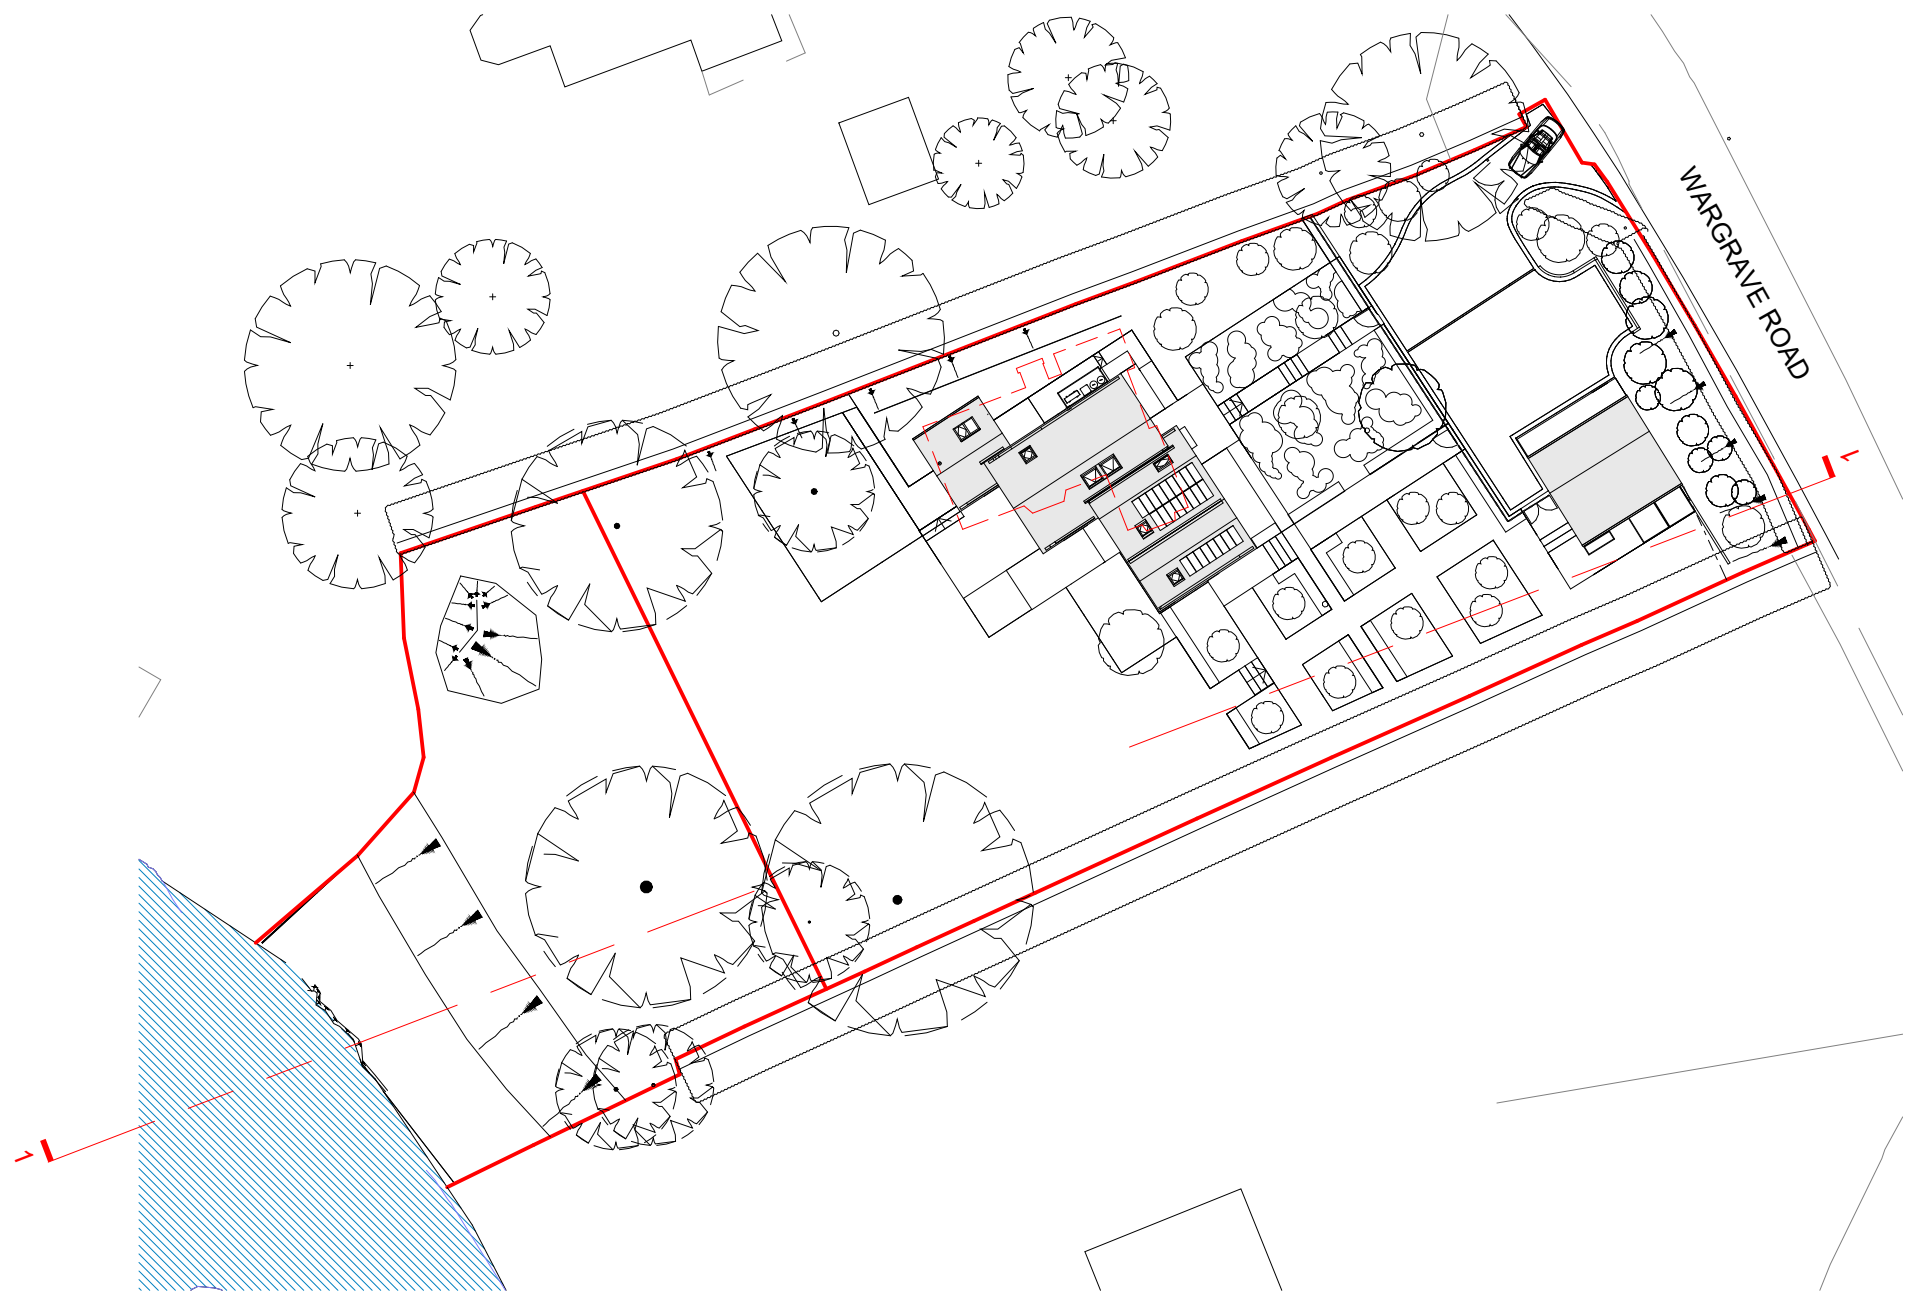

The contractor must check dimensions on site. Only figured dimensions to be worked from.
Any discrepancies must be reported to the architect before proceeding.

NOTES:
- - - Red dashed line indicates outline of existing buildings.

V1	13.03.25	Issued for S73
P4	31.07.23	Issued for Planning
P3	10.03.22	Issued for Planning
P2	25.02.22	Issued for Planning
P1	17.02.22	Issued for Information

Rev.	Date	Description
------	------	-------------

020 7031 5661
info@platform5architects.com
www.platform5architects.com

Unit 218, Brickfields
37 Crenner Street
London
E2 8HD

Platform 5
architects

PROJECT TITLE:
Brentwode

DRAWING TITLE:
Proposed Long Site Section

1:200

21-102

511

V1