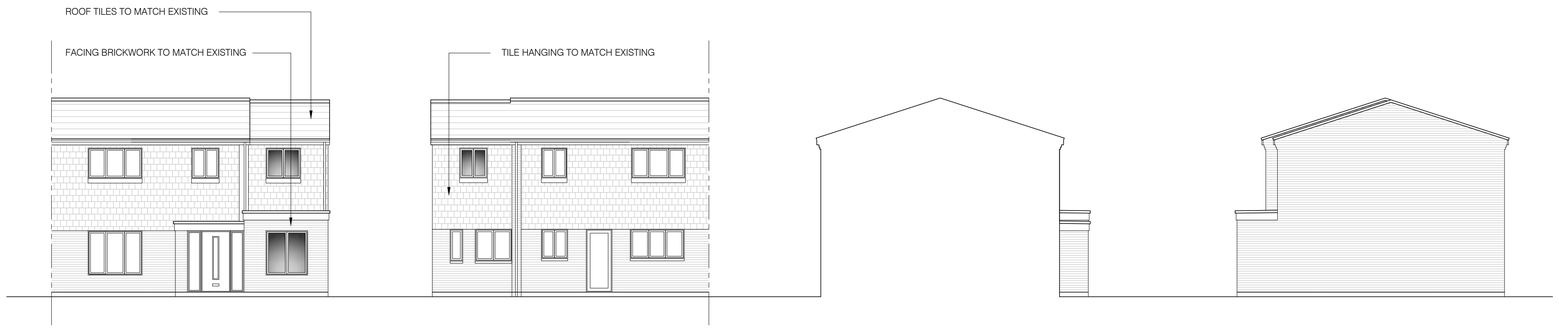

FRONT ELEVATION
SCALE 1:100

REAR ELEVATION
SCALE 1:100

SIDE ELEVATION
SCALE 1:100

SIDE ELEVATION
SCALE 1:100

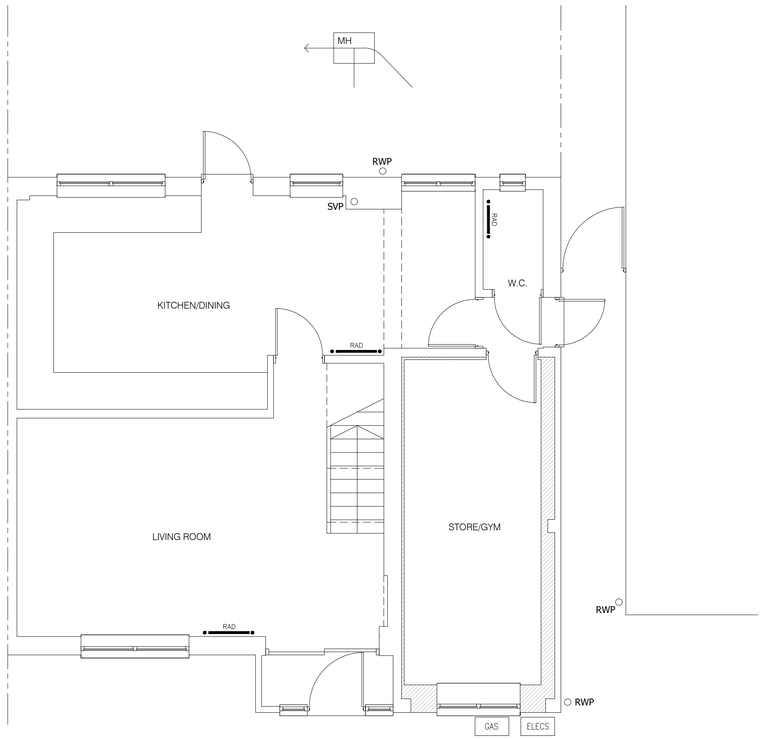

GROUND FLOOR PLAN
SCALE 1:50

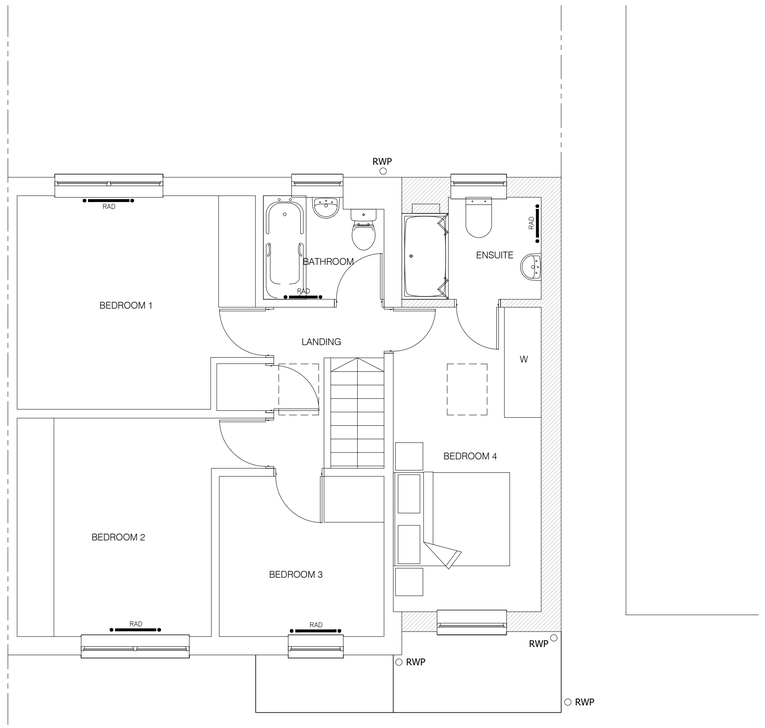

FIRST FLOOR PLAN
SCALE 1:50

1:50 0 0.5 1 1.5 2 2.5 3 3.5 4 4.5 5 5.5 6 6.5 7 7.5 8
(metres)

NOTES:

1. THIS DRAWING IS TO BE READ IN CONJUNCTION WITH ALL RELEVANT ARCHITECTS, SUB-CONTRACTORS AND ARCHITECTURAL DRAWINGS.
2. THIS DRAWINGS REMAINS THE COPYRIGHT OF JETARCH DESIGN LTD AND MAY NOT BE SHARED OR REPRODUCED WITHOUT THEIR KNOWLEDGE

JET ARCH DESIGN

100 Berkshire Place
Winnersh Triangle
Wokingham, Berkshire RG41 5RD
Tel: 07787296792

email: info@jetarchdesign.co.uk

Client
MR & MRS PARRY-SARGENT

Property:
6 BUCHANAN DRIVE
FINCHAMPSTEAD
RG40 4EF

Drawing Title:
DETAILS OF PROPOSED
FLOOR PLANS & ELEVATIONS

Rev.	Date	Revisions

Drawing No. A1/498/02
Rev.

Plot Date: SEPT 26

Scale 1:50, 1:100 @ A1

Date SEPT 26 Drawn JT