© ABLEY LETCHFORD PARTNERSHIP LTD.
This drawing should not be reproduced without consent.

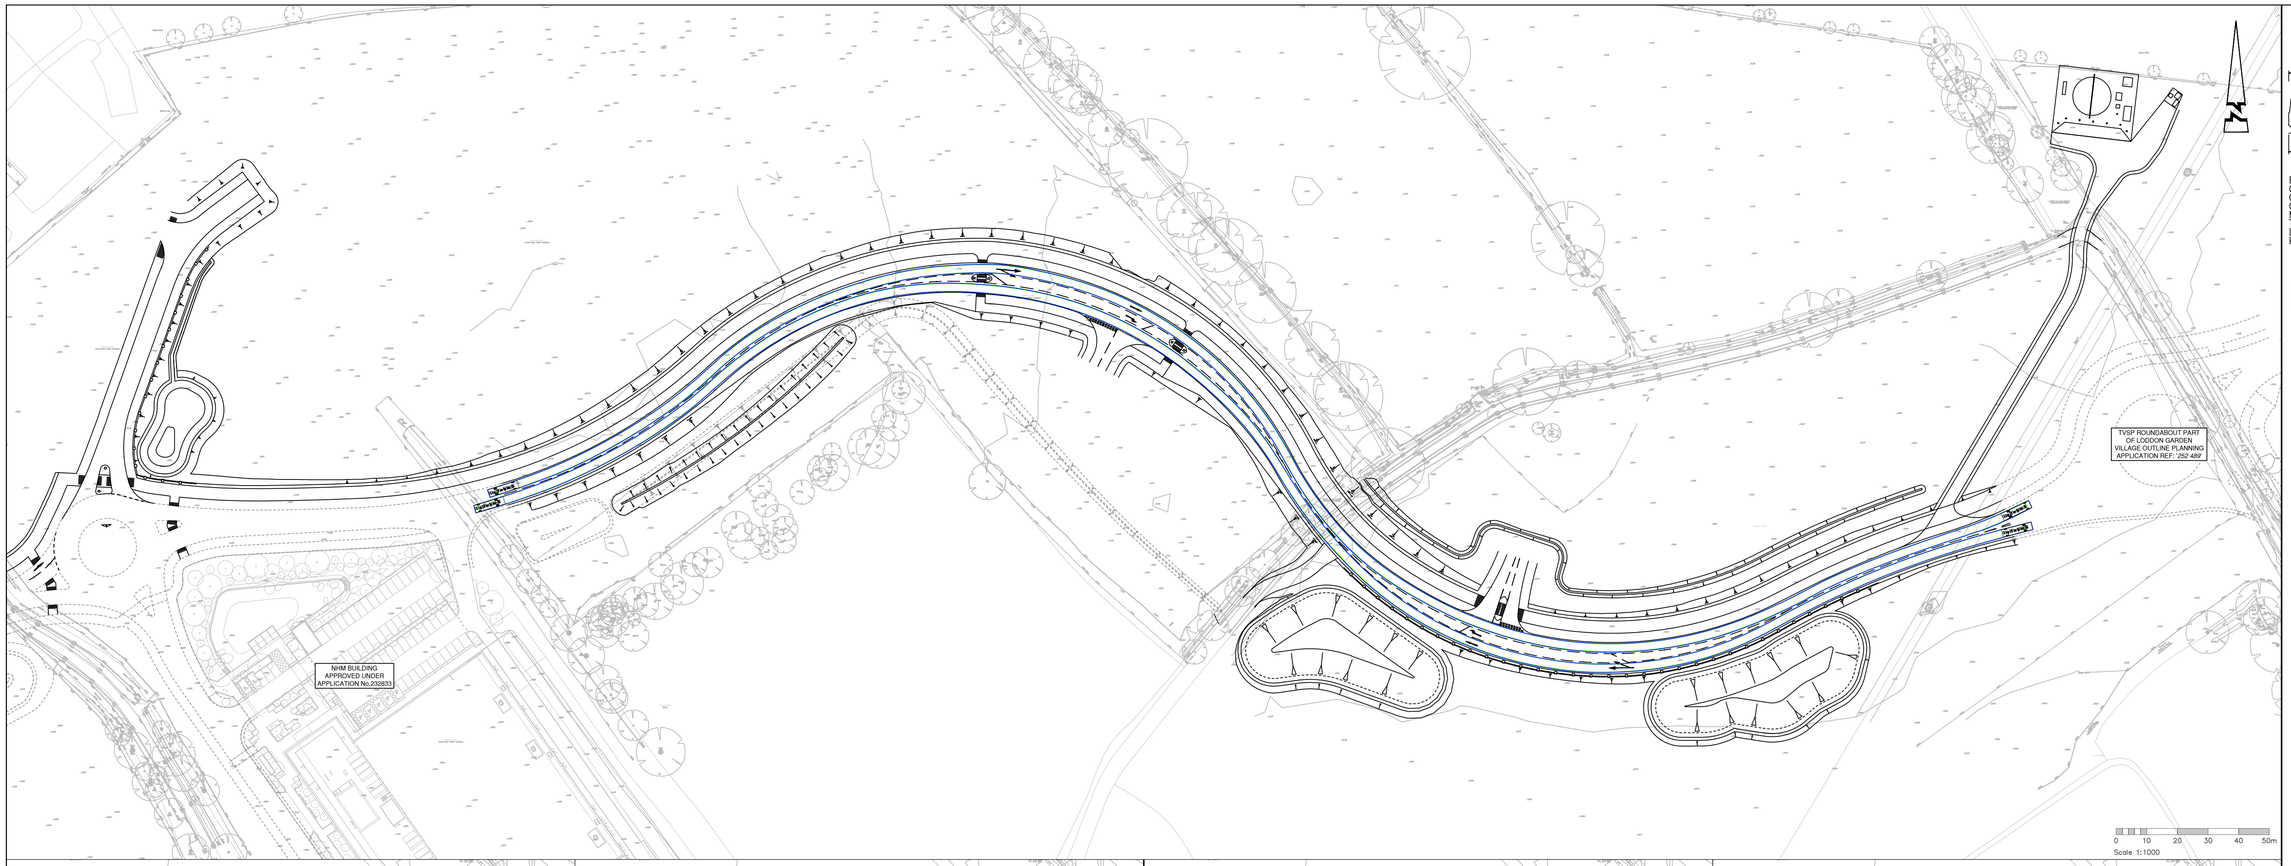

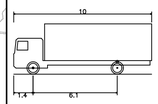

FTA Design 13/18 Tonne Rigid Vehicle(2016)

Overall Length	10.000m
Overall Width	2.550m
Overall Body Height	3.645m
Min Body Ground Clearance	0.440m
Track Width	2.470m
Lock to lock time	3.00s
Kerb to Kerb Turning Radius	11.000m

GENERAL NOTES:

1. Do not scale.
2. Refer to all other Project Drawings and supporting notes.

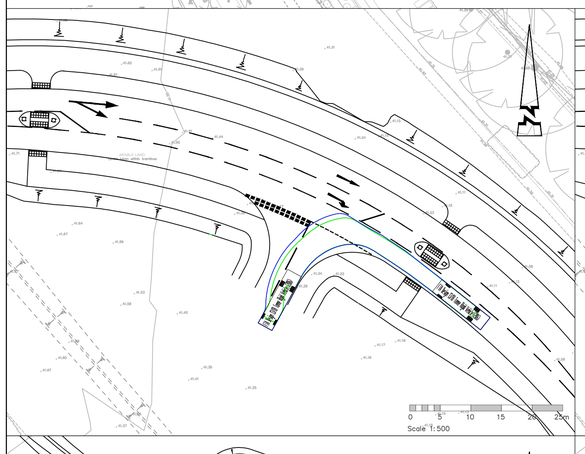

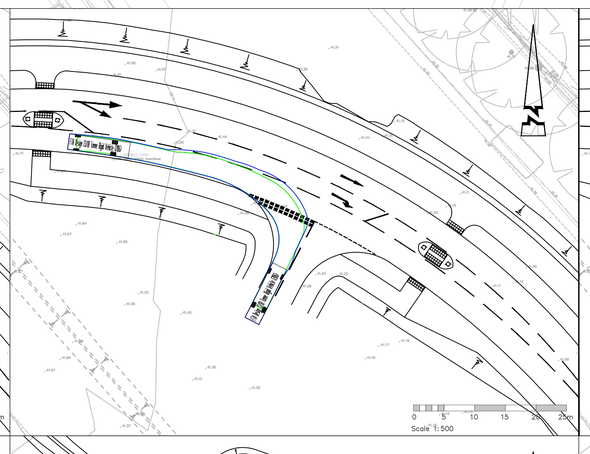

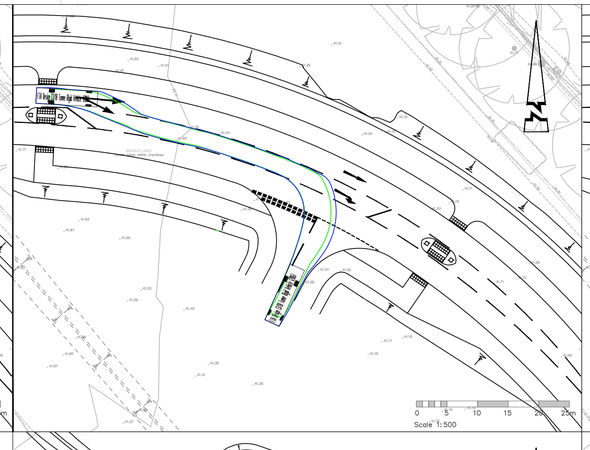

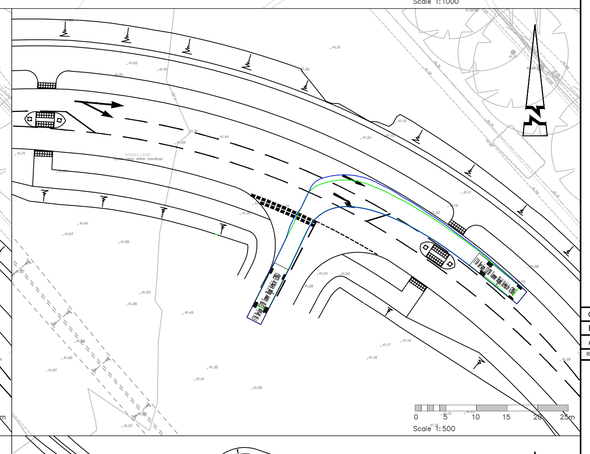

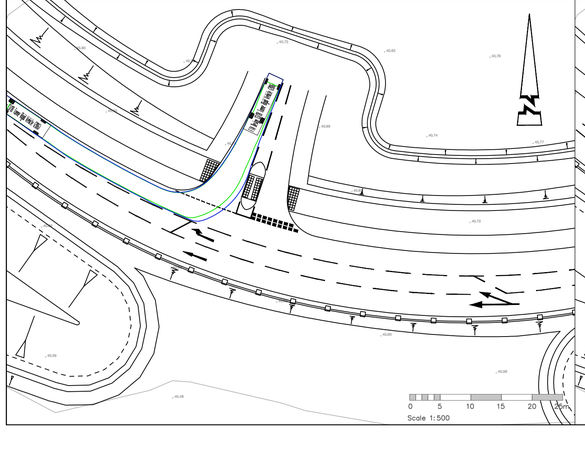

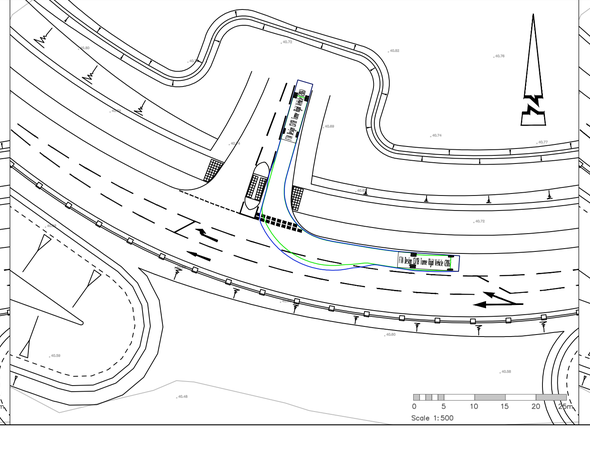

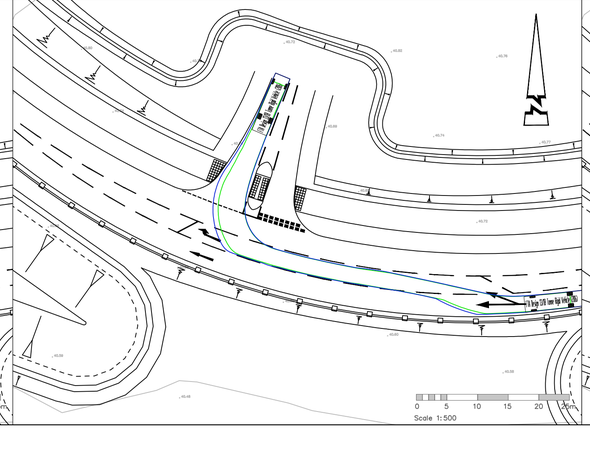

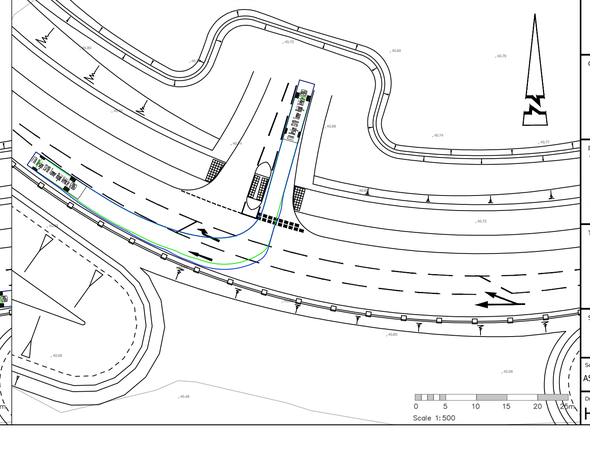

Rev	Date	Description	Drawn	Checked
C	03/26	UPDATED TO REFLECT RSA 2 RESPONSES	JJS	CS
B	02/26	LAYOUT AMENDED	AS	CS
A	02/26	FOR REVIEW	JJS	CS

Abley Letchford

www.ableyletchford.co.uk

Client

UNIVERSITY OF READING

Project

THAMES VALLEY SCIENCE PARK - LODDON GARDEN VILLAGE LINK ROAD

Title

SWEPT PATH ANALYSIS
SHEET 2
18 TONNE RIGID VEHICLE

Status

Scale	Date	Drawn	Checked
AS SHOWN @ A1	FEB 2026	JJS	CS

Drawing No	Revision
HD169-TVSP-0106	C