


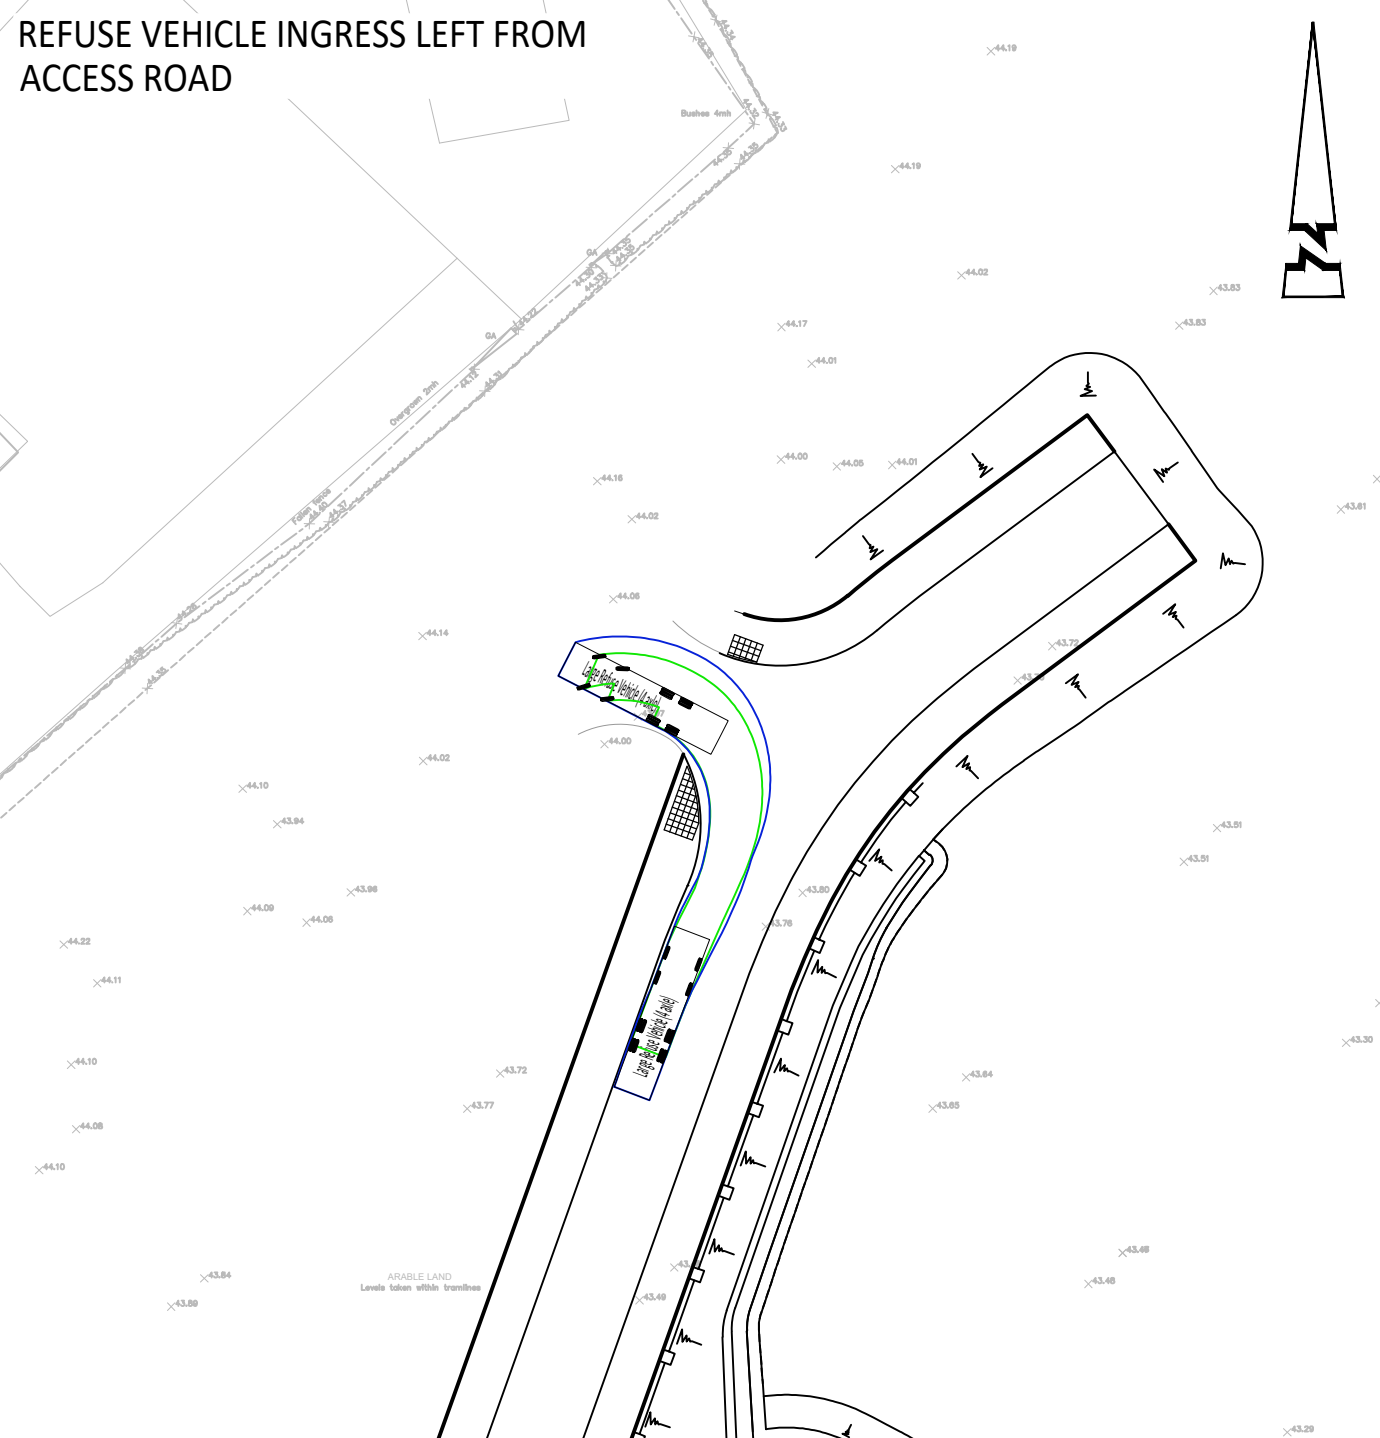
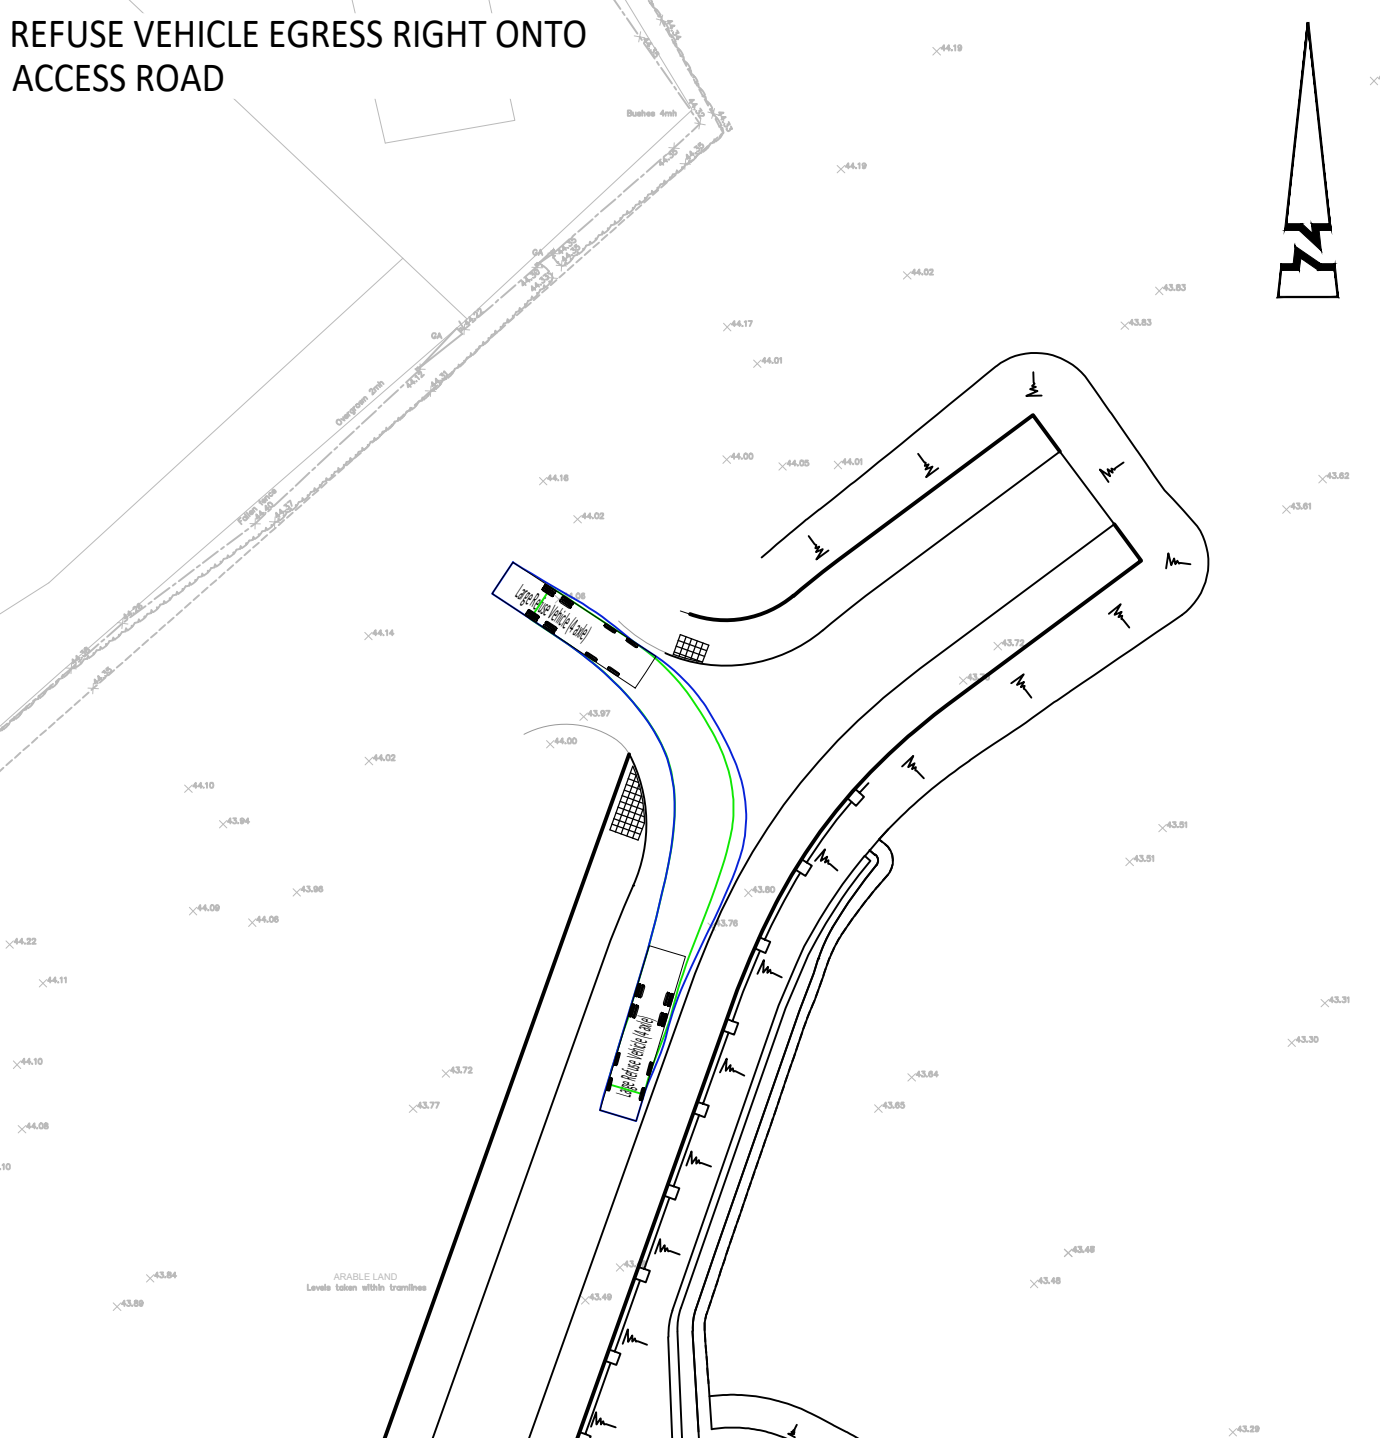
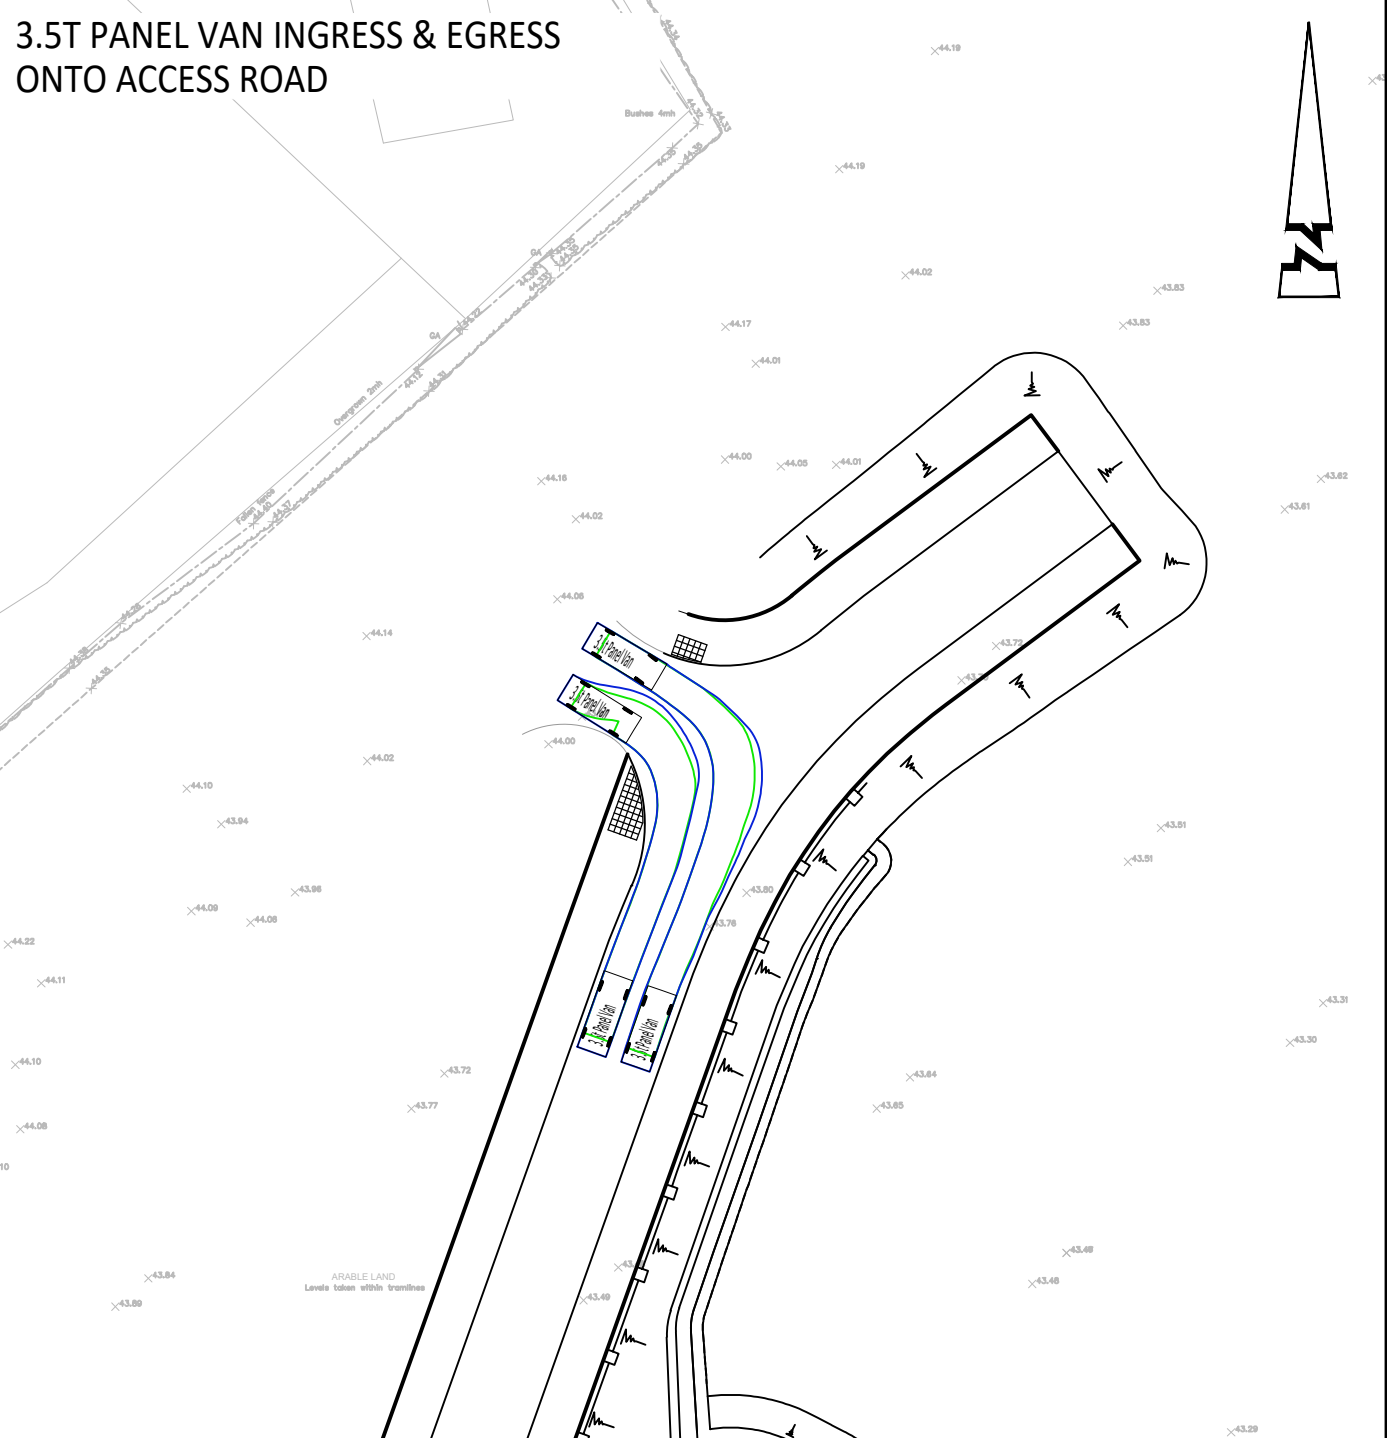
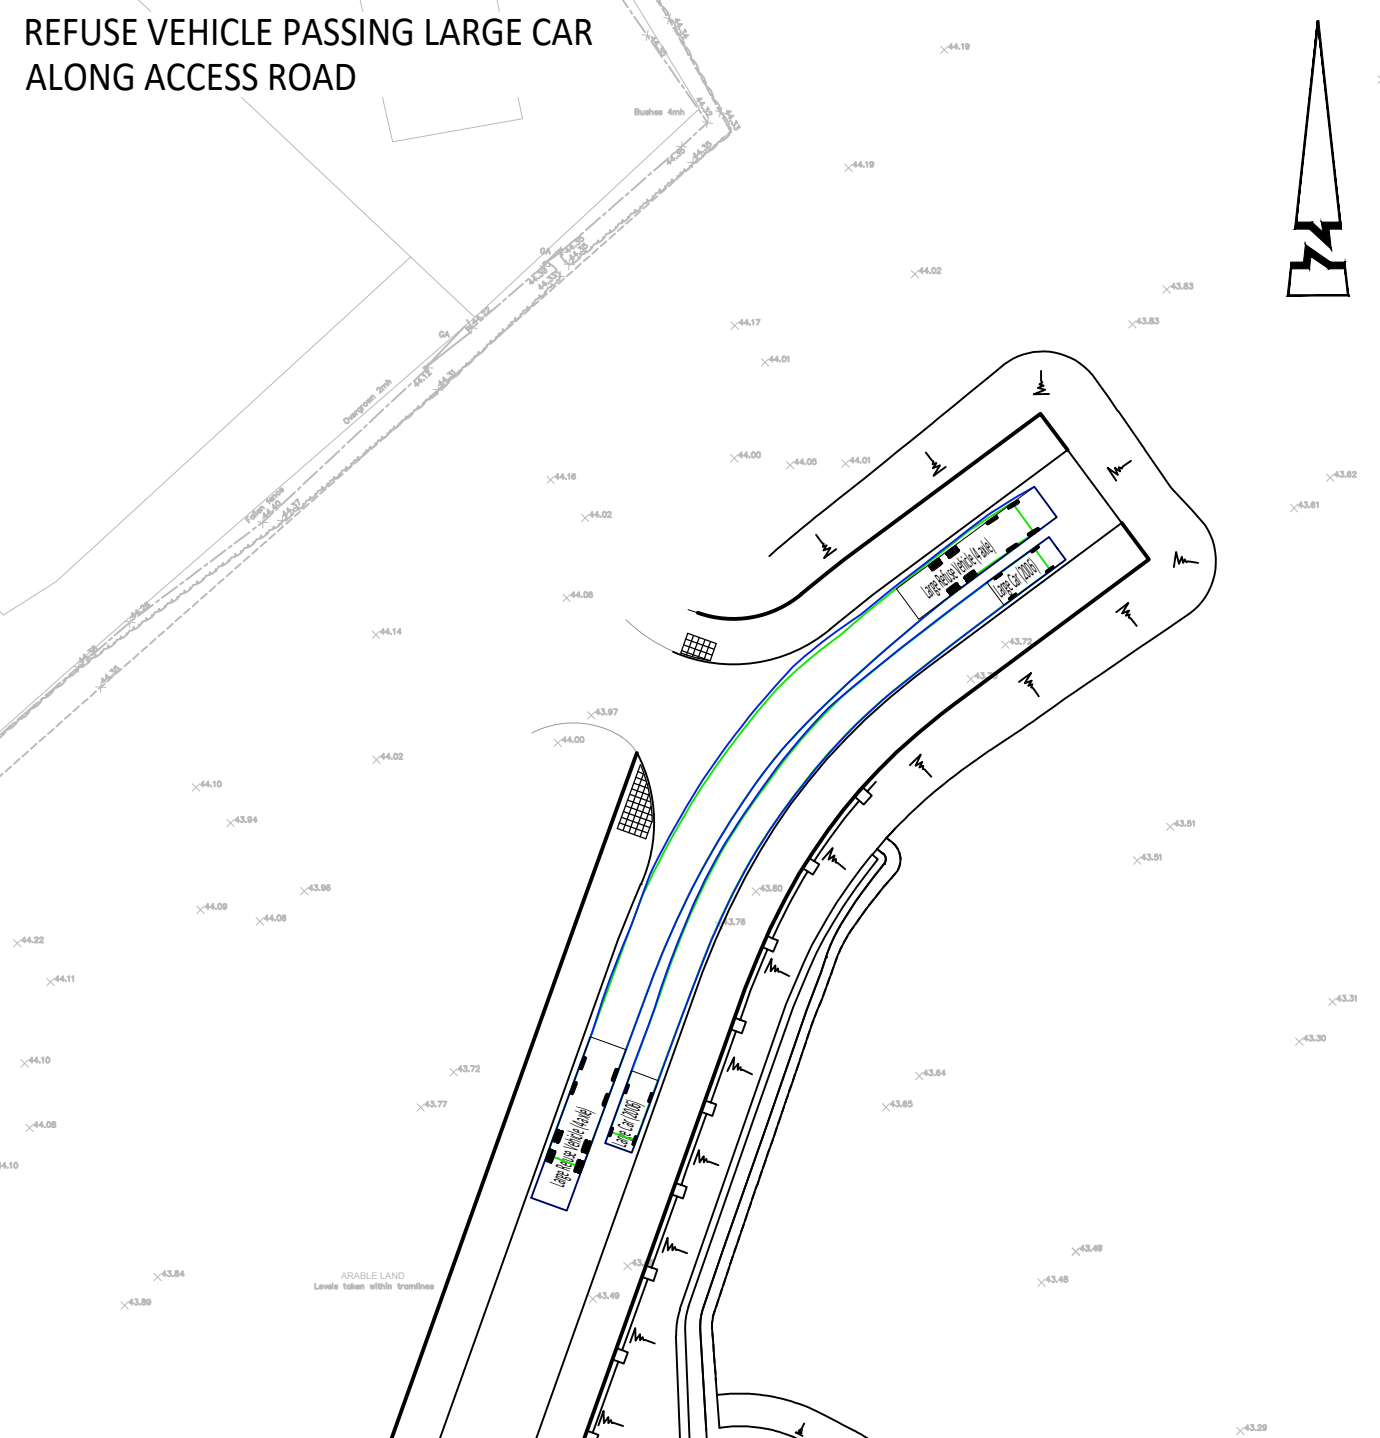
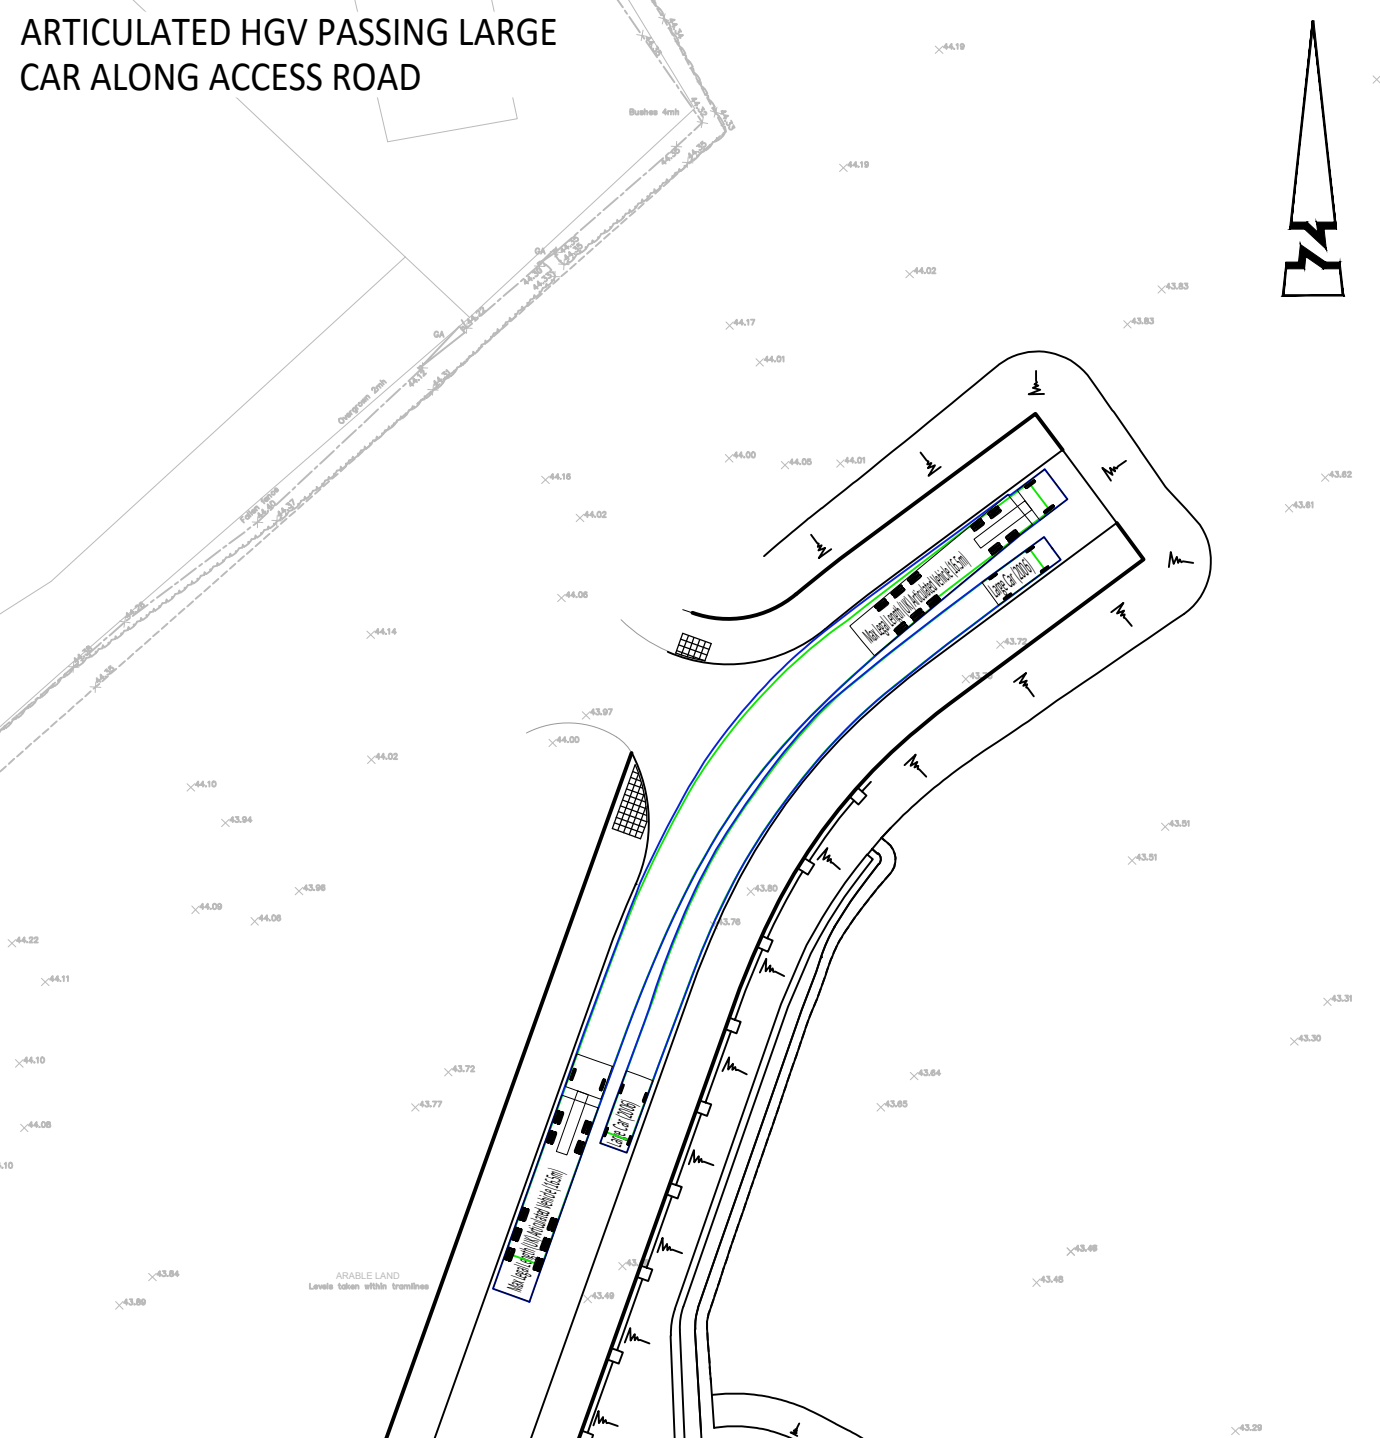
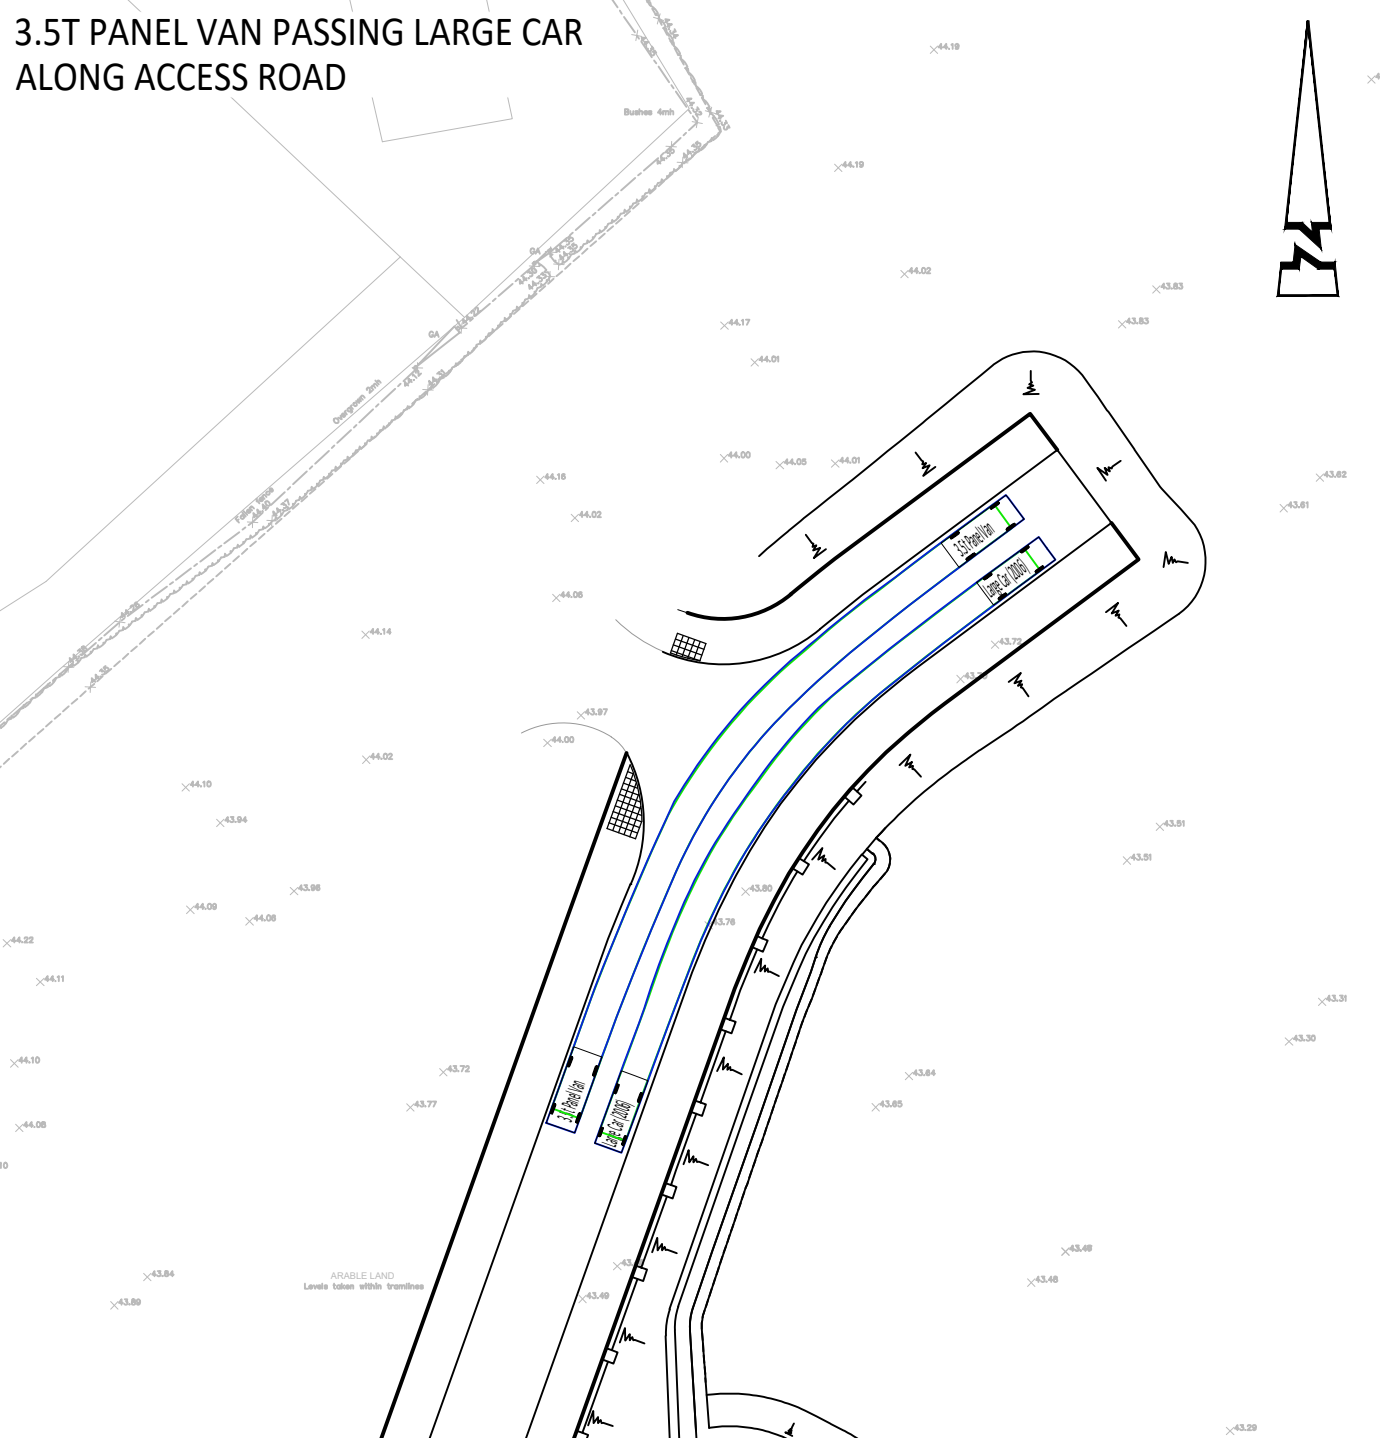
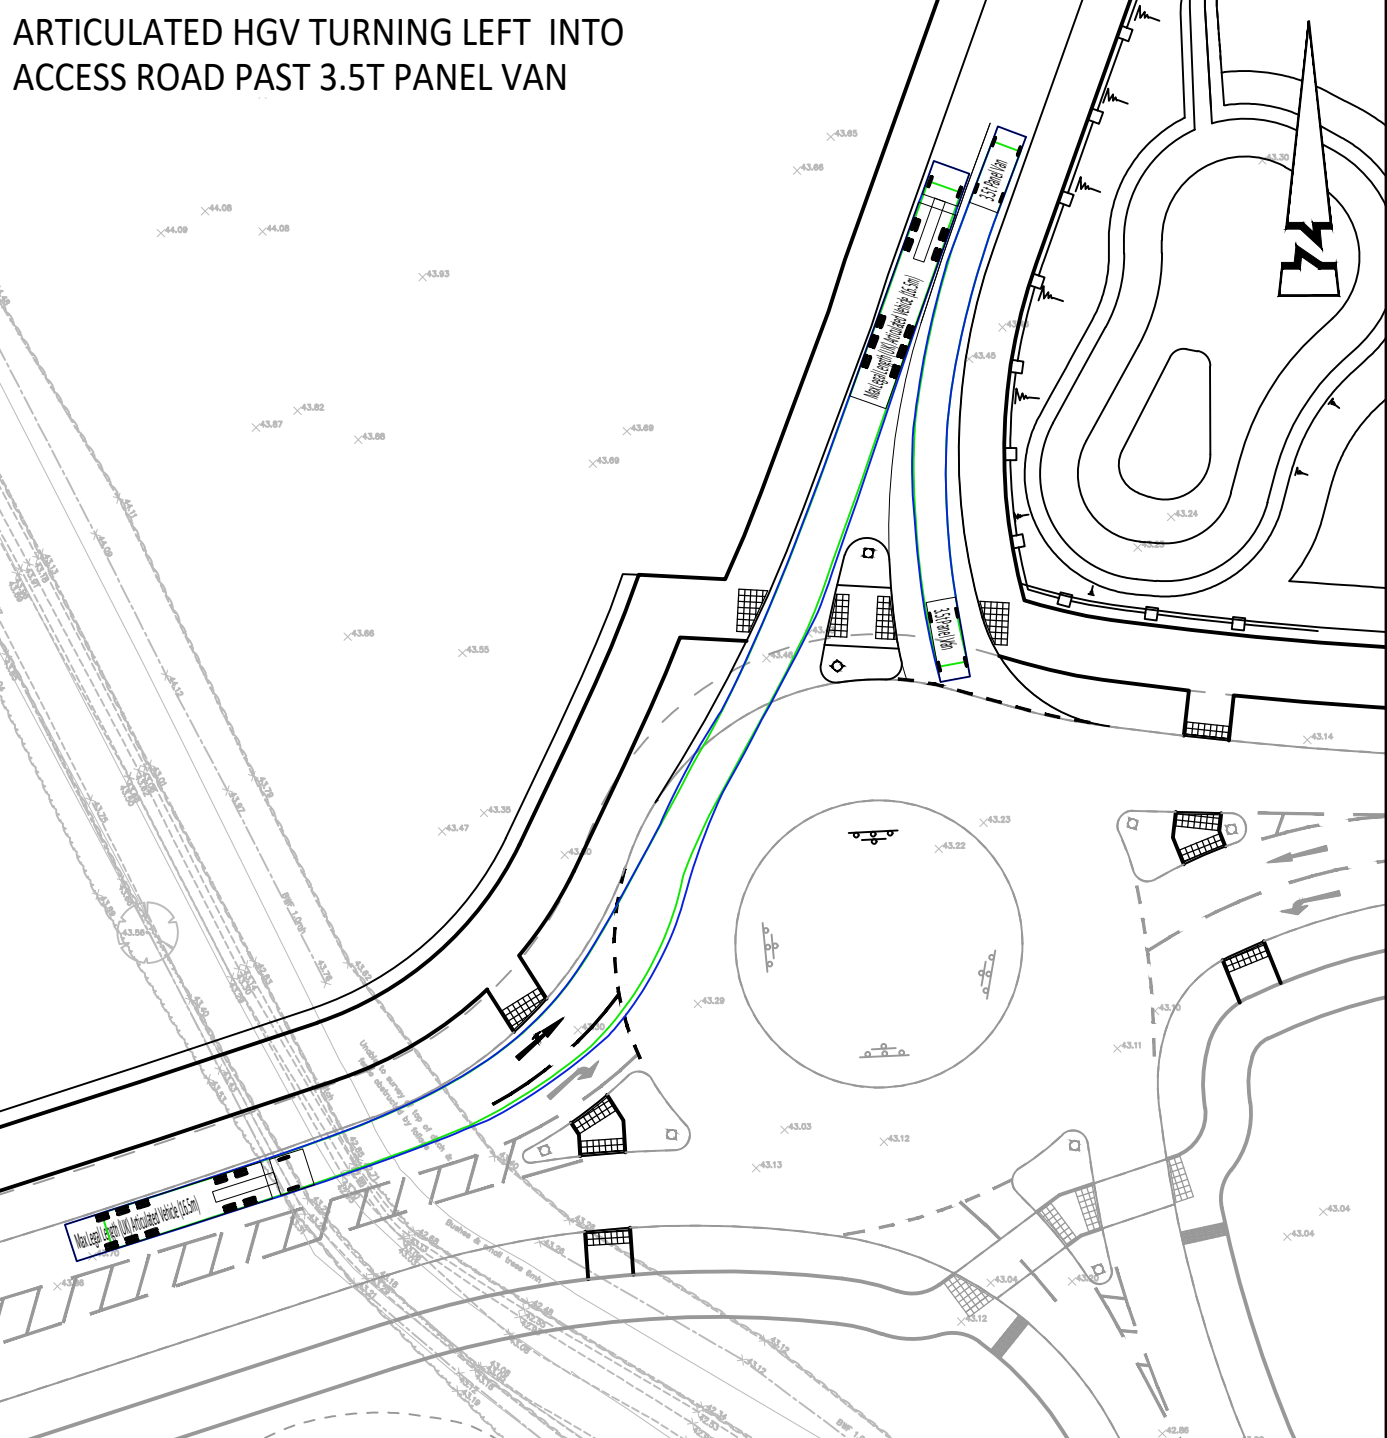
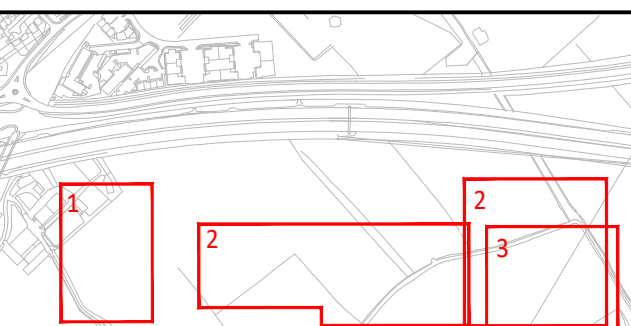
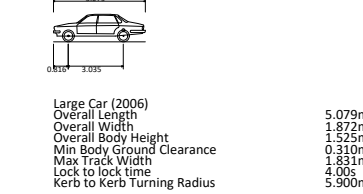


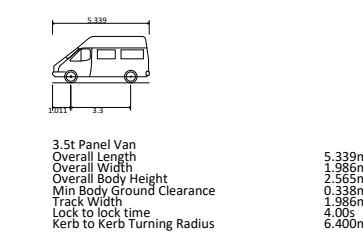

© ABLE LETCHFORD PARTNERSHIP LTD.
This drawing should not be reproduced without consent.

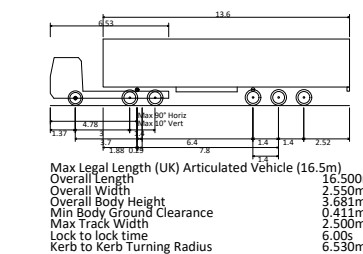

NOTES:
1. Do not scale.
2. Refer to all other Project Drawings and supporting notes.

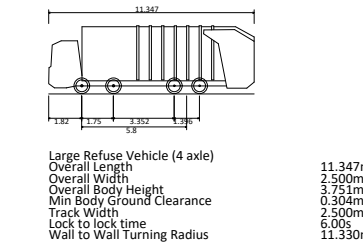

C	03/26	UPDATED TO REFLECT RSA 2 RESPONSES	JJS	CS
B	02/26	LAYOUT AMENDED	AS	CS
A	02/26	FOR REVIEW	AS	CS
Rev	Date	Description	Drawn	Checked



Client
UNIVERSITY OF READING

Project
THAMES VALLEY SCIENCE PARK - LODDON GARDEN VILLAGE LINK ROAD

Title
SWEEP PATH ANALYSIS SHEET 6

Status

Scale	Date	Drawn	Checked
1:500 @ A1	FEB 2026	AS	CS
Drawing No	Revision		
HD169-TVSP-0110	C		