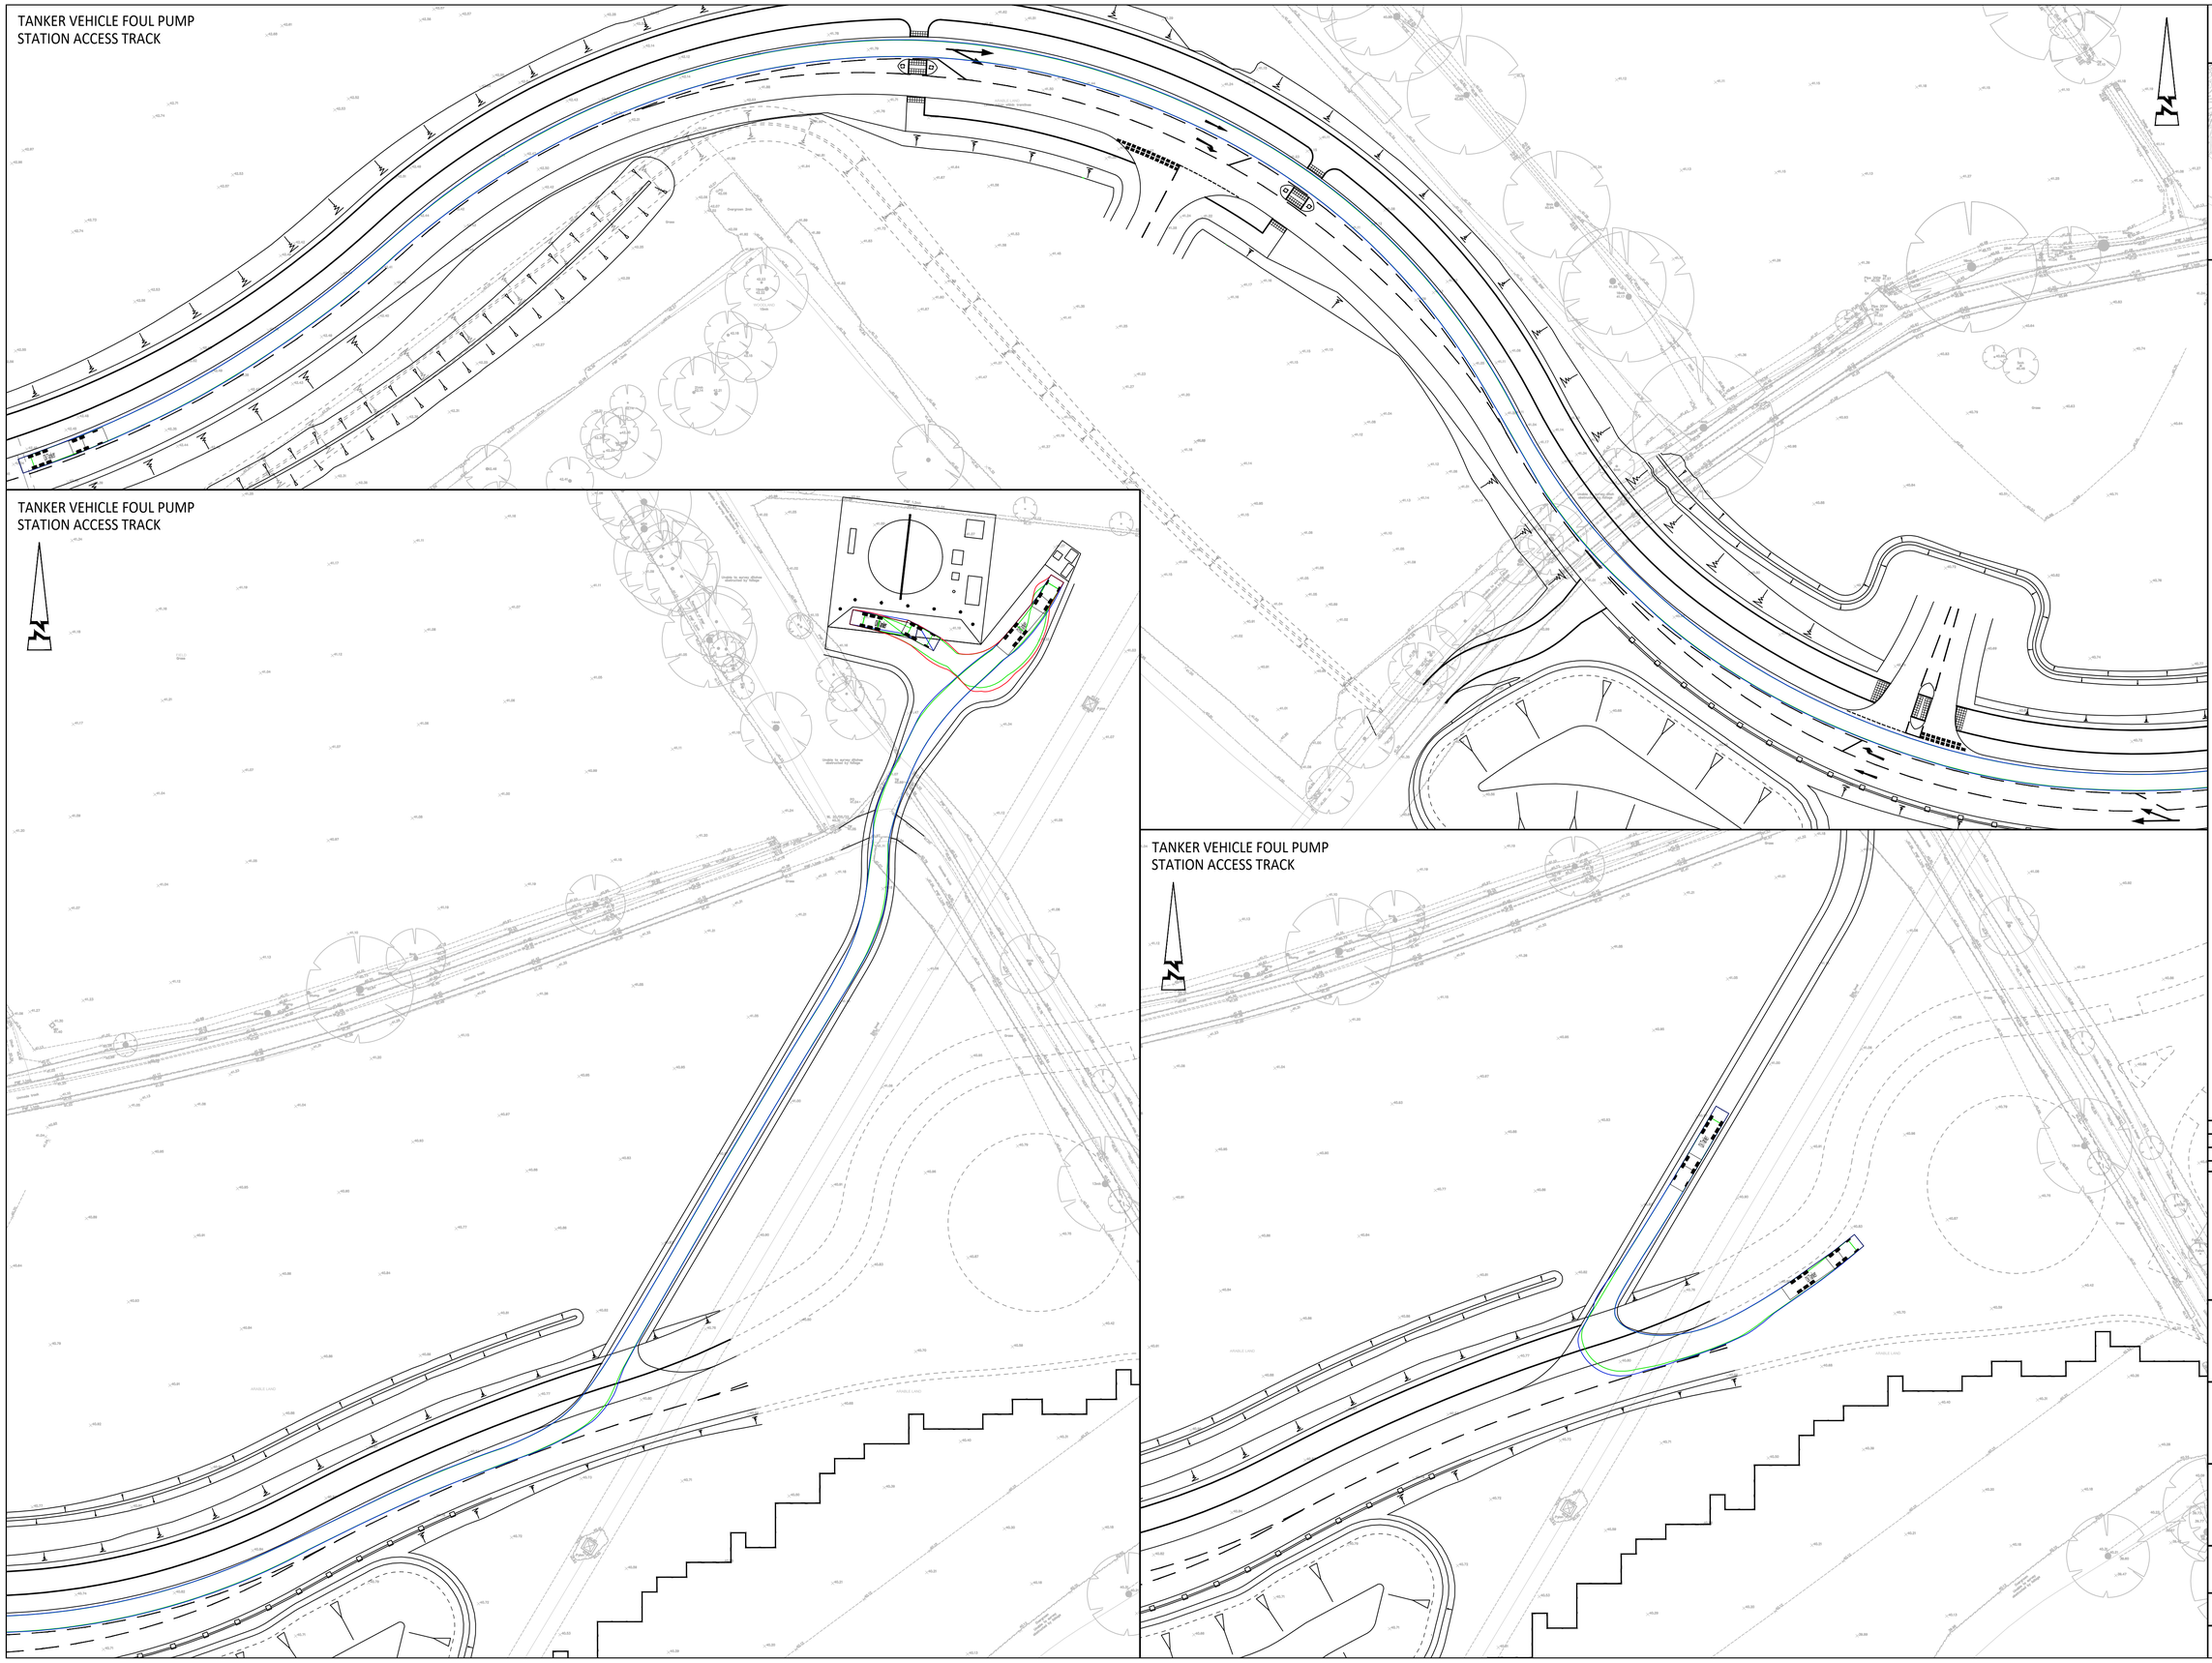

© ABLEY LETCHFORD PARTNERSHIP LTD.
This drawing should not be reproduced without consent.

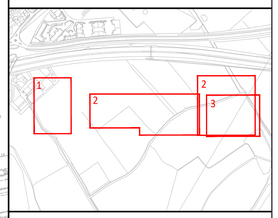

NOTES:
1. Do not scale.
2. Refer to all other Project Drawings and supporting notes.

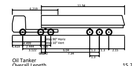
12.19
2.50
4.00
2.50
2.50
2.50