
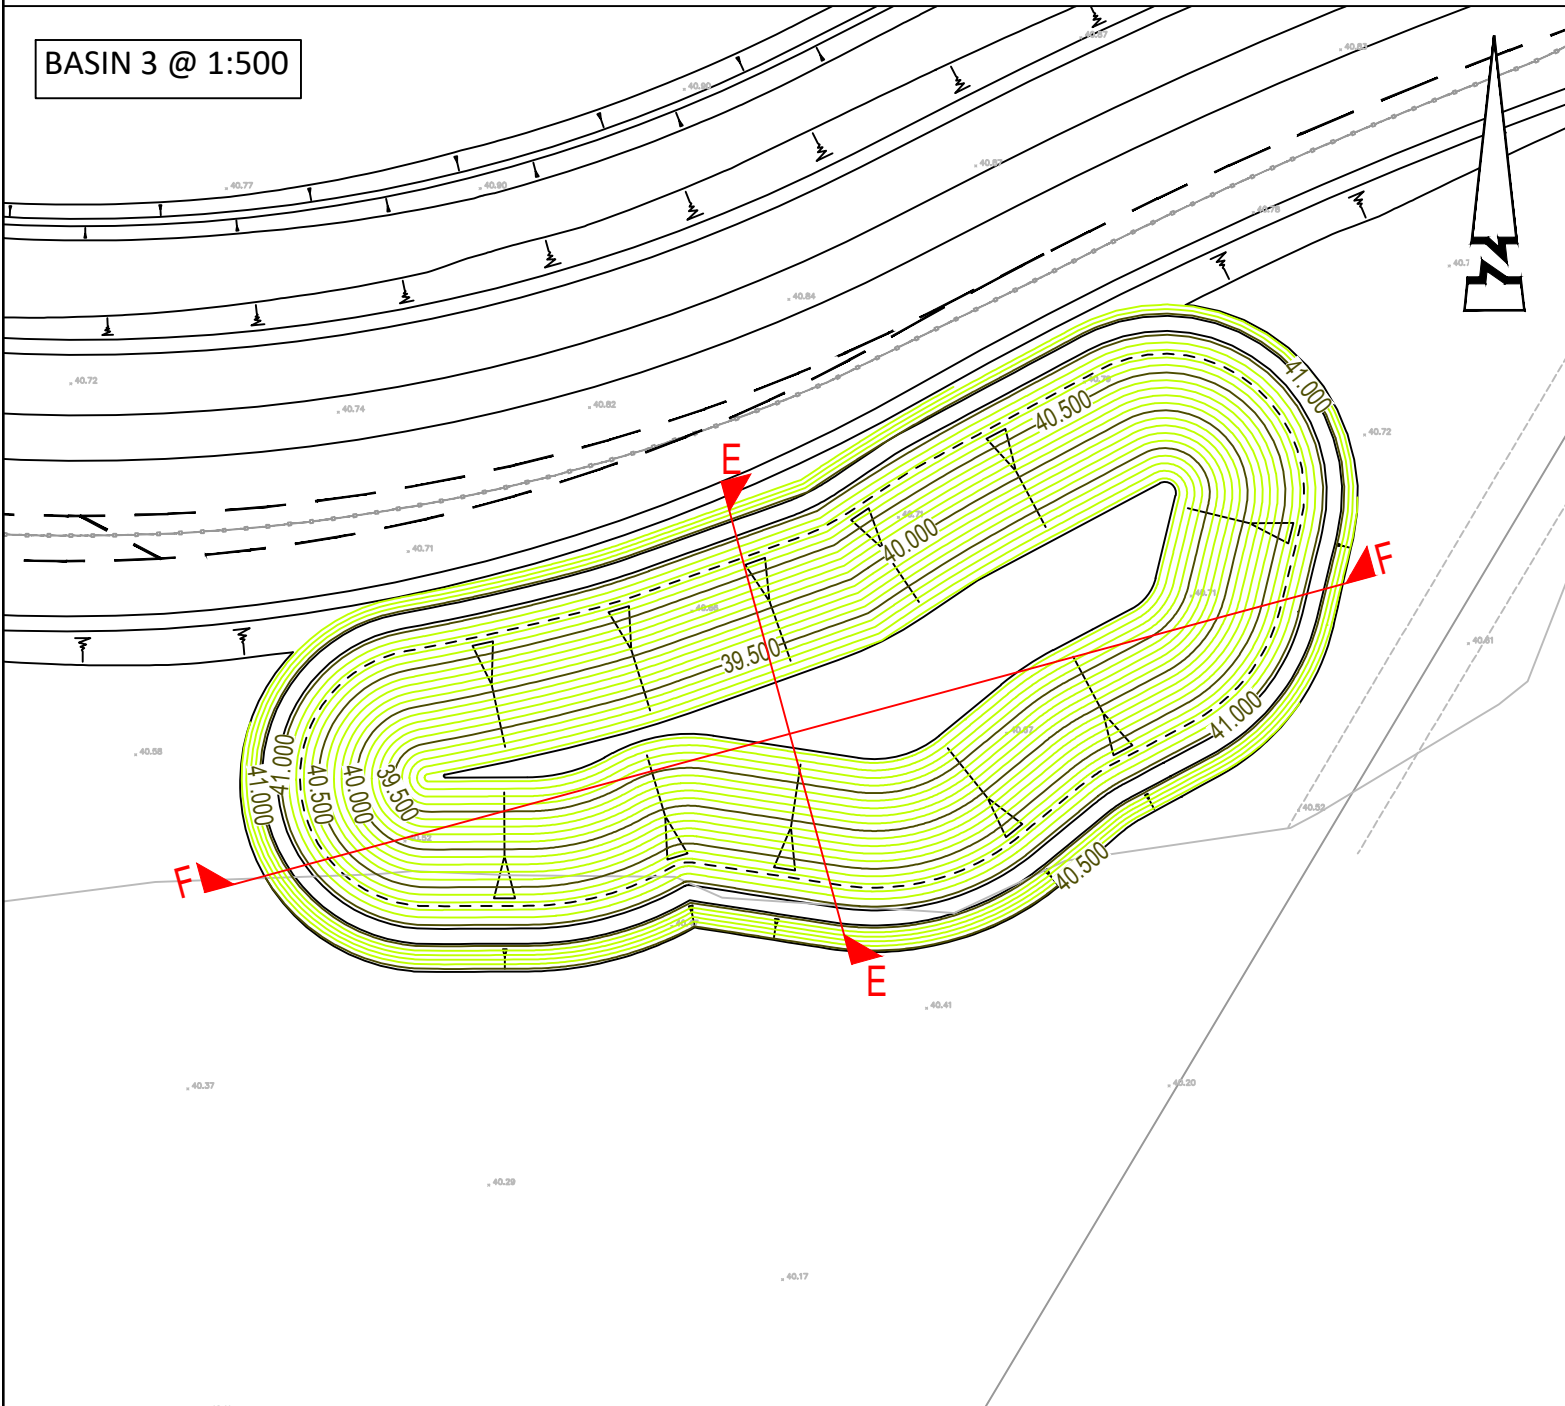
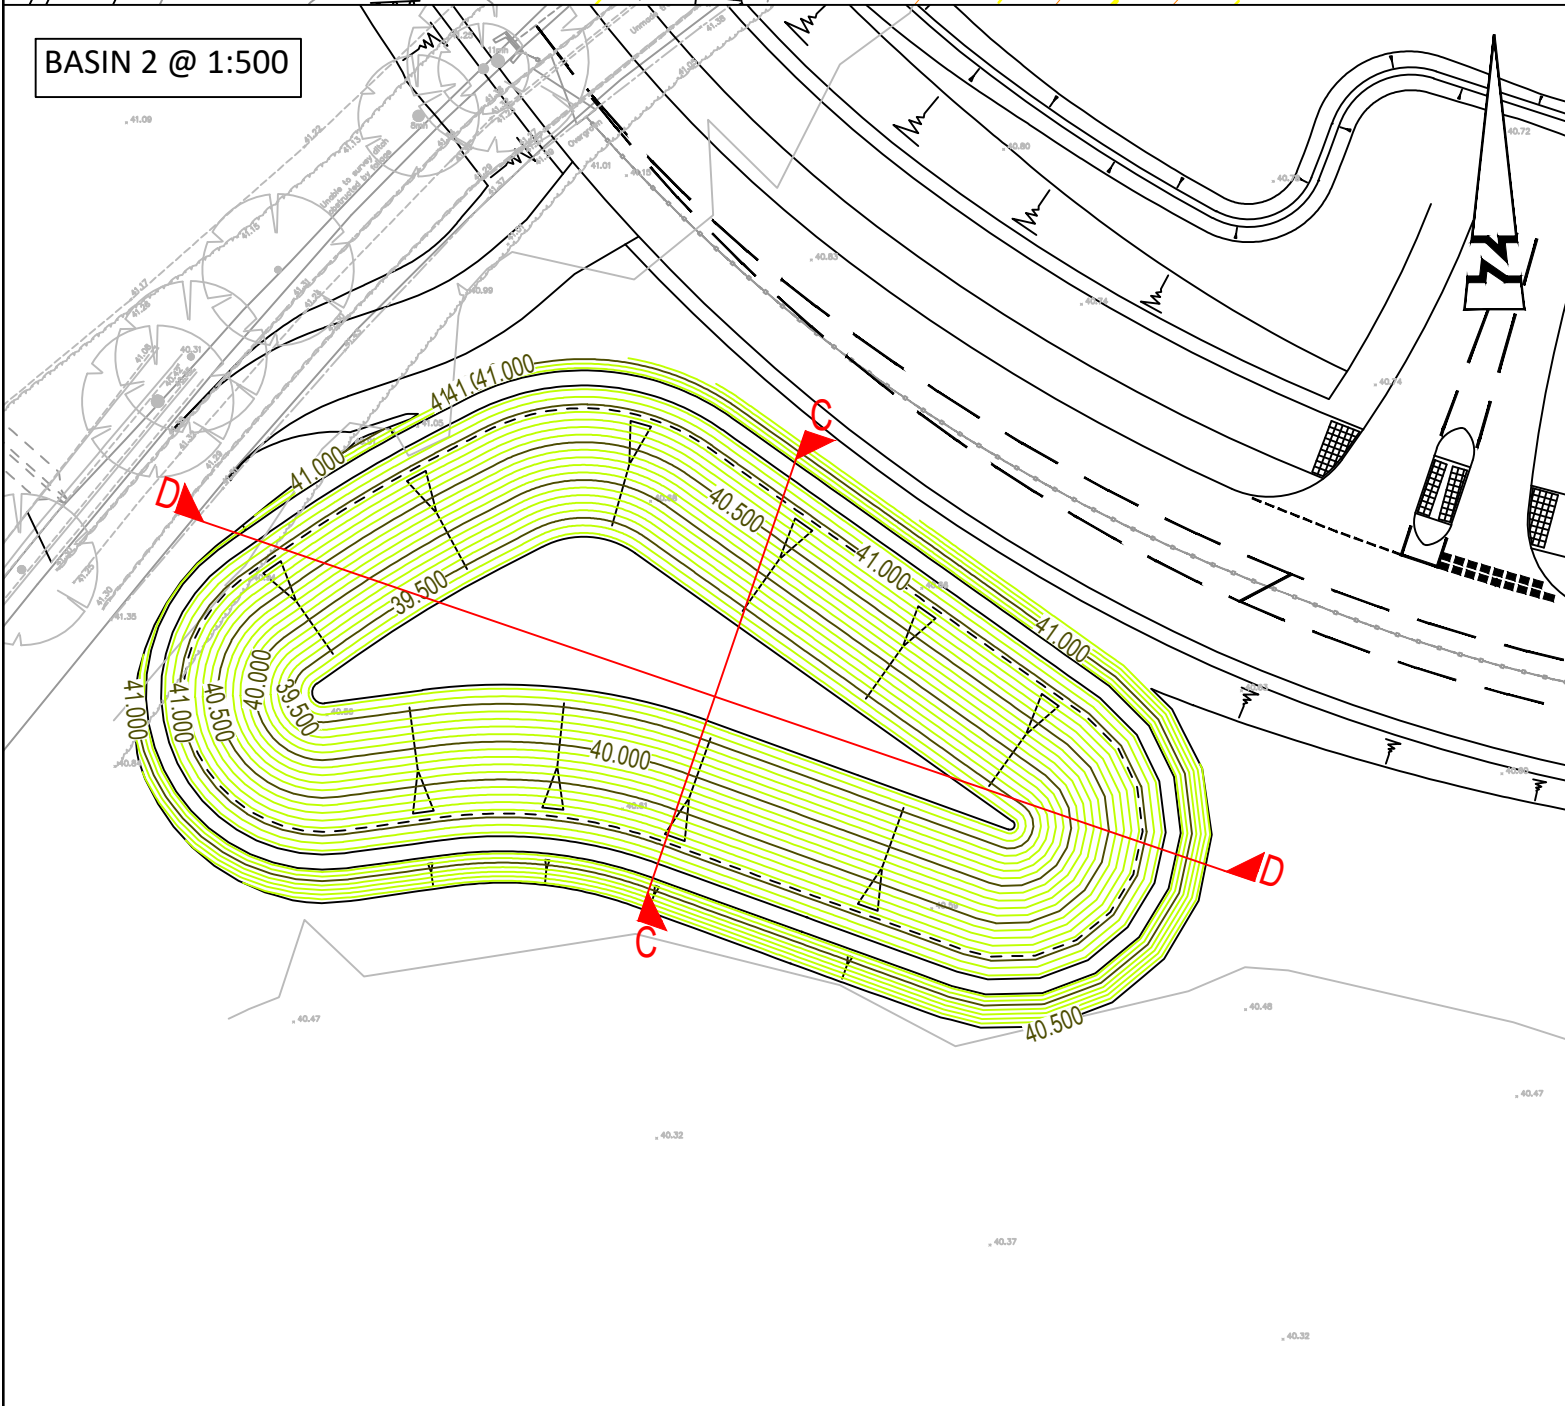
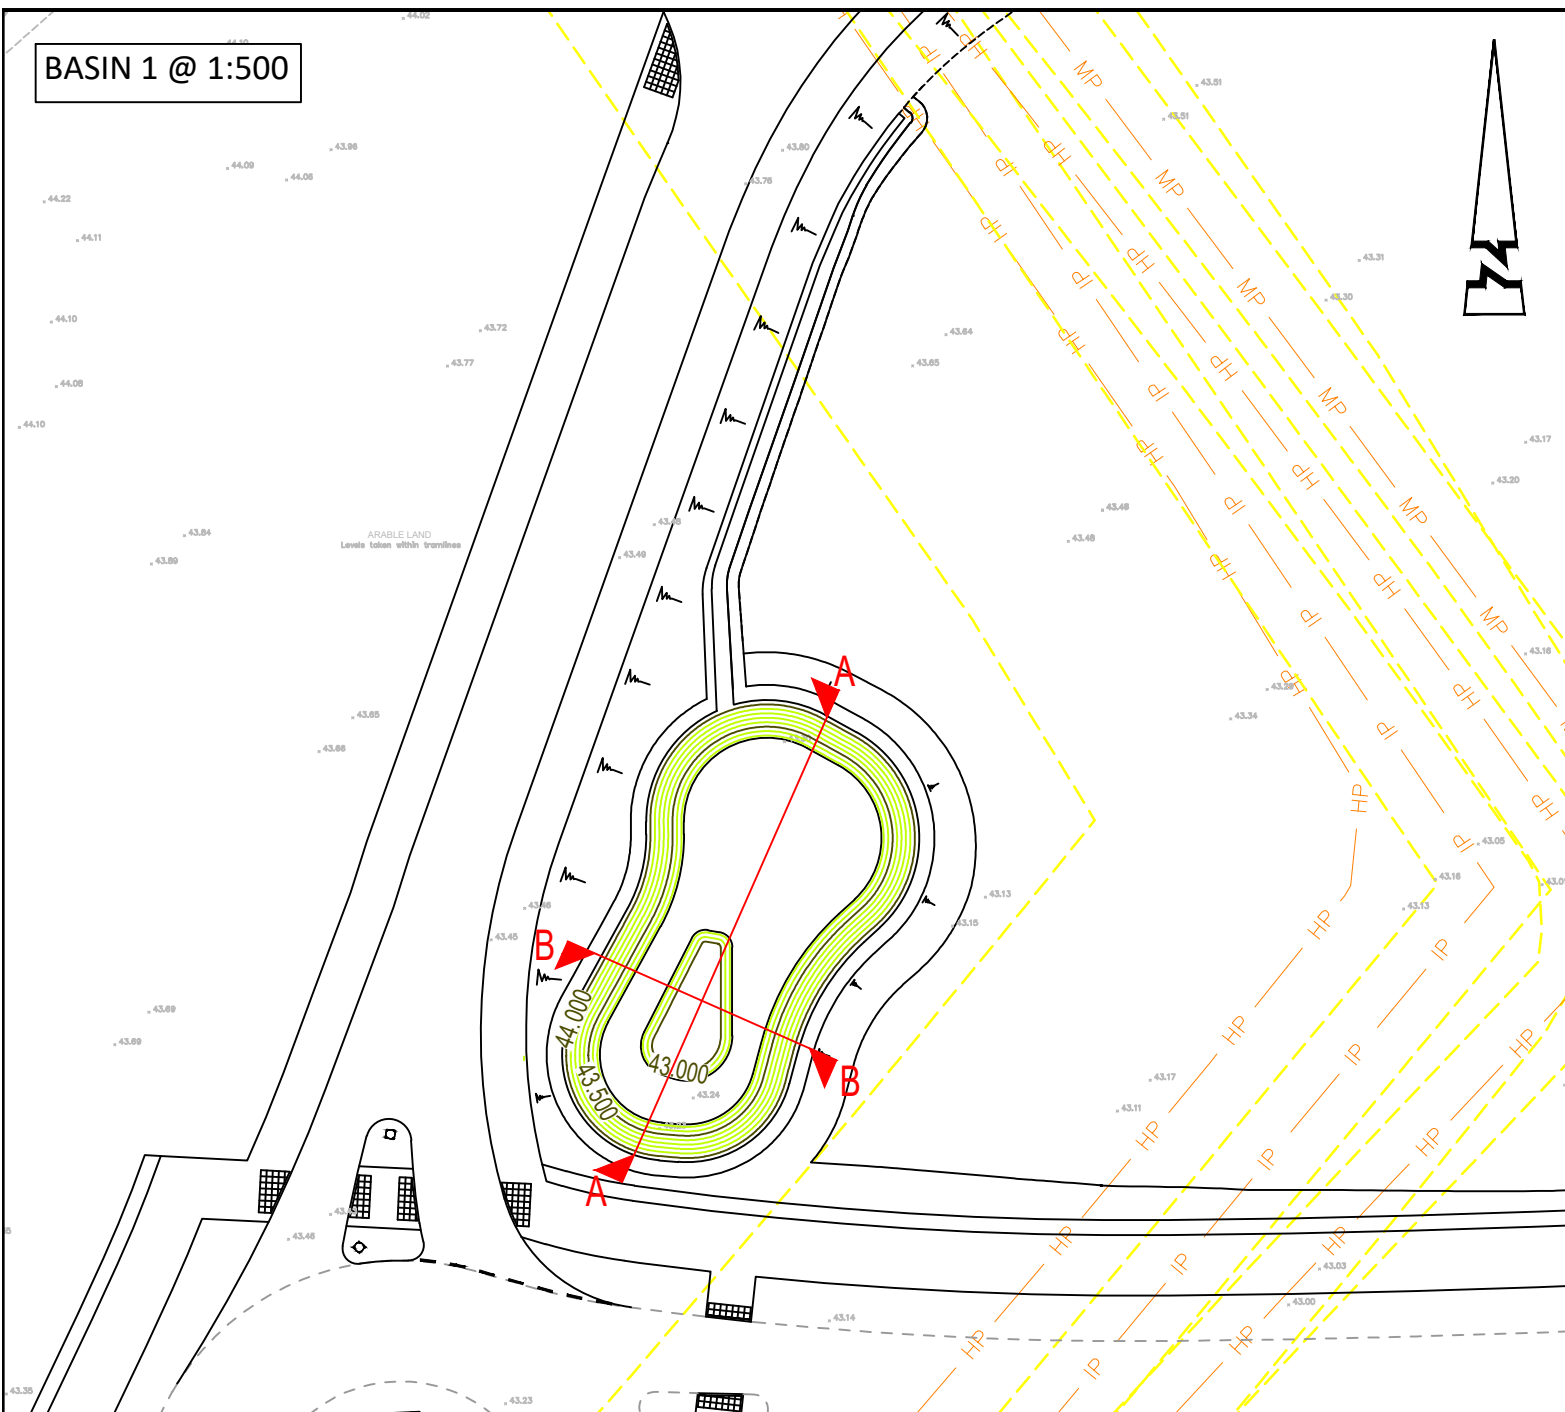


© ABLEY LETCHFORD PARTNERSHIP LTD.
This drawing should not be reproduced without consent.

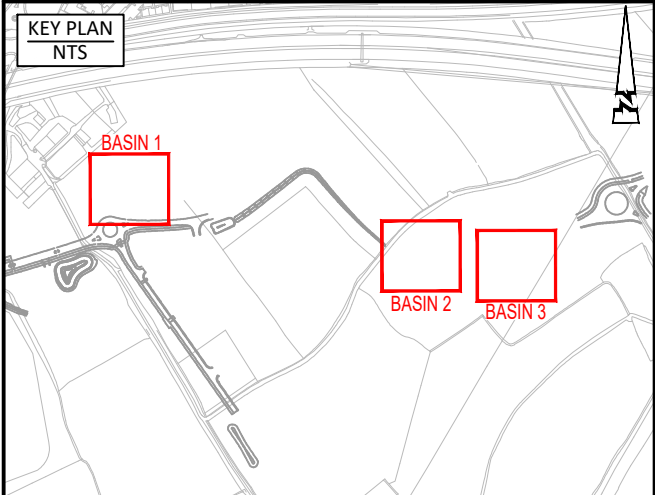

- GENERAL NOTES:
- Do not scale.
 - Refer to all other Project Drawings and supporting notes.
- GENERAL KEY:
- Major Contour (500mm interval)
 - Minor Contour (100mm interval)
- SECTIONS KEY:
- Existing Ground Profile
 - Basin Profile
 - Max Water Level
 - Permanent Water

B	22/26	DRAINAGE AND LAYOUT AMENDED	AS	CS
A	22/26	FOR REVIEW	AS	CS

Rev	Date	Description	Drawn	Checked
-----	------	-------------	-------	---------



Client
UNIVERSITY OF READING

Project
THAMES VALLEY SCIENCE
PARK - LODDON GARDEN
VILLAGE LINK ROAD

Title
BASIN SECTIONS

Status

Scale	Date	Drawn	Checked
AS SHN @ A1	FEB 2026	AS	CS
Drawing No.		Revision	
HD169-TVSP-0151		B	