
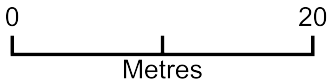


Block Plan

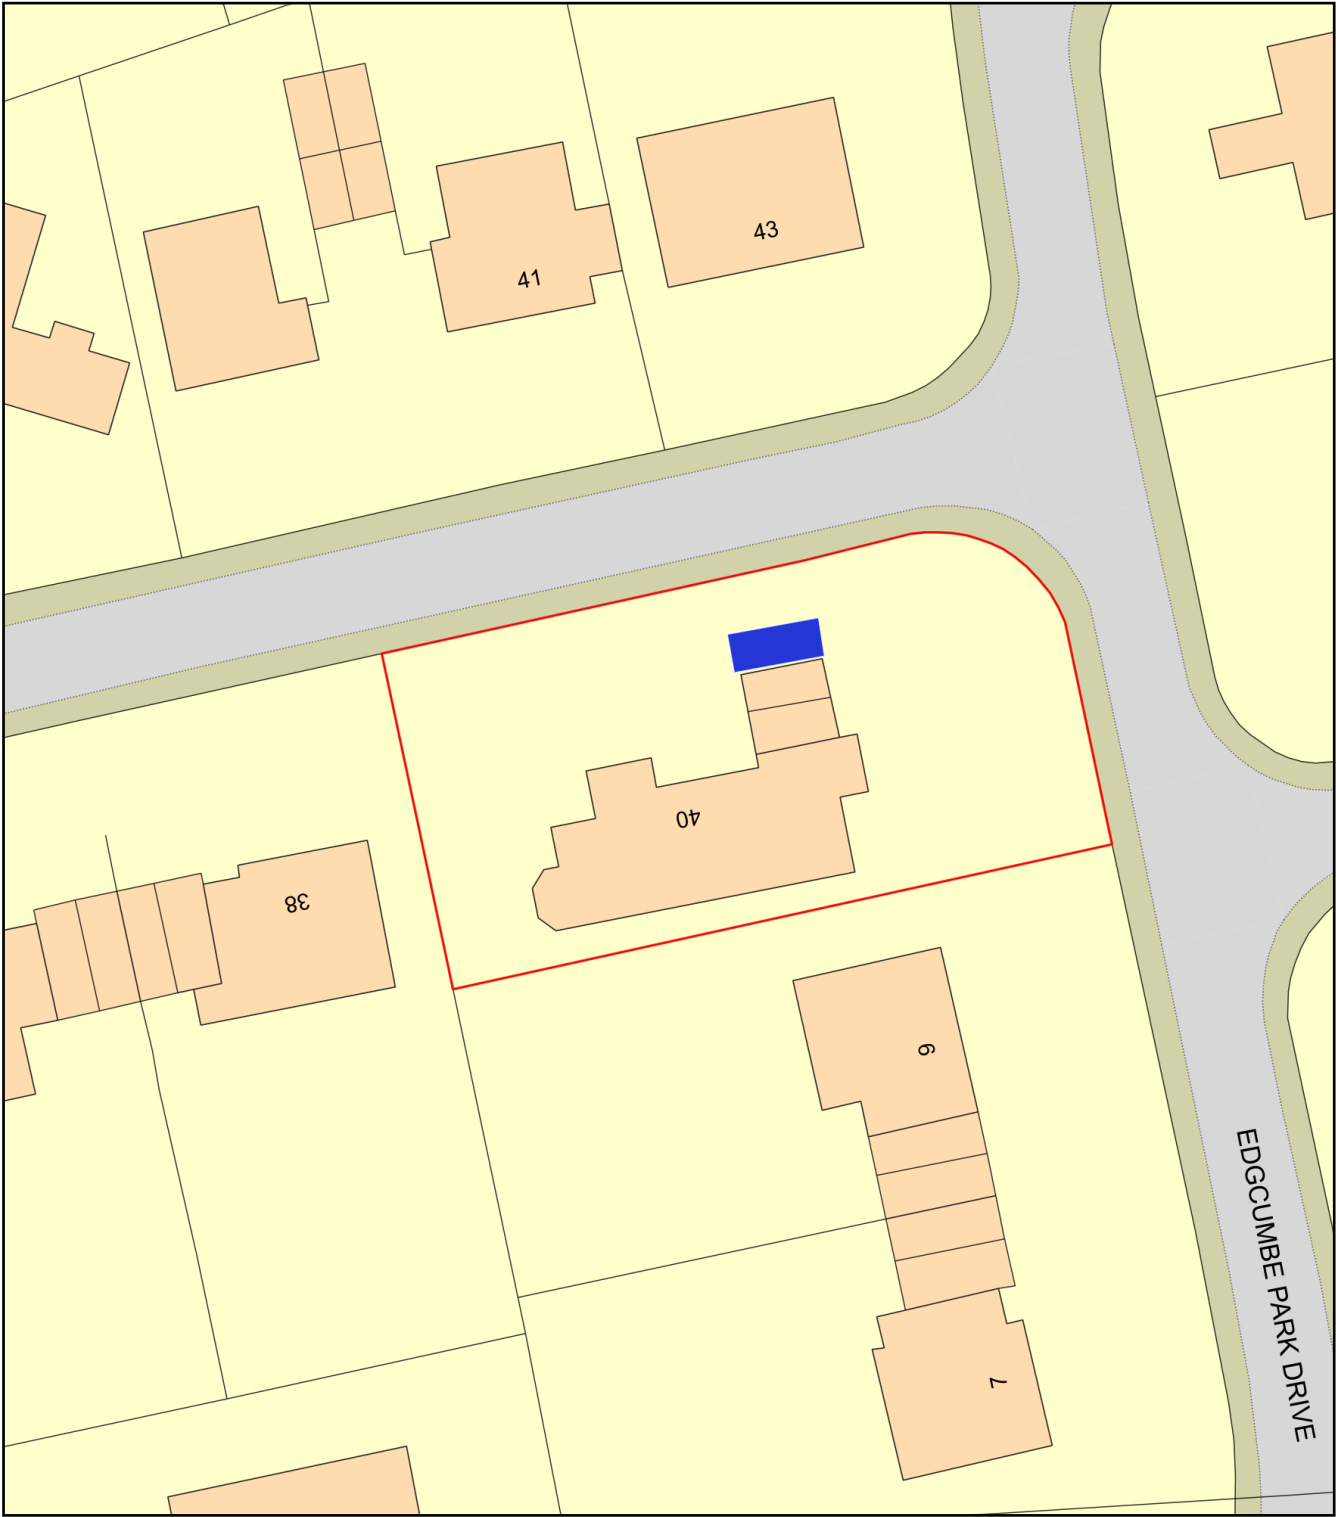

Plan Produced for: Malcolm Barnett
Date Produced: 17 Aug 2026
Plan Reference Number: TQRQM26229162011182
Scale: 1:500 @ A4