


NOTE:
GLAZING TO TERRACES AND BALCONIES
TO BE OBSCURED GLAZING.

A Rev.	27.04.26 Date	Elevations amended to Client's comments. Description	ADS Drawn	AAP Checked
Client 			Scale 1:100 @ A3	Drawn ADS Checked AAP
Project South Wokingham, Phases R7 & R13.			Date April 2026	File P1905 Block 2
Drawing Title Block 2 - Style 1 Side Elevation			Drg.No. P1905.BLK2.306	Rev. A Drawing Status PLANNING

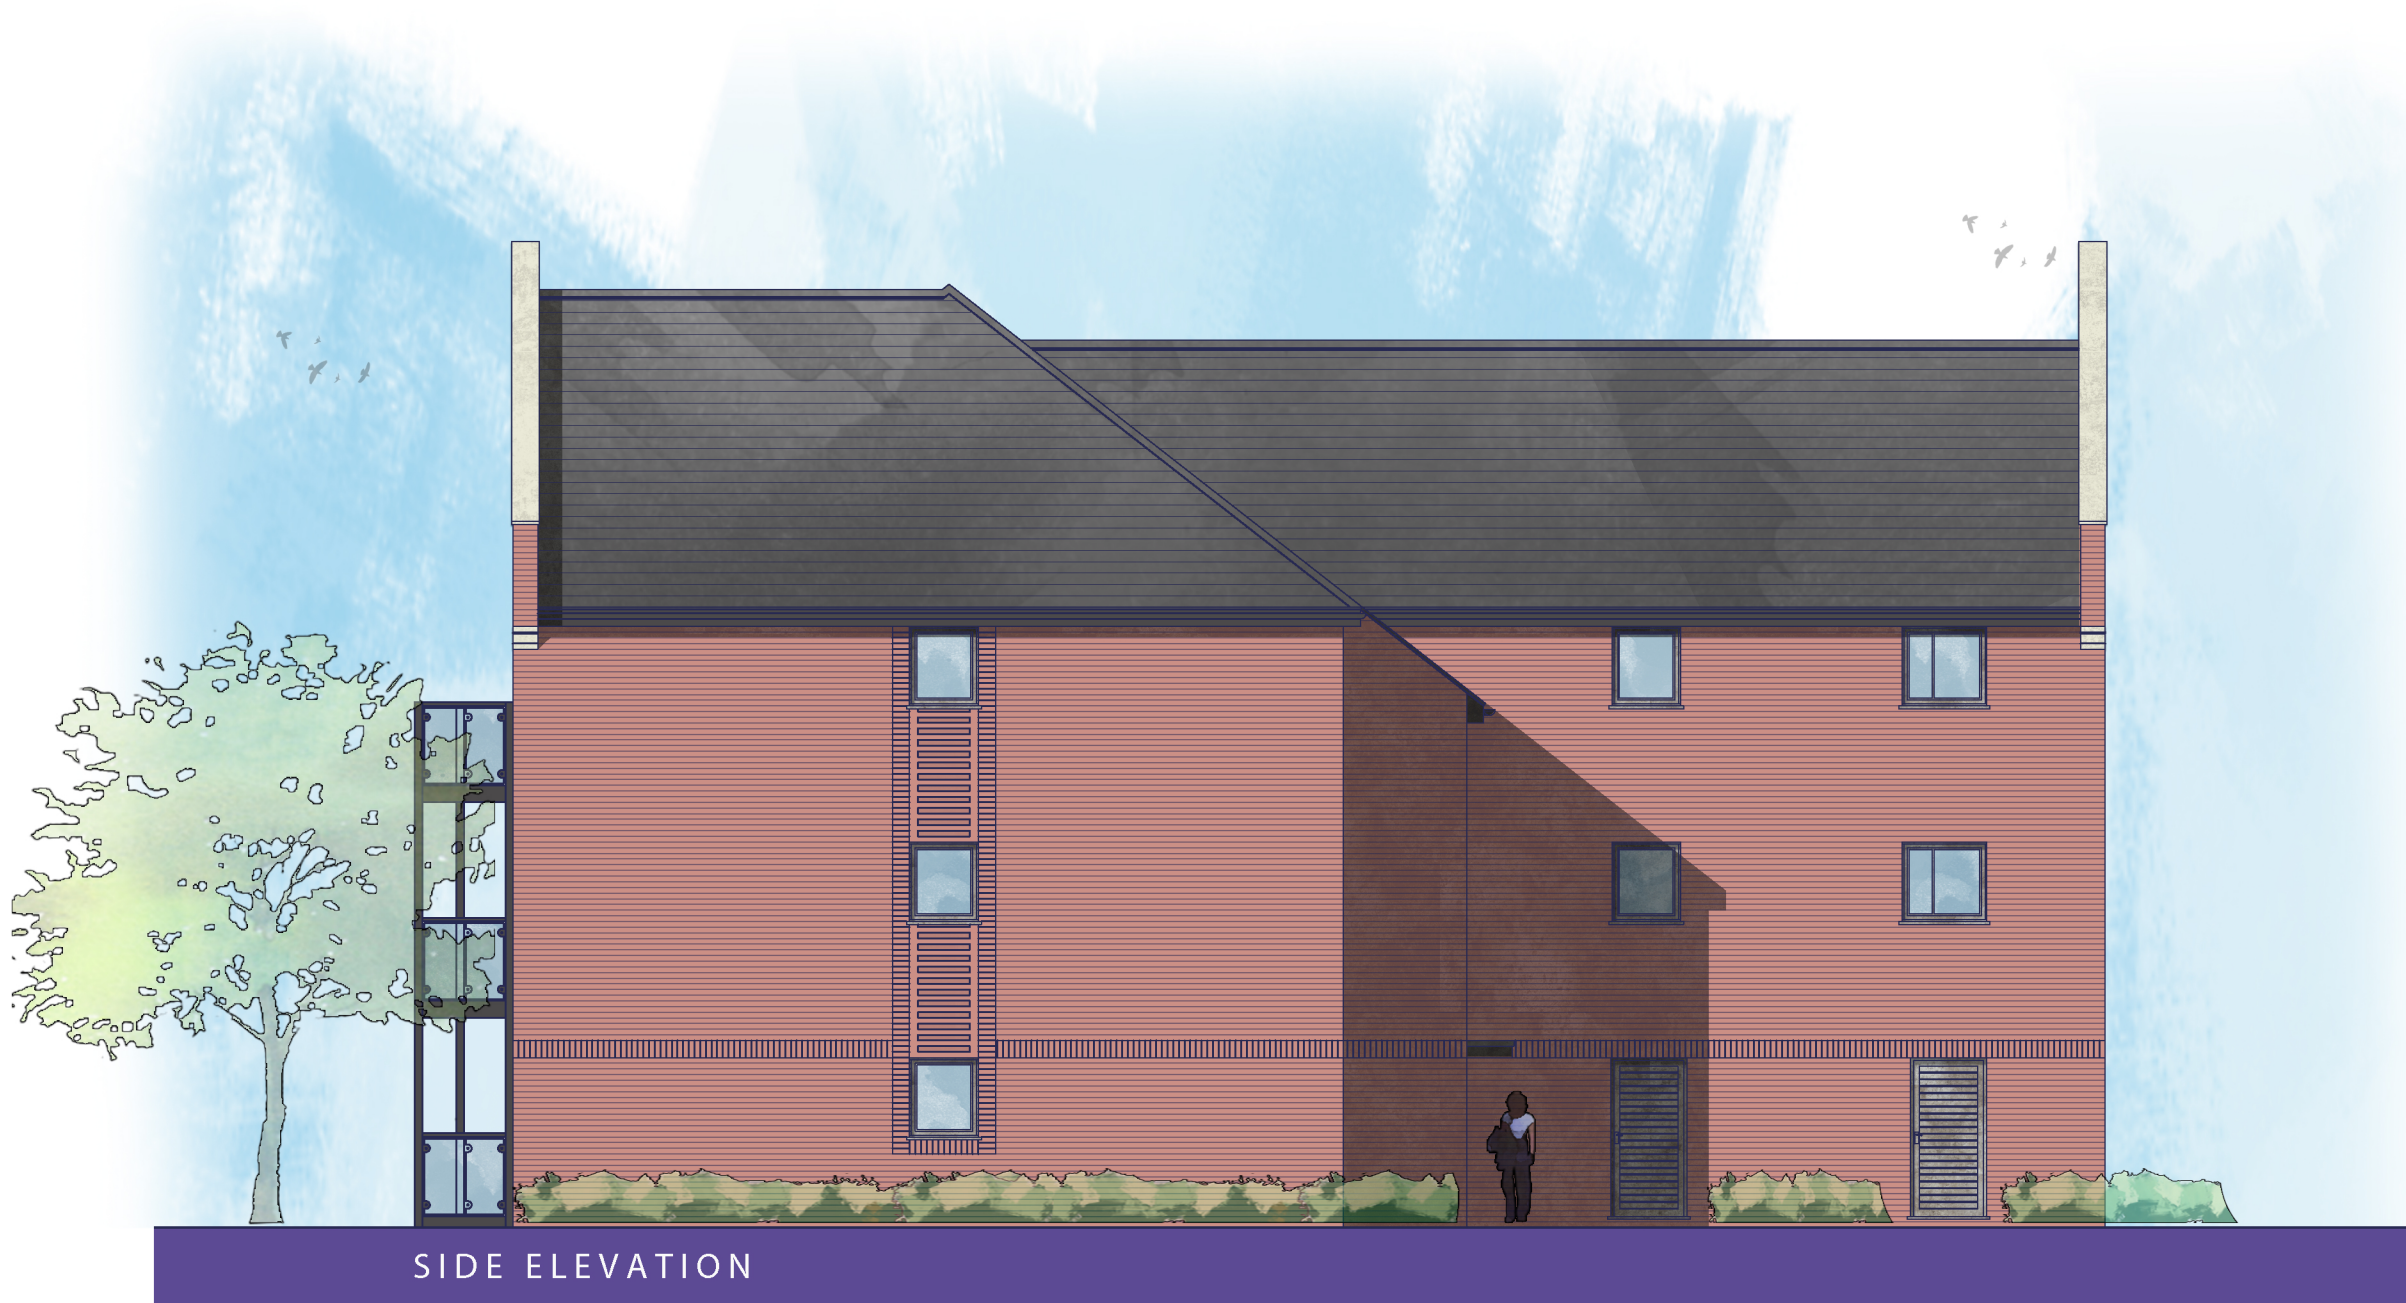

AAP Architecture Ltd
Unit A, Monument Business Centre, Monument Way East, Woking, Surrey GU21 5LG
T 01483 727345 E projects@aap-arc.co.uk W aap-arc.co.uk