



Planning

CLIENT
Philippa Kay and Luke Sanders
ADDRESS
178 Bearwood Road
Wokingham
RG41 4SH

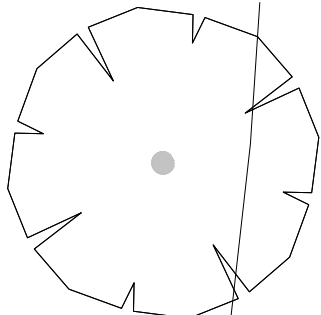

Denotes Extensions applied for under
Certificate of Proposed Lawful Development

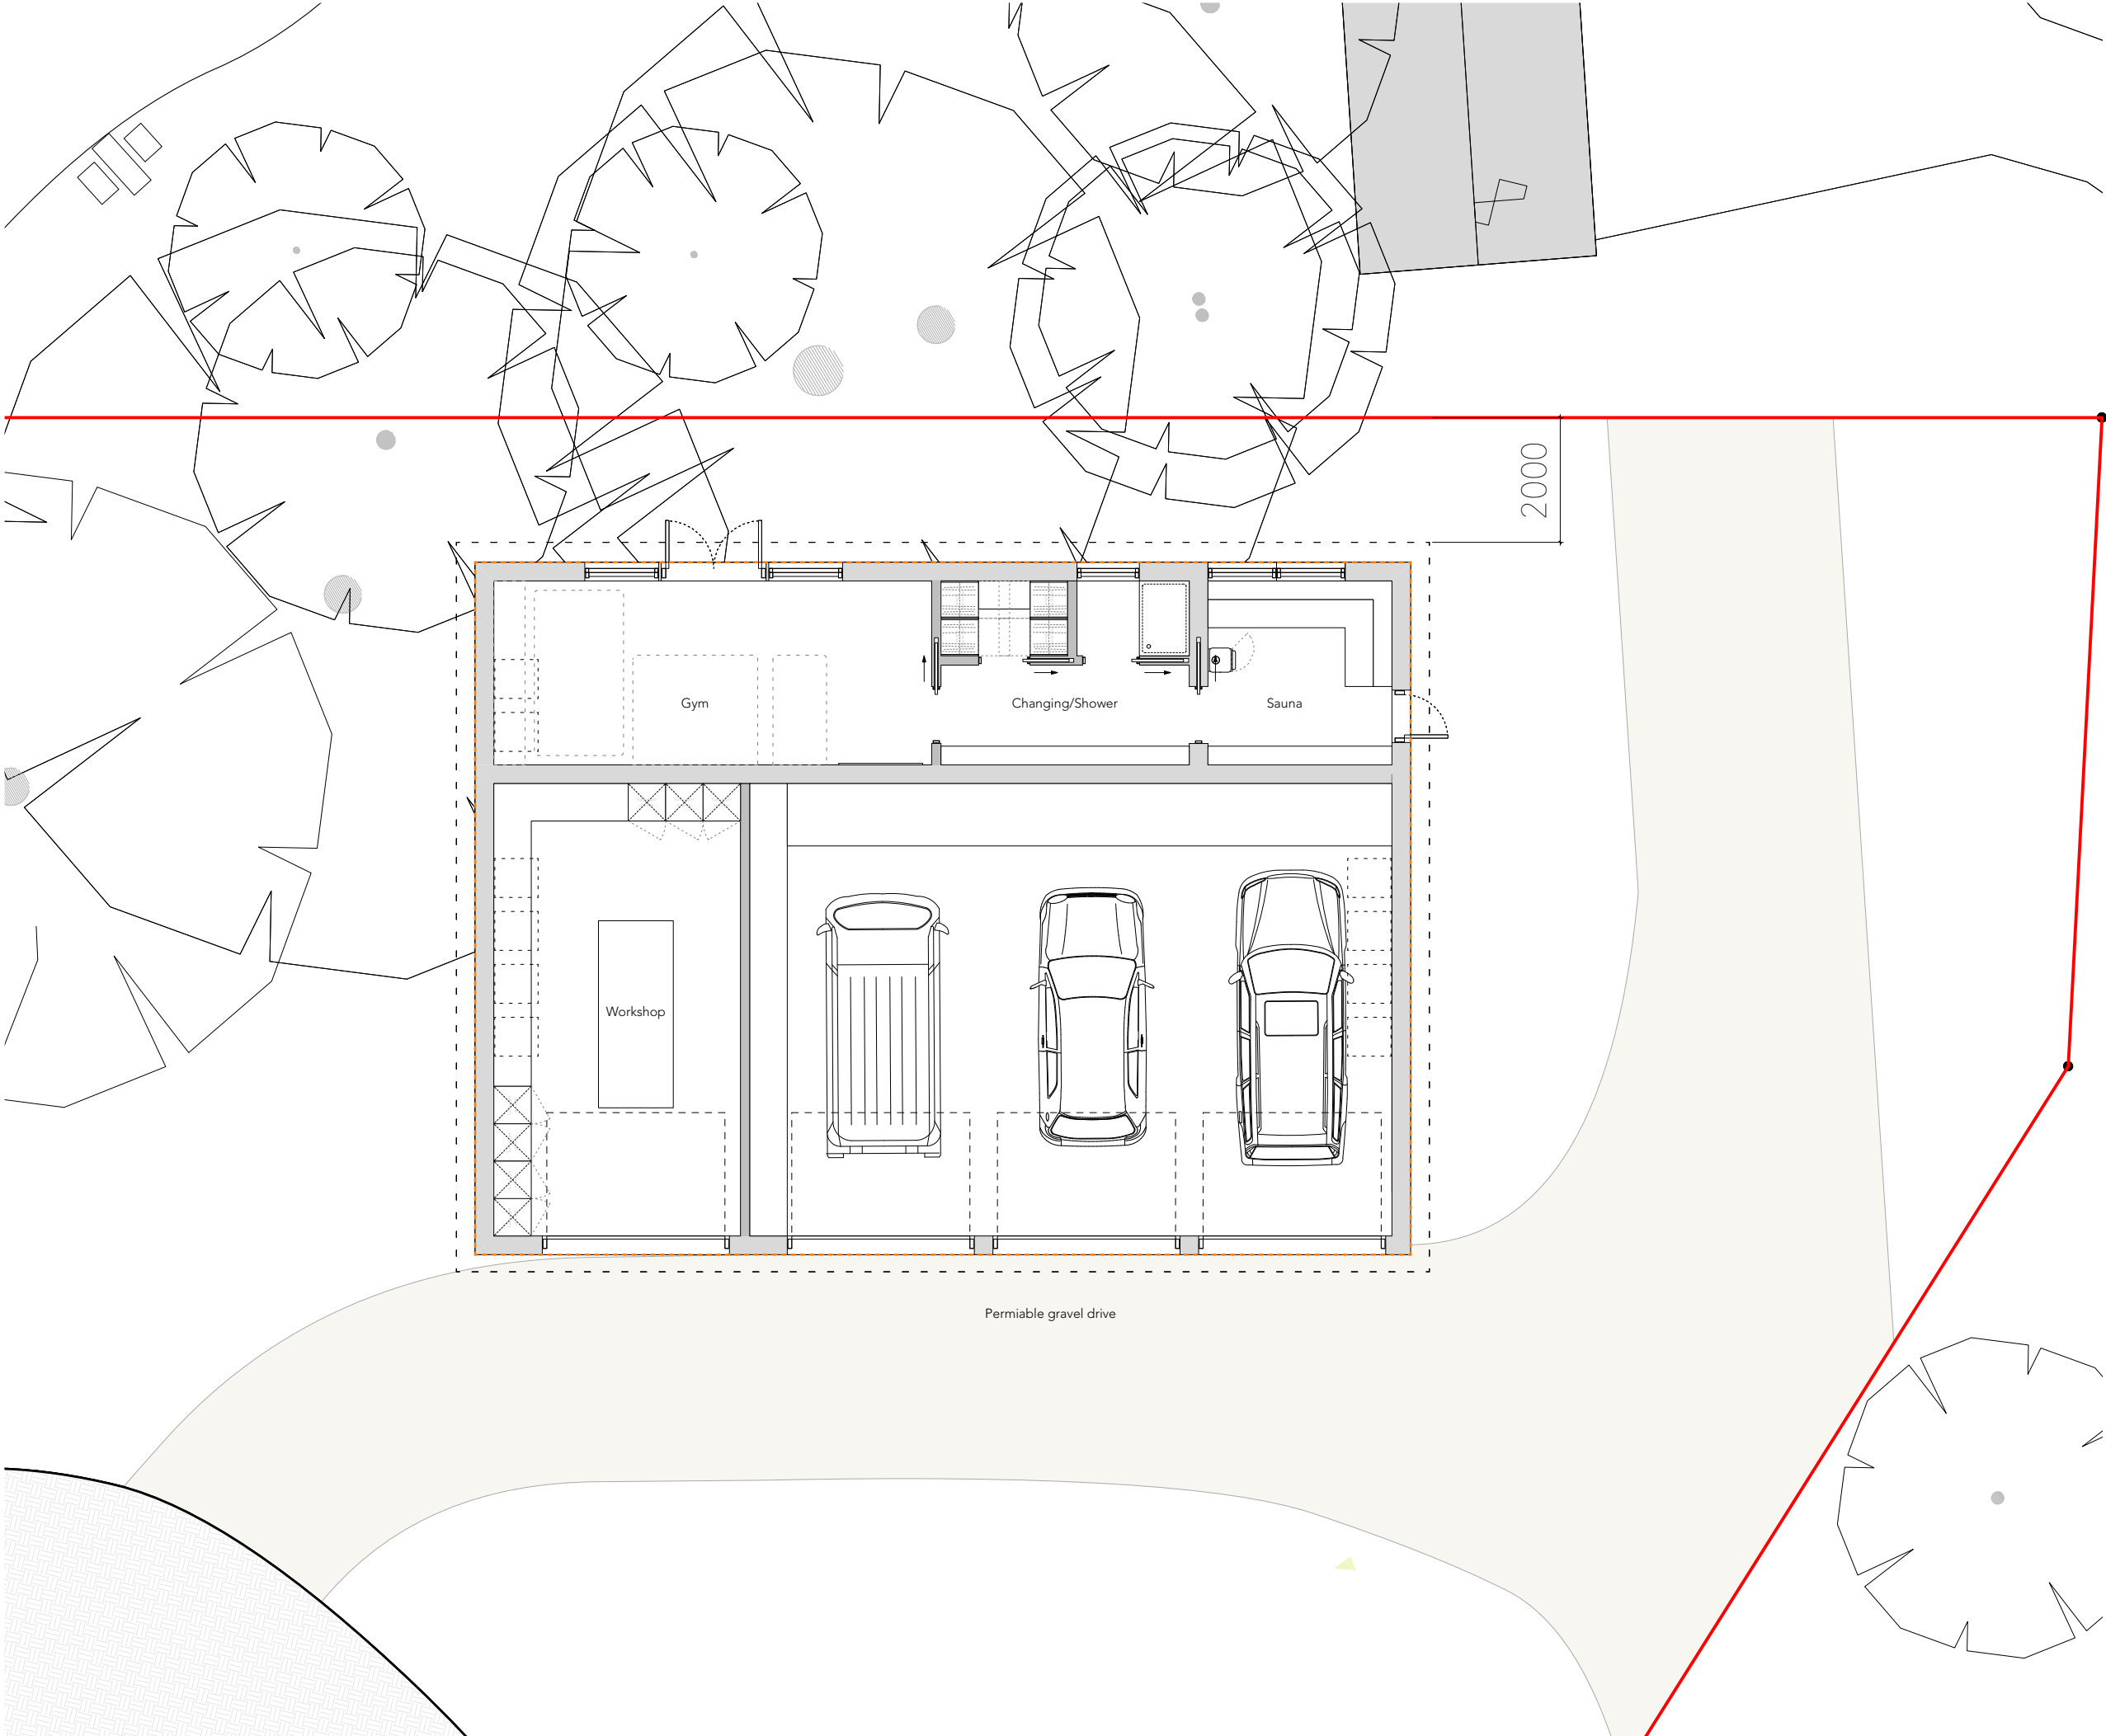

A	23/05/2025	Turned on rooftop class on plan				
REV.	DATE	NOTES				
0	1	2	3	4	5 M	⌚

PR PD Outbuilding Plan

PROJECT	STAGE	DRAWING	REV	DRAWN
641 - PL	- PD05	A	IH	
SCALE	SIZE	CREATION		
1:100	@ A3 L	Apr 2025		