


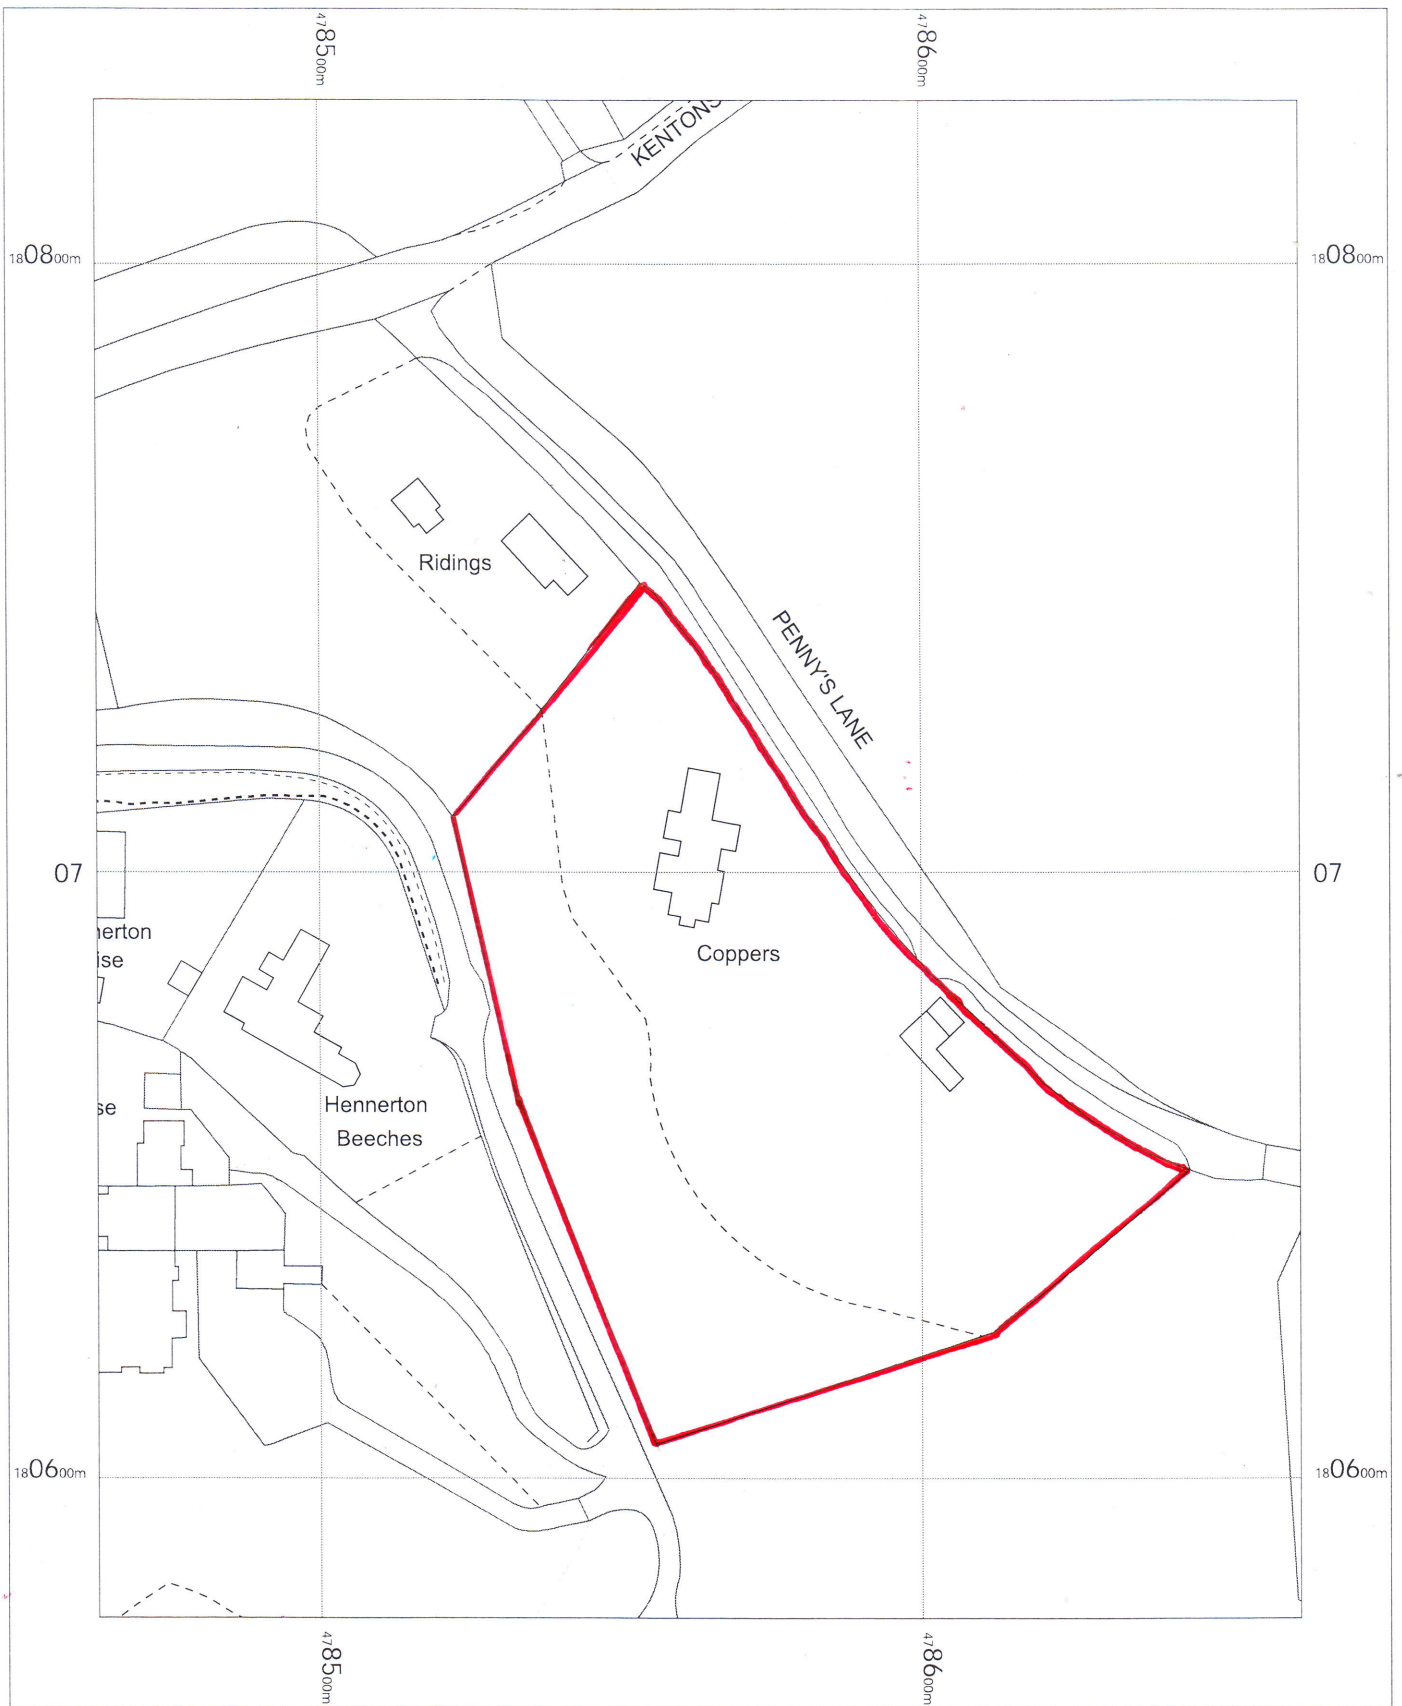

OS MasterMap 1250/2500/10000 scale
Tuesday, August 1, 2023, ID: CM-01118025
www.centremapslive.co.uk

1:1250 scale print at A4, Centre: 478563 E, 180702 N

©Crown Copyright Ordnance Survey. Licence no. AC0000849896

