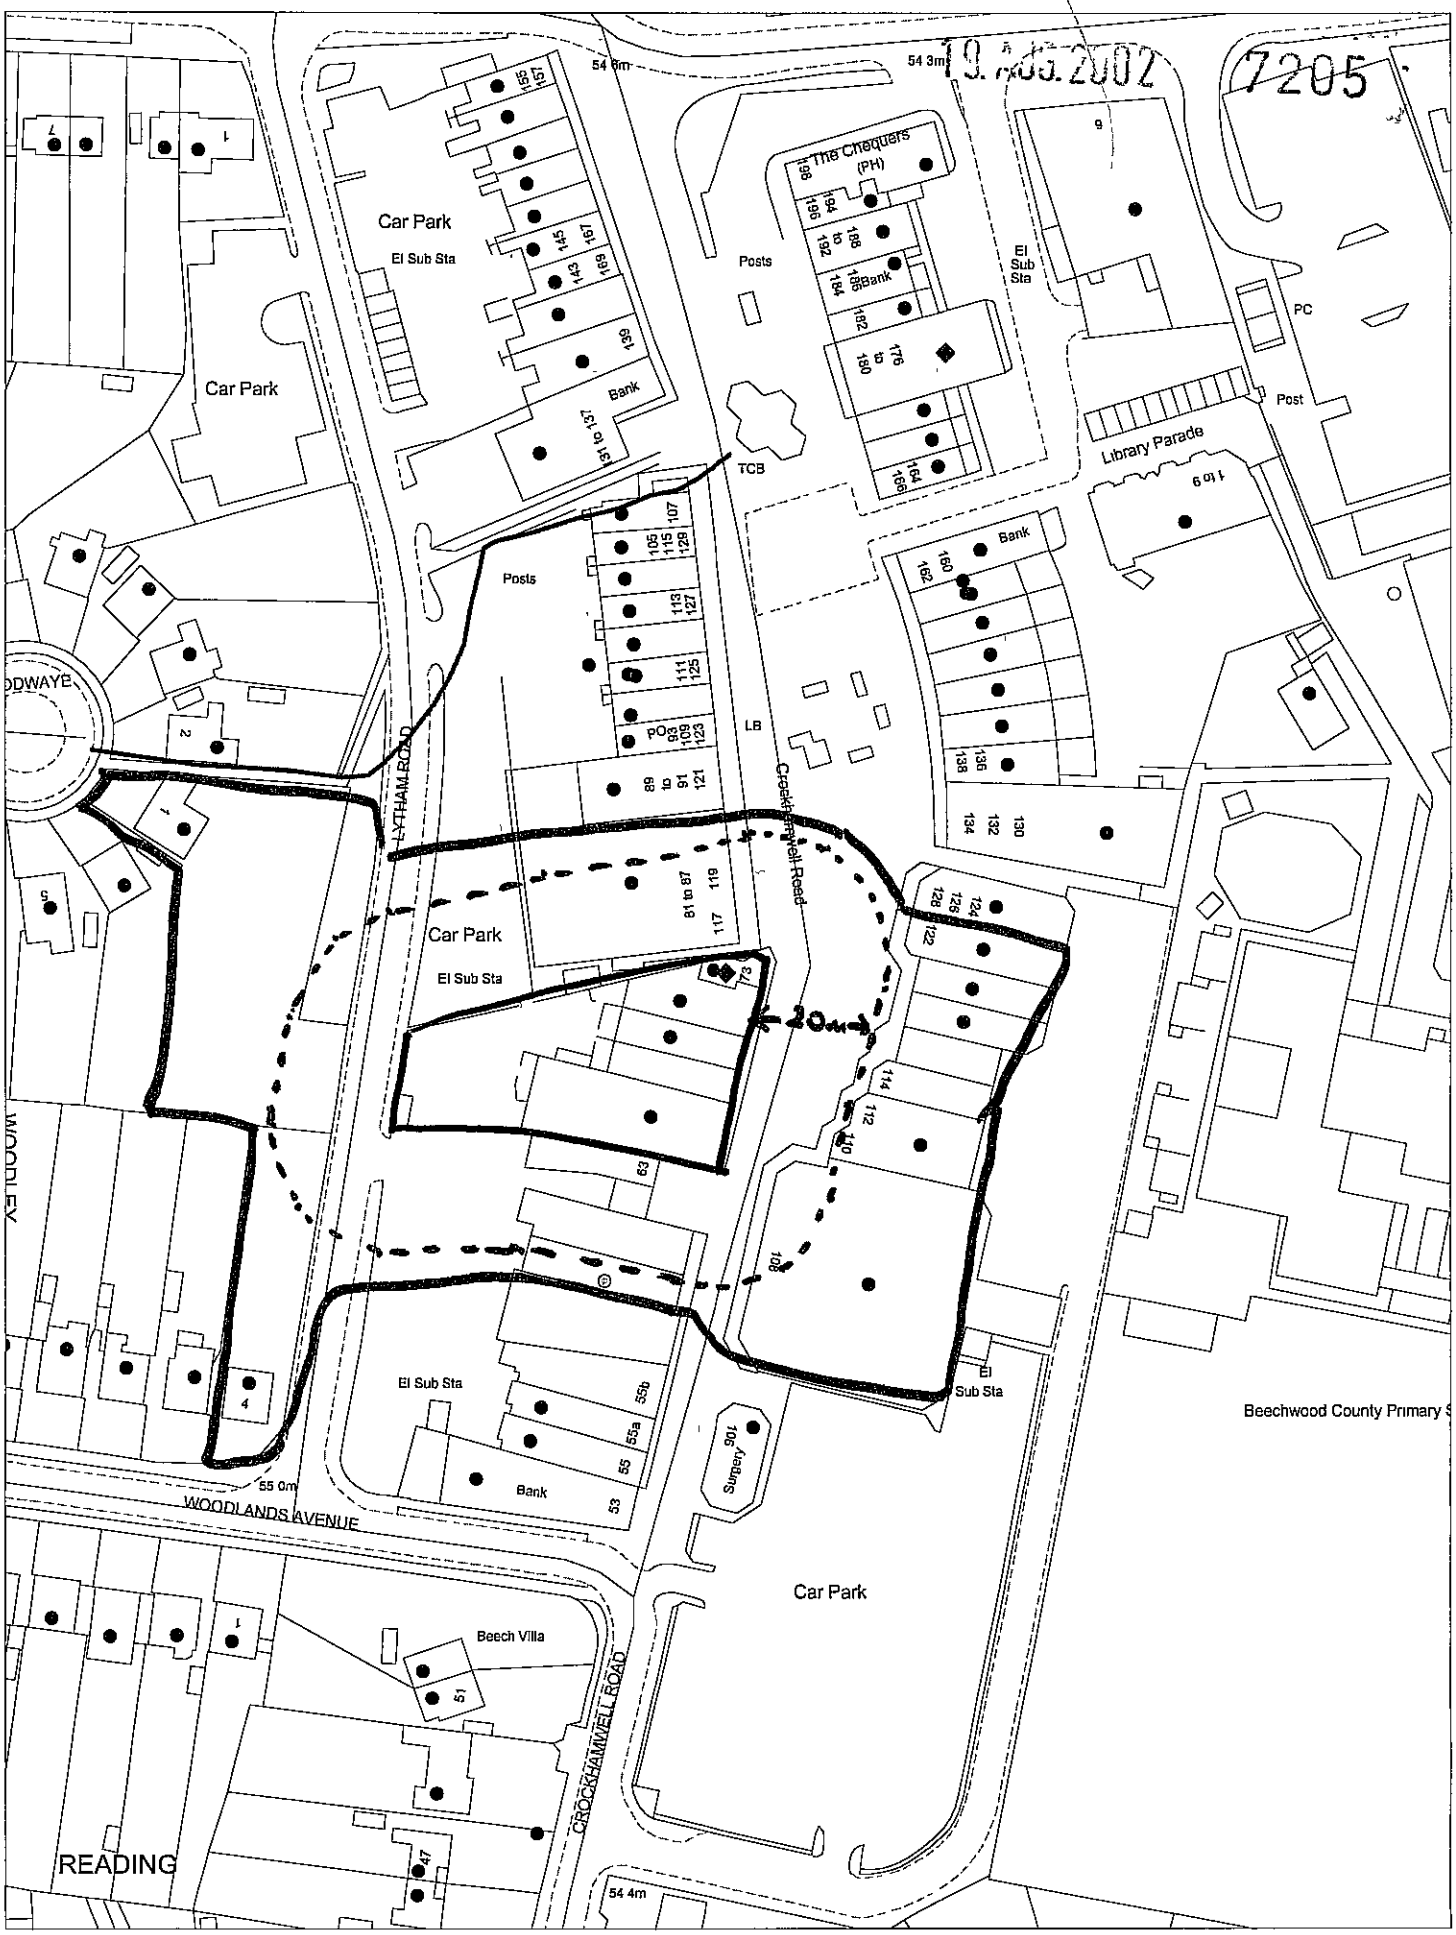


This map is based upon Ordnance Survey material with the permission of Ordnance Survey on behalf of the Controller of HMSO © Crown Copyright
Unauthorised reproduction infringes Crown Copyright and may lead to prosecution or civil proceedings Wokingham District Council Licence LA086134

Development Control Section, Environmental Services, Wokingham District Council.

29 July 2002 Scale: 1 : 1250

N W E S

DENLEY KING
Building Consultancy Limited

7205

Job Nr. 1698/2
Date:18 July 2002

PROPOSED ADDITIONAL
SECURITY MEASURES


WOODLEY HOUSE
67/73 CROCKHAMWELL ROAD
WOODLEY
READING
BERKSHIRE

To extend existing railings.

To install rotary spike.

To install fixed razor spike.

To install cage with fire exit door.

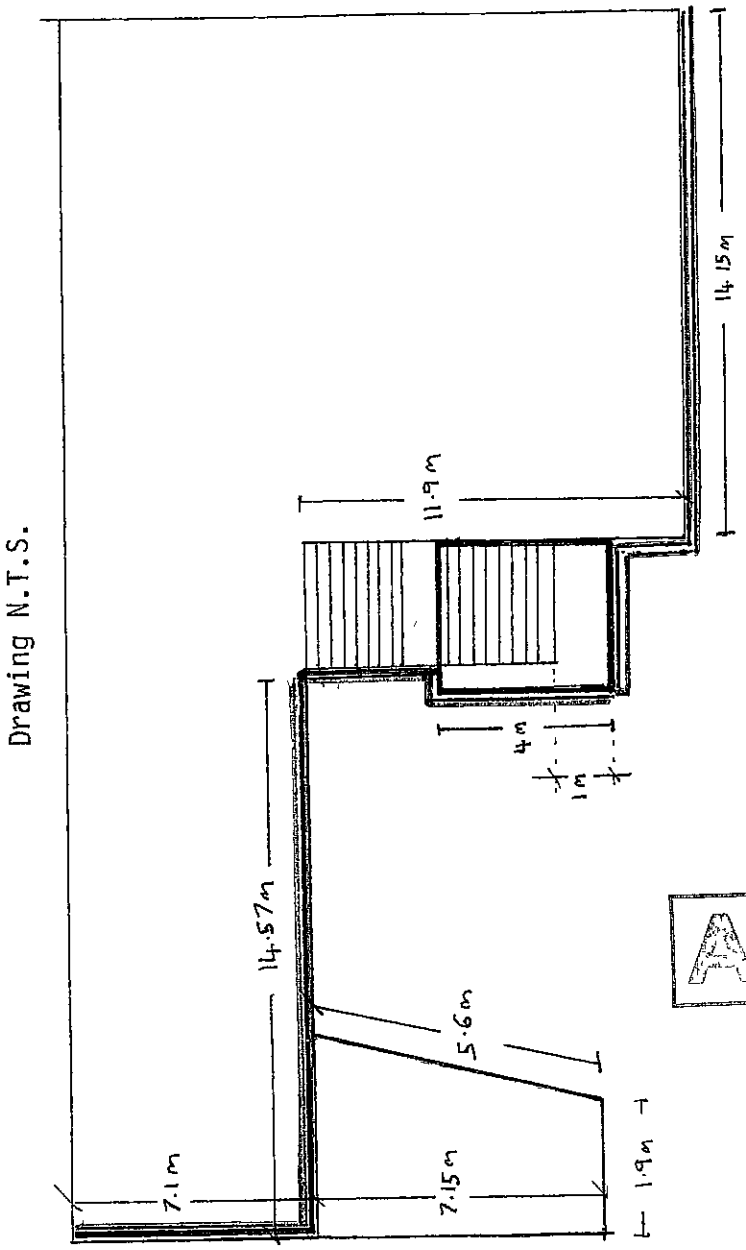

Drawing N.T.S.

APPROVED

14/10/02.


DENLEY KING
Building Consultancy Limited

19.AUG.2002 7205

Job Nr. 1698/1
Date:18 July 2002

PROPOSED ADDITIONAL
SECURITY MEASURES

WOODLEY HOUSE
67/73 CROCKHAMWELL ROAD
WOODLEY
READING
BERKSHIRE

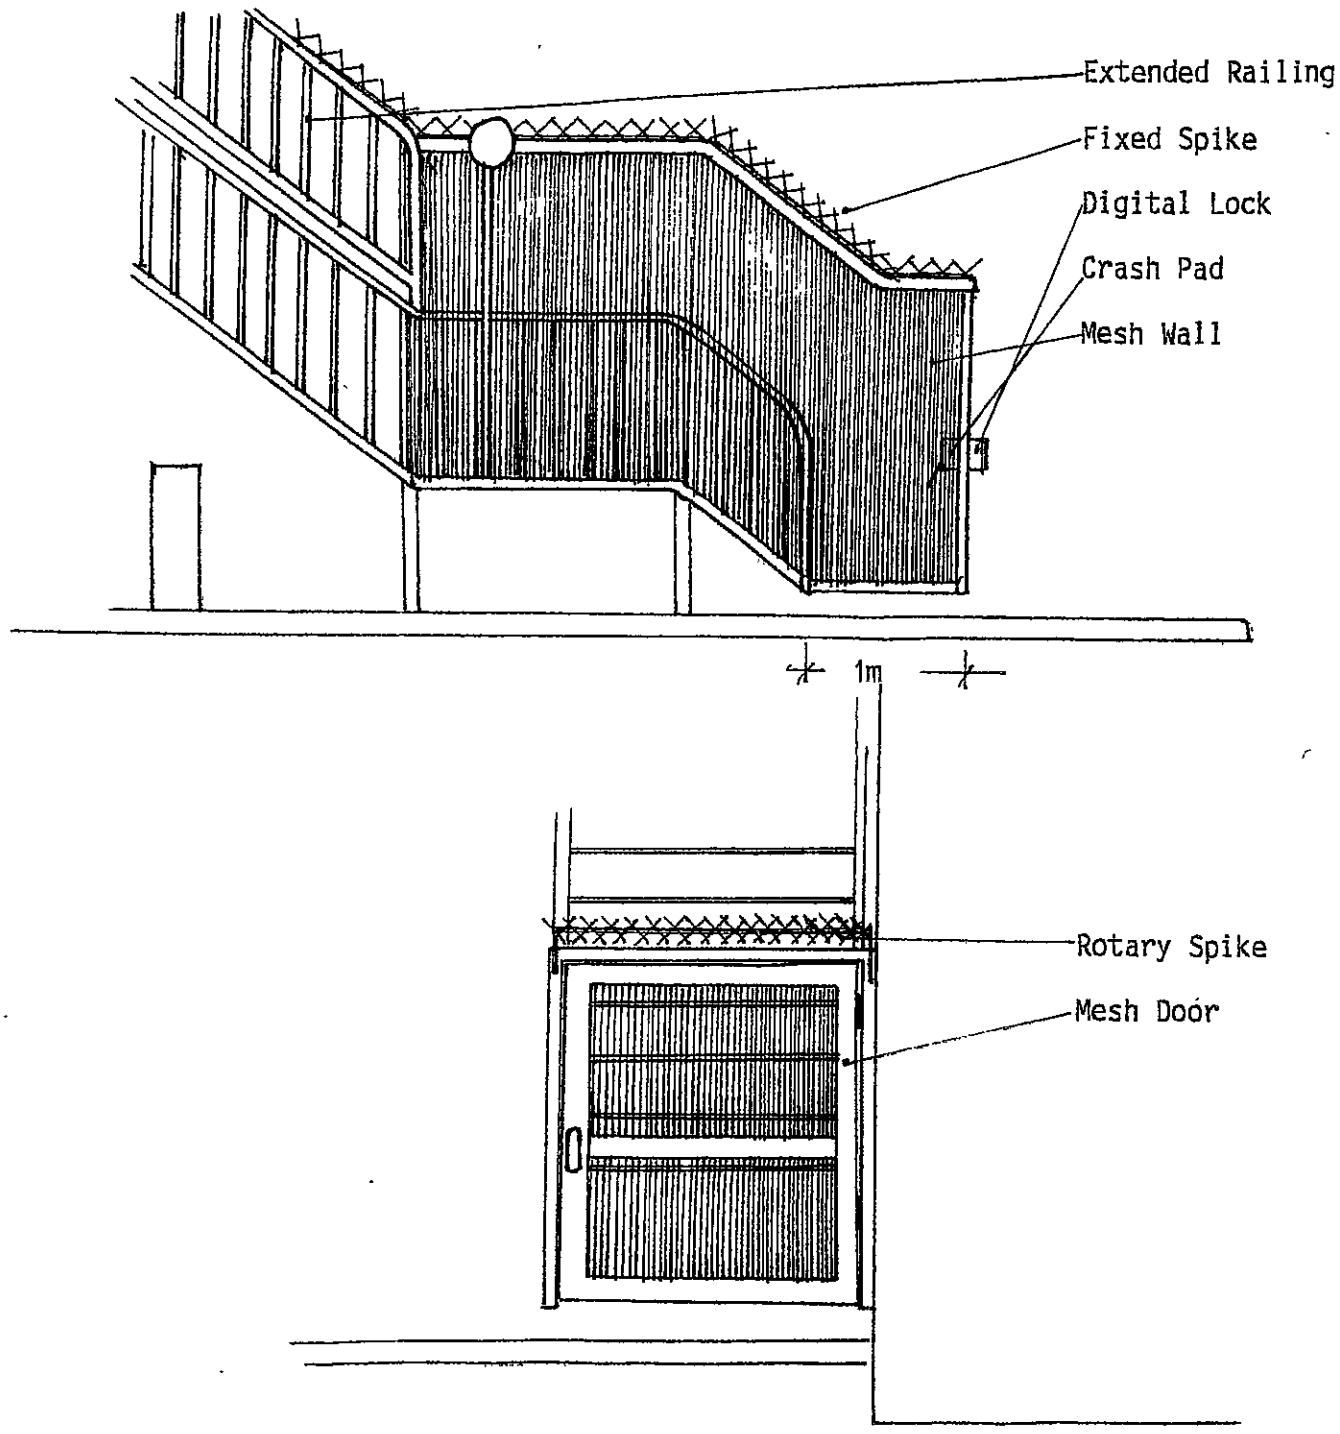

Drawing N.T.S. and for guidence only.


APPROVED
14/10/02

H. M. LAND REGISTRY

NATIONAL GRID PLAN SU 7573 SECTION A

BERKSHIRE
WOKINGHAM DISTRICT

Scale 1/1250

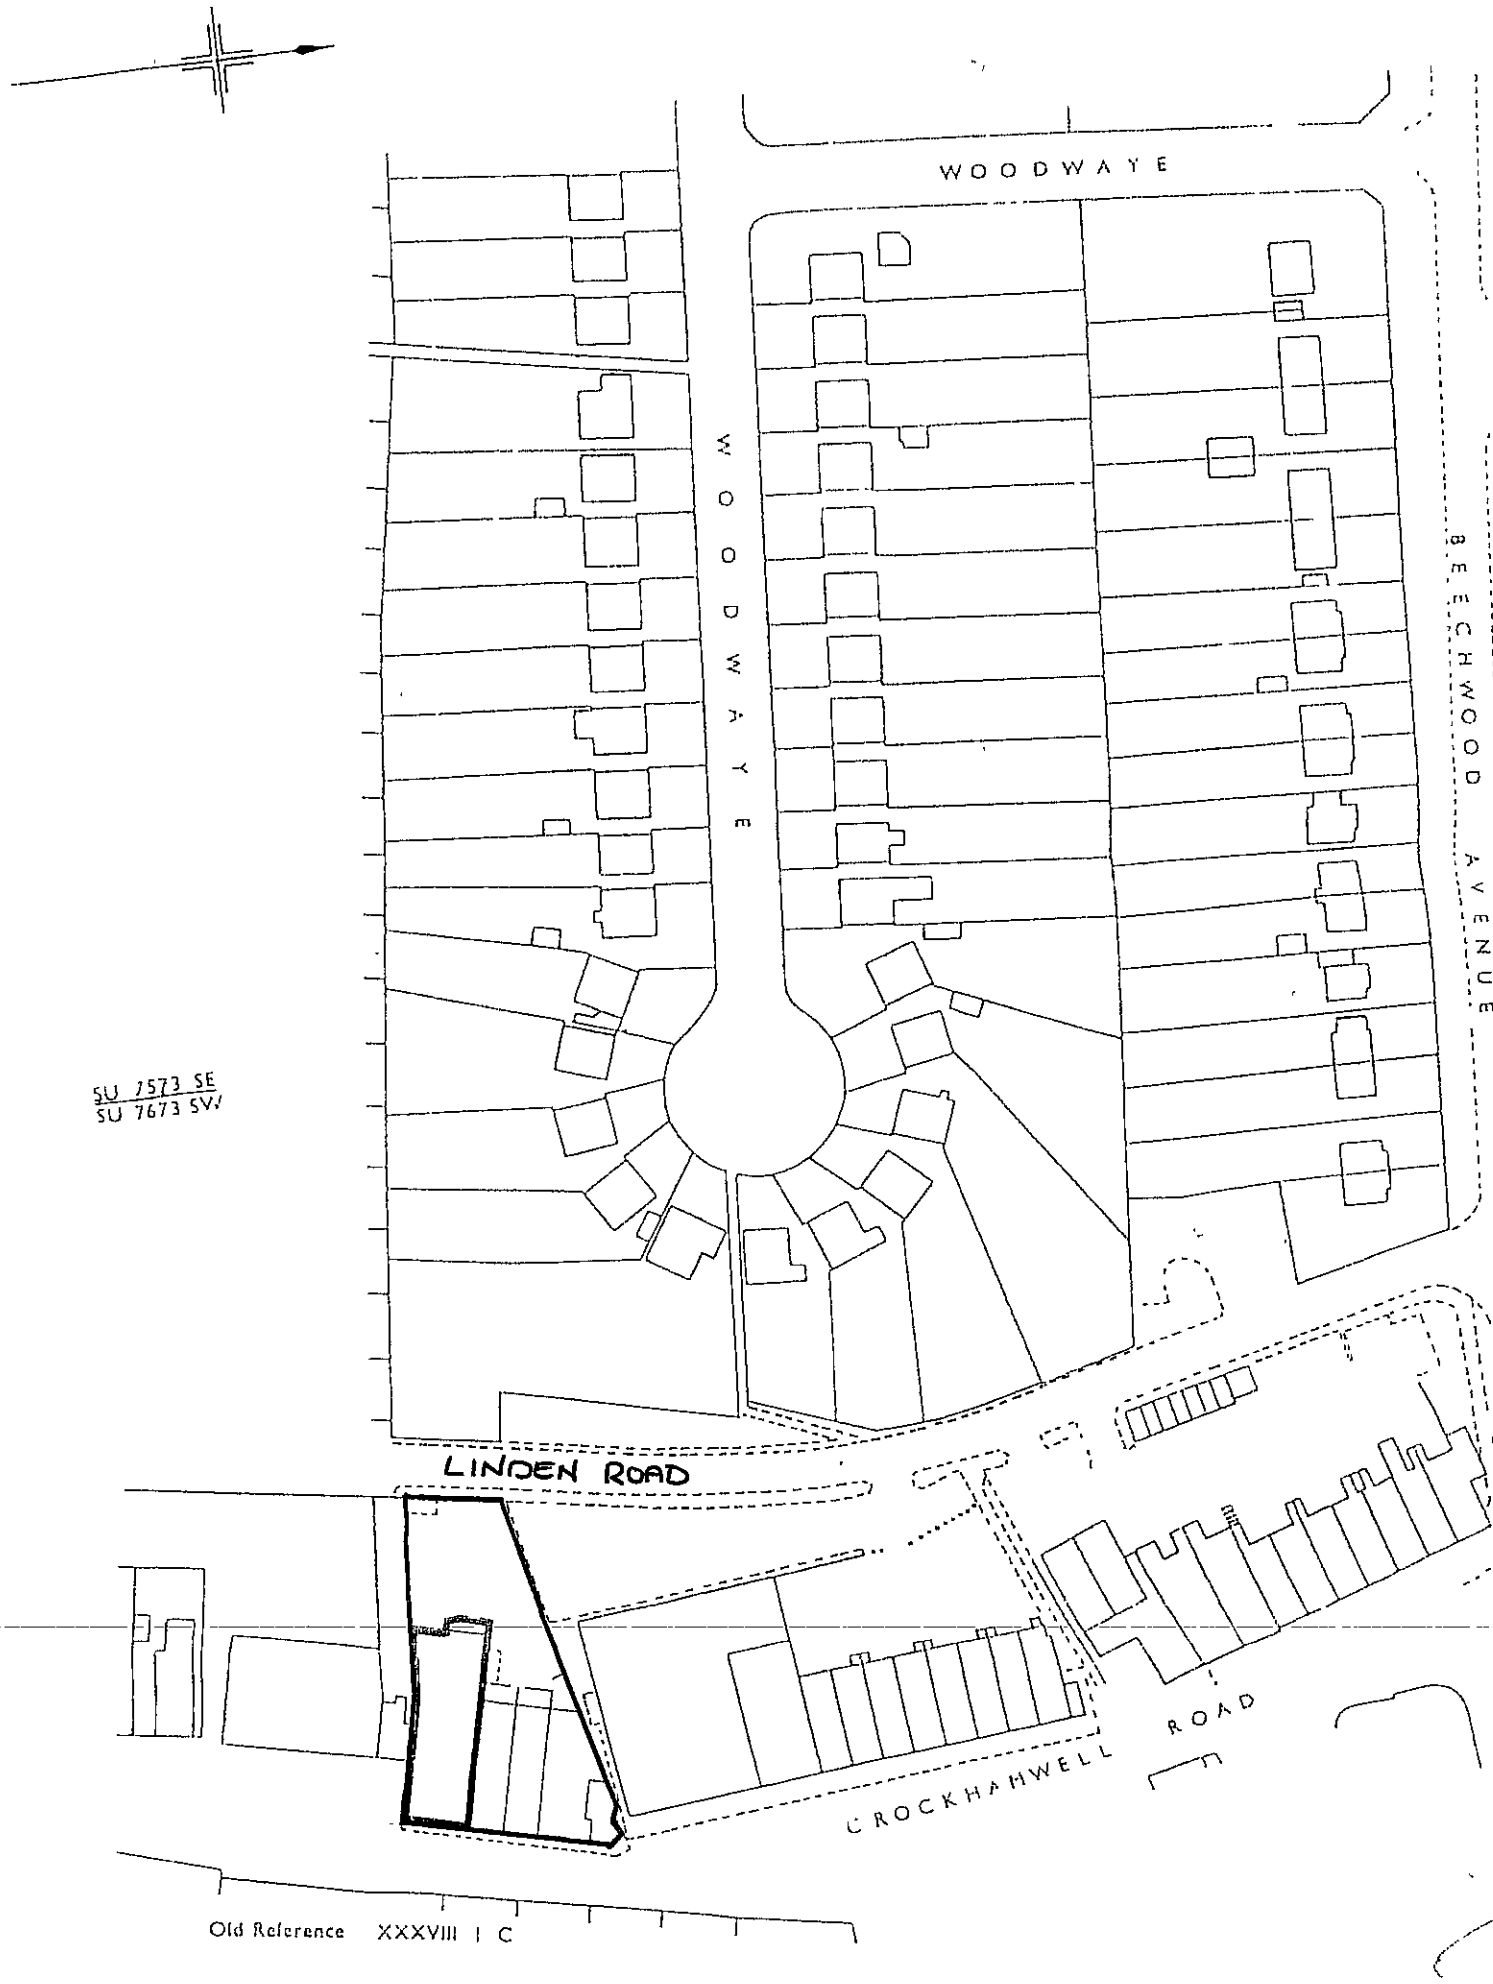

This **OFFICE COPY** shows the state of the title plan on 16 July 1999 and is admissible in evidence to the same extent as the original. This office copy of the title plan may be subject to minor distortions in scale.
Issued on **20 July 1999** by the **COVENTRY** DISTRICT LAND REGISTRY.
Crown Copyright. Produced by HMLR. Further reproduction in whole or in part is prohibited without the prior permission of Ordnance Survey. Licence Number GD272728.

SU 7573 SE
SU 7673 SW

© Crown Copyright 1985

TITLE No BK 234111

DENLEY KING Partnership

Woodley House
67-73 Crockhamwell Rd
Reading, Berkshire

Job No. 1698/3
Date: July 2002

APPEAL

7205

19. AUG. 2002 7205

Rev	Description	By	Check	Date

DENLEY KING
Building Consultancy Limited
12 Parchment Street, Winchester, Hampshire. SO23 8AZ Tel: 01962 840345
Fax: 01962 841801 email: winchester@denleyking.co.uk


Client
Fairholme Estates (Holdings) Ltd

Project
Security Measures at 65/73
Crockhamwell Road, Reading

Drawing
Block Plan – 65/73 Crockhamwell Road


Scale
1:500

Date
08.08.02

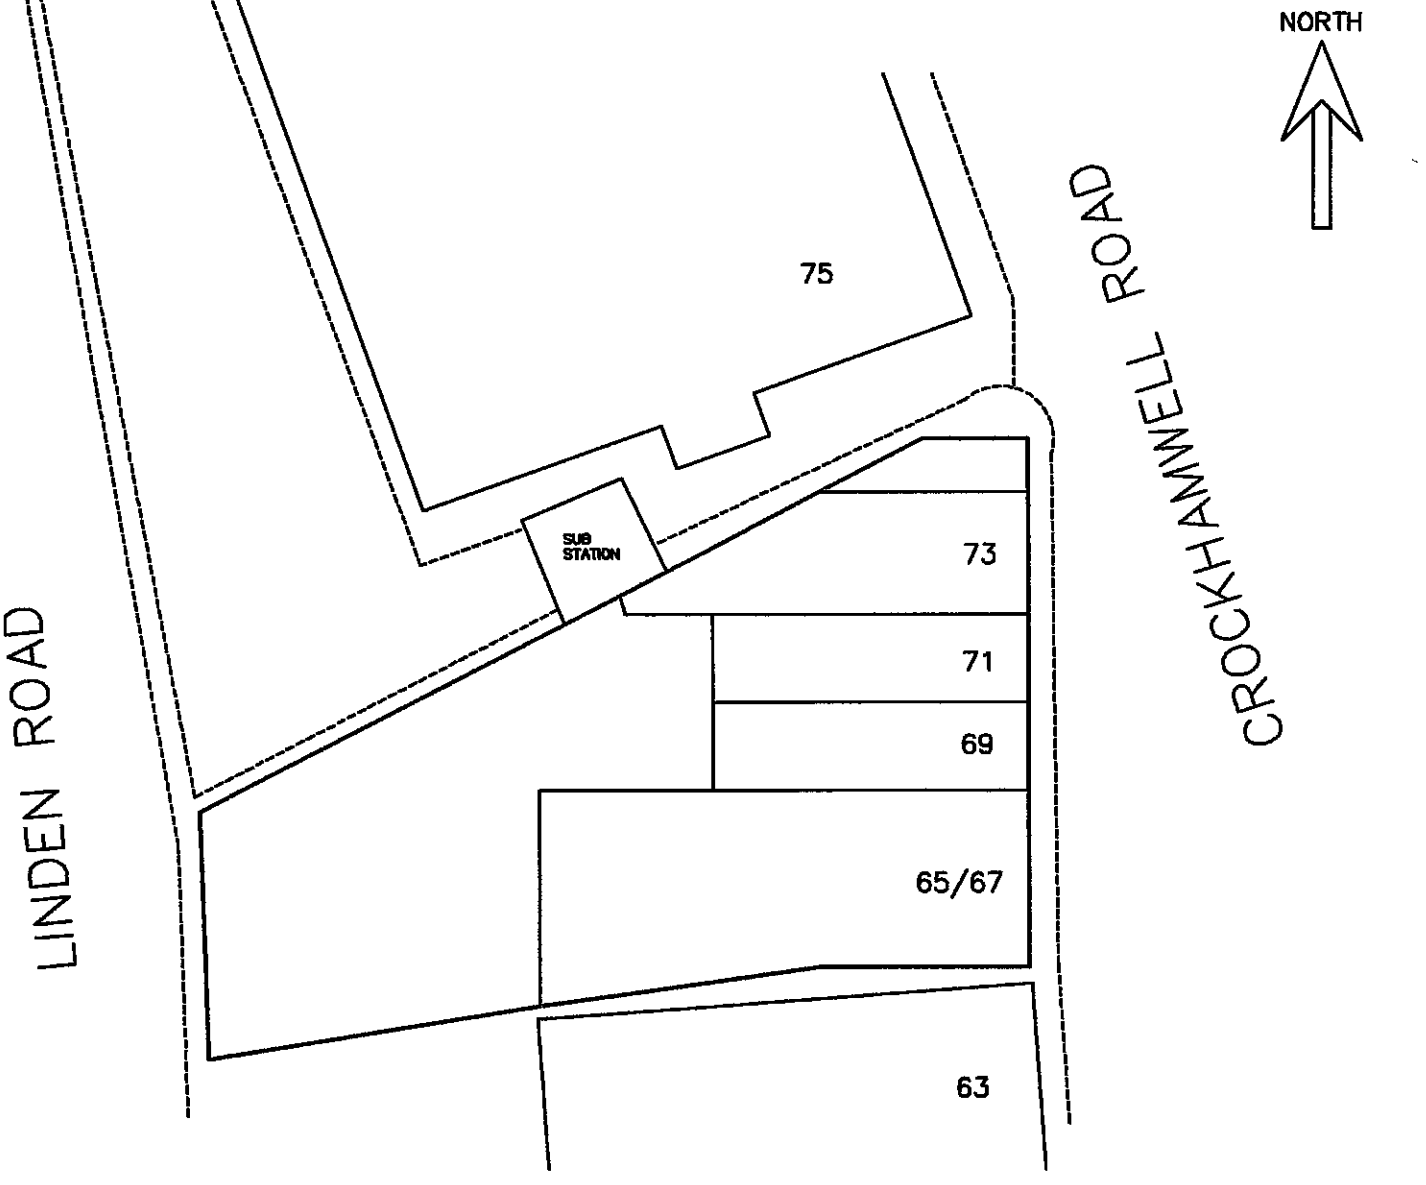


APPROVED


WEST (REAR) ELEVATION - EXISTING 1:100

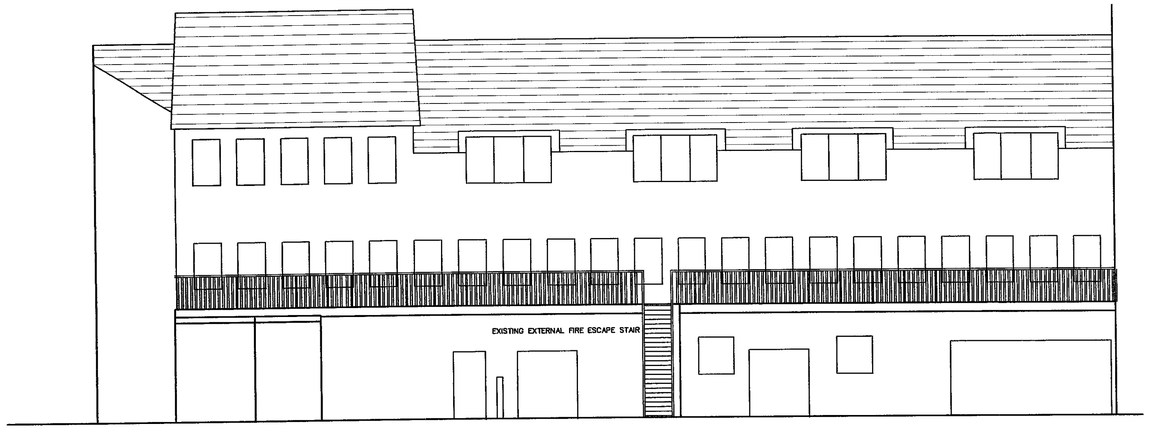


65/73 CROCKHAMWELL ROAD, READING

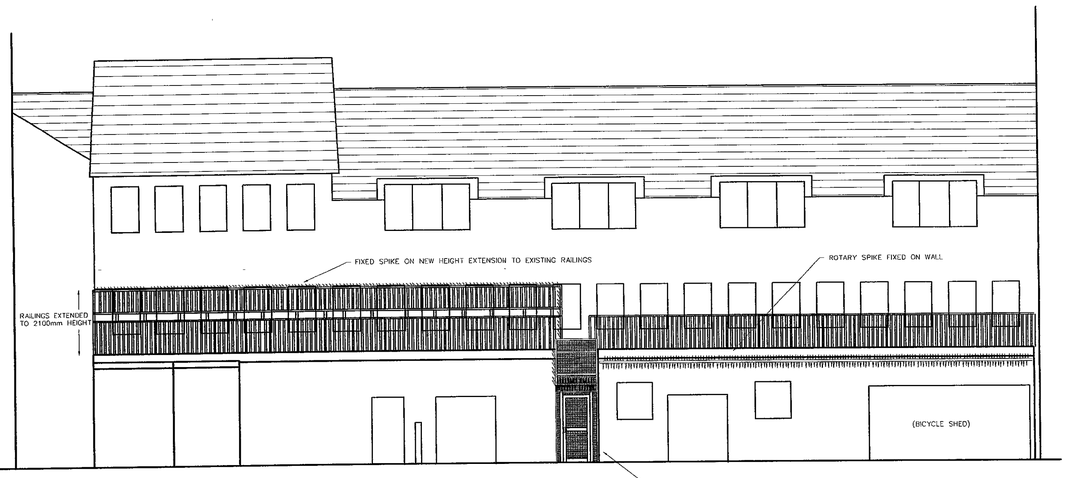

PROPOSED SECURITY ENHANCEMENTS
INCLUDING RAILING EXTENSION
MESH CAGE TO BASE OF STAIR AND
FIXED AND ROTARY SECURITY SPIKE

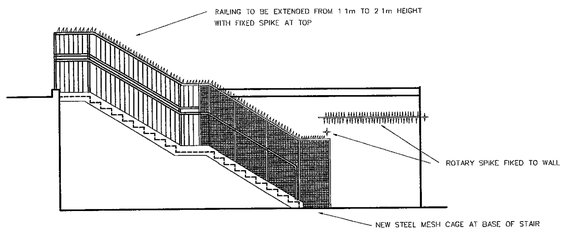


1:100 FIRE ESCAPE ELEVATION (NORTH)

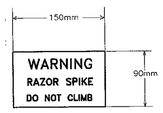


SCALE 1:5 - SIGNAGE
Red Text on White Background

PLAN 1:200 - AS EXISTING

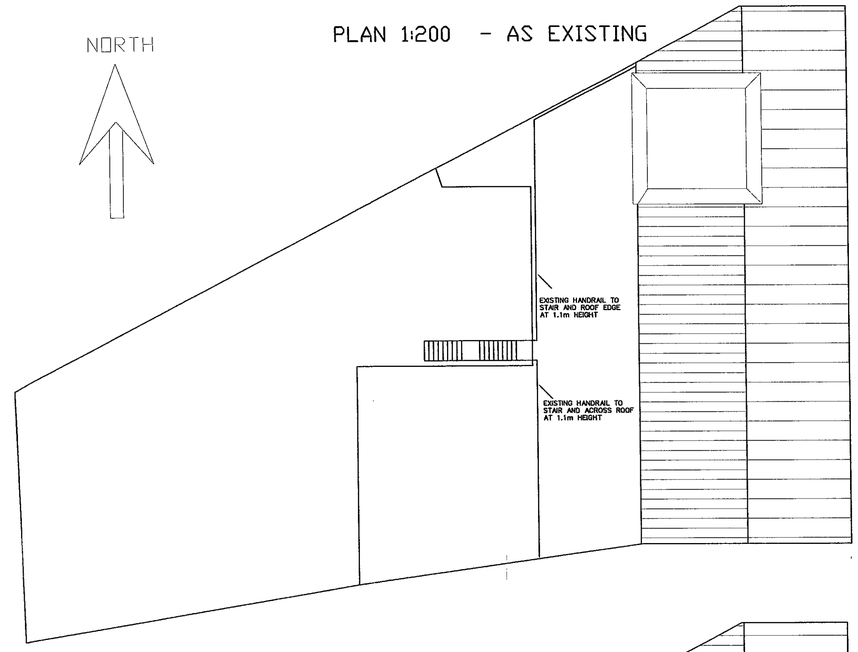

PLAN OF PROPOSED MEASURES

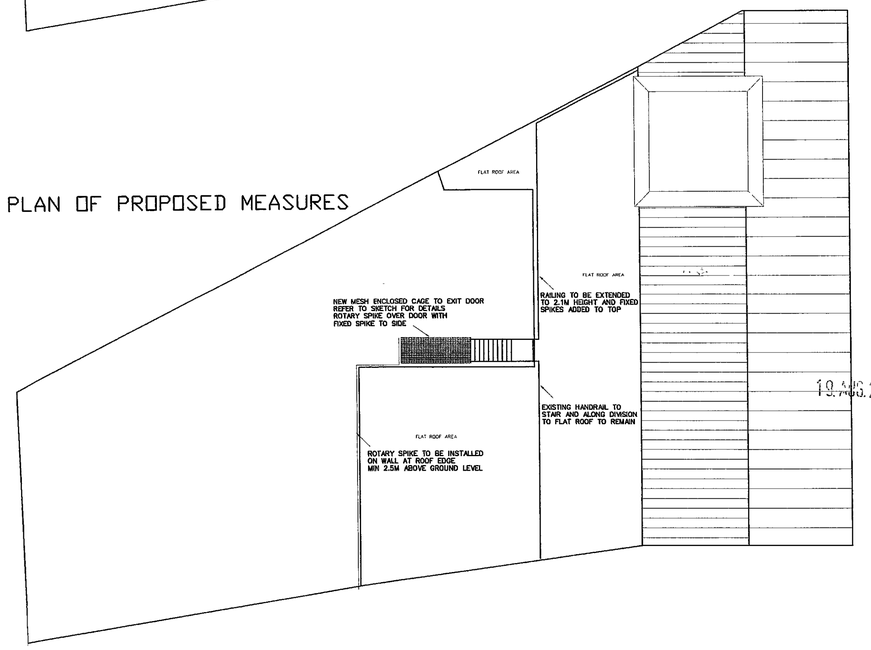

19.AUG.2002 7205

Rev	Description	By	Check	Date
A	Fire Escape Elevation added	JC	GW	12.08.02

DENLEY KING
Building Consultancy Limited
12 Parchment Street, Winchester, Hompshire. SO23 8AZ Tel 01962 840345
Fax 01962 841801 email winchester@denleyking.co.uk

Client
Fairholme Estates (Holdings) Ltd

Project
Security Measures at 65/73
Crockhamwell Road, Reading

APPROVED

Drawing
Proposed Rear Elevation and Site Plan

Scale	Date	Author	Checked
1:100/1:200	12.08.02	JC	GW

Project No	Drawing No	Revision
1698	111	A