



Date of Production: February 18th, 2025

© Crown copyright and database rights 2025 Ordnance Survey OS100035409.

The representation of a road, track or path is no evidence of a right of way.
The representation of features and lines is no evidence of a property boundary.


Order Licence Reference: SP94807



Ground Scale: 1:1250
Bottom Left: 472409 169053 Top Right: 472609 169253
Center: 472509 169153
Area: 200m x 200m

50, WOODSIDE WAY, READING, RG2
8SX

Stanfords
EST. 1853

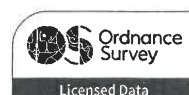

CLIENT


R KHAN

SITE ADDRESS


50 WOODSIDE WAY
READING RG2 8SX

SCOPE OF THE WORK

A REAR LOFT CONVERSION
WITH PITCHED ROOFS

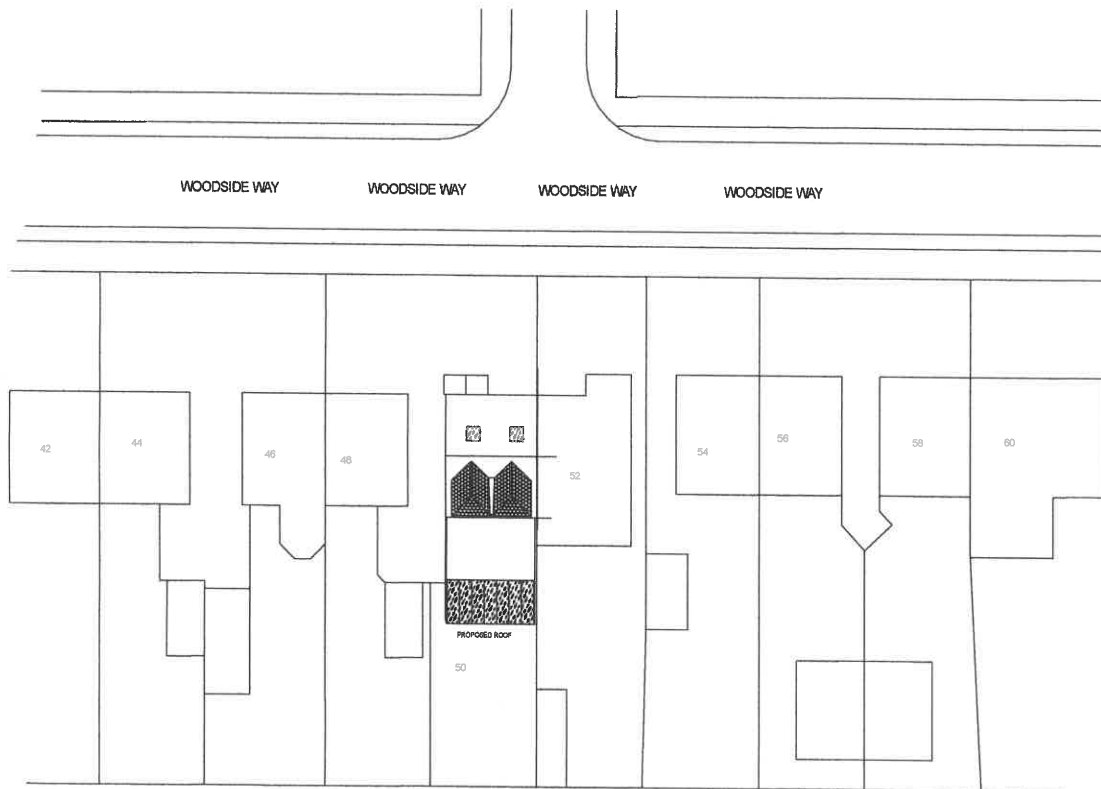

SCALE BAR THIS SCALE IS 1:500

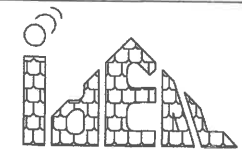


PLANNING

SOLUTIONS

DRAWINGS FOR PLANNING AND BUILDING REGULATIONS
59 LANCASTER ROAD, MAIDENHEAD, SL6 5EY

DRAWN BY R K J DATE 3/25 DRAWING NO 50WOOD 003


SCALE 1/500 DRAWING TITLE BLOCK PLANS PROPOSED

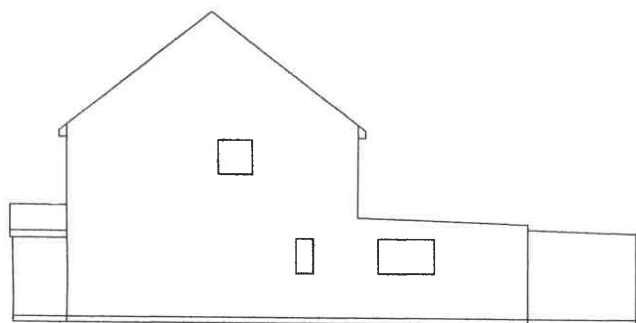


EXISTING RIGHT SIDE




EXISTING FRONT

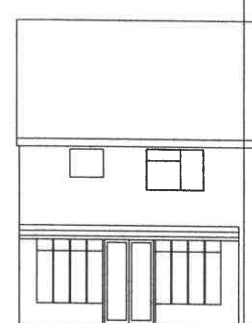

EXISTING REAR

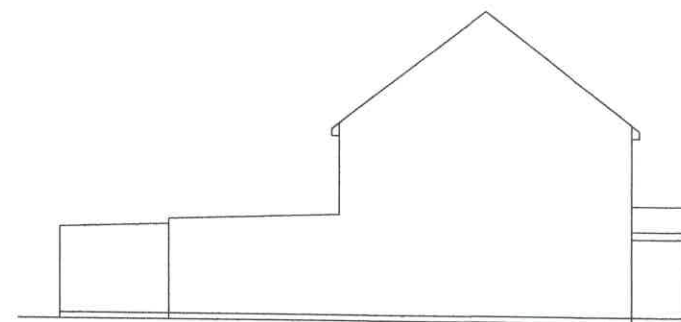

EXISTING LEFT SIDE

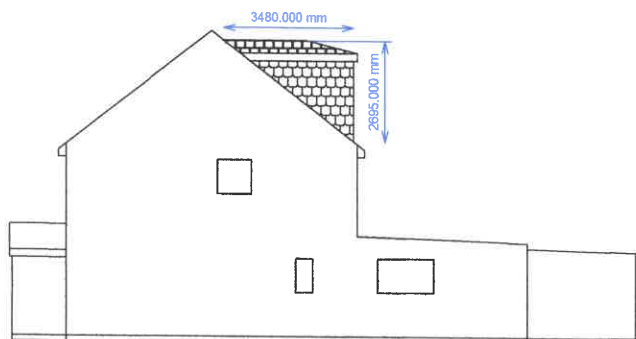

PROPOSED RIGHT SIDE




PROPOSED FRONT



PROPOSED REAR

EXTRA AREA OF DORMA IS
24 CUBIC METERS

PERMITTED DEVOPMENT ON
SEMI DETACHED HOUSES
IS UP TO 40 CUB METERS
THEREFORE THIS IS WELL
WITHIN THE GUIDE LINES

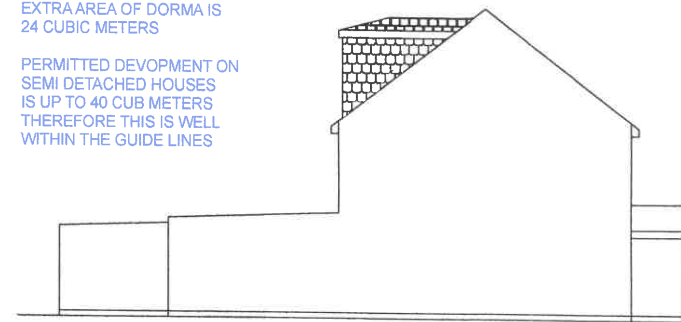

PROPOSED LEFT SIDE



SCALE BAR SCALE 200 = 1

CLIENT


R KHAN

SITE ADDRESS

50 WOODSIDE WAY
READING RG2 8SX

SCOPE OF THE WORK

A REAR LOFT CONVERSION
WITH PITCHED ROOFS

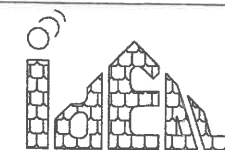


PLANNING

SOLUTIONS


DRAWINGS FOR PLANNING AND BUILDING REGULATIONS
59 LANCASTER ROAD, MAIDENHEAD, SL6 5EY

DRAWN BY R K J DATE 3/25 DRAWING NO 50WOOD 002


SCALE 1/200 DRAWING TITLE ELEVATIONS

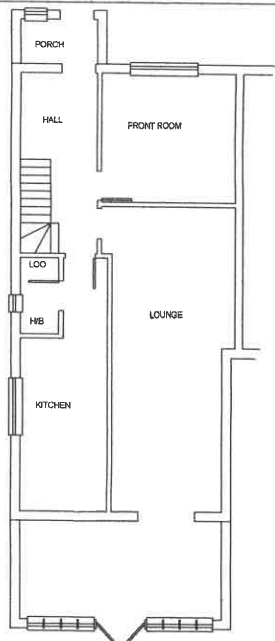


EXISTING GROUND FLOOR

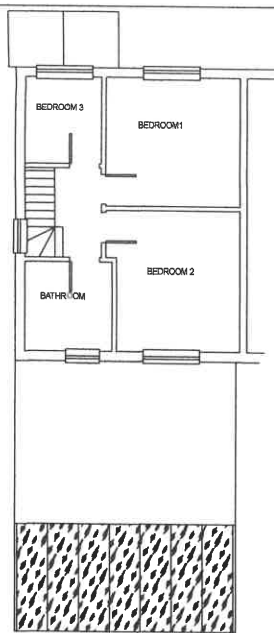


EXISTING 1ST FLOOR

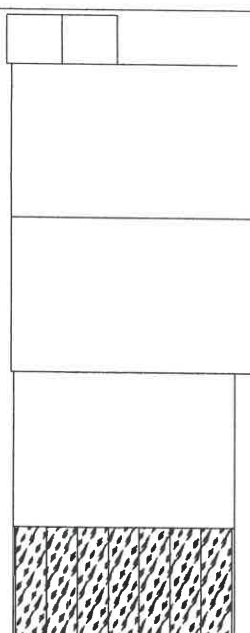


EXISTING ROOF

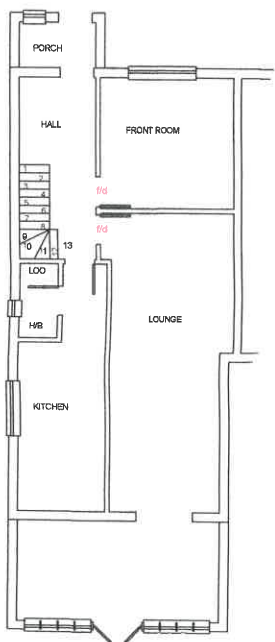


EXISTING GROUND FLOOR

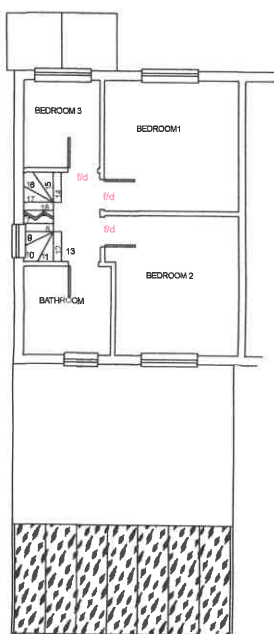

PROPOSED 1ST FLOOR

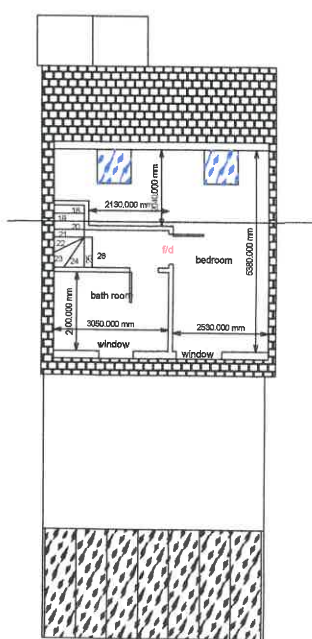

PROPOSED LOFT AREA

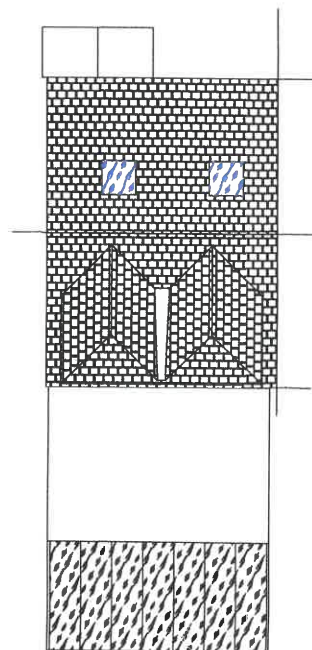


PROPOSED ROOF

CLIENT
R KHAN

SITE ADDRESS
**50 WOODSIDE WAY
READING RG2 8SX**

SCOPE OF THE WORK
**A REAR LOFT CONVERSION
WITH PITCHED ROOFS**

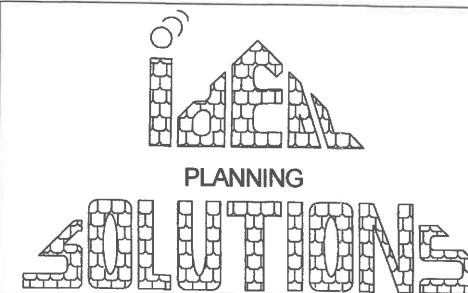

DRAWINGS FOR PLANNING AND BUILDING REGULATIONS
59 LANCASTER ROAD, MAIDENHEAD, SL6 5EY

DRAWN BY **R K J** DATE **3/25** DRAWING NO **50WOOD 001**

SCALE **1/200** DRAWING TITLE **PLANS**