

Notes

All dimensions and levels on site are to be checked prior to commencement of work.


This drawing is the copyright of Paul Edwards Architecture



SITE AREA = 0.309 ha
= 0.764 acres

4 N° 4 bedroom detached houses
with single garage and parking
space

4 N° unassigned parking spaces

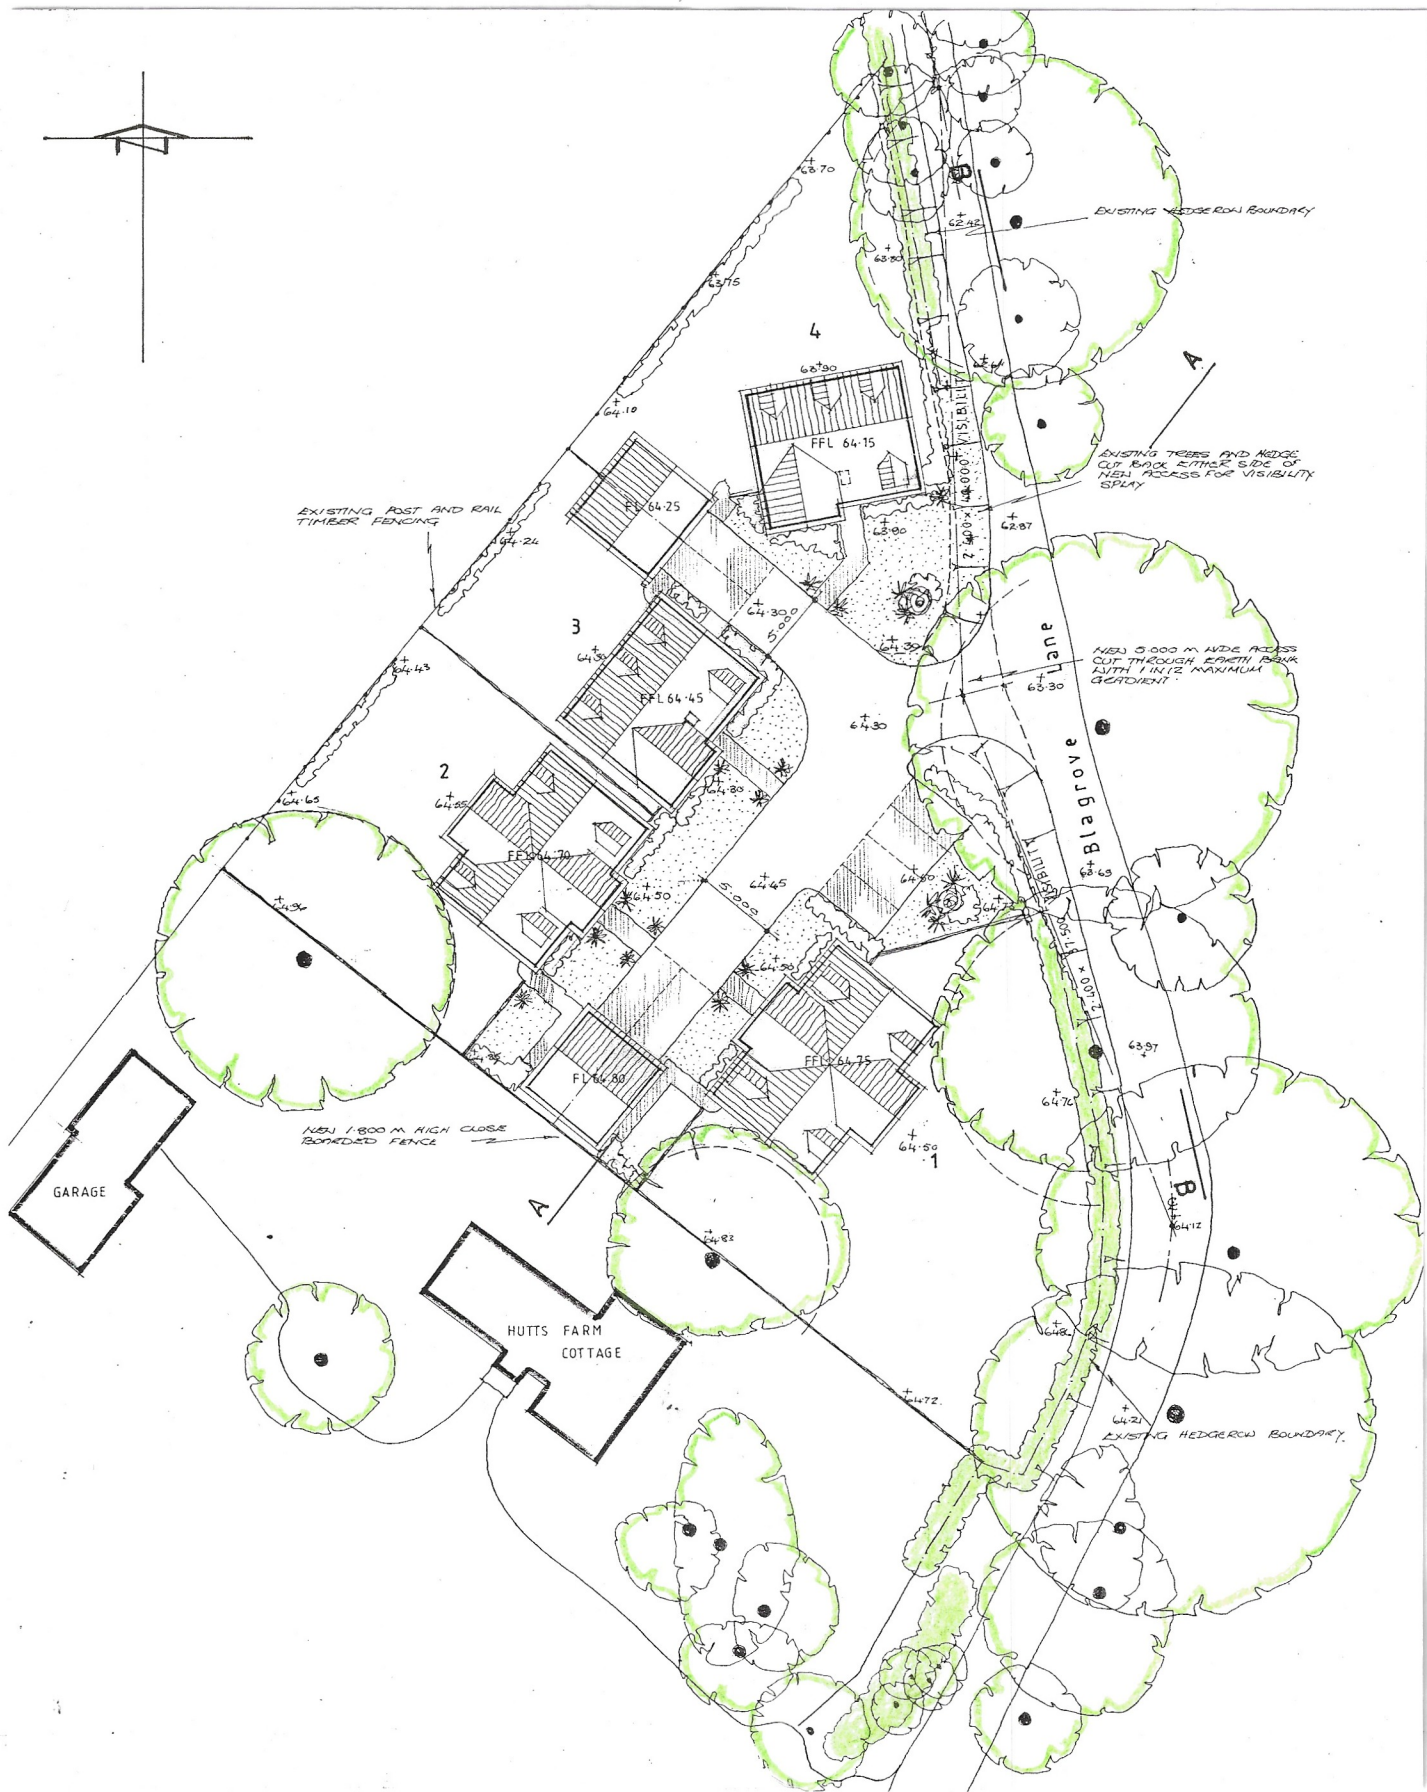

SITE PLAN 1:500



LOCATION PLAN 1:250

A : SCALE BAR TO LOCATION PLAN 02:04:25
AMENDED

Project
Detached cottages
Adjacent Hutt's Farm Cottage
Blagrove Lane
WOKINGHAM
Berks
Client
Mr R Ryan

Drawing
SITE PLAN and
STREET SCENE
Scale
As shown at A2 March 2025
Date

Paul Edwards Architecture
12 Sandy Lane, Barkham, Wokingham, Berks RG41 4DB
Tel: 01199772925 Mob: 07831837415 E-mail: paul@pauledwardsarchitecture.co.uk

Job 2685 Dwg. 03 A