


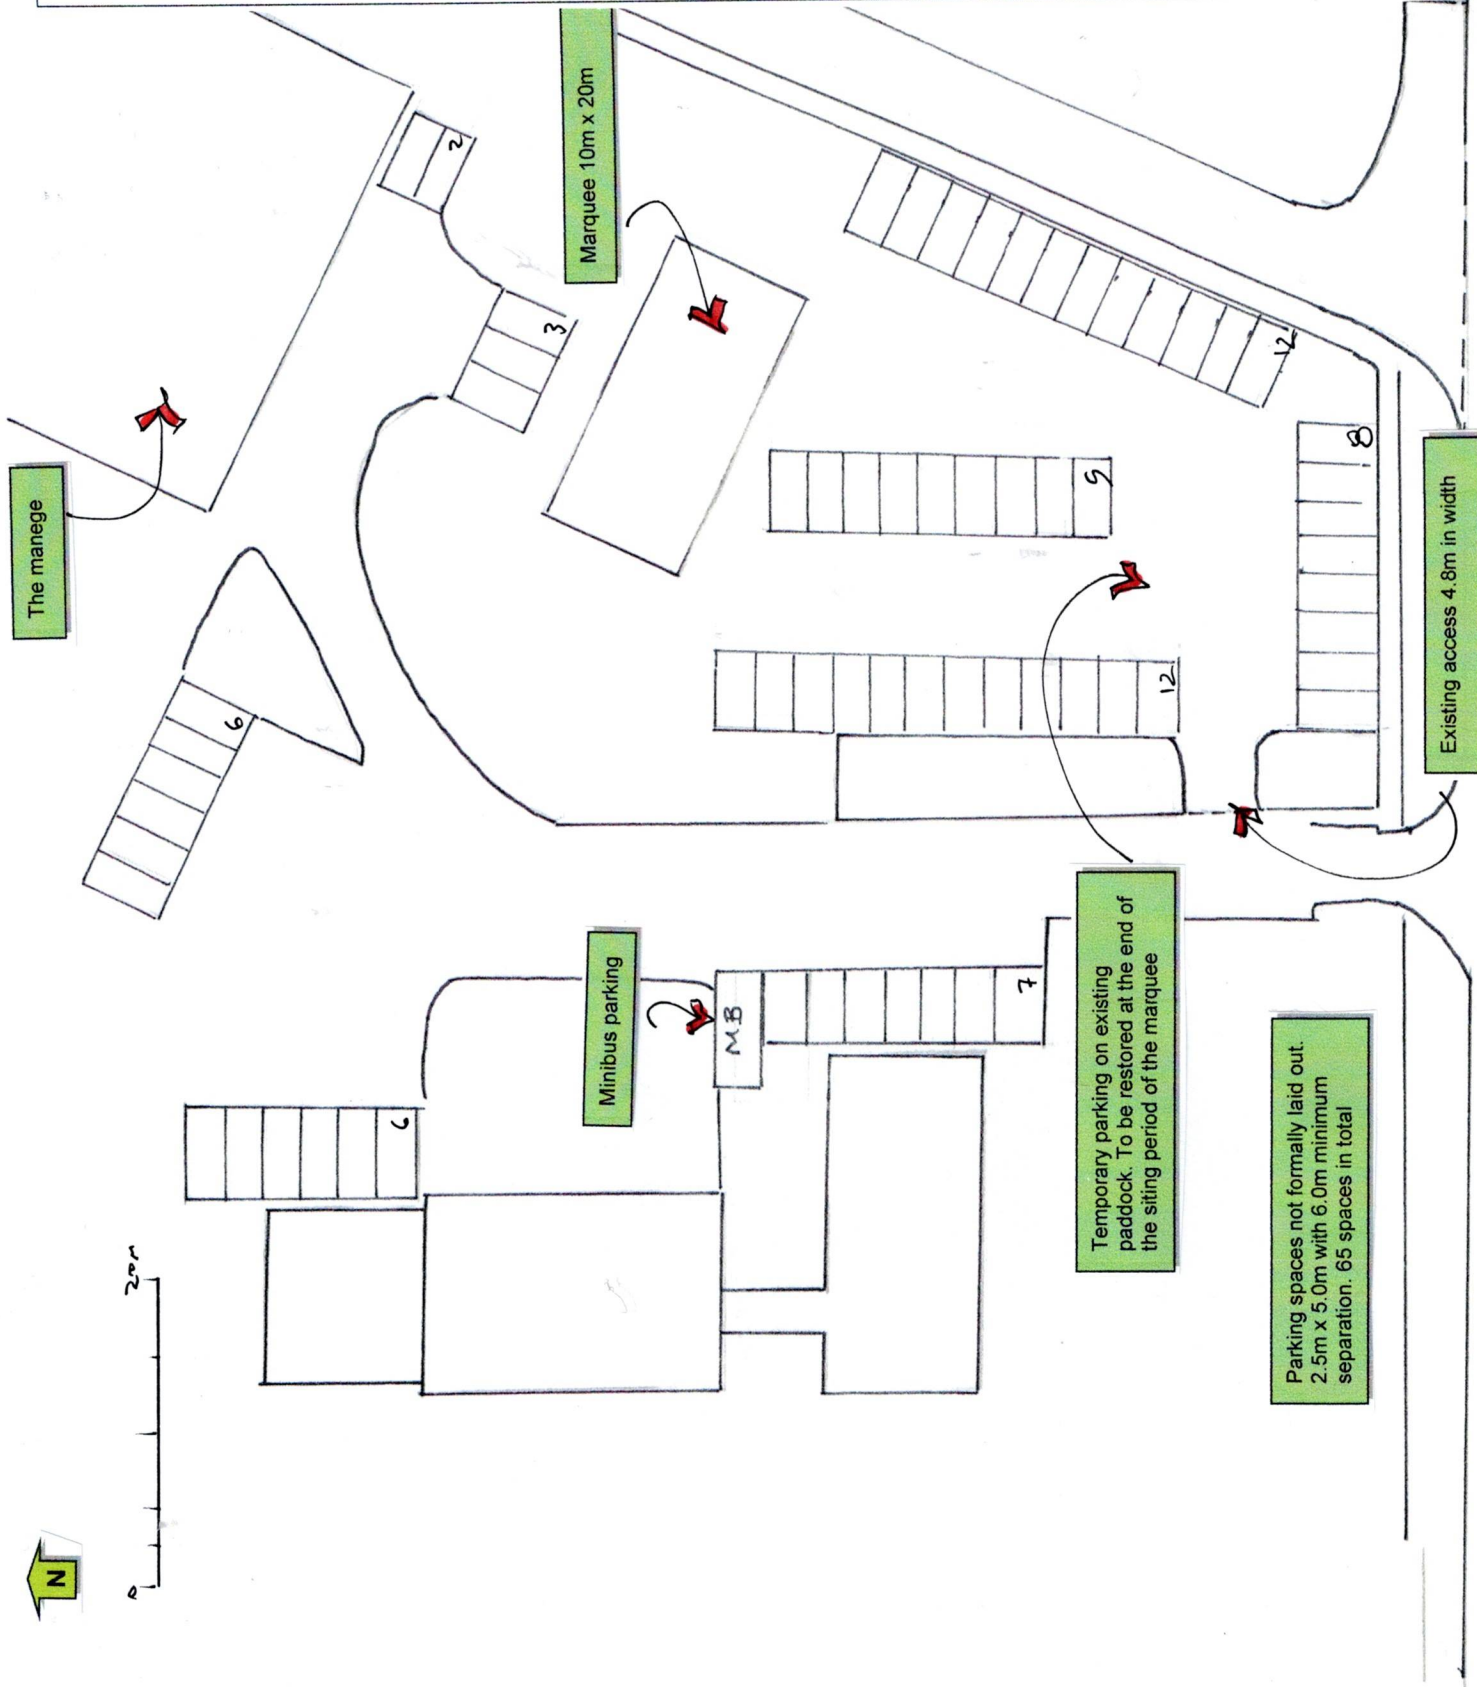

Licence number AC0000868924

Mark Leedale Planning

Chartered Town Planning
Consultants

20 Hurlands Place,
Farnham,
Surrey GU9 9HX
01252 718855
markleedale@hotmail.com

Revision notes:

A
B
C

Client:

Rehoboth

Location:

Fores Road, Wokingham RG40 5QY

Drawing title:

Parking plan

Scale:

1:500 @A4

Date:

March 2025

Drawing number:

MLP/PARK/03