



Existing Site Plan 1 : 50

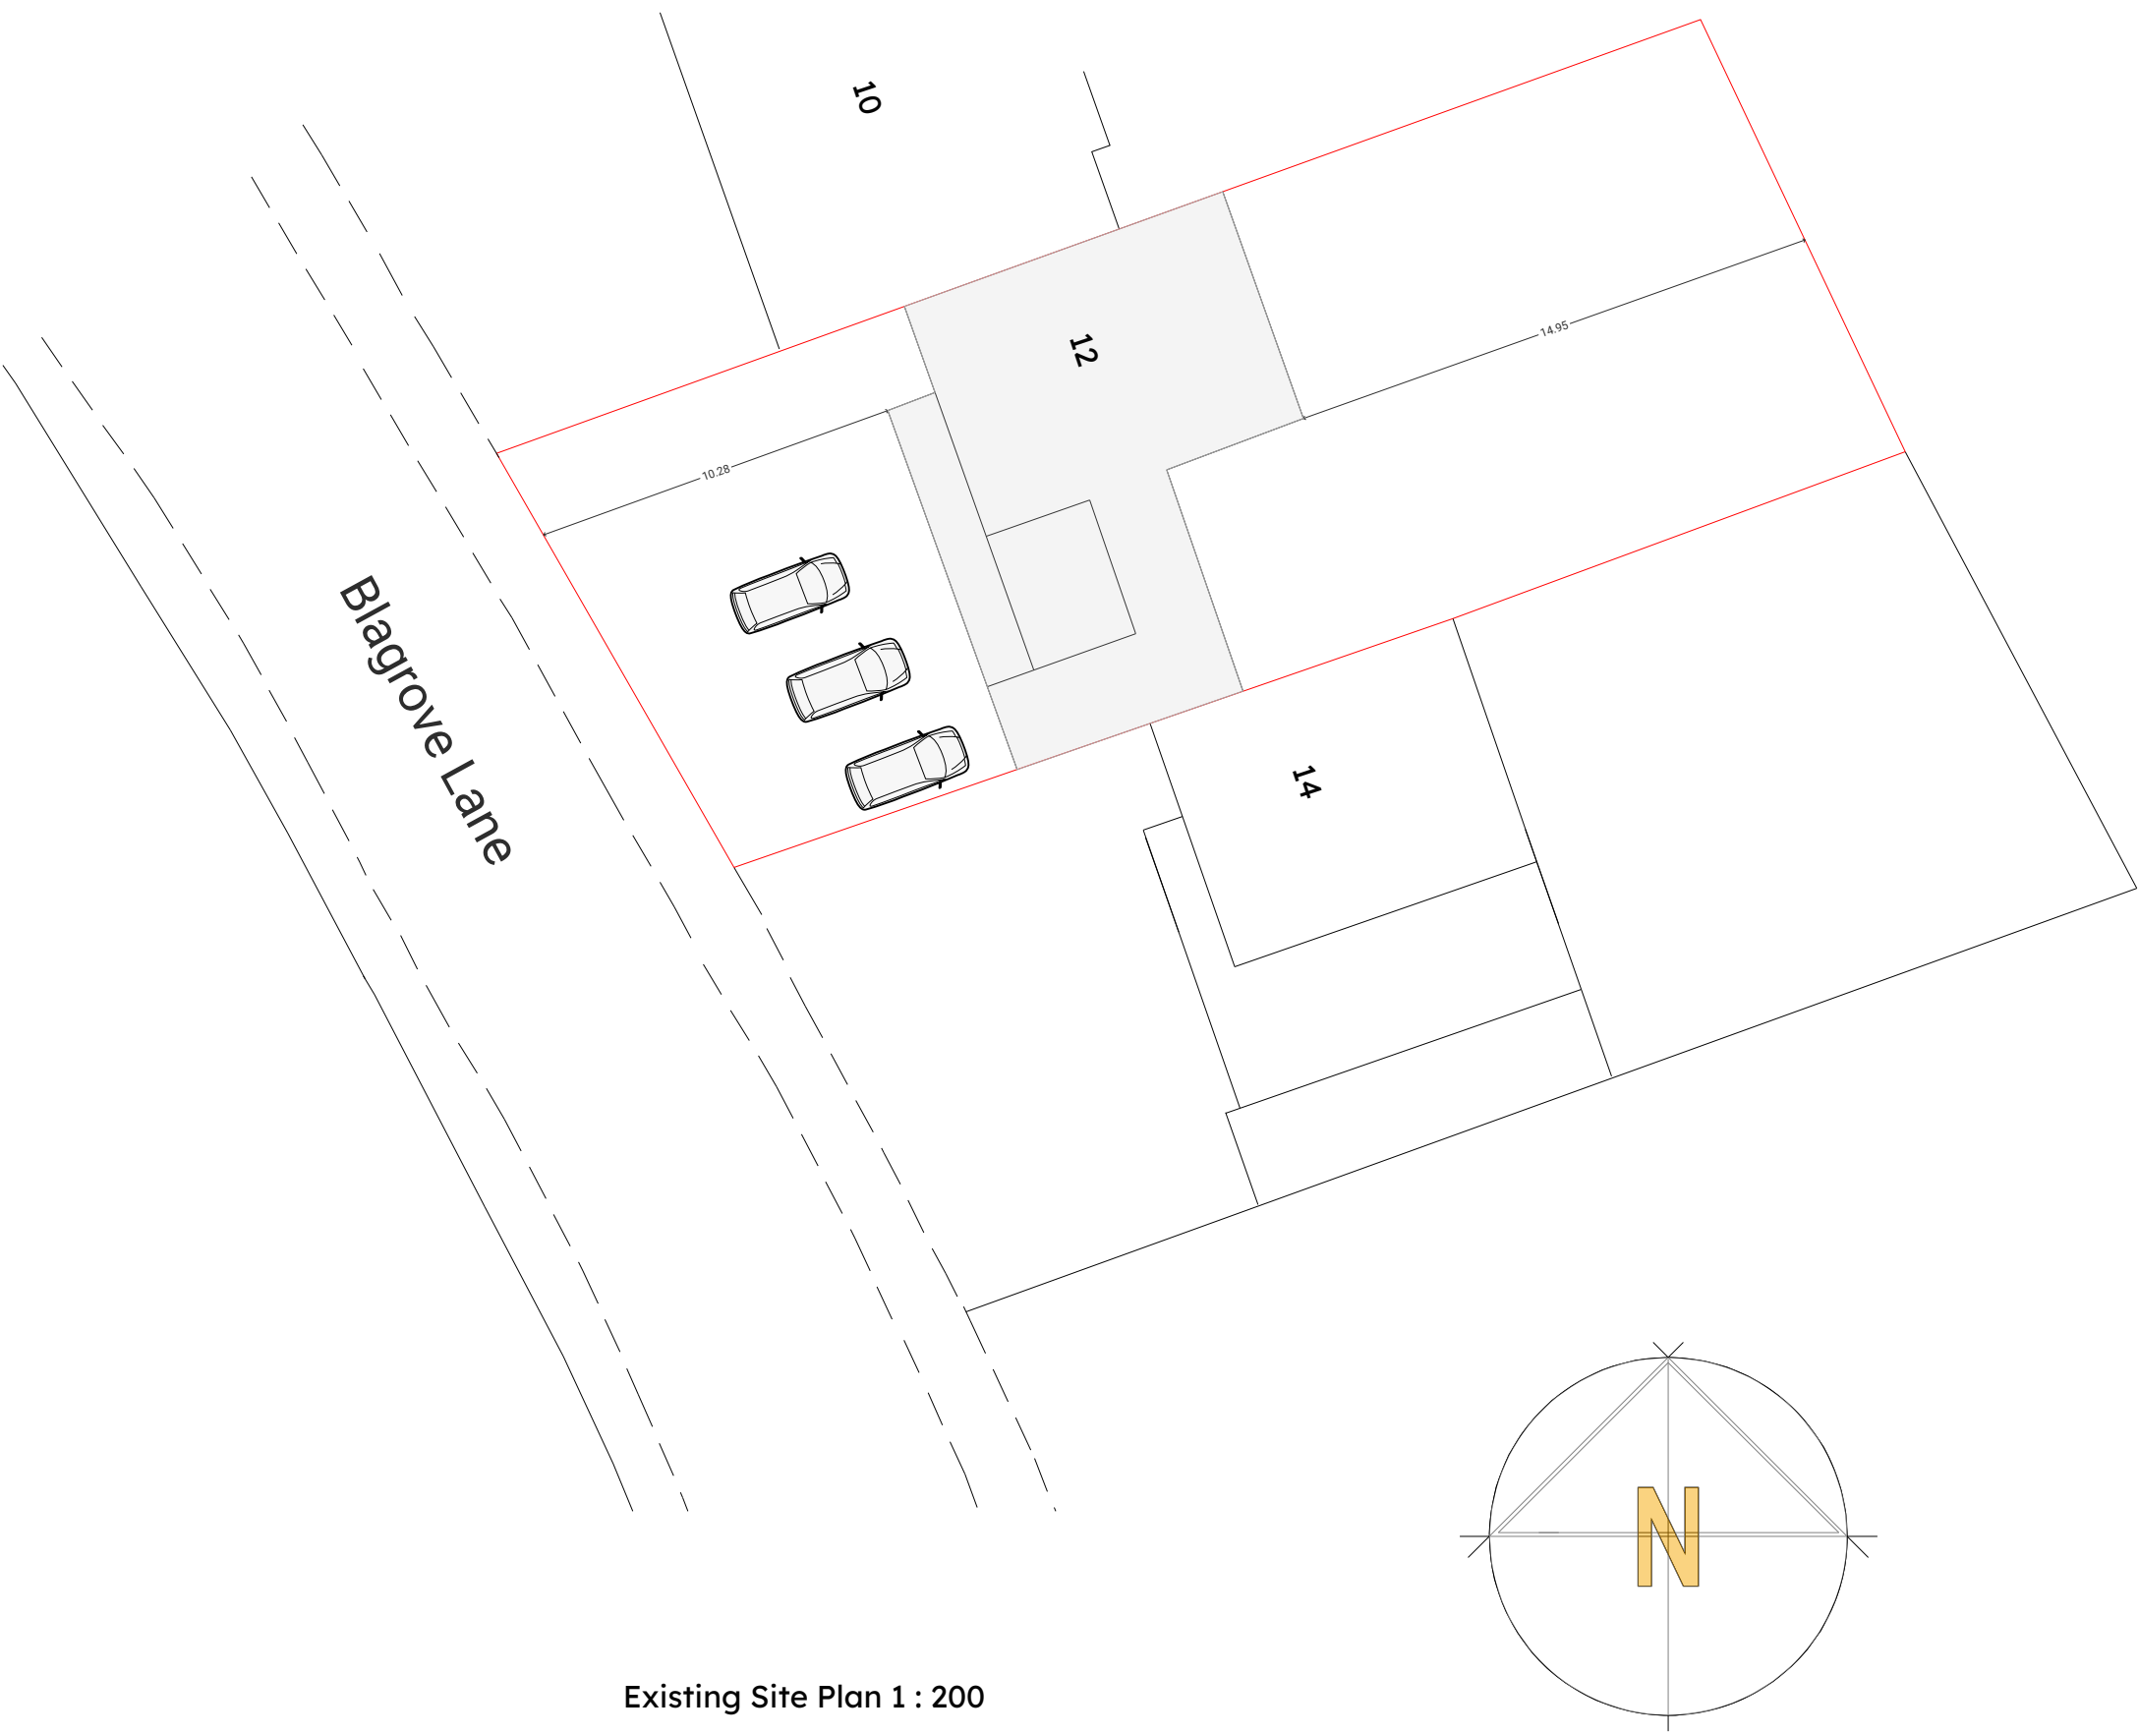


Existing Site Plan 1 : 50

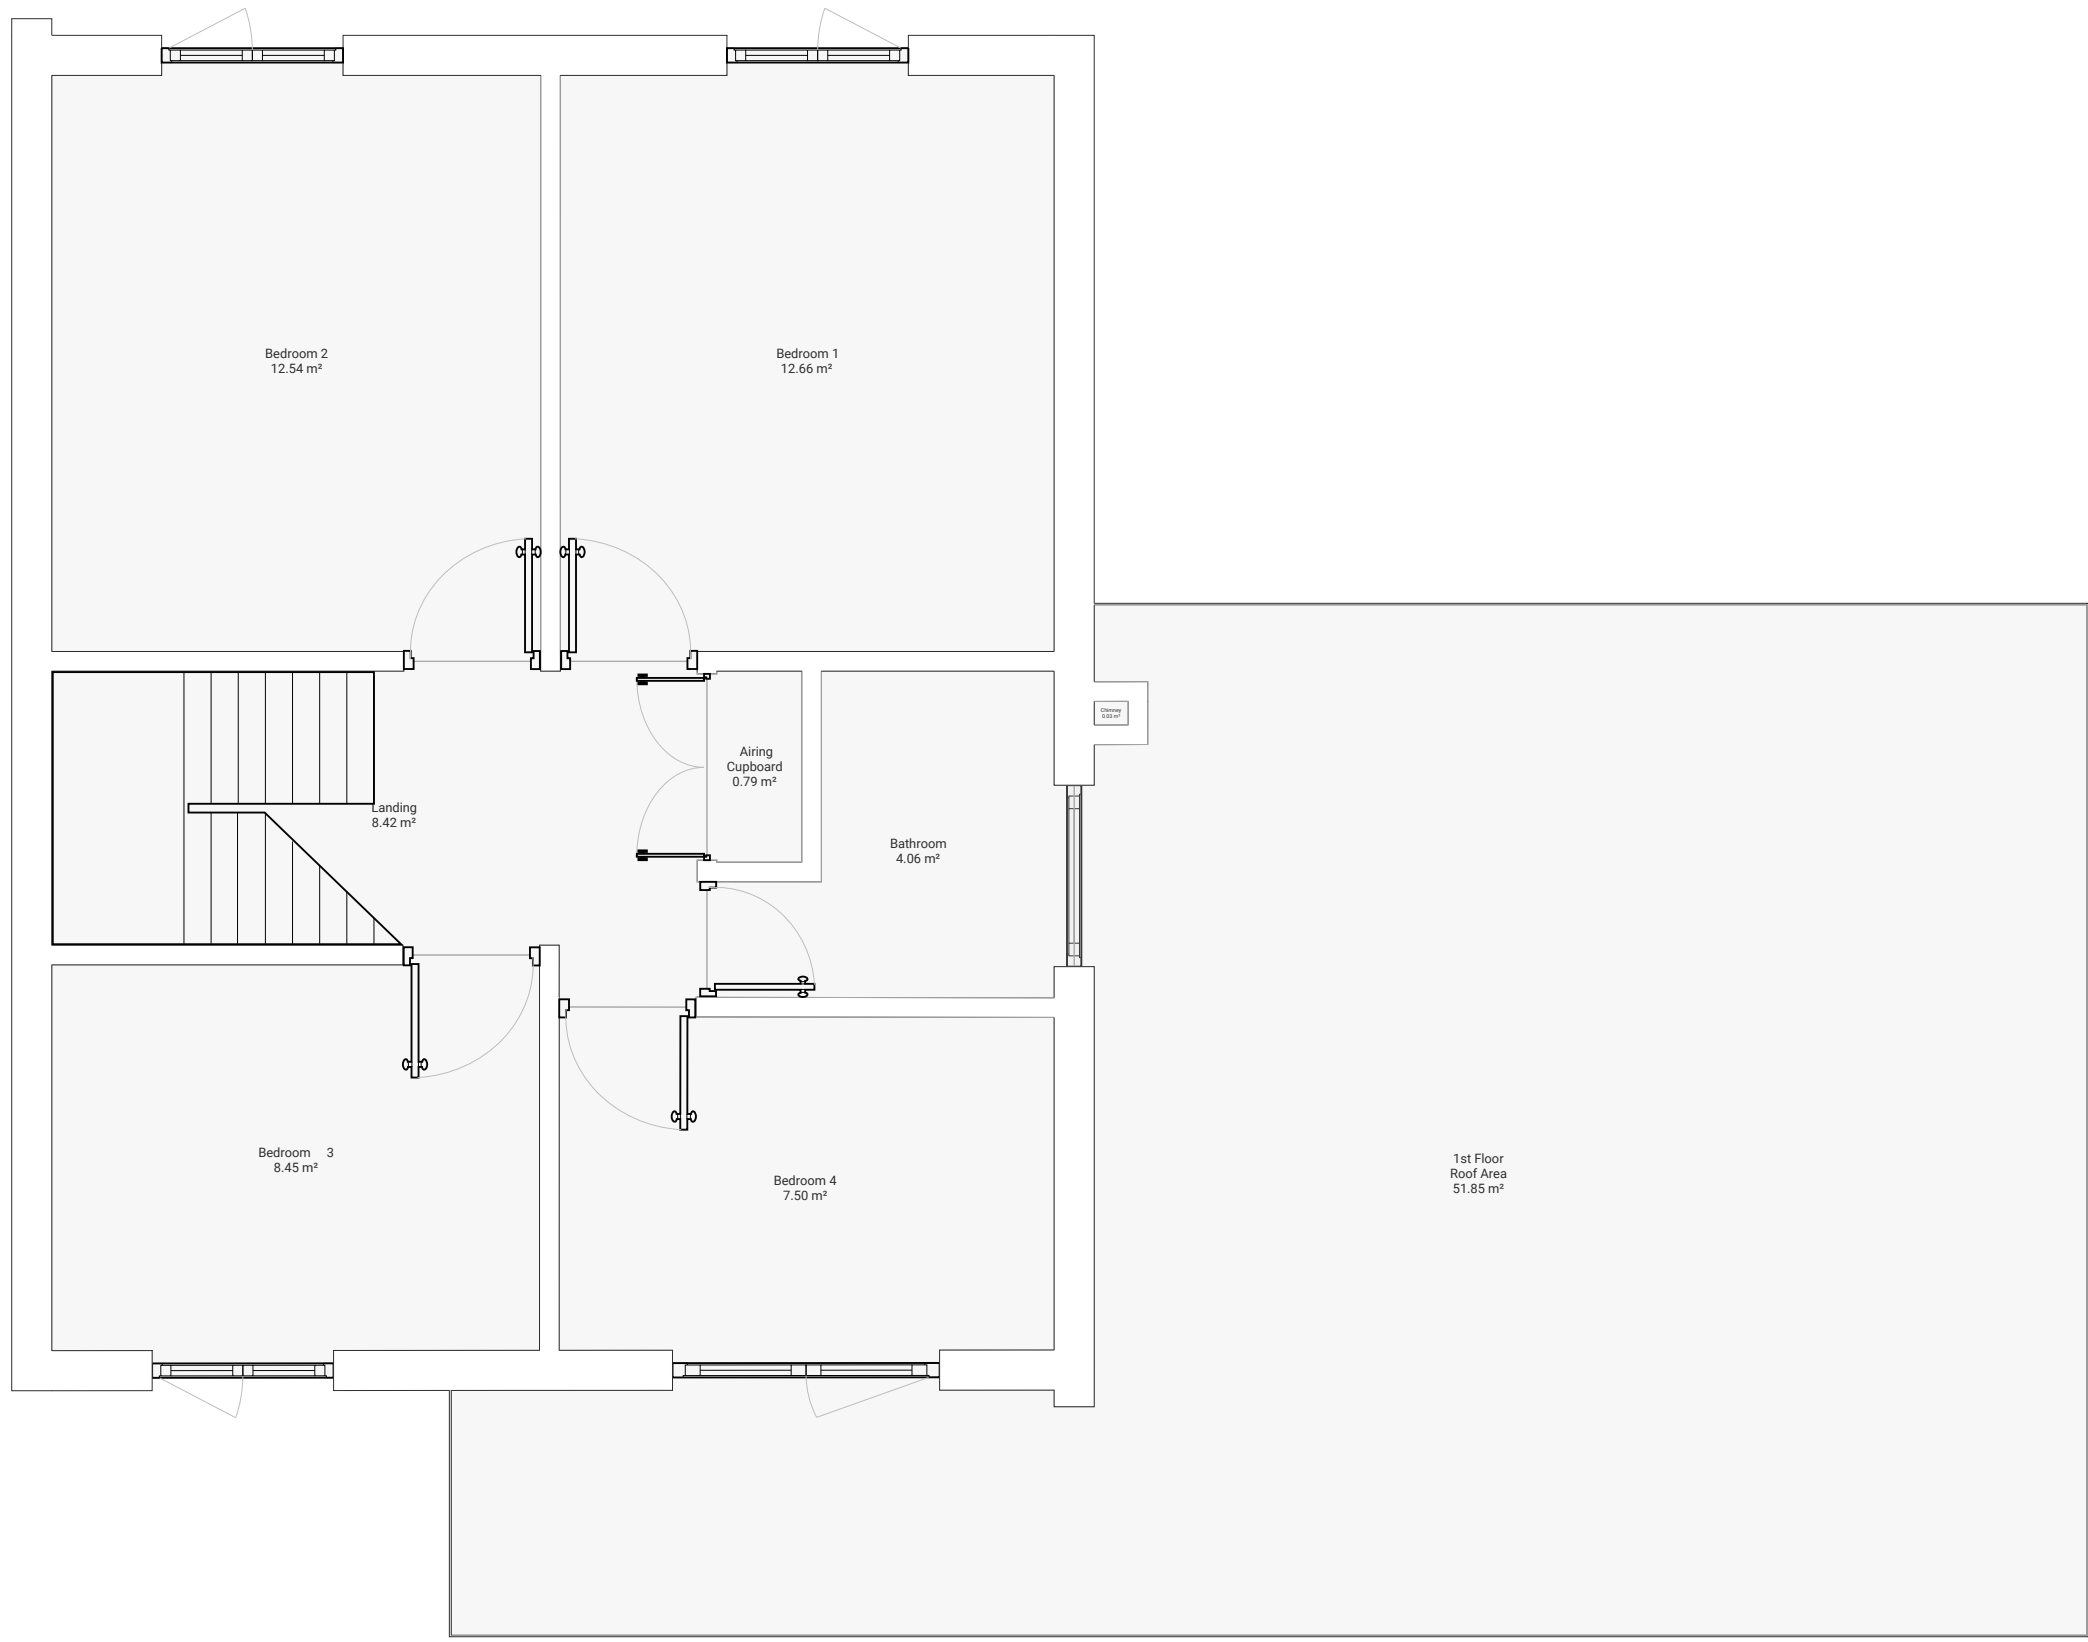


Existing Site Plan 1 : 200




Existing Elevations 1 : 50 - WSW Face

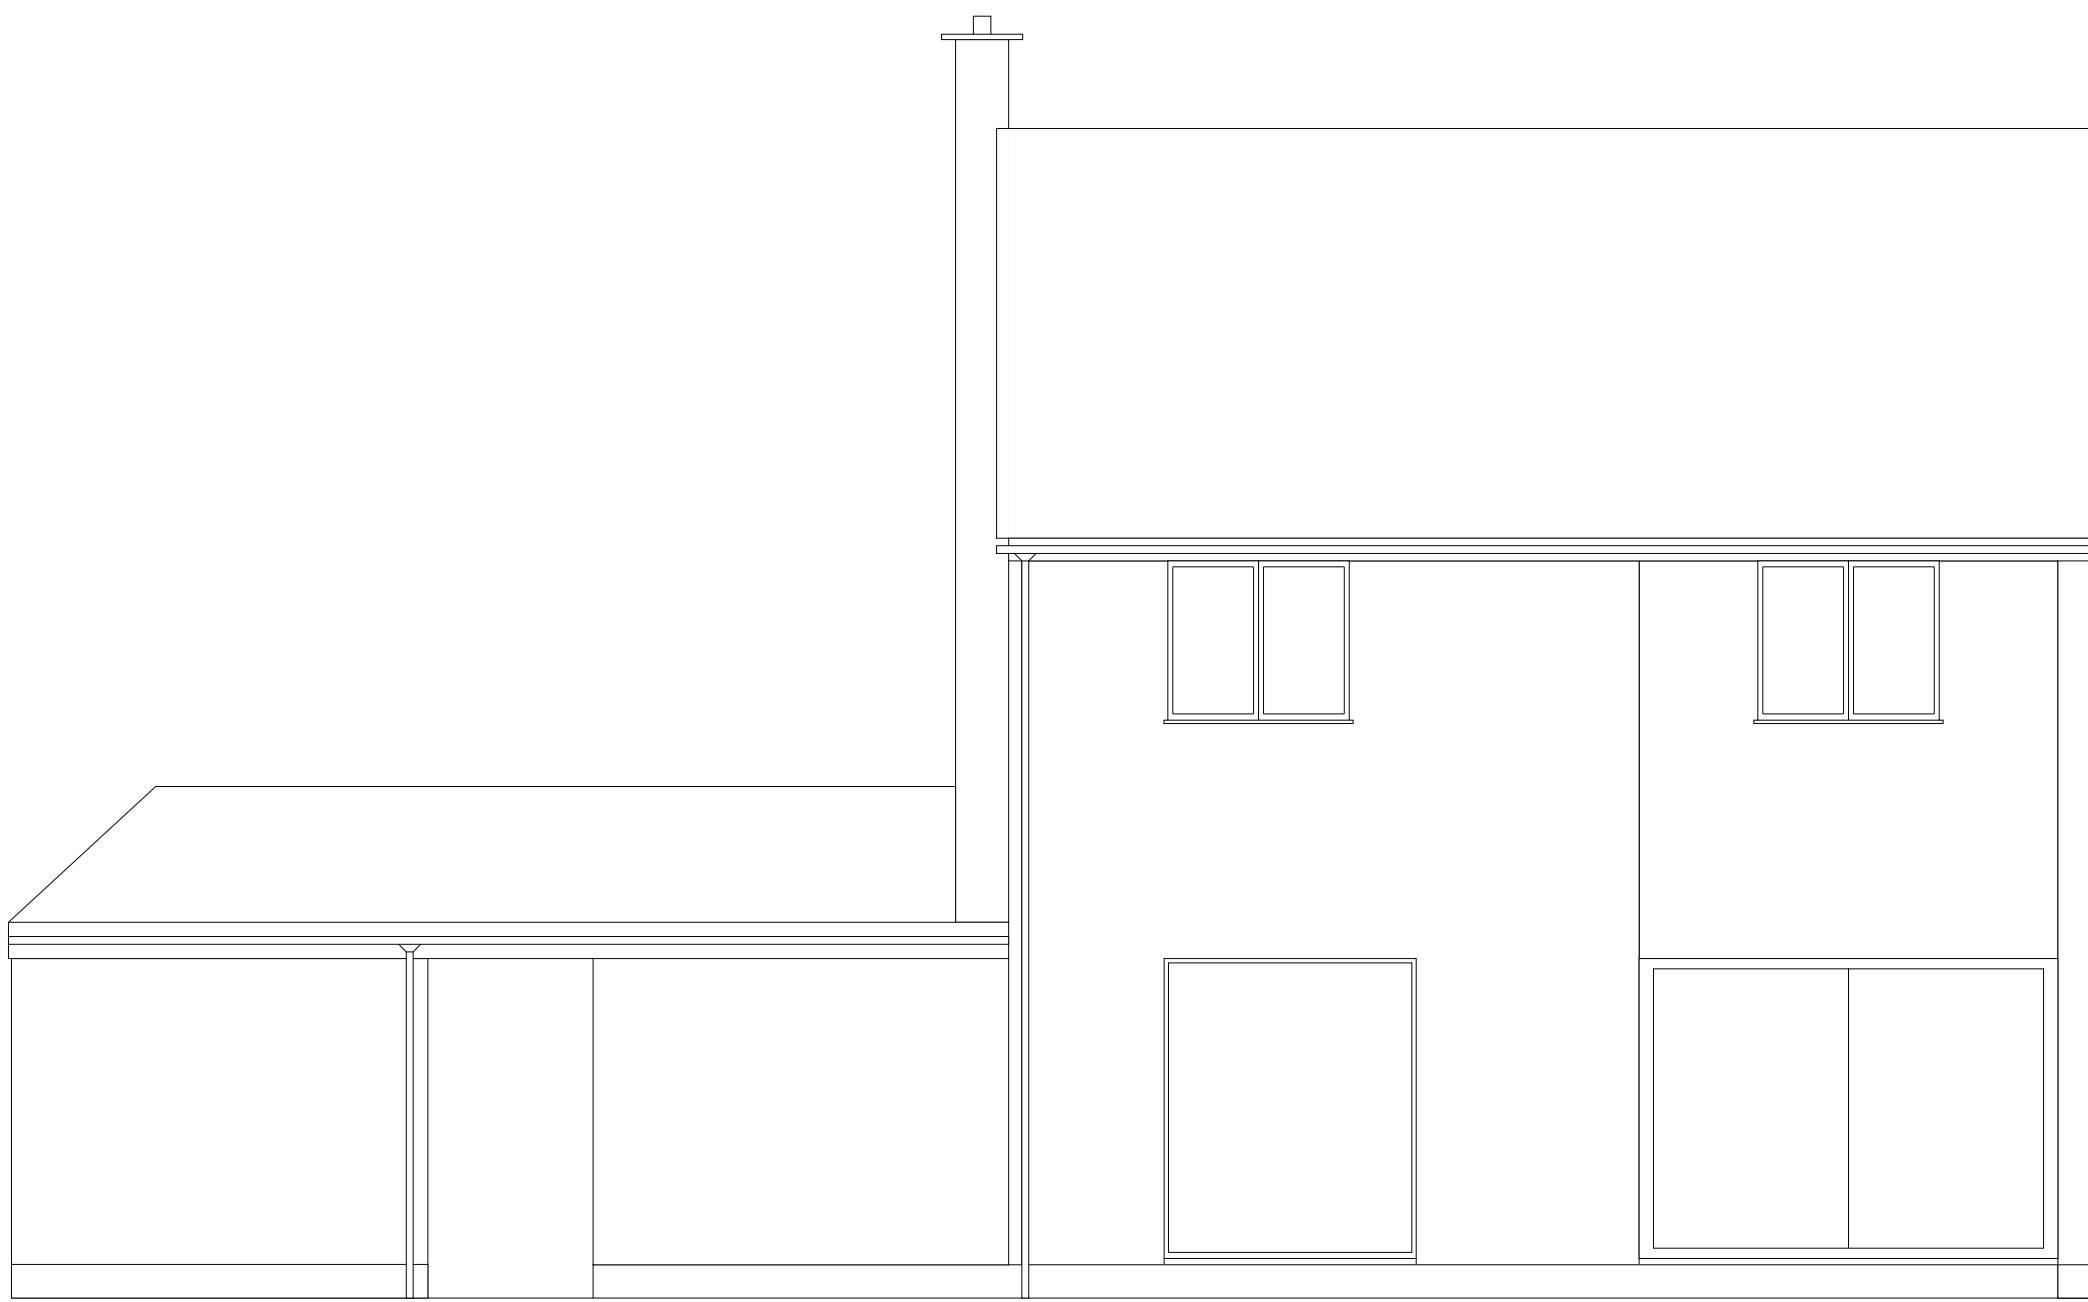

Existing Elevations 1 : 50 - ENE Face

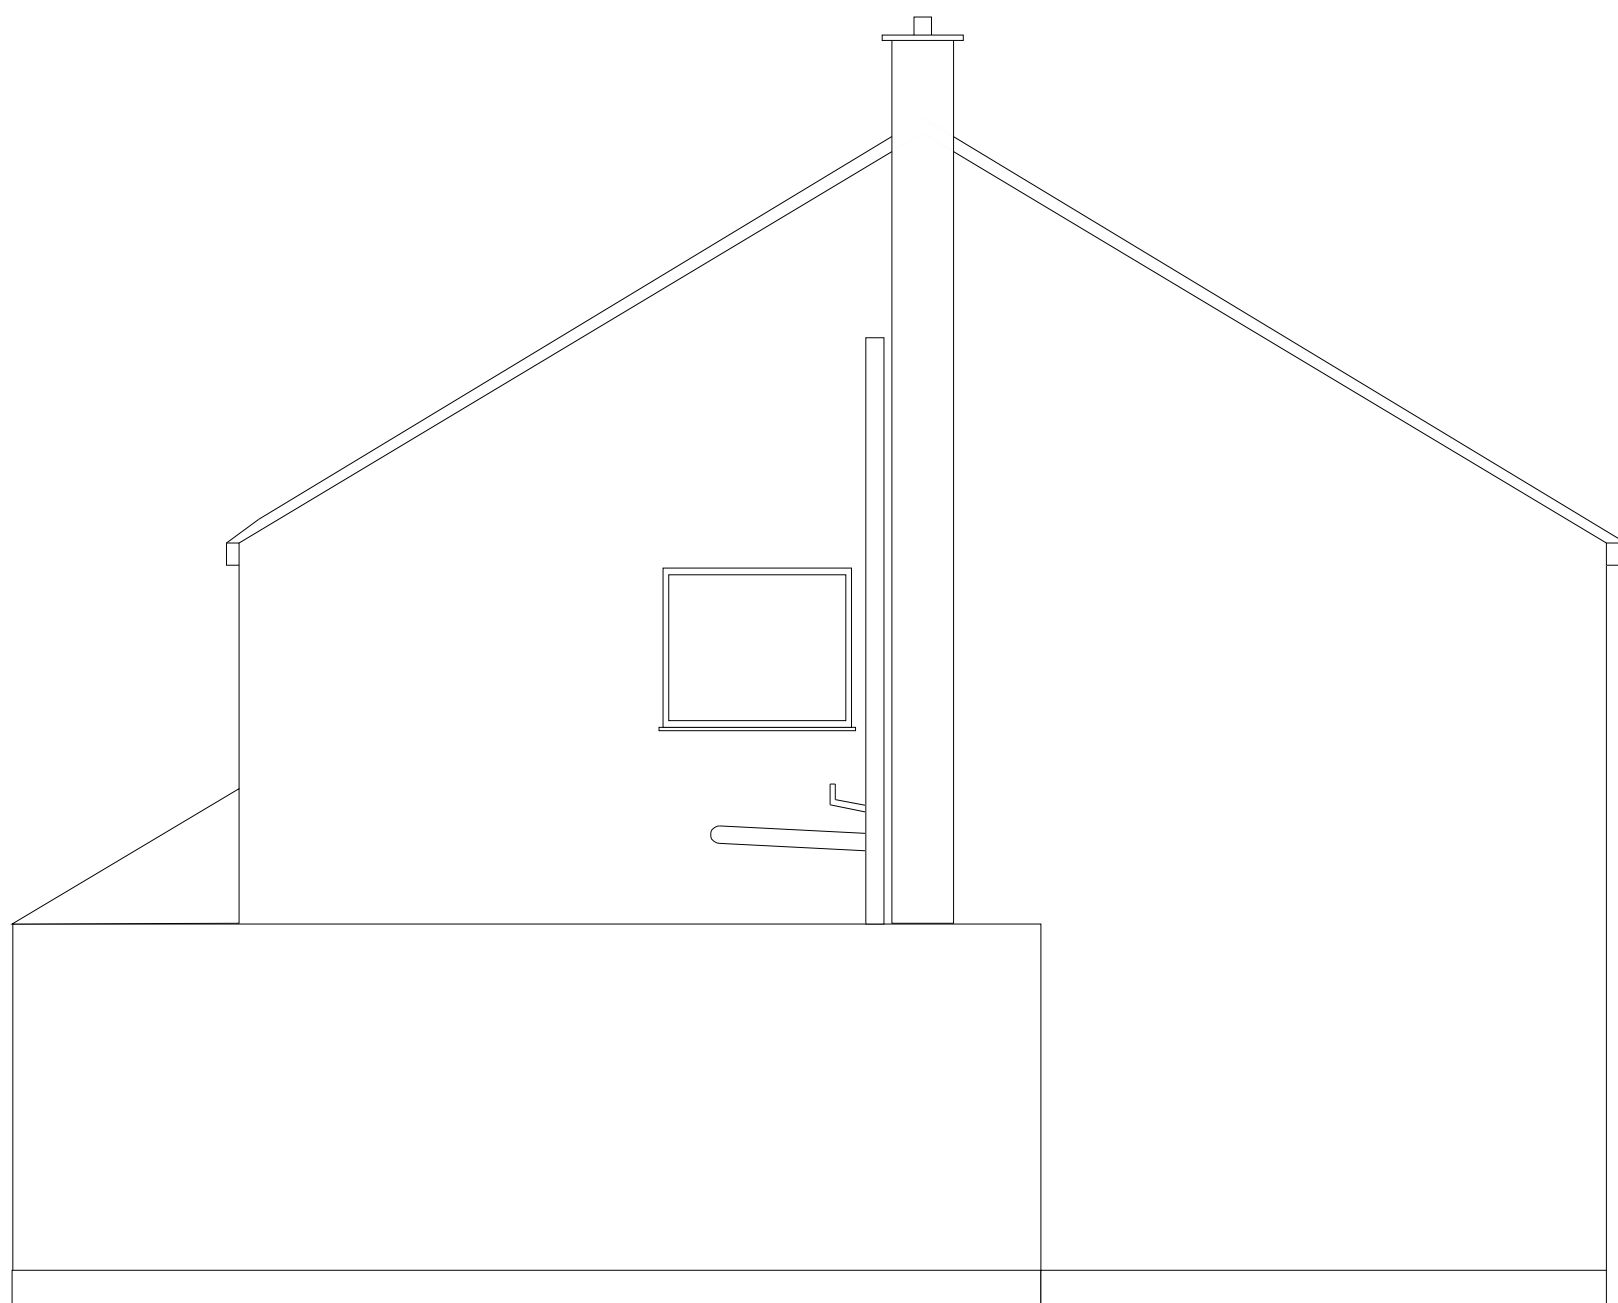

Existing Elevations 1 : 50 - SSE Face

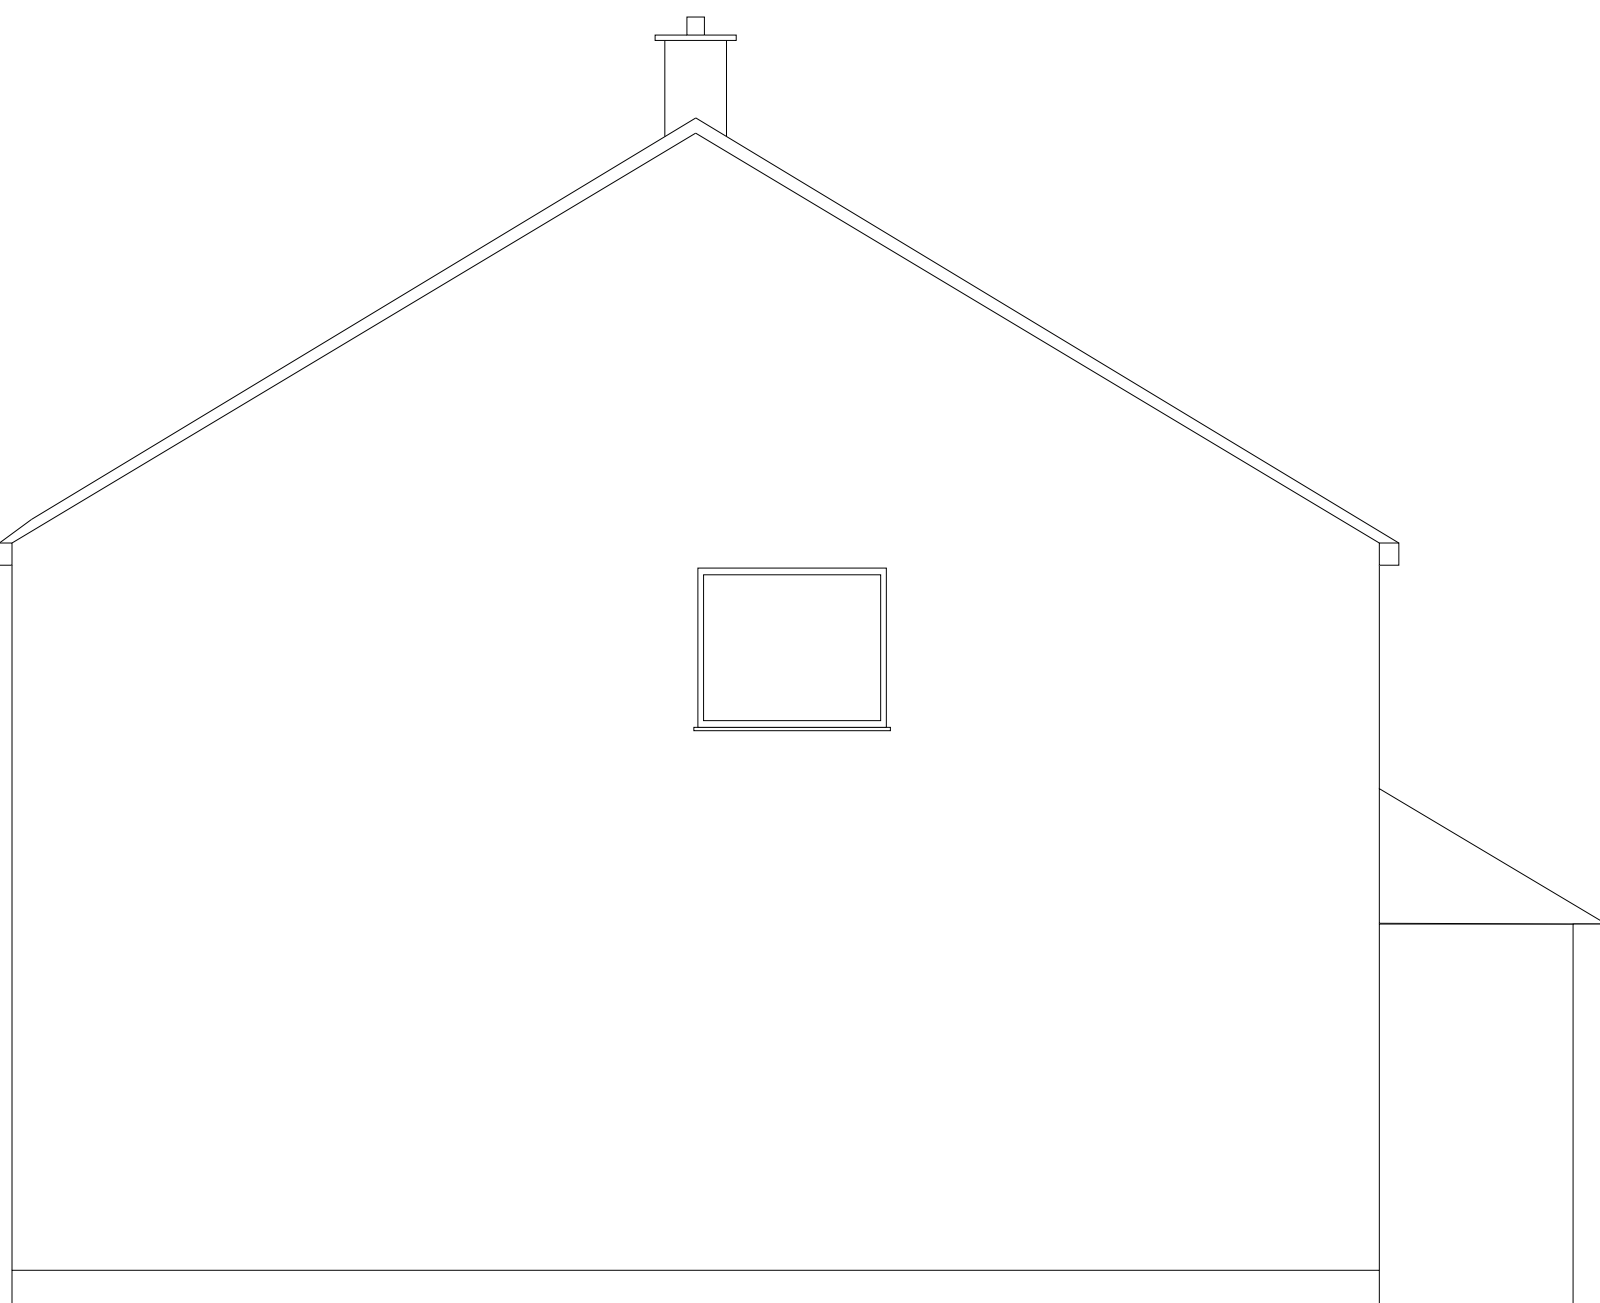

Existing Elevations 1 : 50 - NNW Face

Existing Roof Plan 1 : 50

