

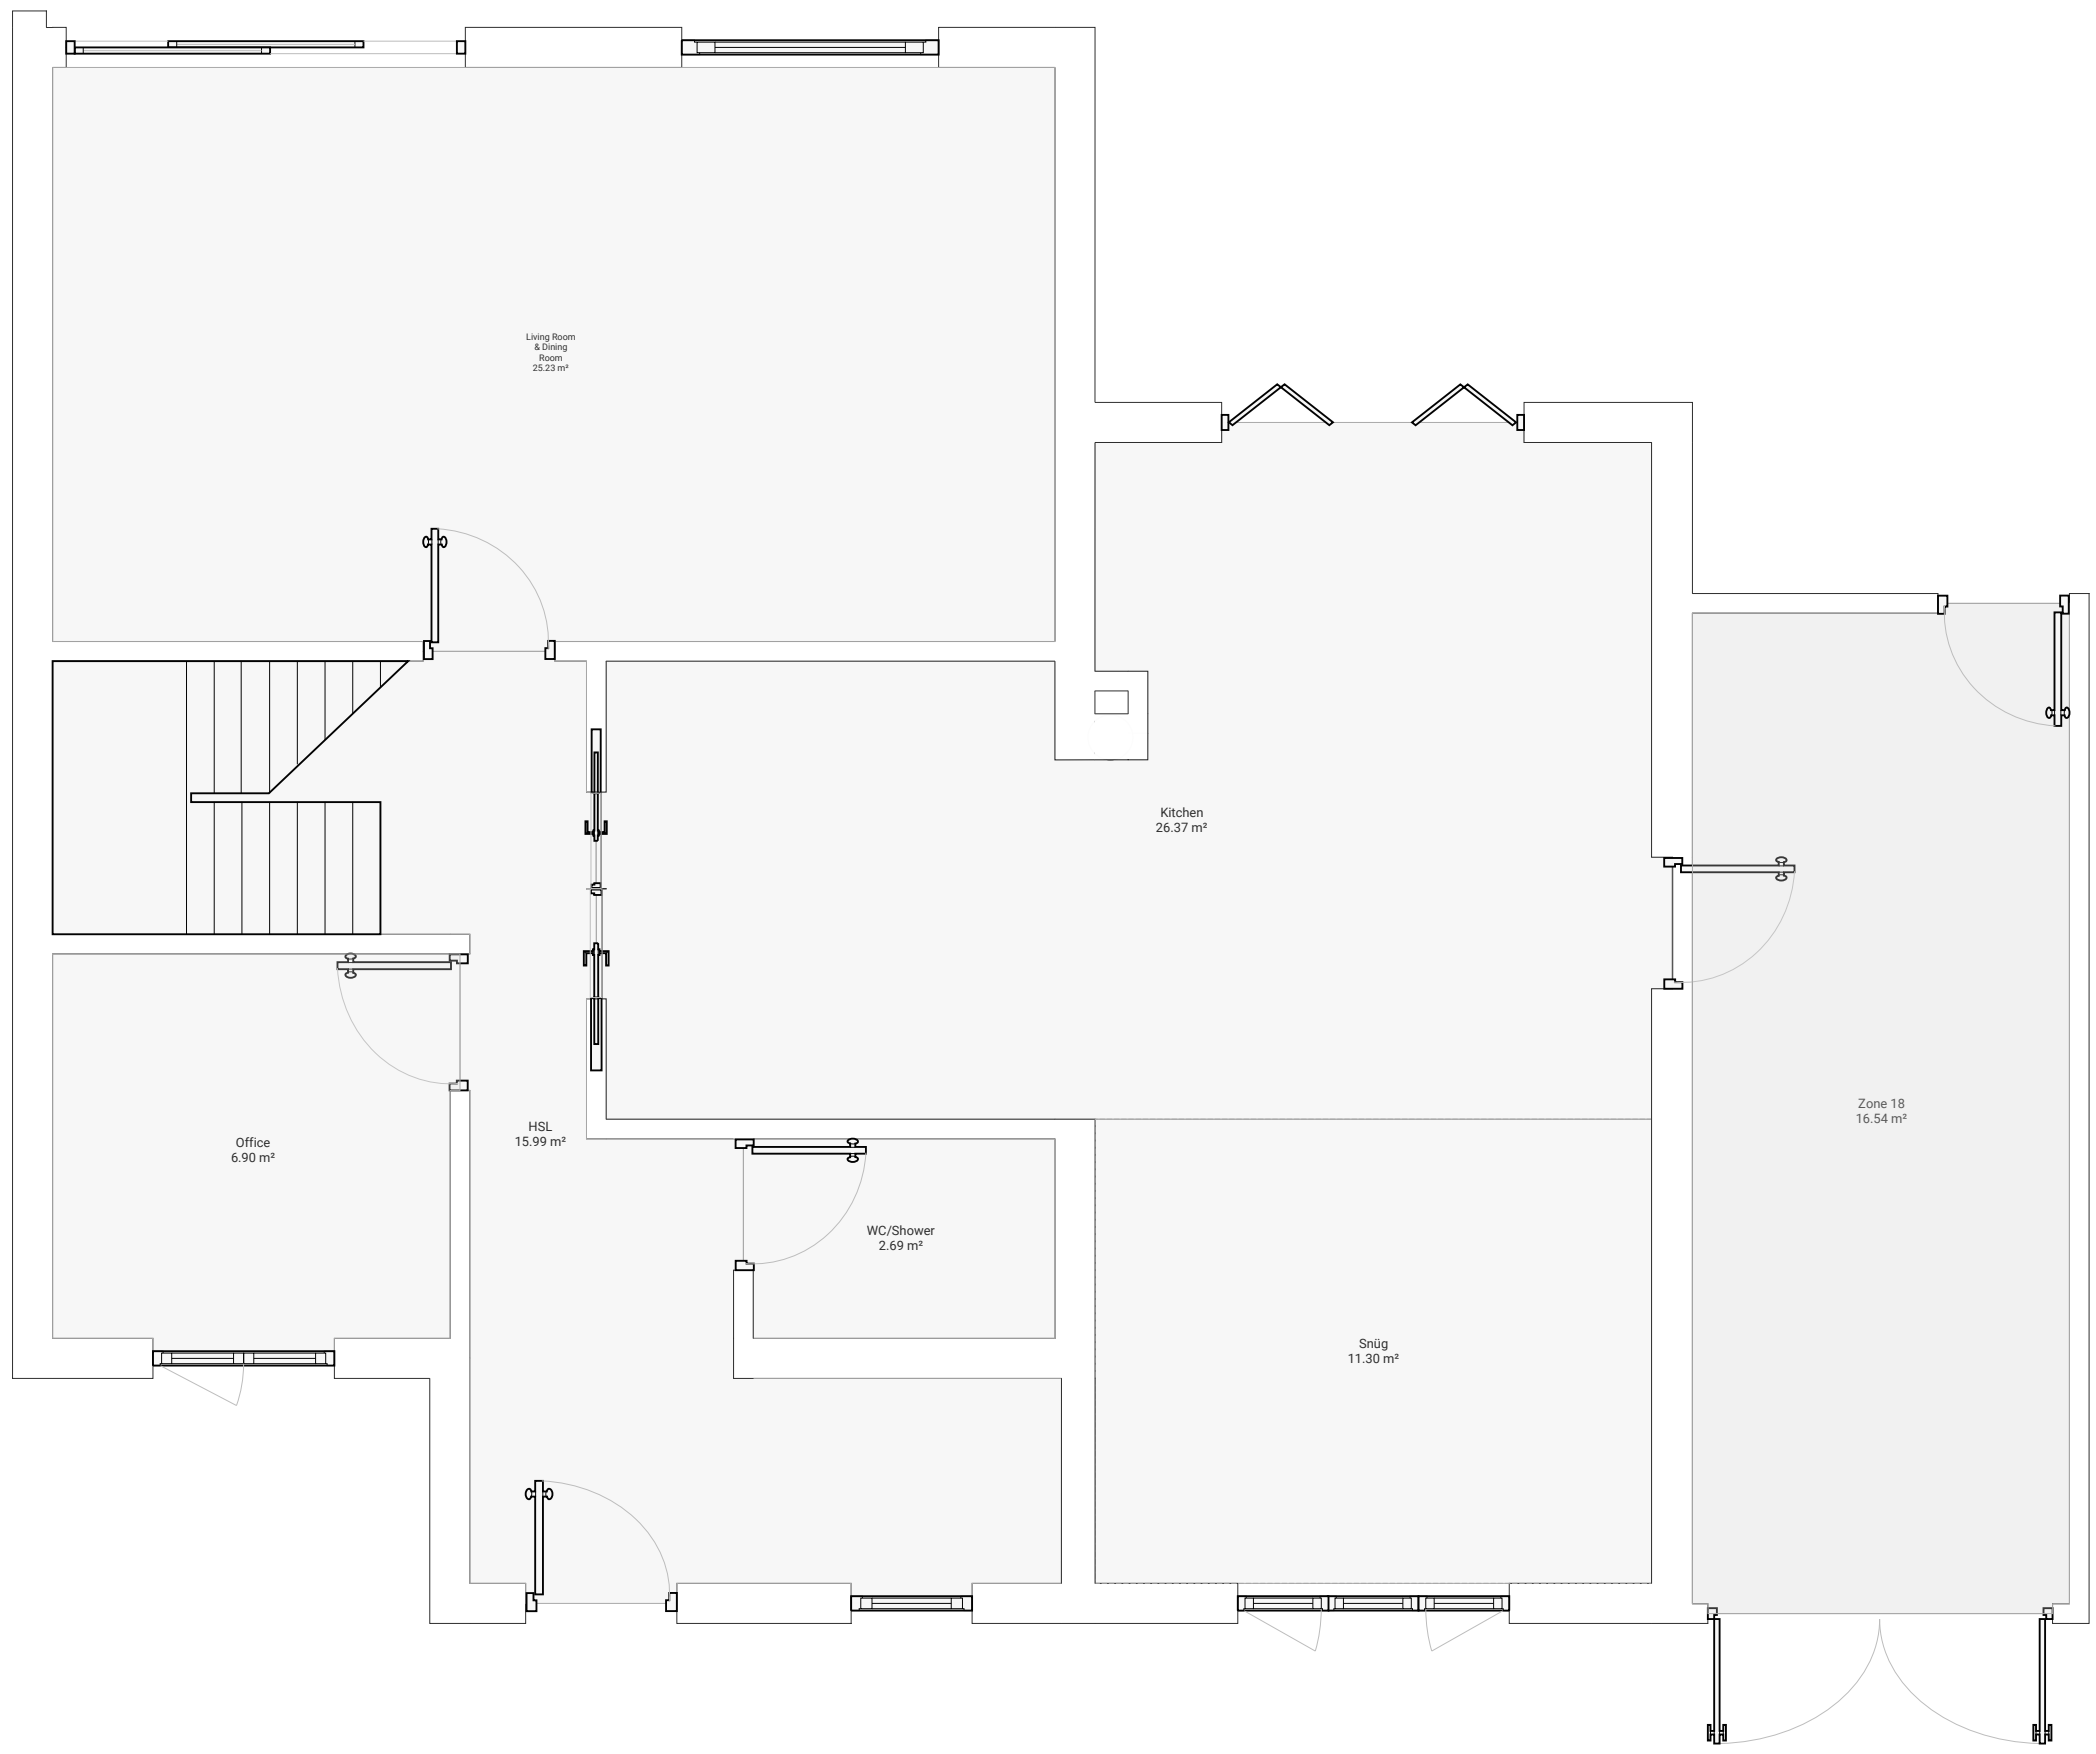
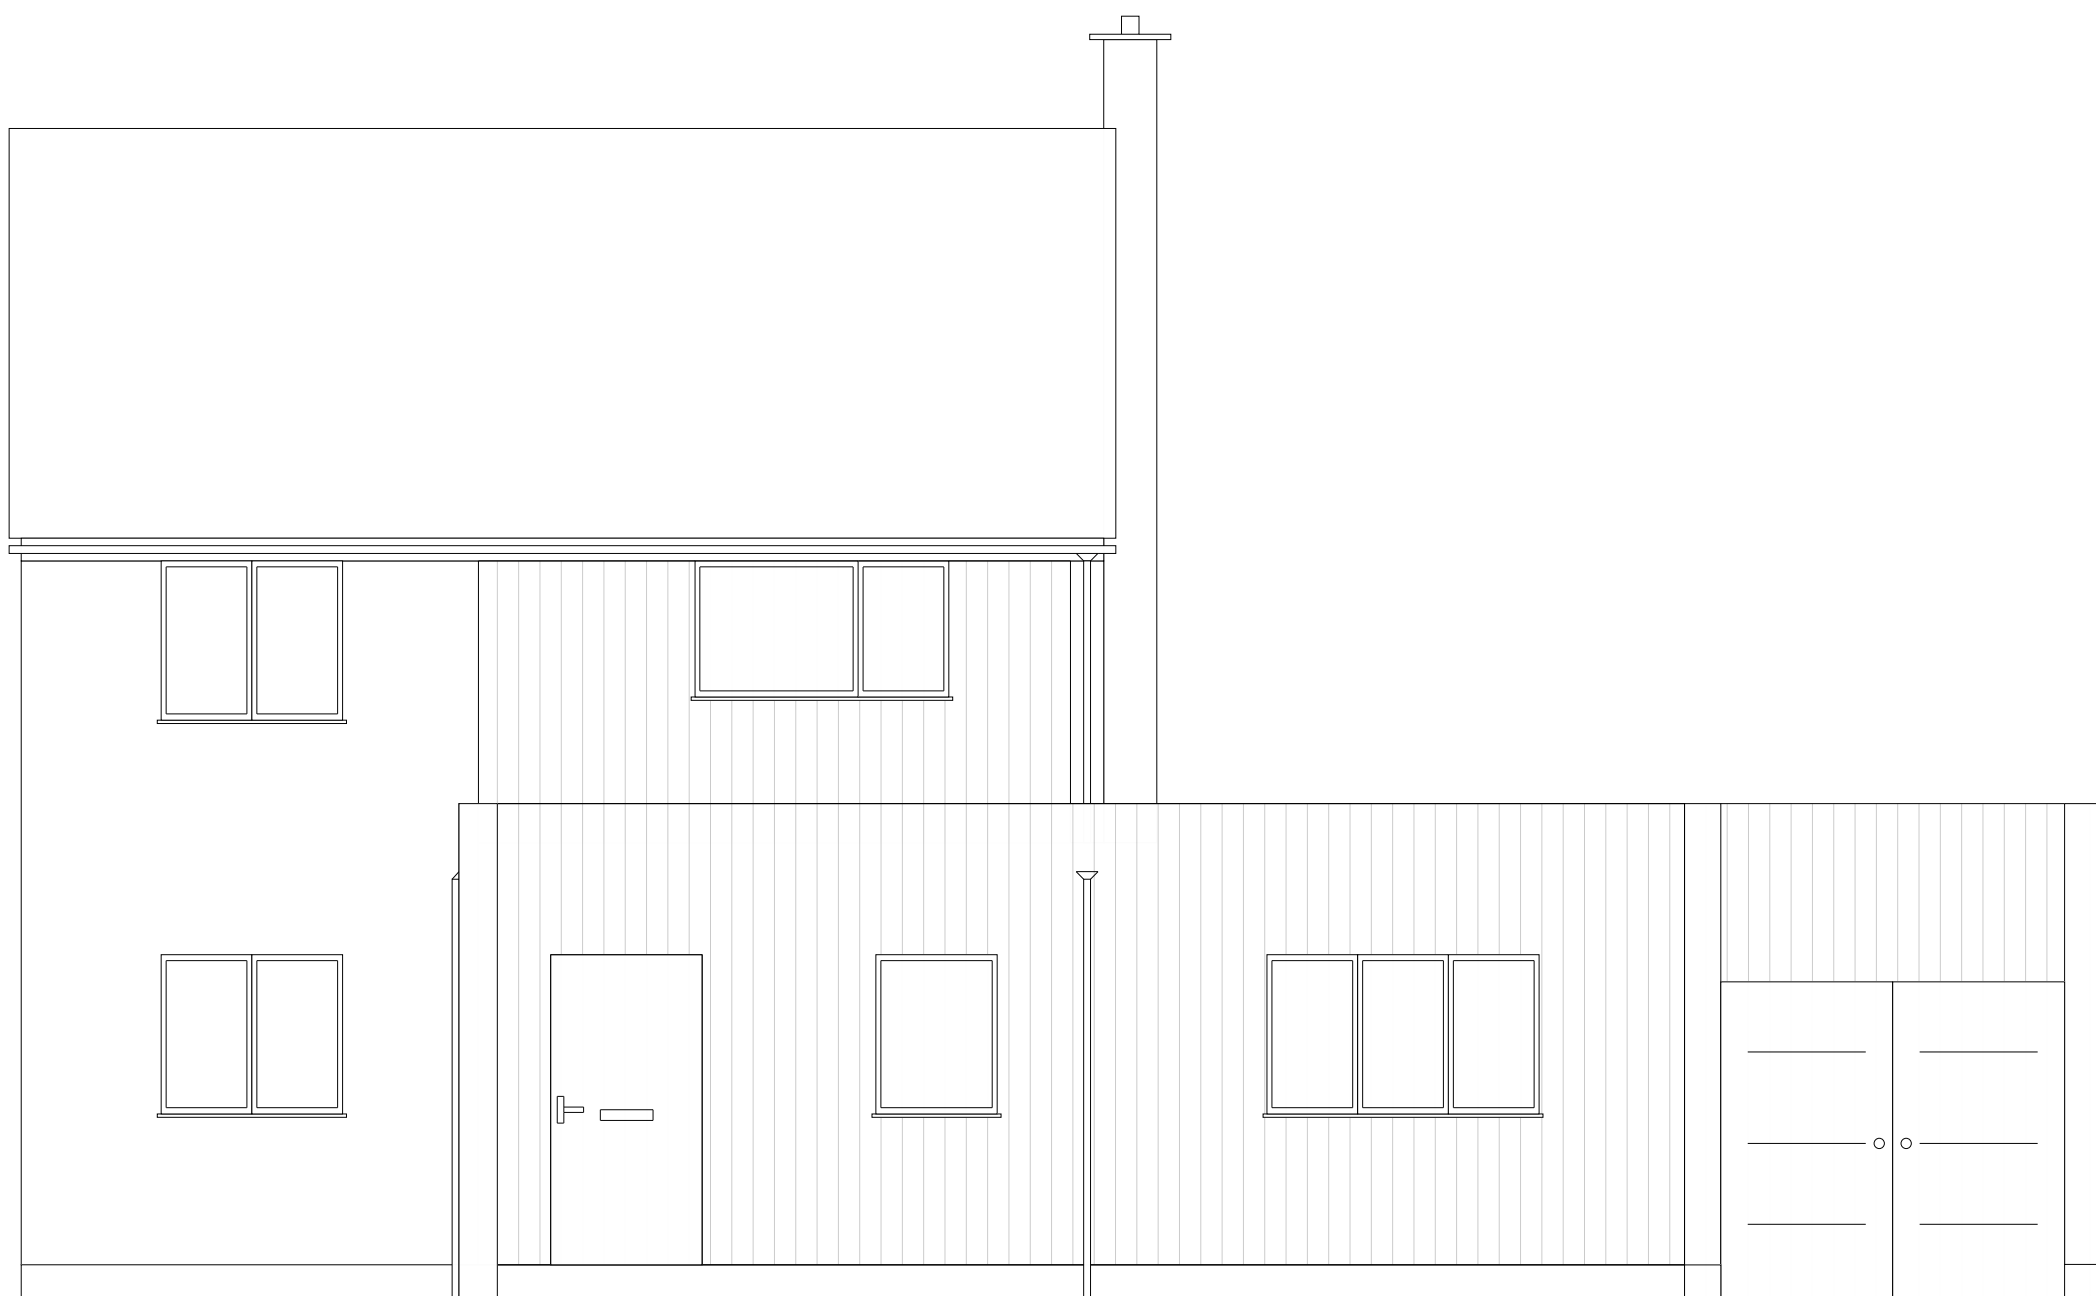



Proposed Site Plan 1 : 50

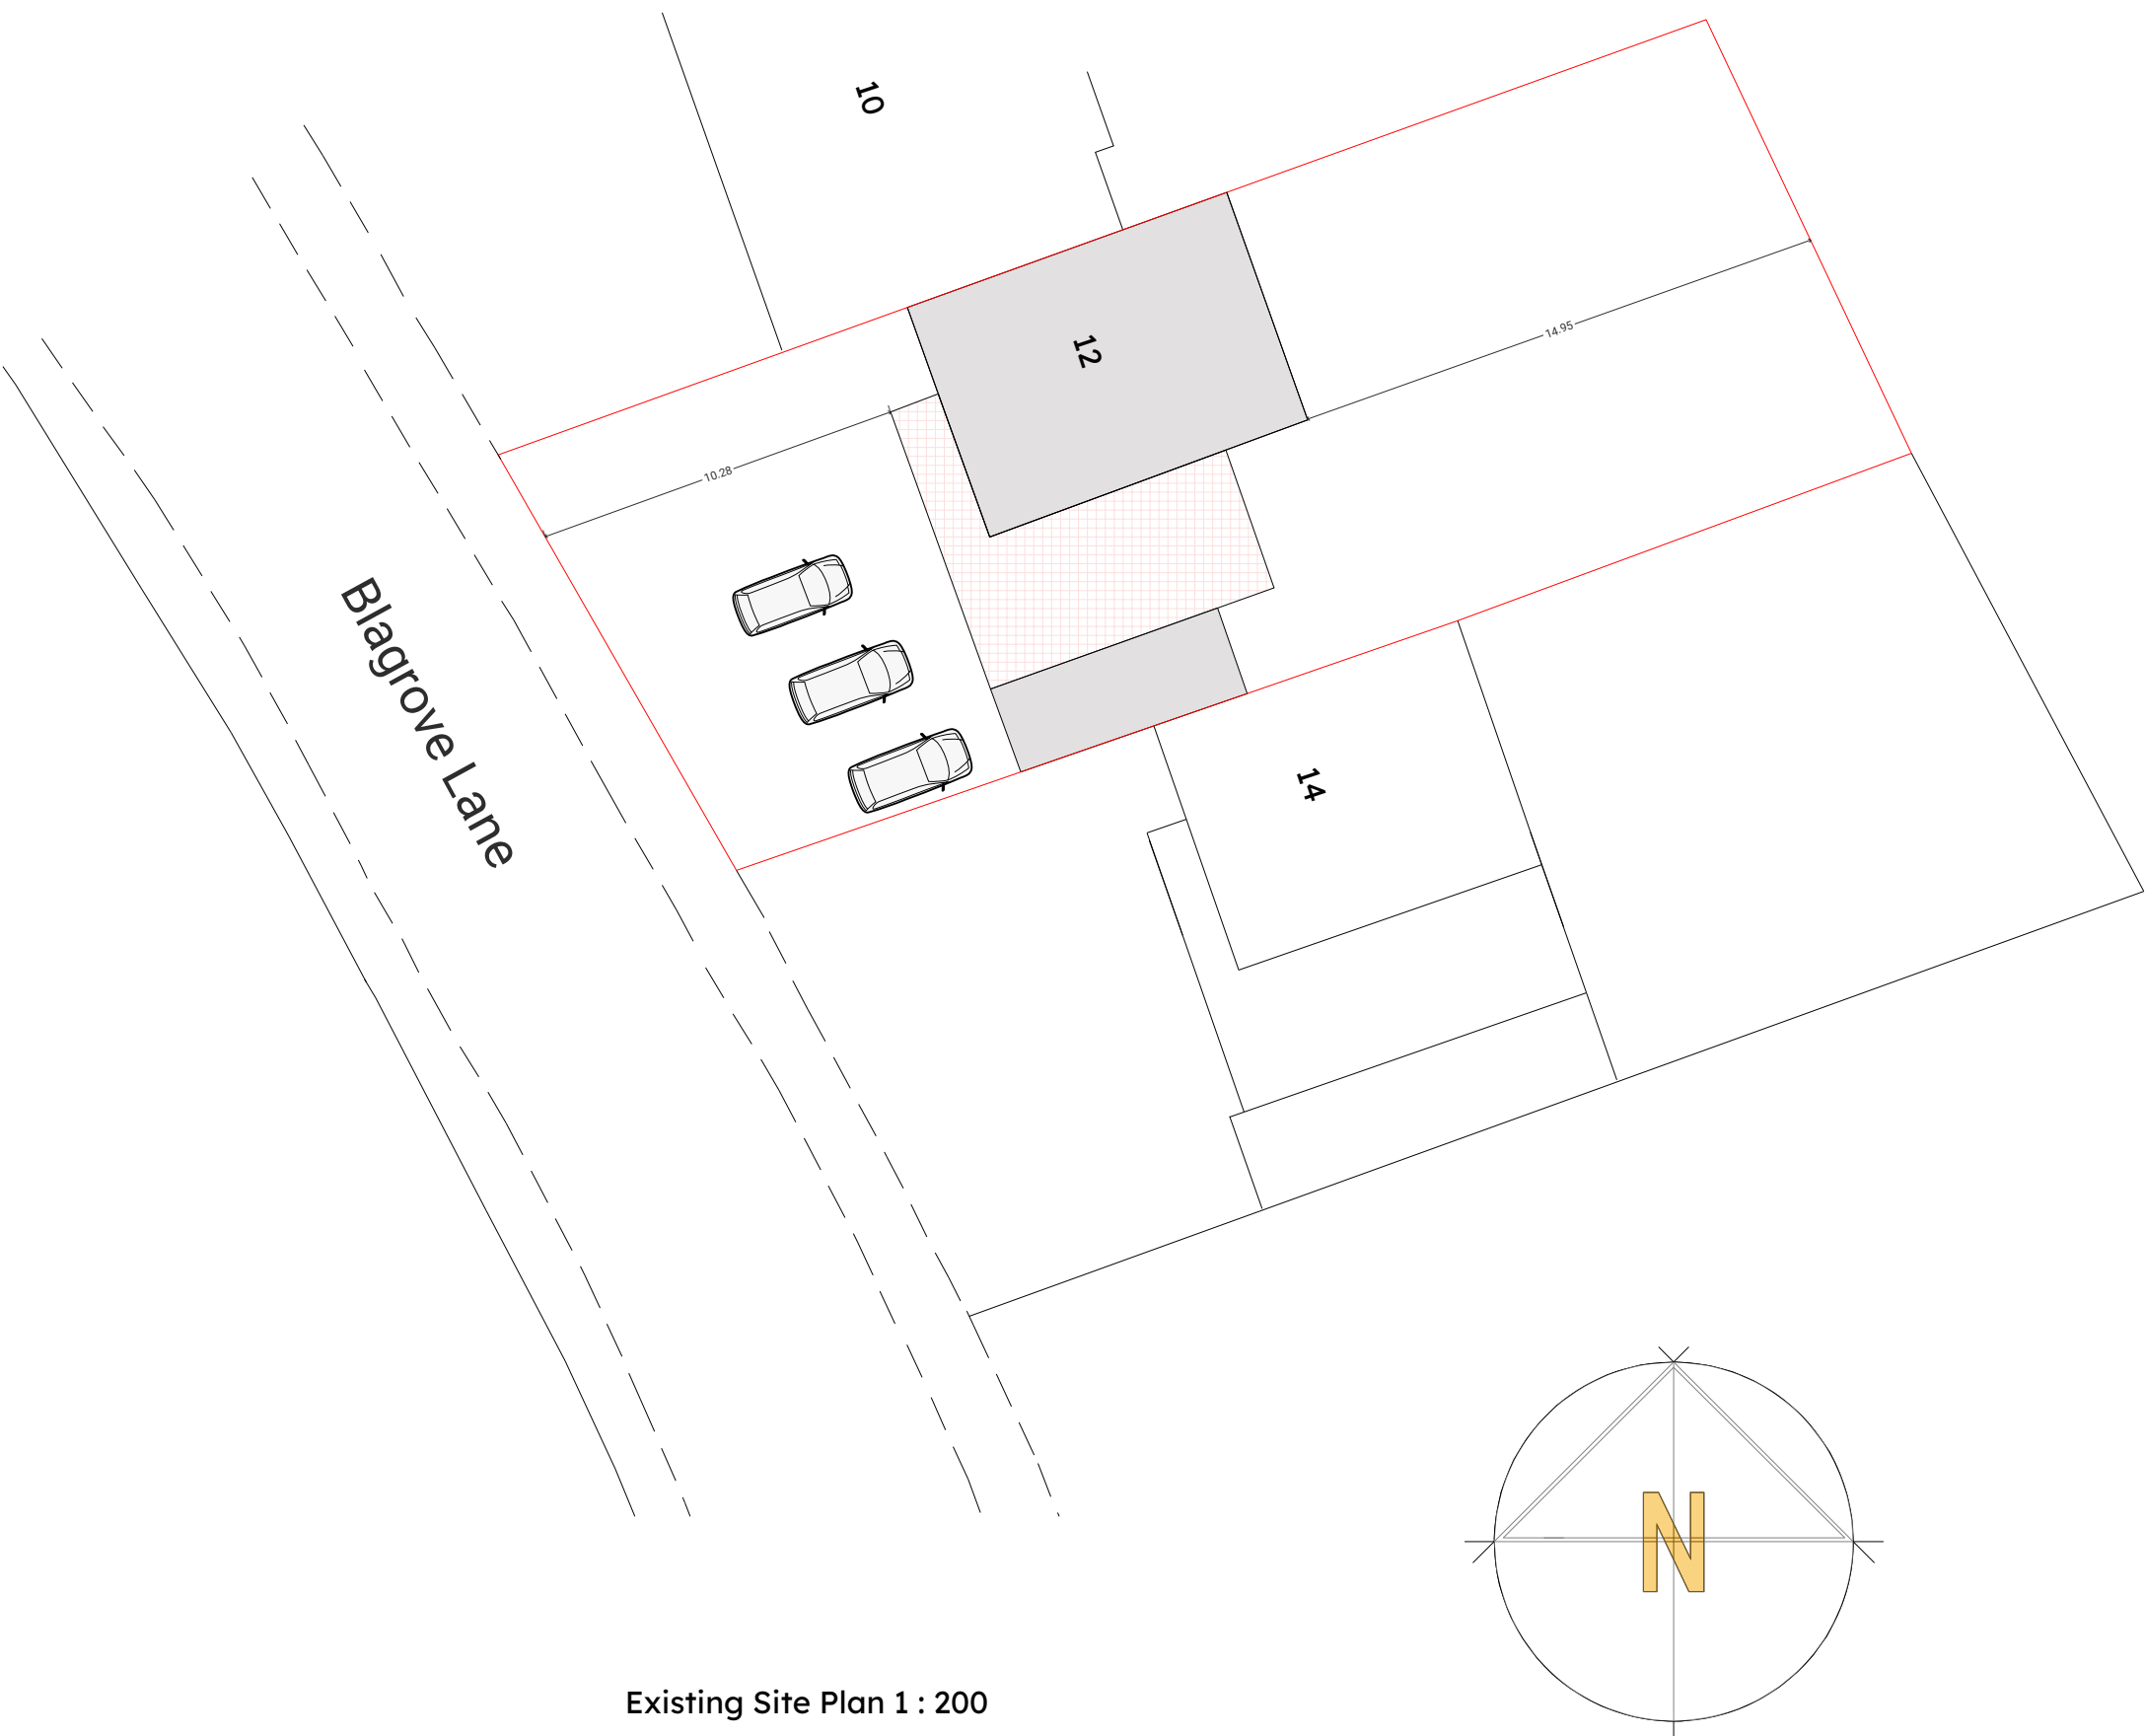


Proposed Site Plan 1 : 50

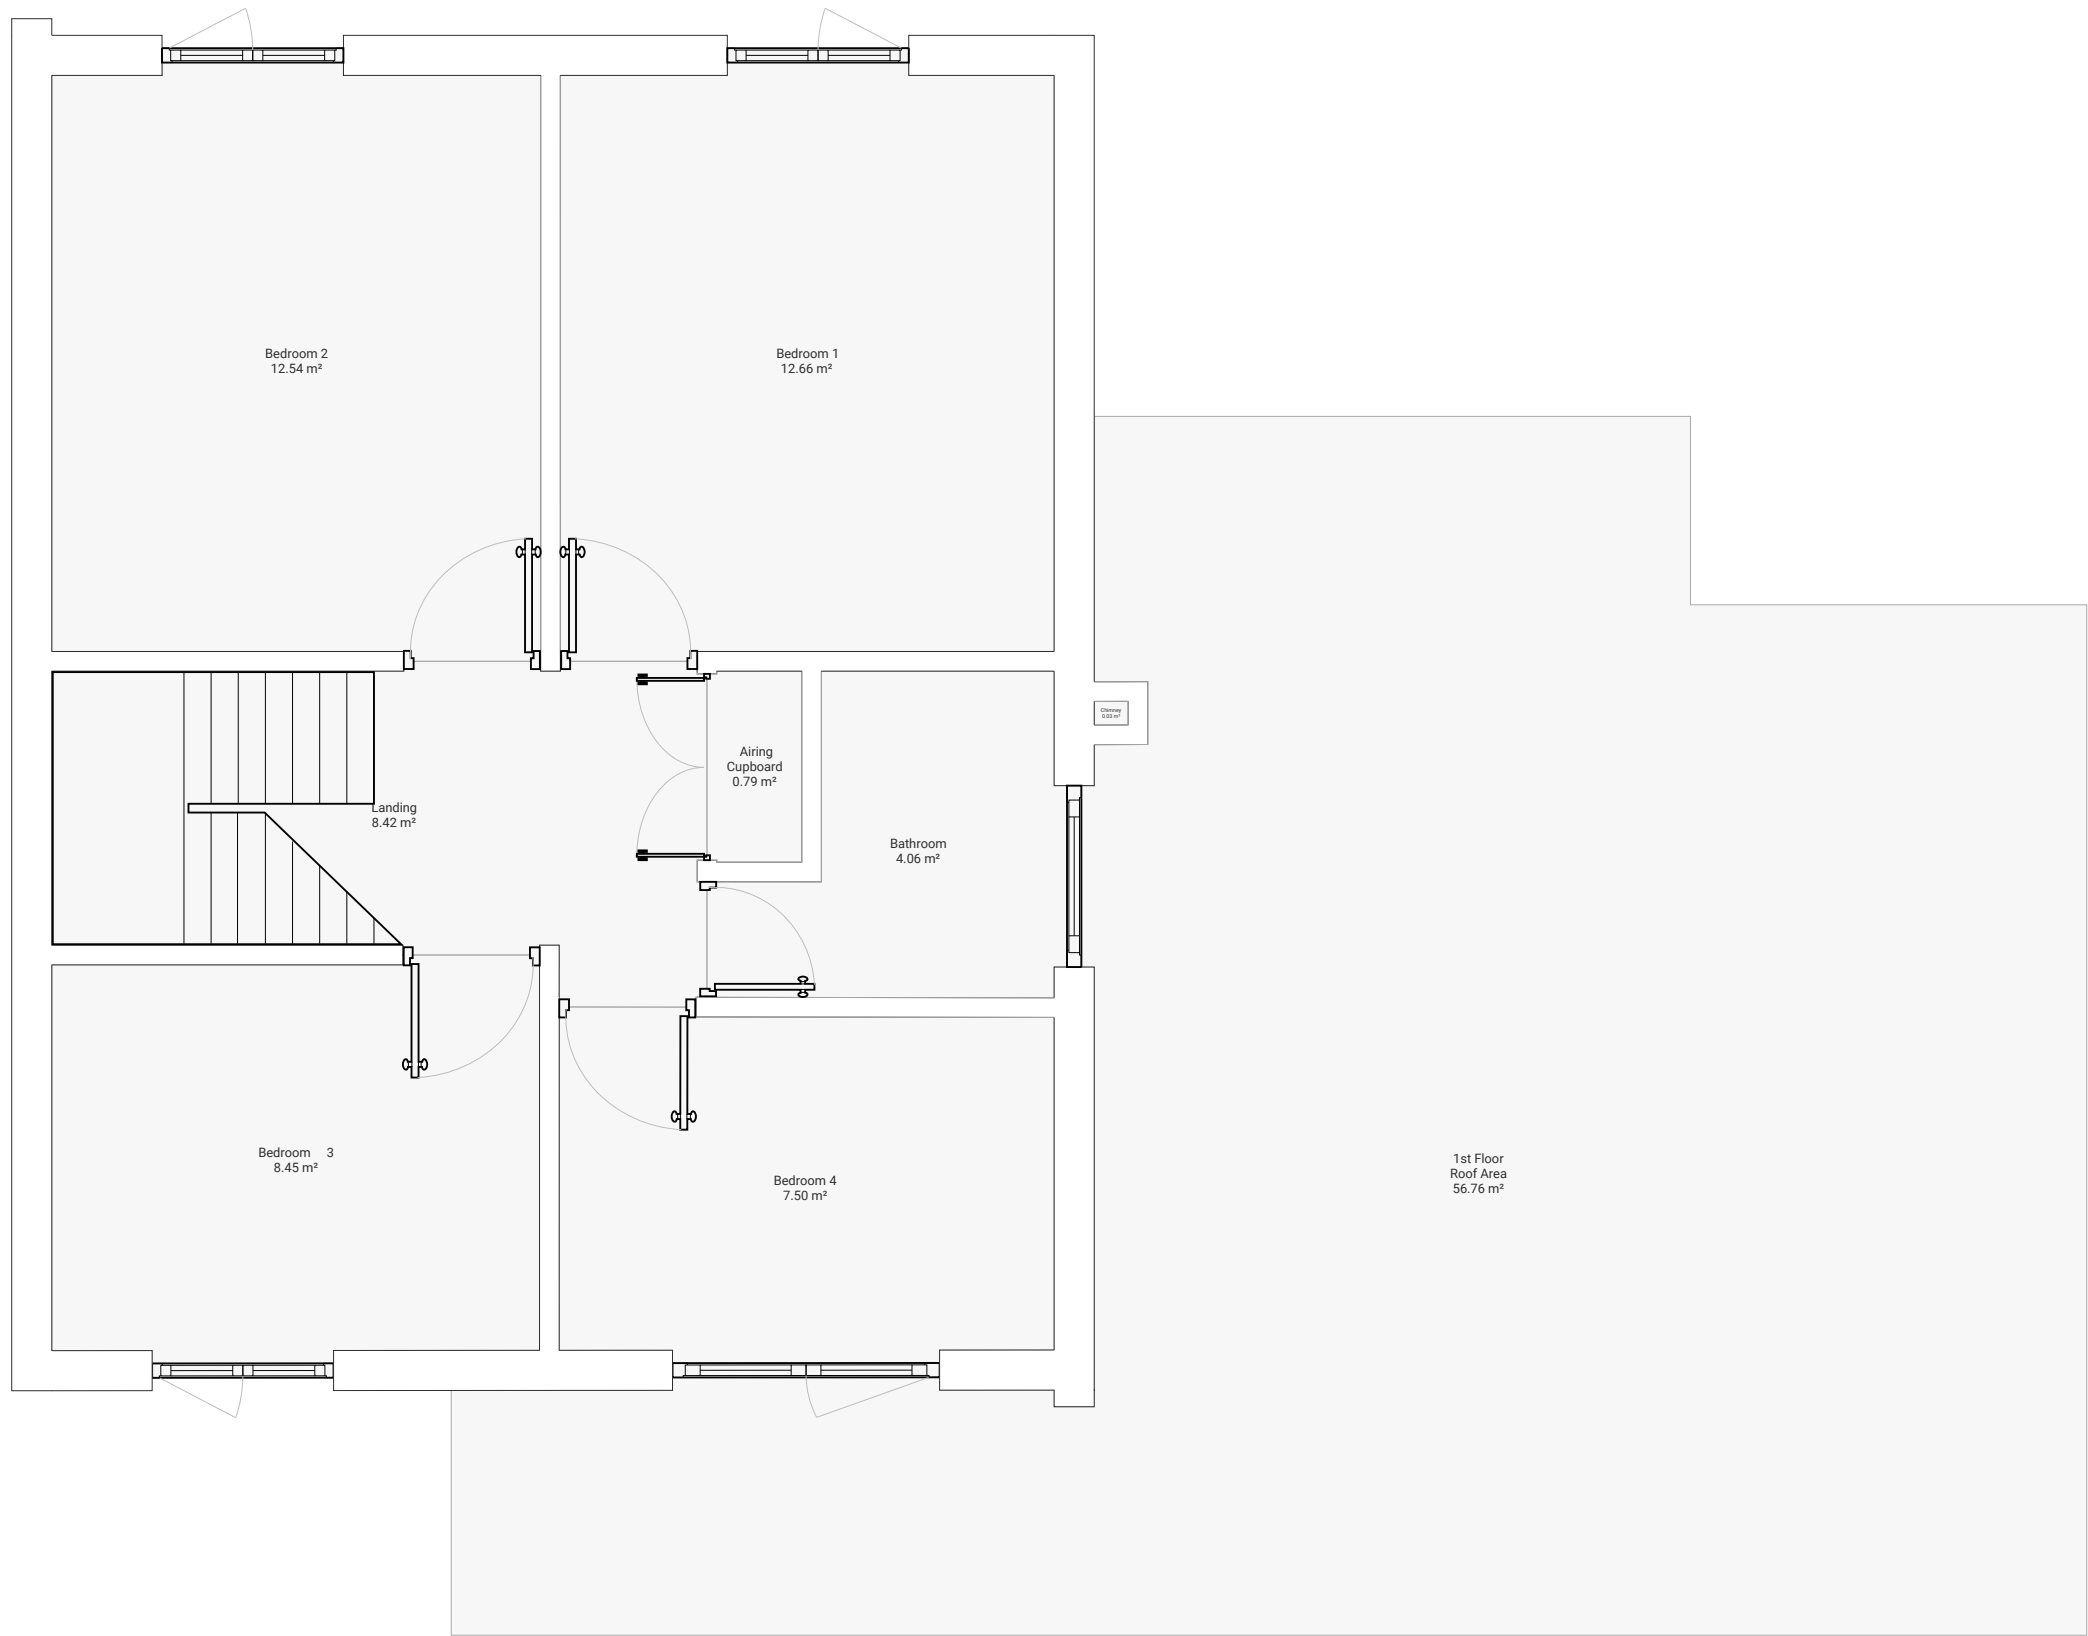


Proposed Elevations 1 : 50 - WSW Face

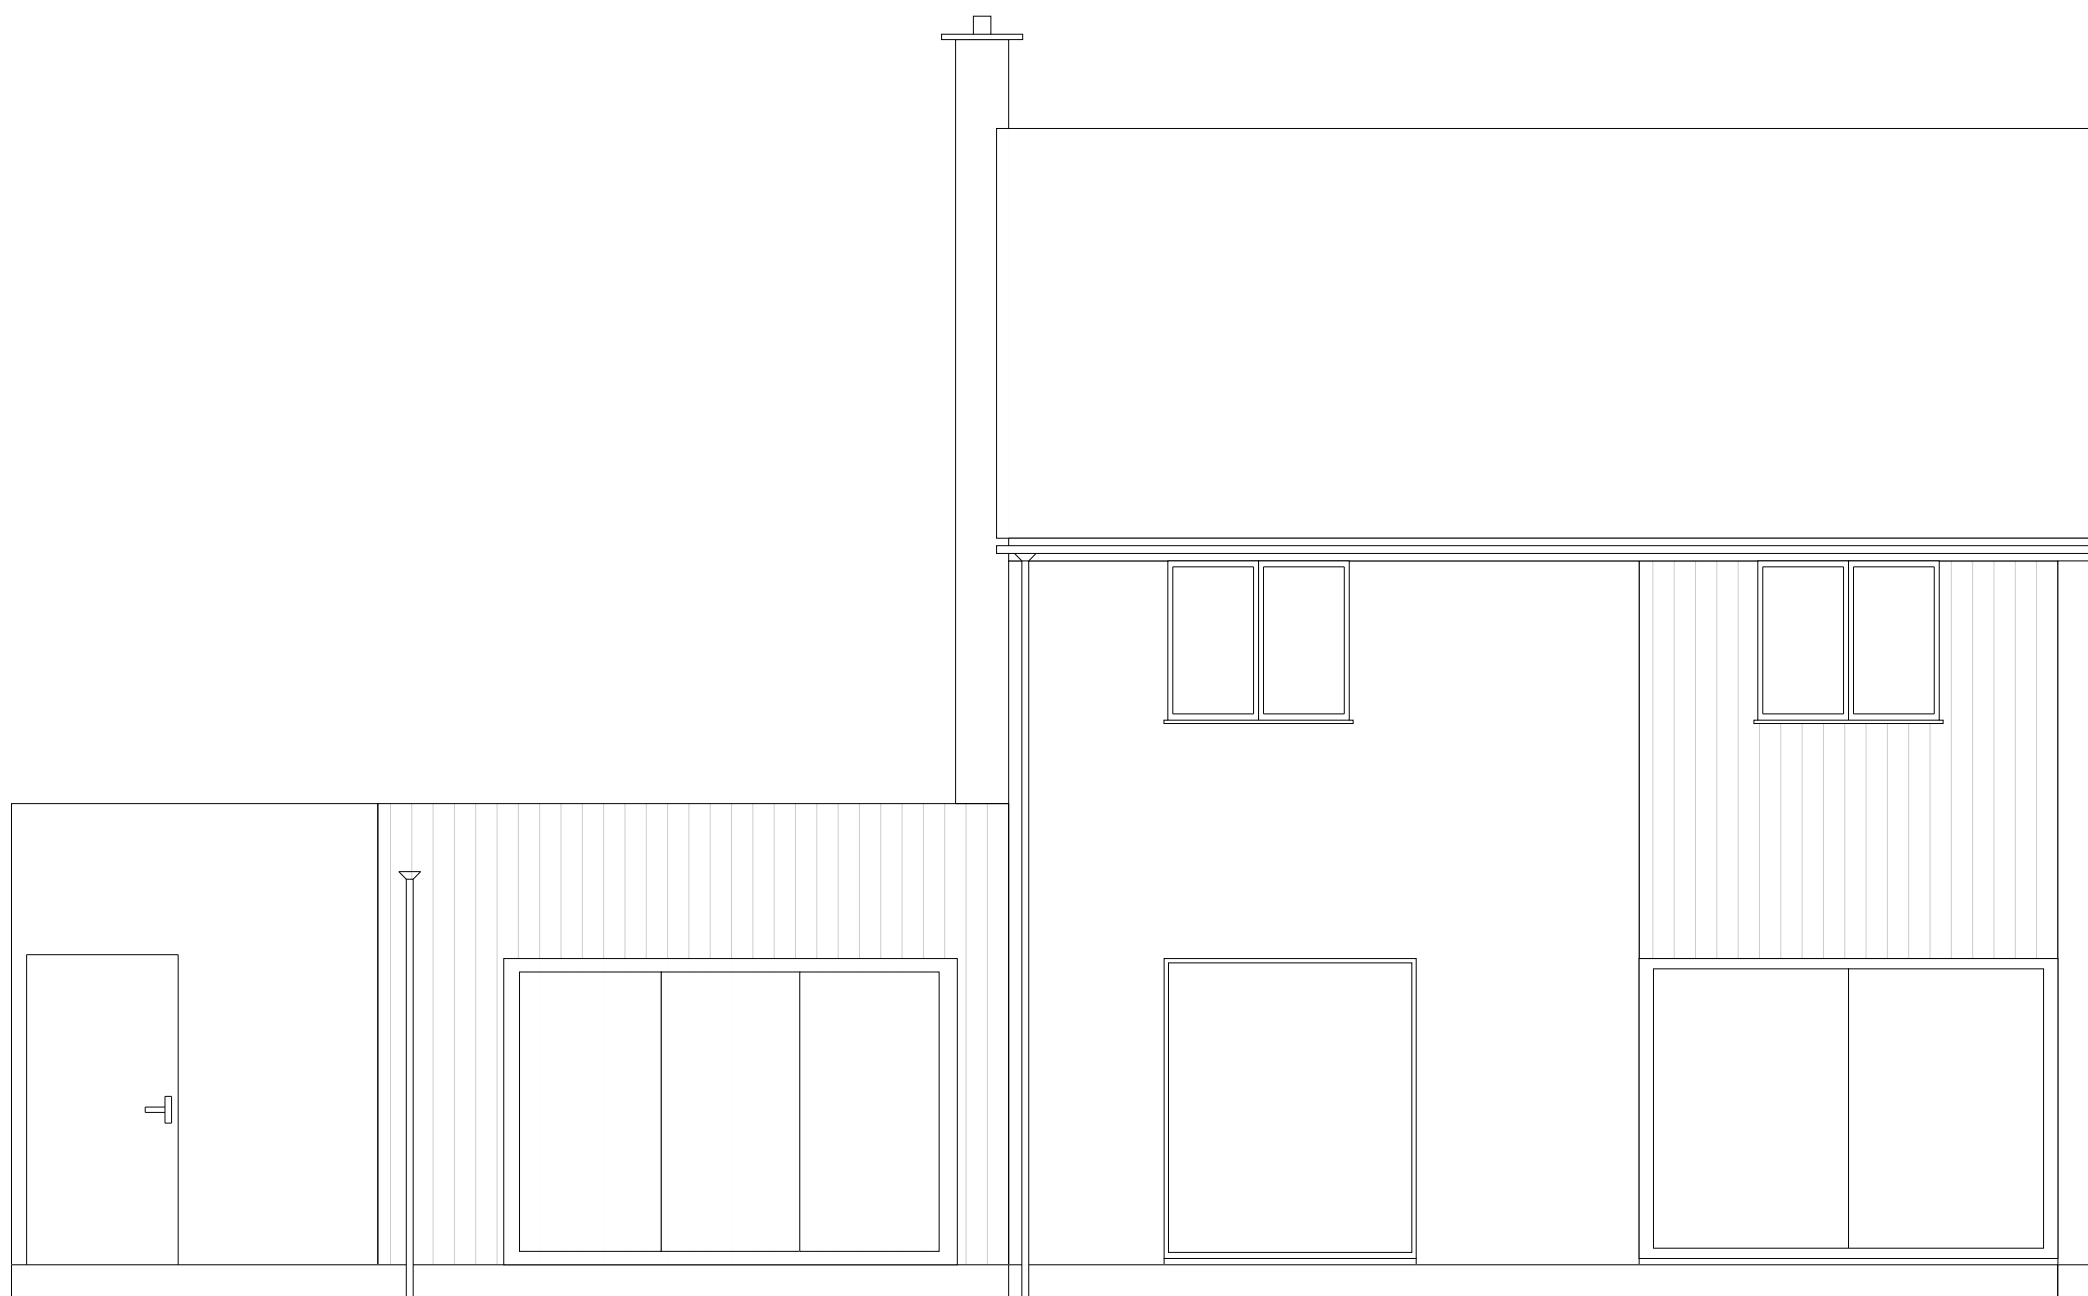

Proposed Elevations 1 : 50 - ENE Face

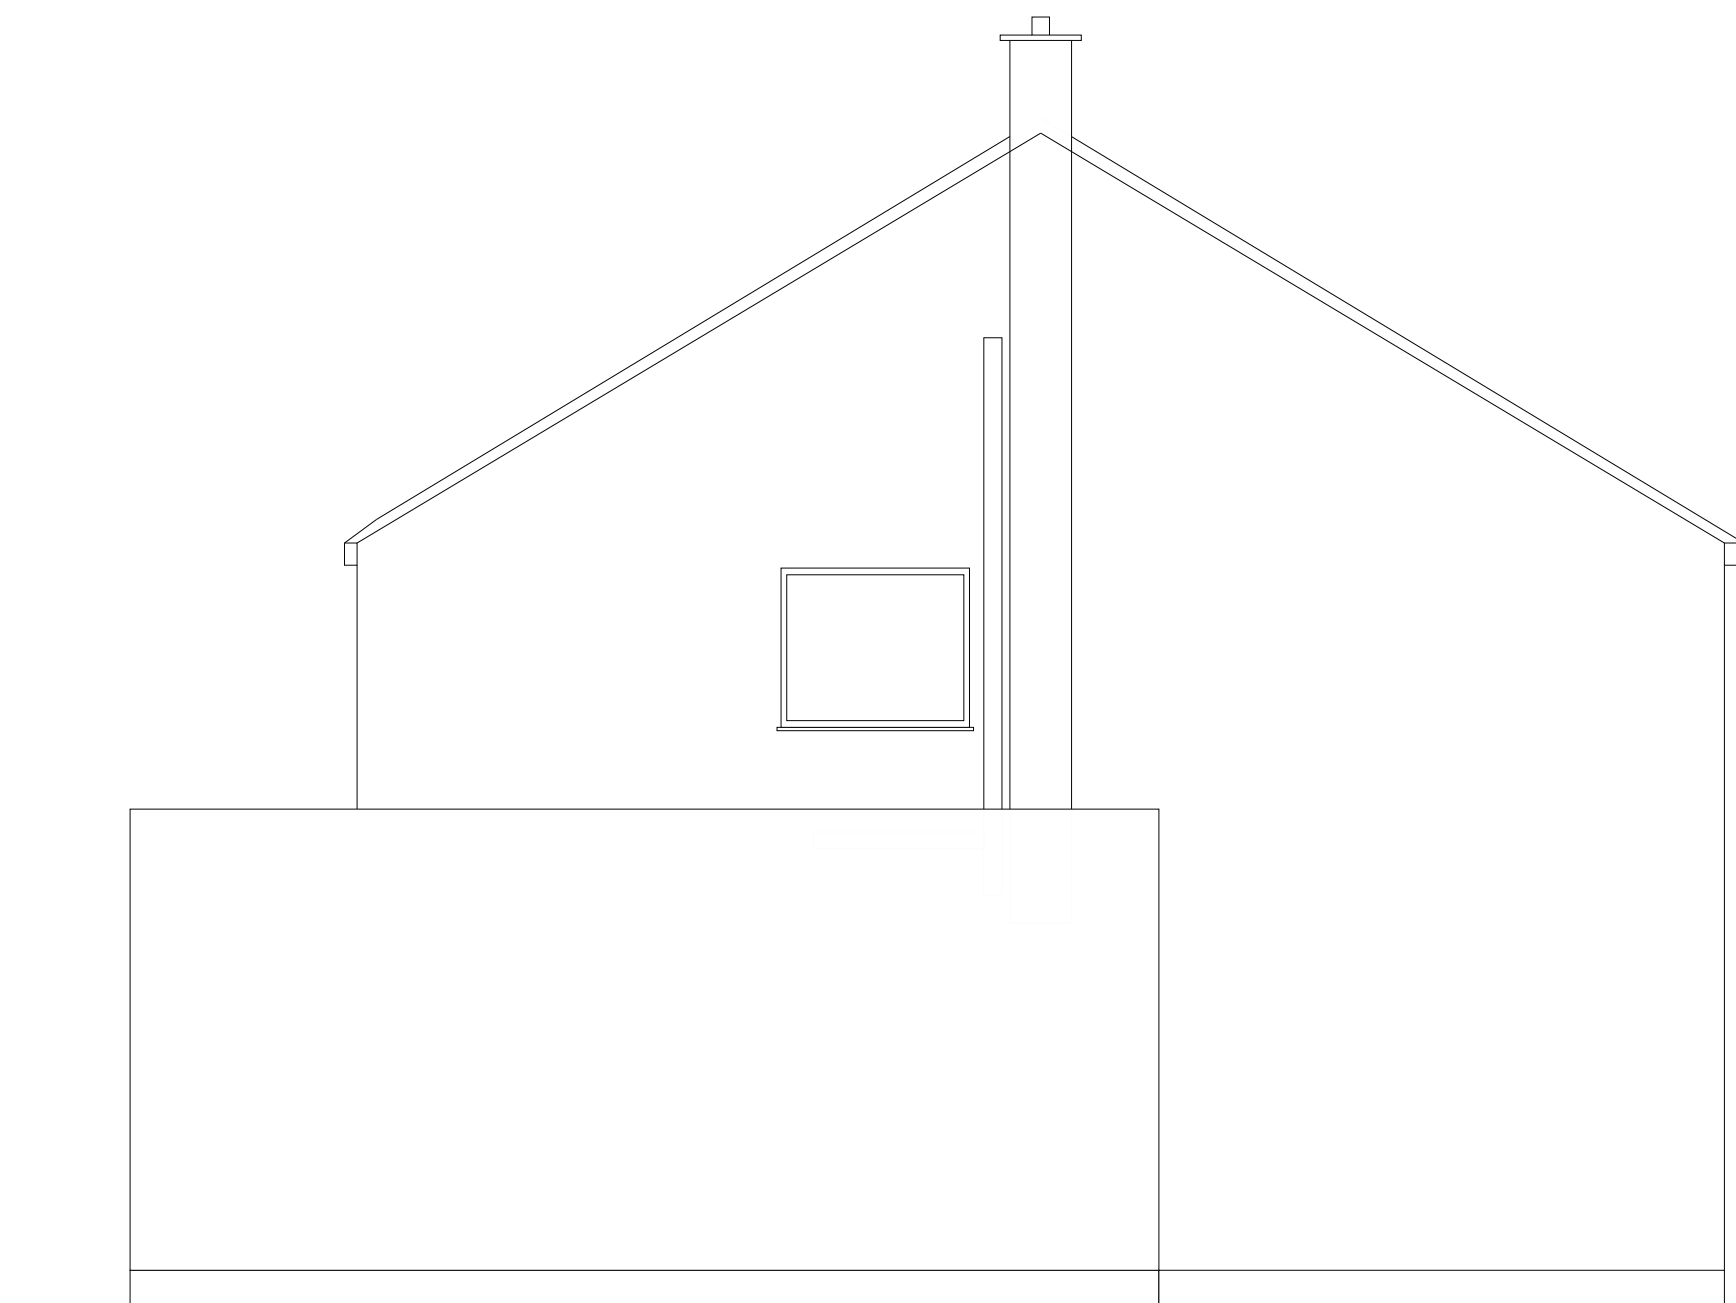

Proposed Elevations 1 : 50 - SSE Face

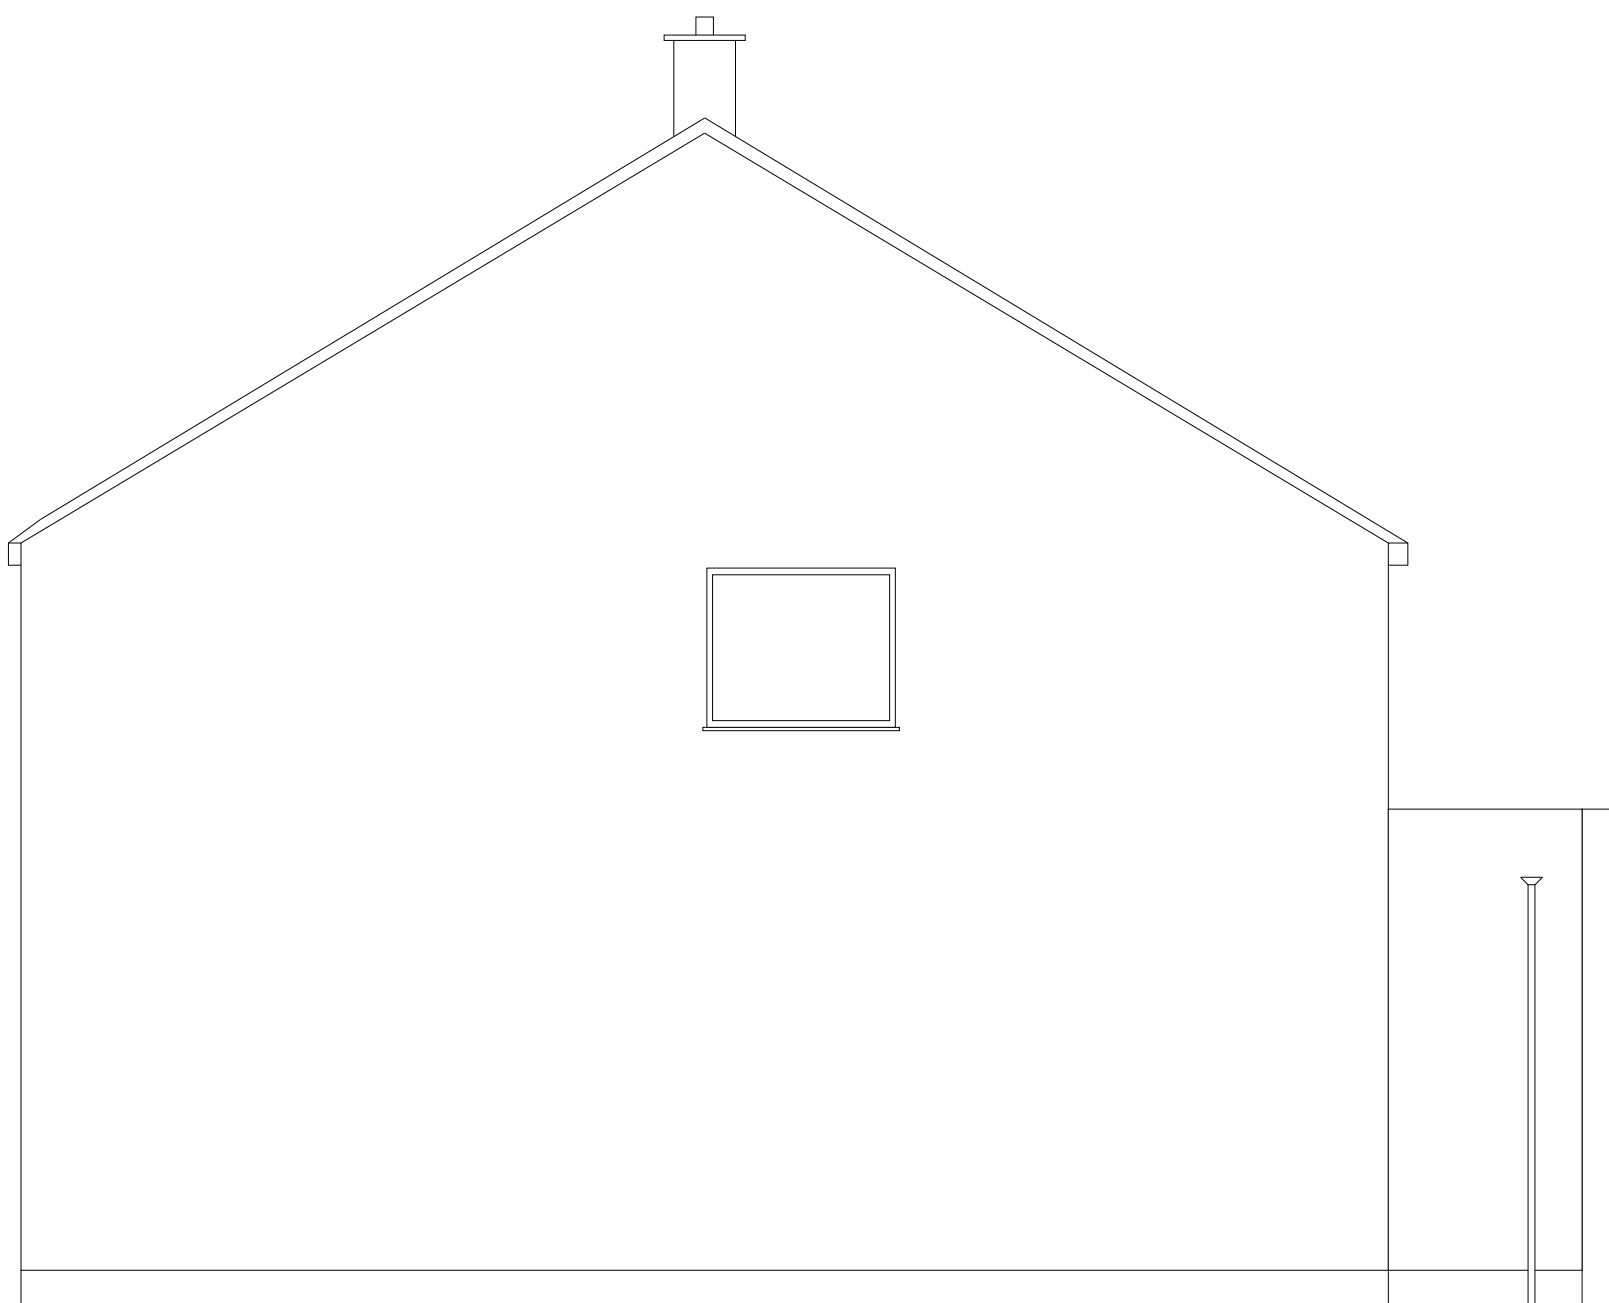

Proposed Elevations 1 : 50 - NNW Face

Proposed Roof Plan 1 : 50

