


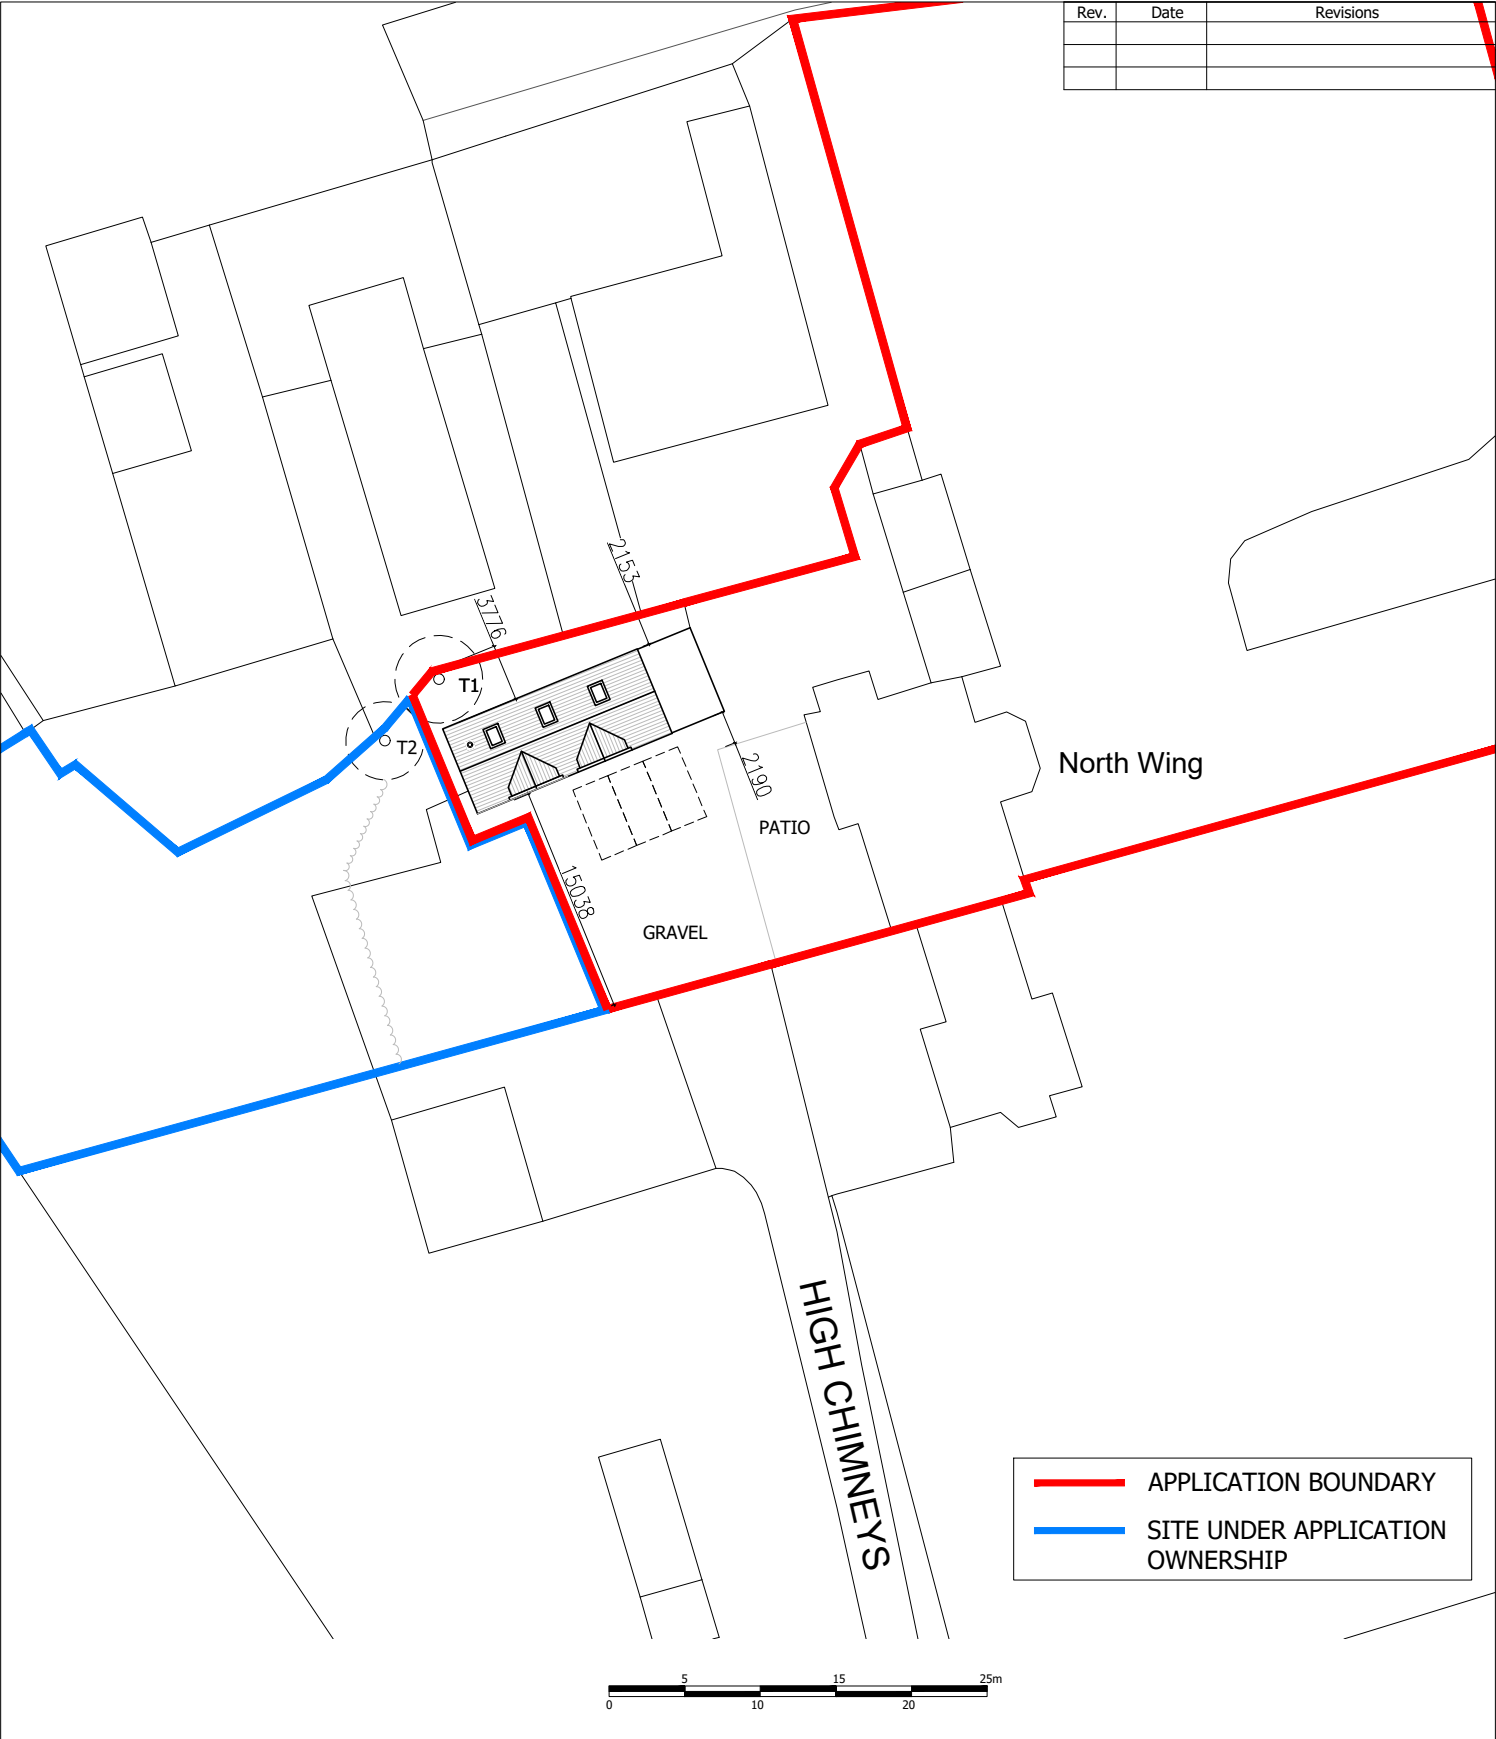

Client MR KLOPPERS			Drawing Title PROPOSED BLOCK PLAN		JET ARCH DESIGN
Job Title HIGH CHIMNEYS NORTH HURST RG10 0TH					
Scale 1:500	Date DEC 24	Drawn S.A	Drawing No. A4/427/11	Rev. A	100 Berkshire Place Winnersh Triangle Wokingham, Berkshire RG41 5RRD Tel: 07787296792 email: info@jetarchdesign.co.uk
Plot Date: DEC 24					