


Rev.	Date	Revisions

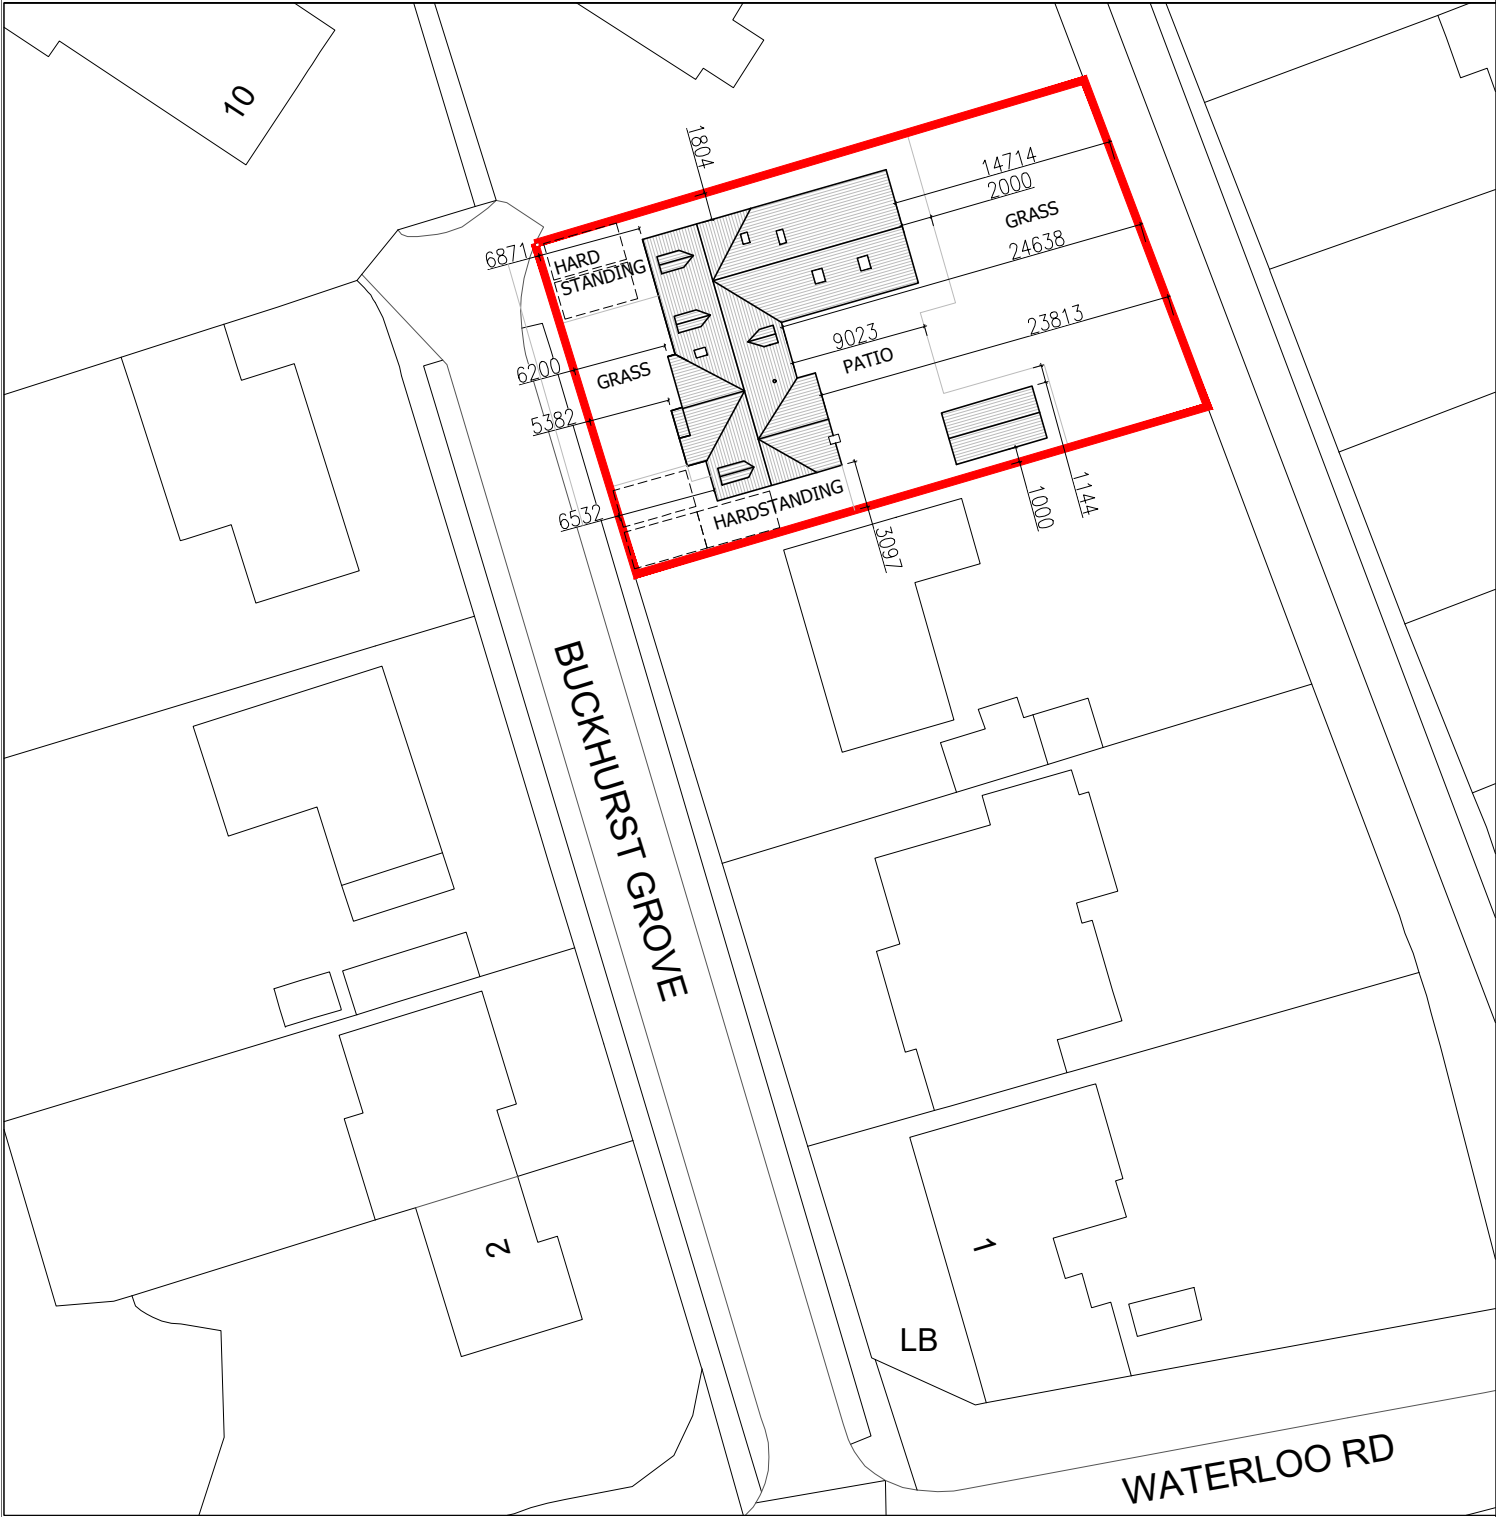

— SITE BOUNDARY

Client
MS SALT & MR DUDLEY

Job Title
7 BUCKHURST GROVE
WOKINGHAM
RG40 2JR

Scale
1:500

Date
JULY 25

Drawn
SA

Plot Date:
JULY 25

Drawing Title

EXISTING BLOCK
PLAN

Drawing No.

A4/450/10

Rev.

JET ARCH DESIGN

100 Berkshire Place
Winnersh Triangle
Wokingham, Berkshire
RG41 5RRD
Tel: 07787296792
email: info@jetarchdesign.co.uk