


Rev.	Date	Revisions

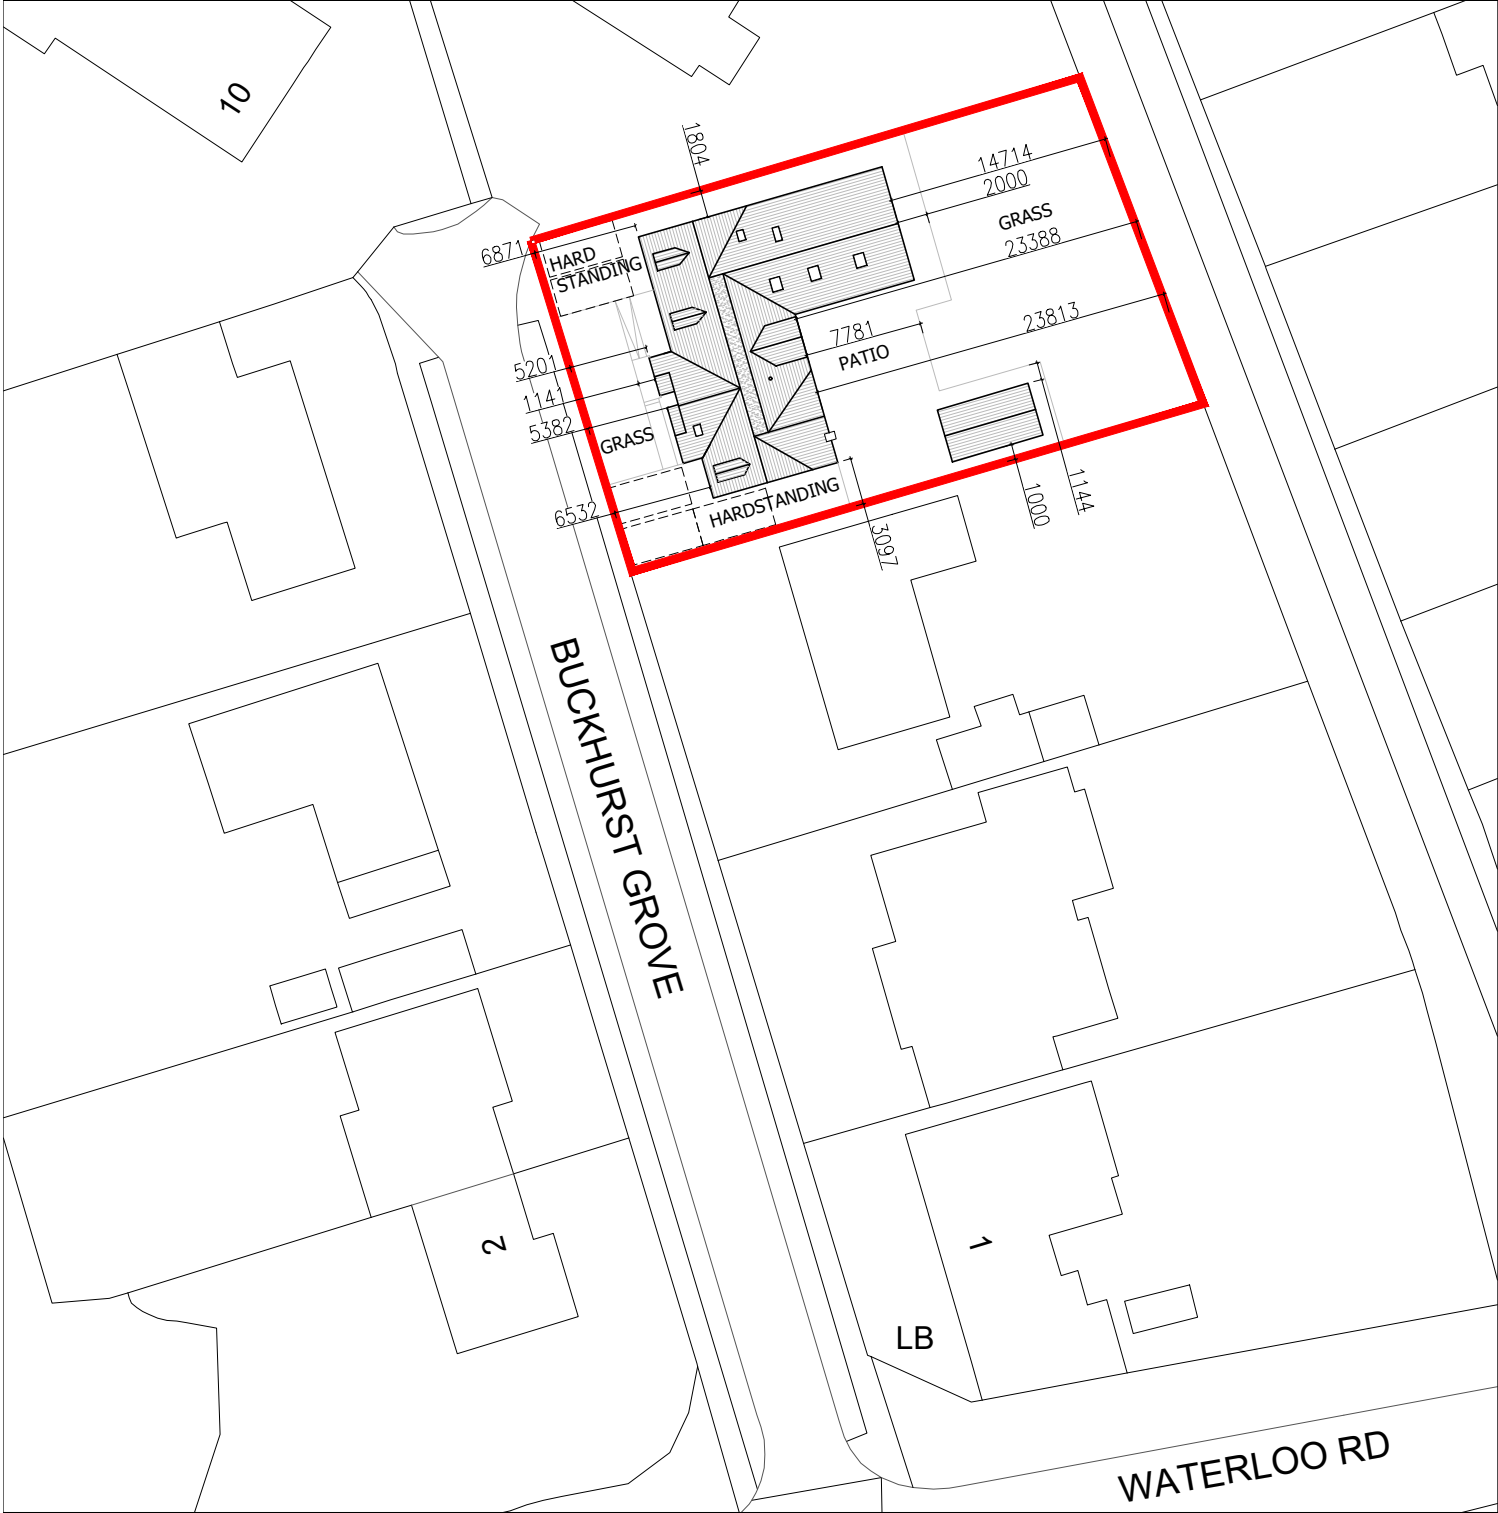

— SITE BOUNDARY

Client MS SALT & MR DUDLEY		
Job Title 7 BUCKHURST GROVE WOKINGHAM RG40 2JR		
Scale 1:500	Date JULY 25	Drawn S.A
Plot Date: JULY 25		

Drawing Title PROPOSED BLOCK PLAN	
Drawing No. A4/450/11	Rev.

**JET** ARCH DESIGN

100 Berkshire Place
Winnersh Triangle
Wokingham, Berkshire
RG41 5RRD
Tel: 07787296792
email: info@jetarchdesign.co.uk