
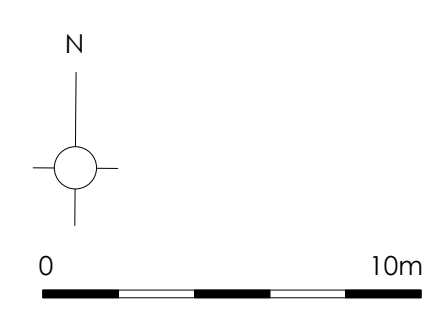


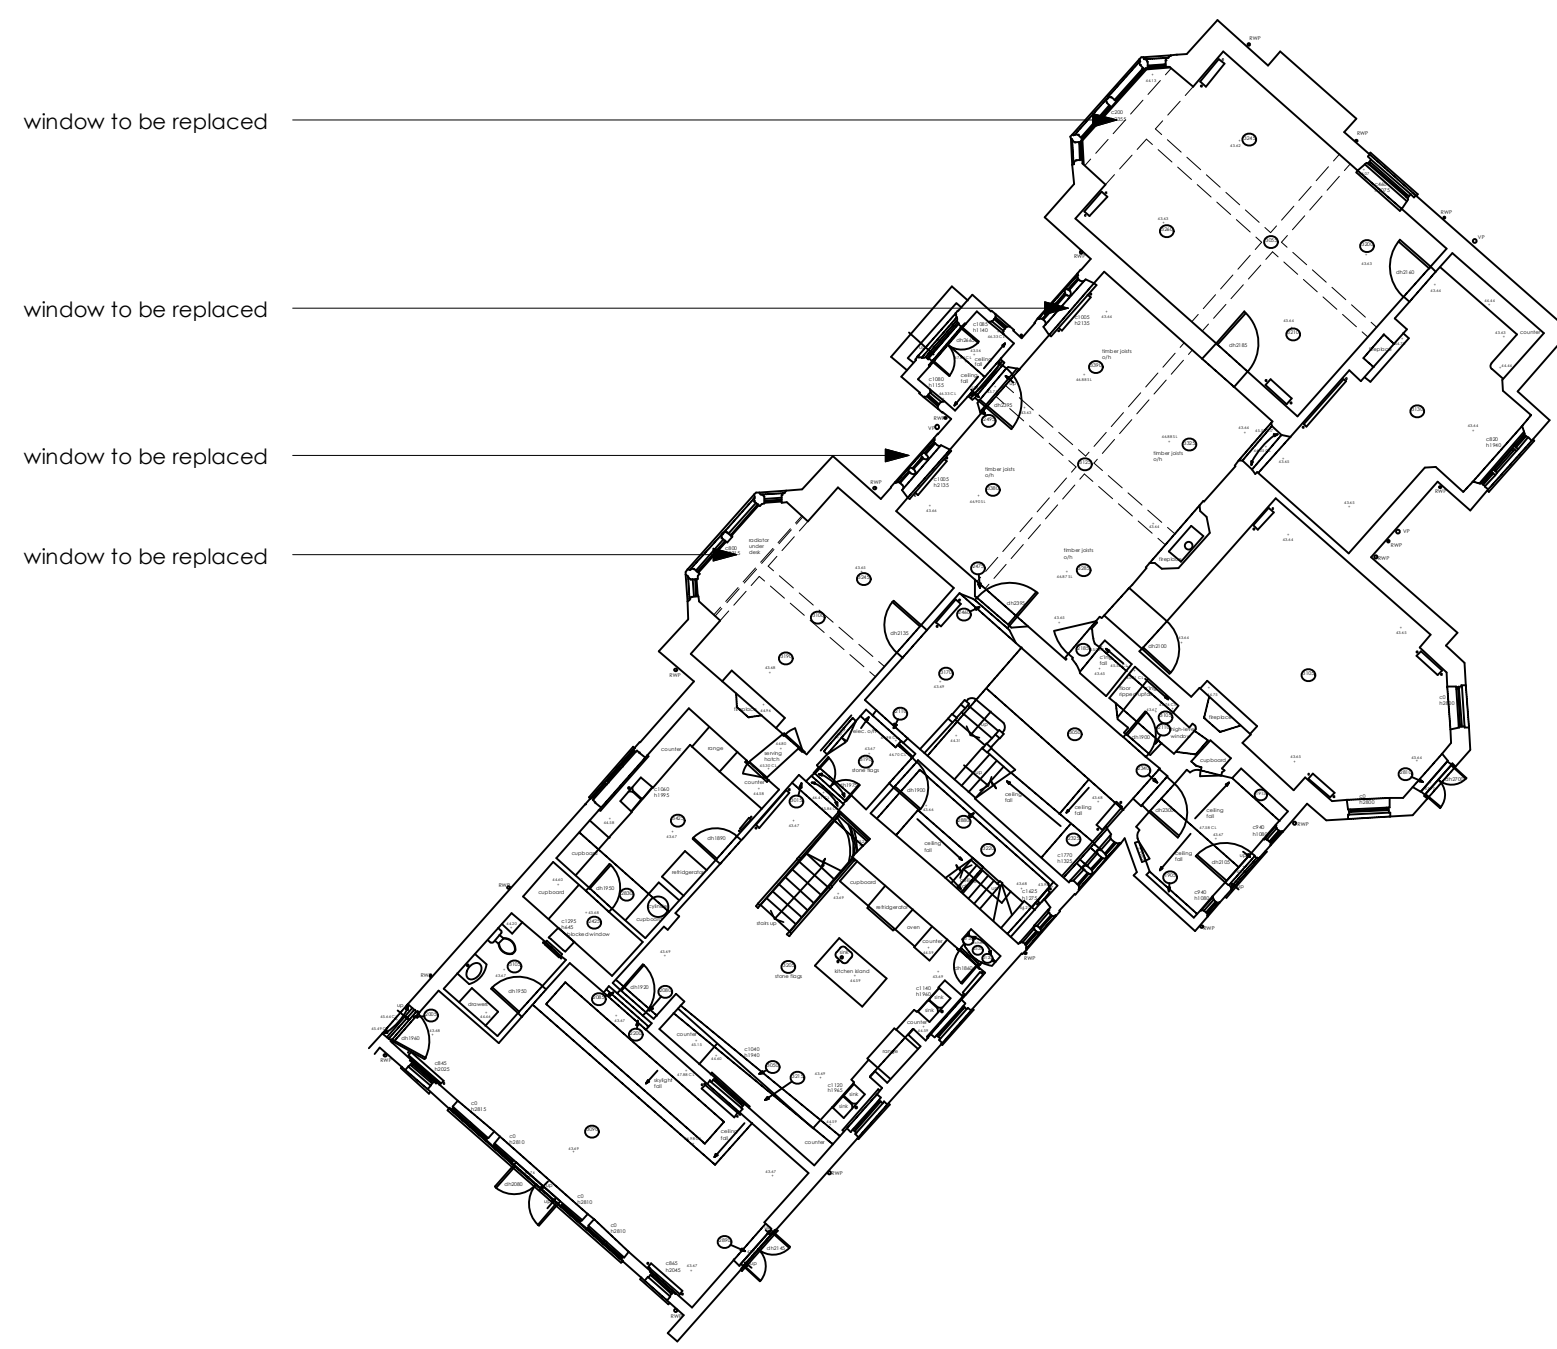

STANLAKE PARK MANOR HOUSE
EX GROUND FLOOR
1:200
June 2025
2434-EX-14