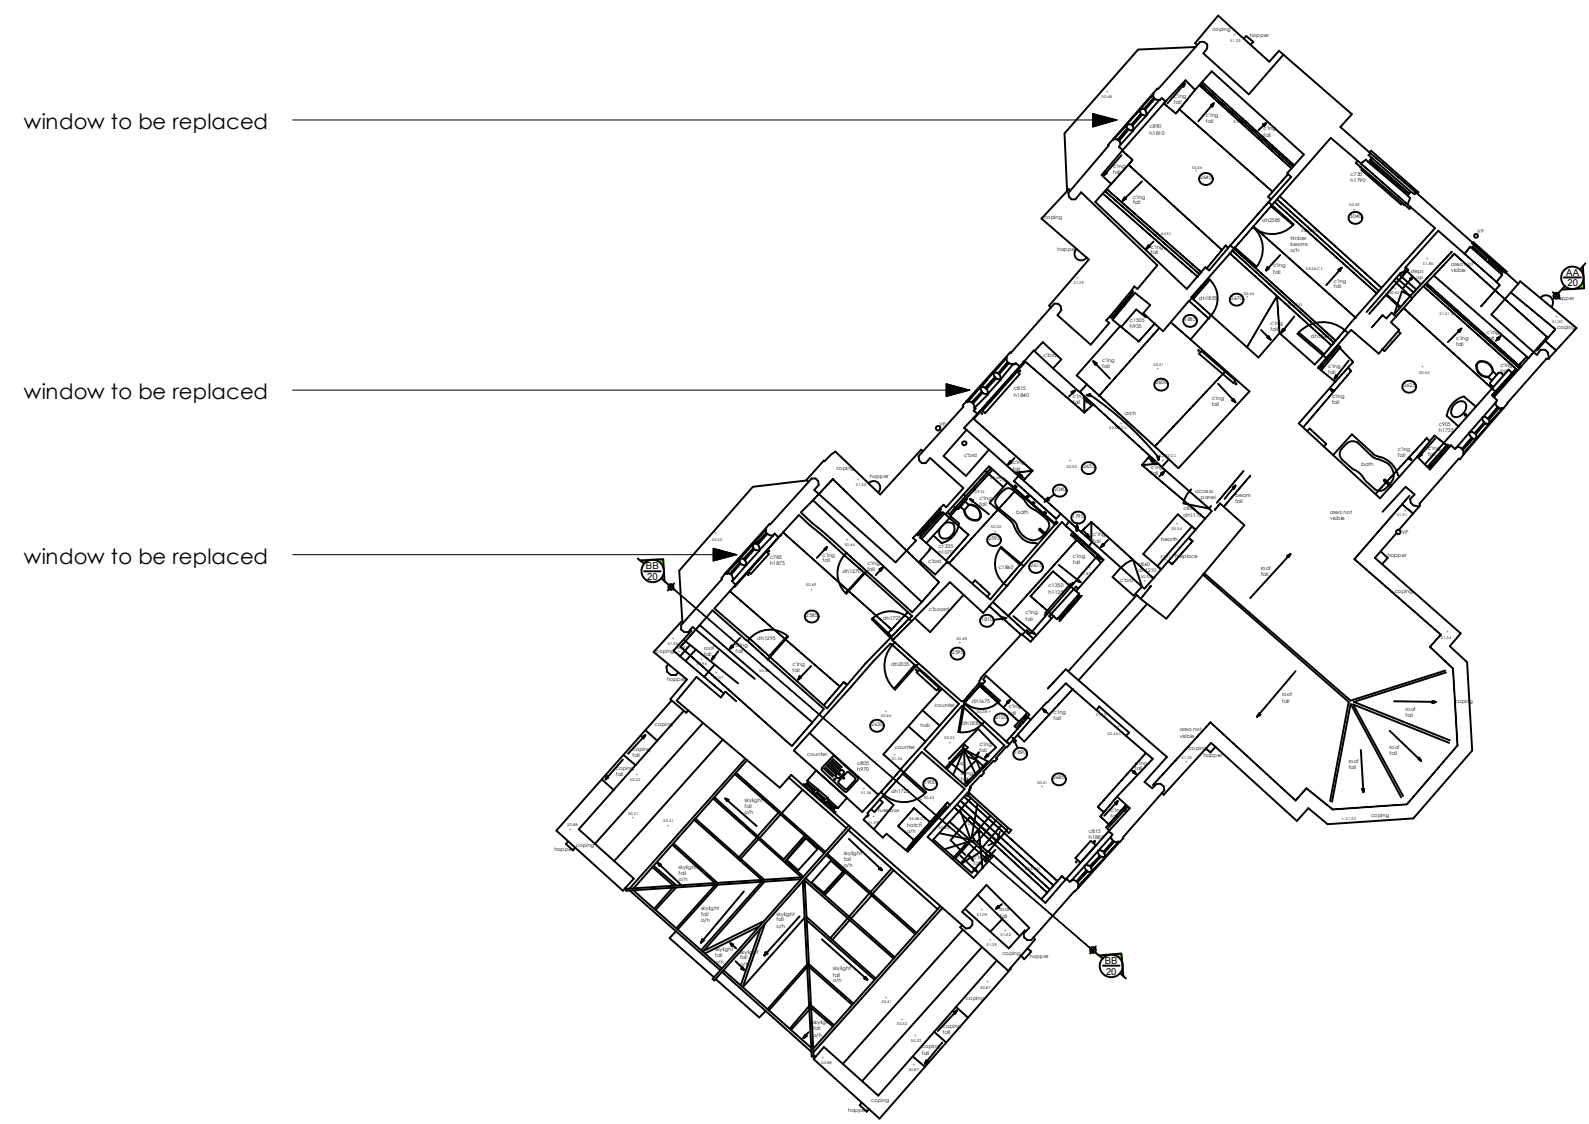


STANLAKE PARK MANOR HOUSE

EX 2nd FLOOR

1:200

June 2025

2434-EX-16

CRANE&ASSOCIATES

1 Dawes Court Esher Surrey KT10 9QD
01372 470524
www.craneassociates.com