


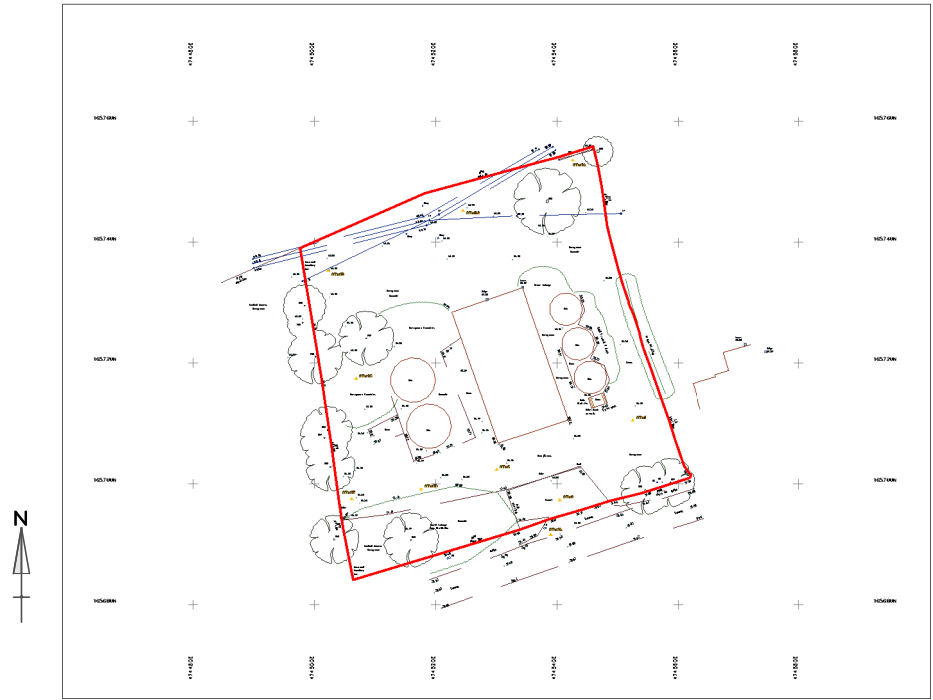

Existing Location Plan

Location | RF-RDG | Scale 1 : 1250

- Sheet Notes
- a. the drawing is copyright protected and may not be used, reproduced or relied upon by any third party except as explicitly agreed by MAPL
 - b. all dimensions are in millimetres unless noted otherwise
 - c. all measurements must be obtained from stated dimensions only and checked before ordering any materials. Measurements must not be scaled off the drawing except for Local Authority Planning application purposes
 - d. all drawings must be read in conjunction with all other project drawings and any discrepancies reported immediately for clarification
 - e. full schedules, specification notes and legends are located on drawings numbered '900' to '999' (900 series)

0	07.02.2025	FM	First issue
Rev	Date	By	Description



michael aubrey
partnership
• 0118 962 9666 • www.mapl.co.uk

Client
Mr. Nigel Clyde

Project Address
Old Grain Store, Swallowfield Road, Arborfield, RG2 9LA

Project Description
Barn Conversion

Sheet Title
Plans - Location - Existing GA

Sheet Ref.	MAP-C4903-001	Rev.	0
Project Ref.	C4903	Date	07.02.2025
Drawn by	CB	Checked by	FM
Scale	1 : 1250	Sheet Size	A4