



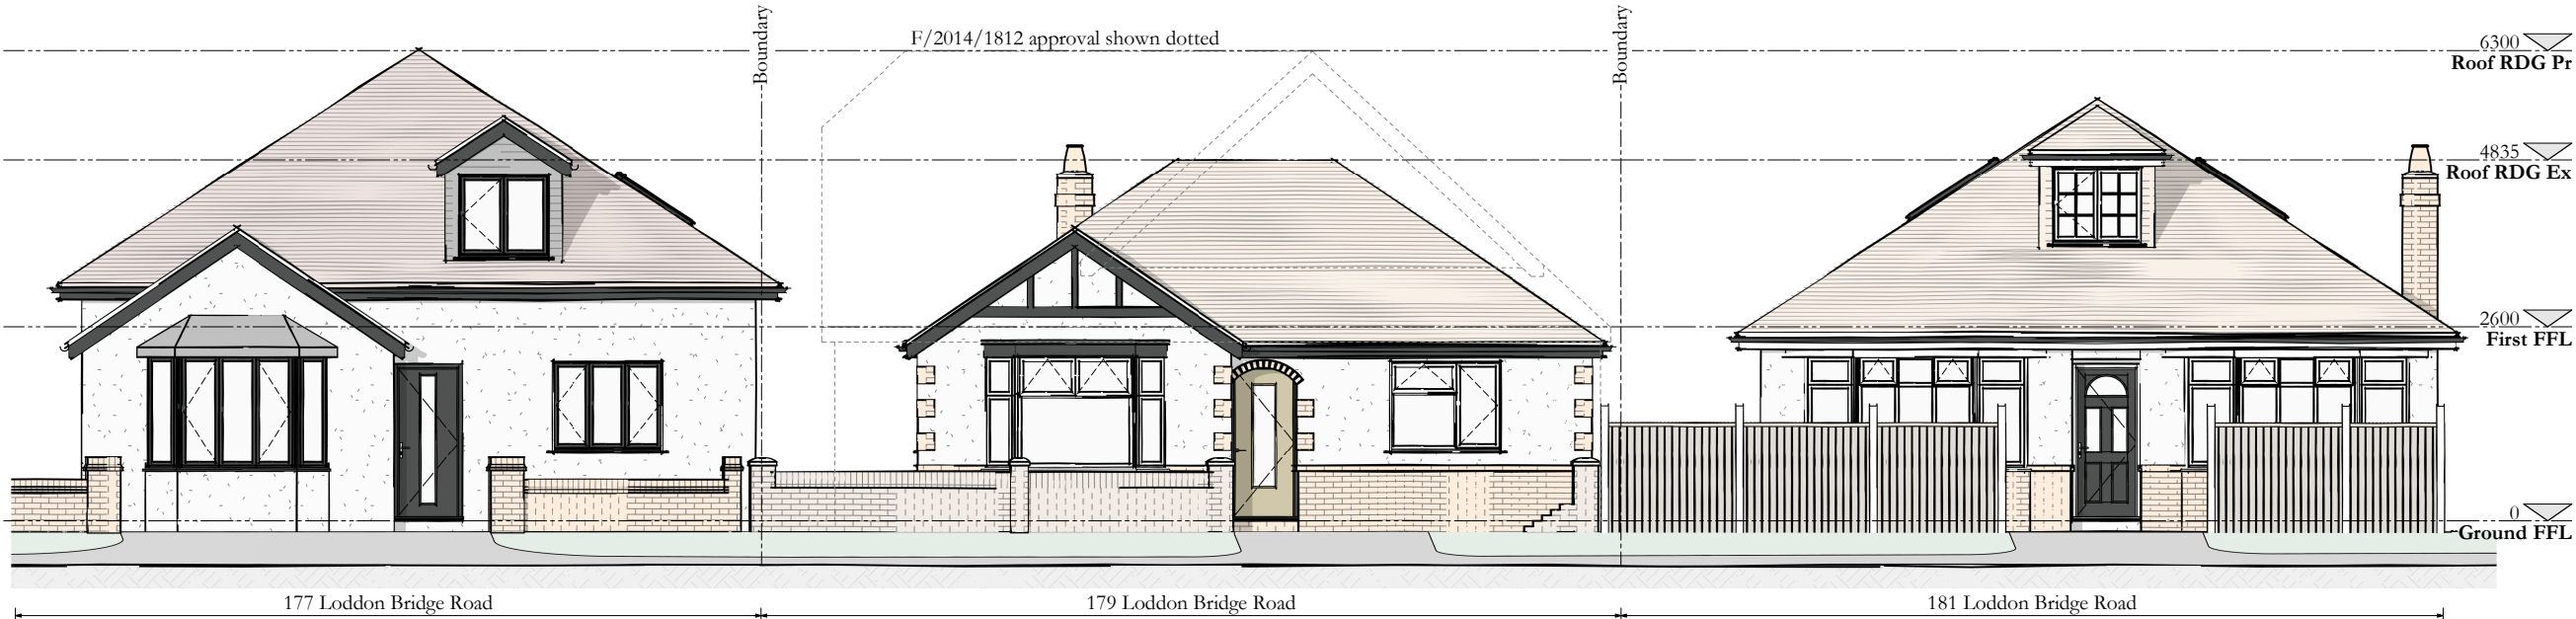

EXISTING INDICATIVE STREET SCENE
Scale 1 : 100

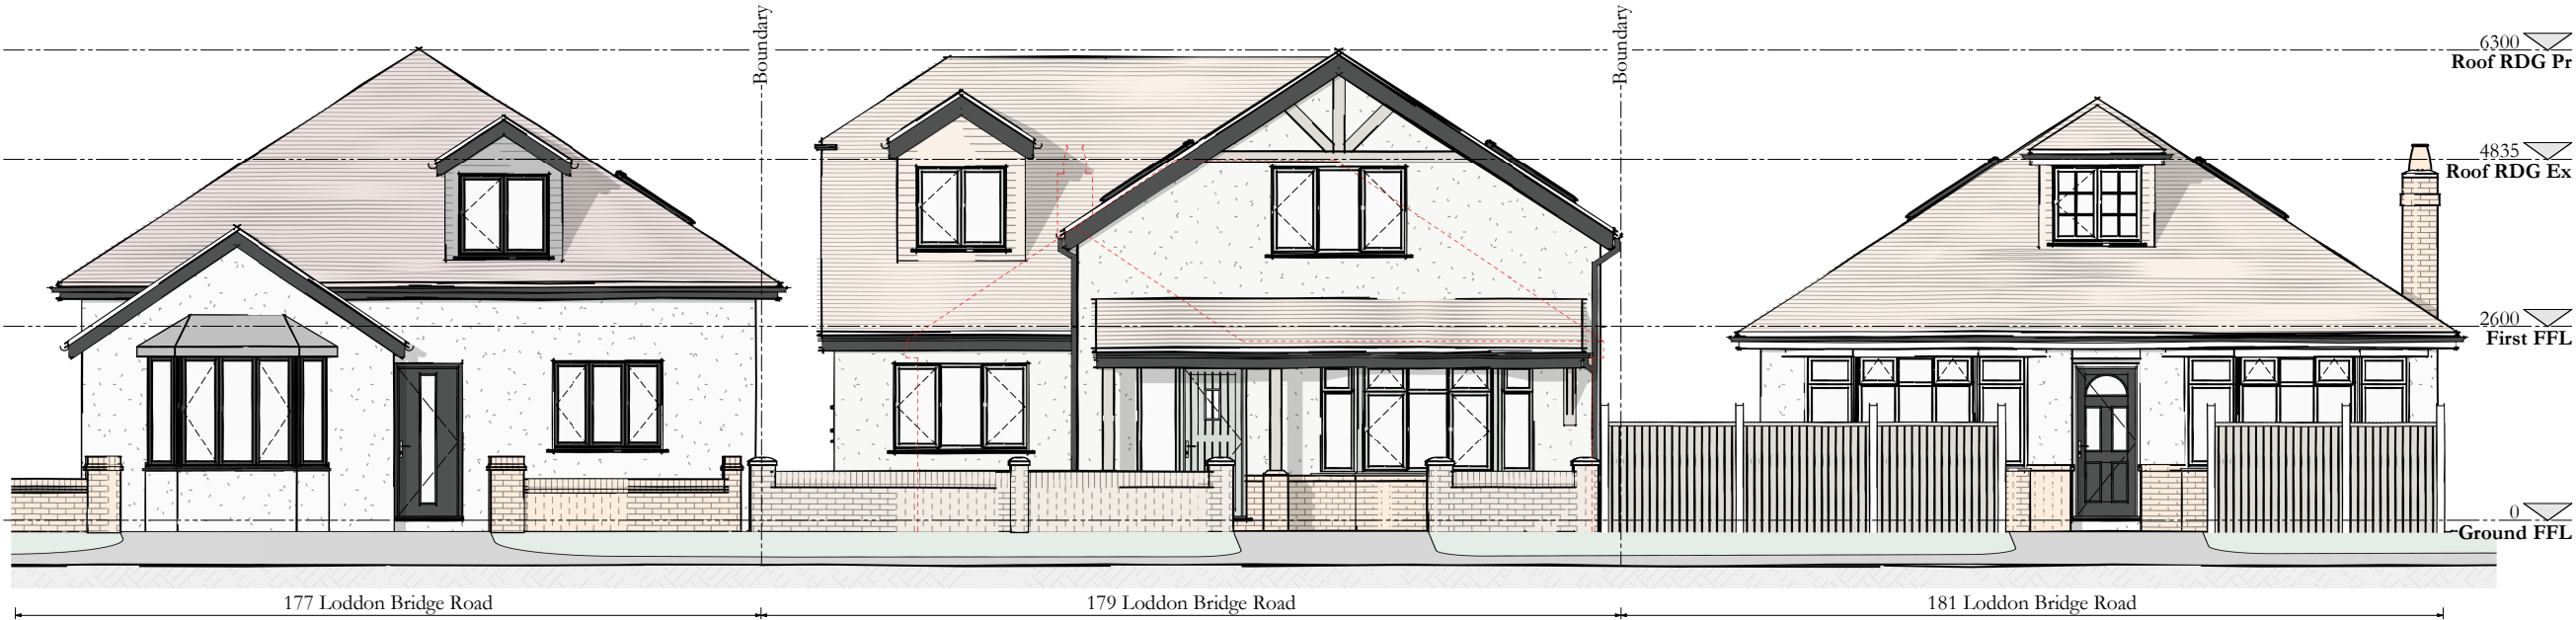

PROPOSED INDICATIVE STREET SCENE
Scale 1 : 100

(Scale 1:100 at A3)
0 1,000 2,000 3,000 5,000

0	PLANNING ISSUE	JMR	11/04/2025
Rev.	Revision Details	By	Date

Client

MRS. A. TALBOT

Project Location

179 LODDON BRIDGE ROAD,
WOODLEY, READING,
BERKSHIRE. RG5 4BP

Project Description

REPLACEMENT DWELLING

Drawing Title

PROPOSED INDICATIVE
STREET SCENE

Drawn	JMR	Drawing No.	JMR-00325-012-0
-------	-----	-------------	-----------------

Date	11/04/2025	Sheet Size	A3
------	------------	------------	----

Scale	1 : 100	Sheet Size	A3
-------	---------	------------	----

JMREDMAN
ARCHITECTURE

Jamie M. Redman MCAT
Jamie@jmra.co.uk | 07823774153
www.JMRedman.co.uk