


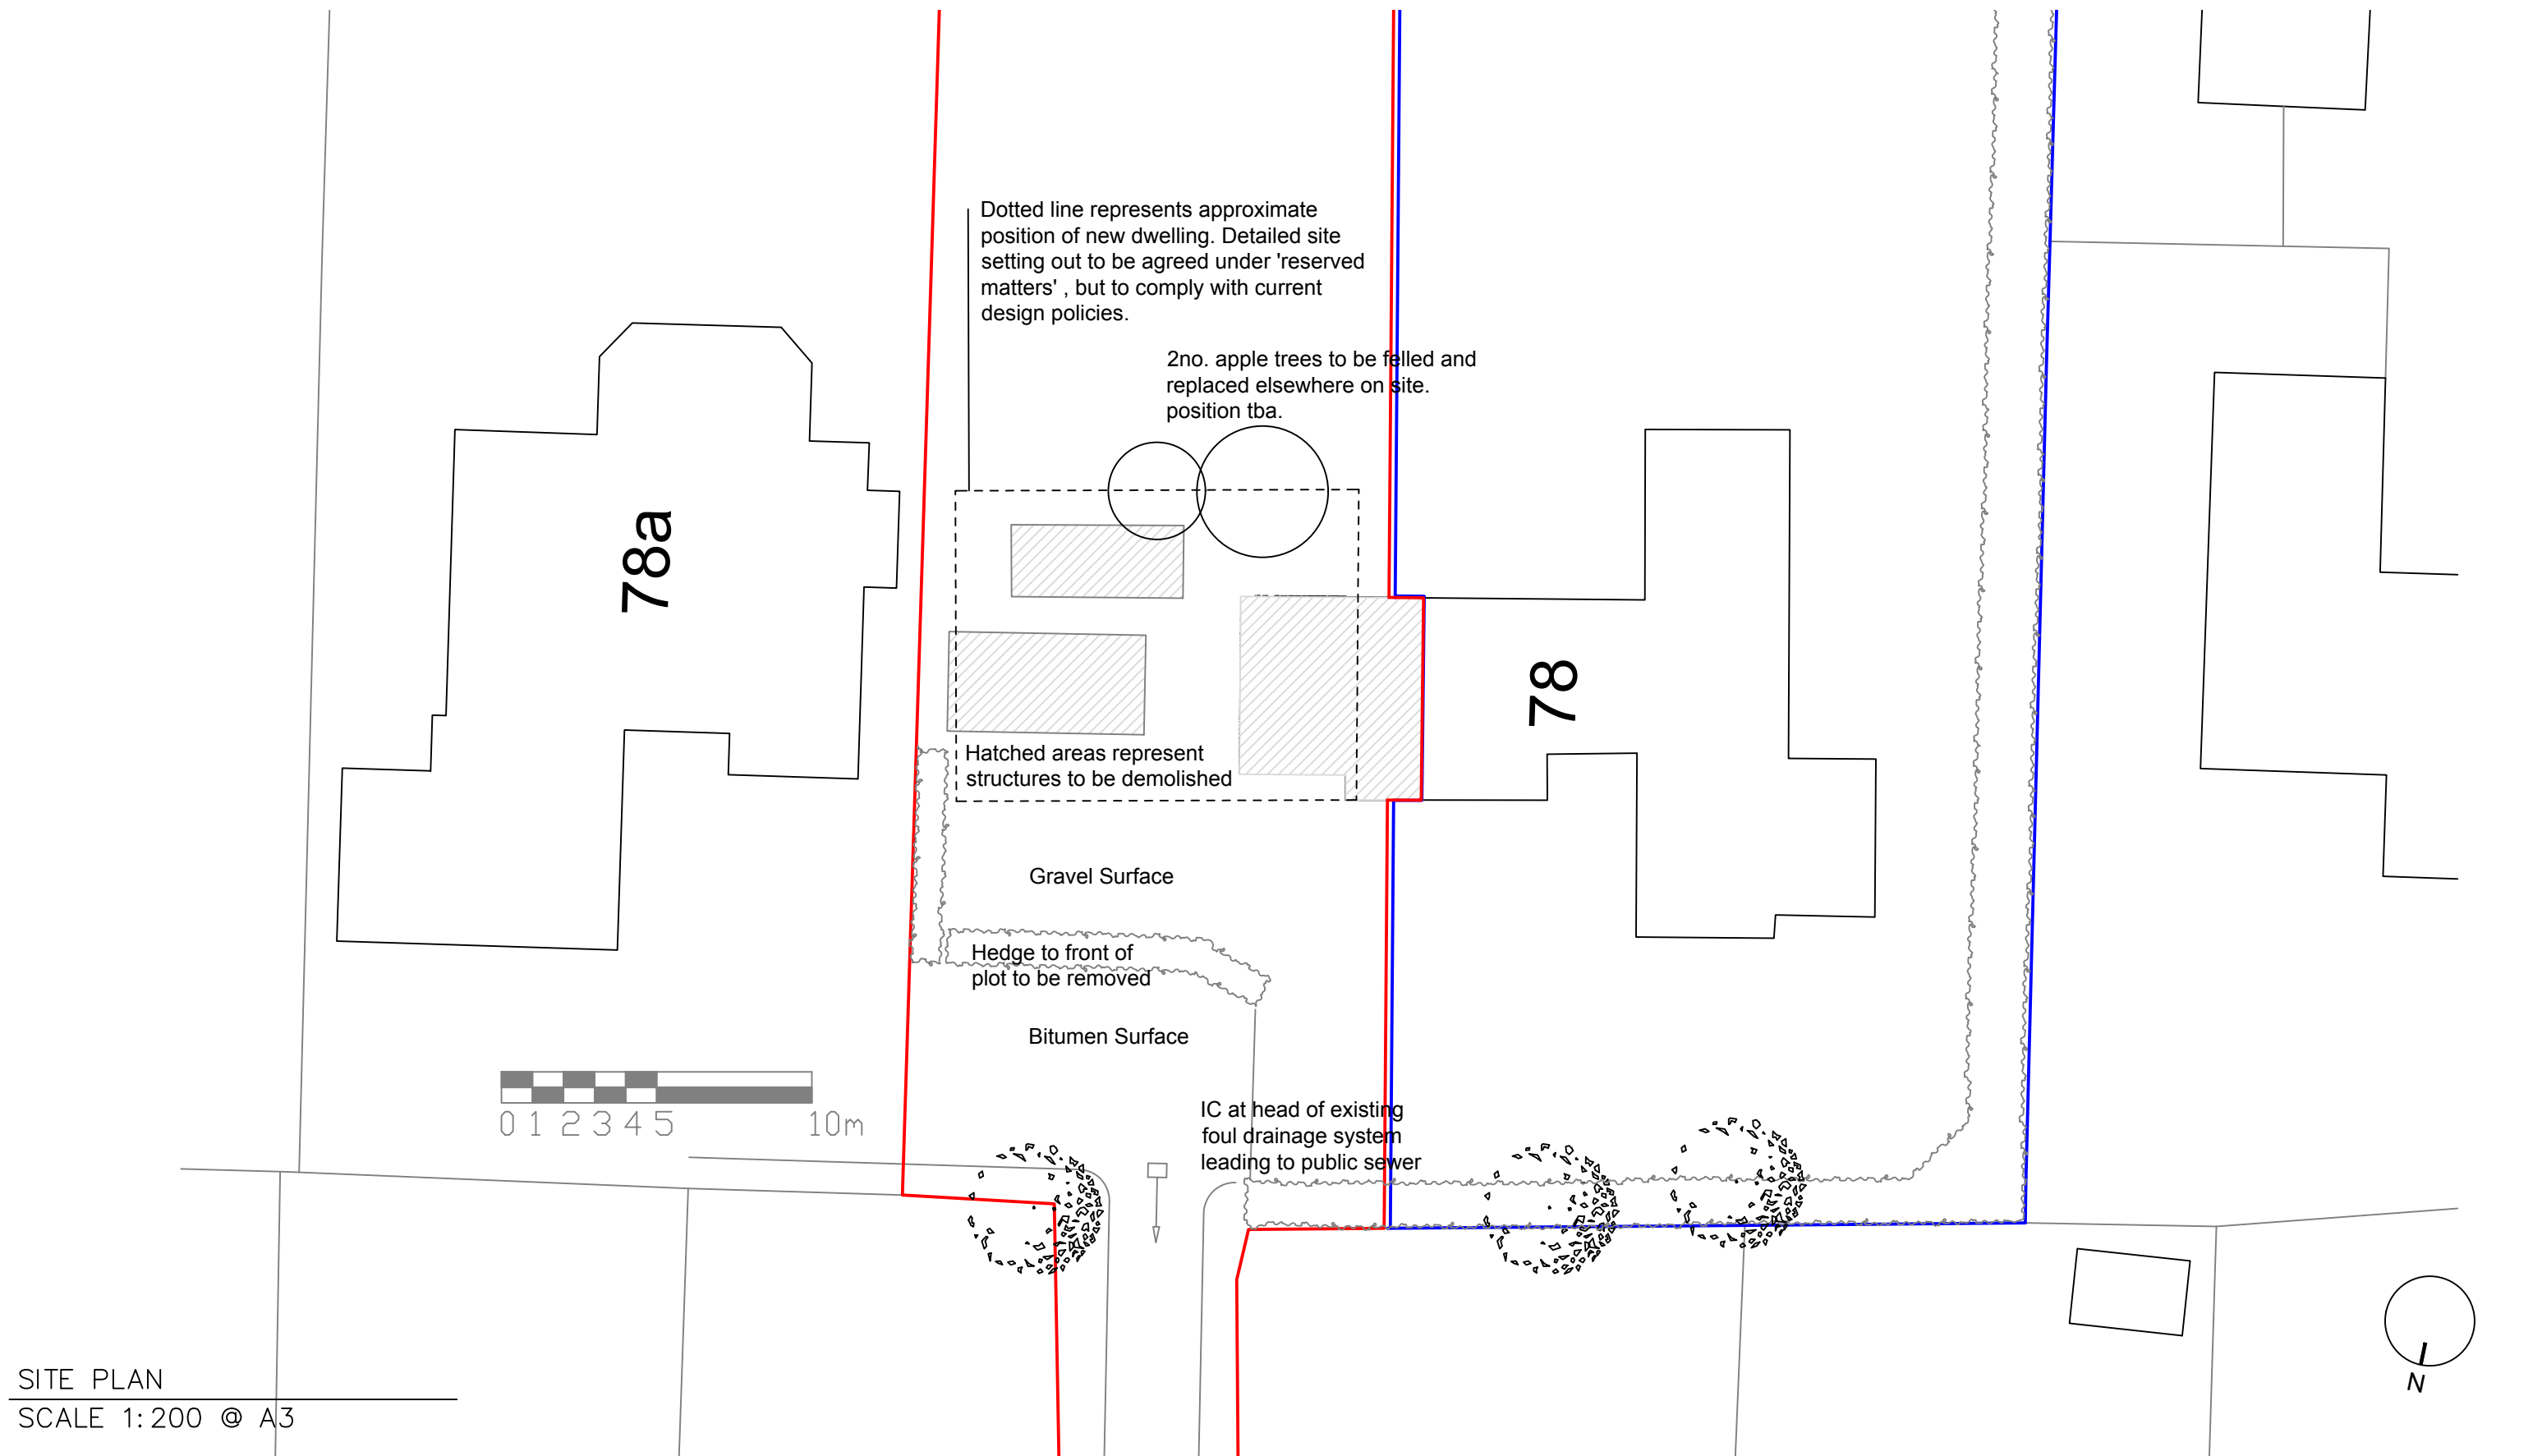

Rev A - 10.03.2025 -Project title and red/blue lines amended.

Project: 78 Barkham Ride, Finchampstead. RG40 4ET

Scale: 1:200 @ A3

Drawing: Indicative position of new dwelling

Date: 02.03.2025

Drawing Number: **BR/004A**