
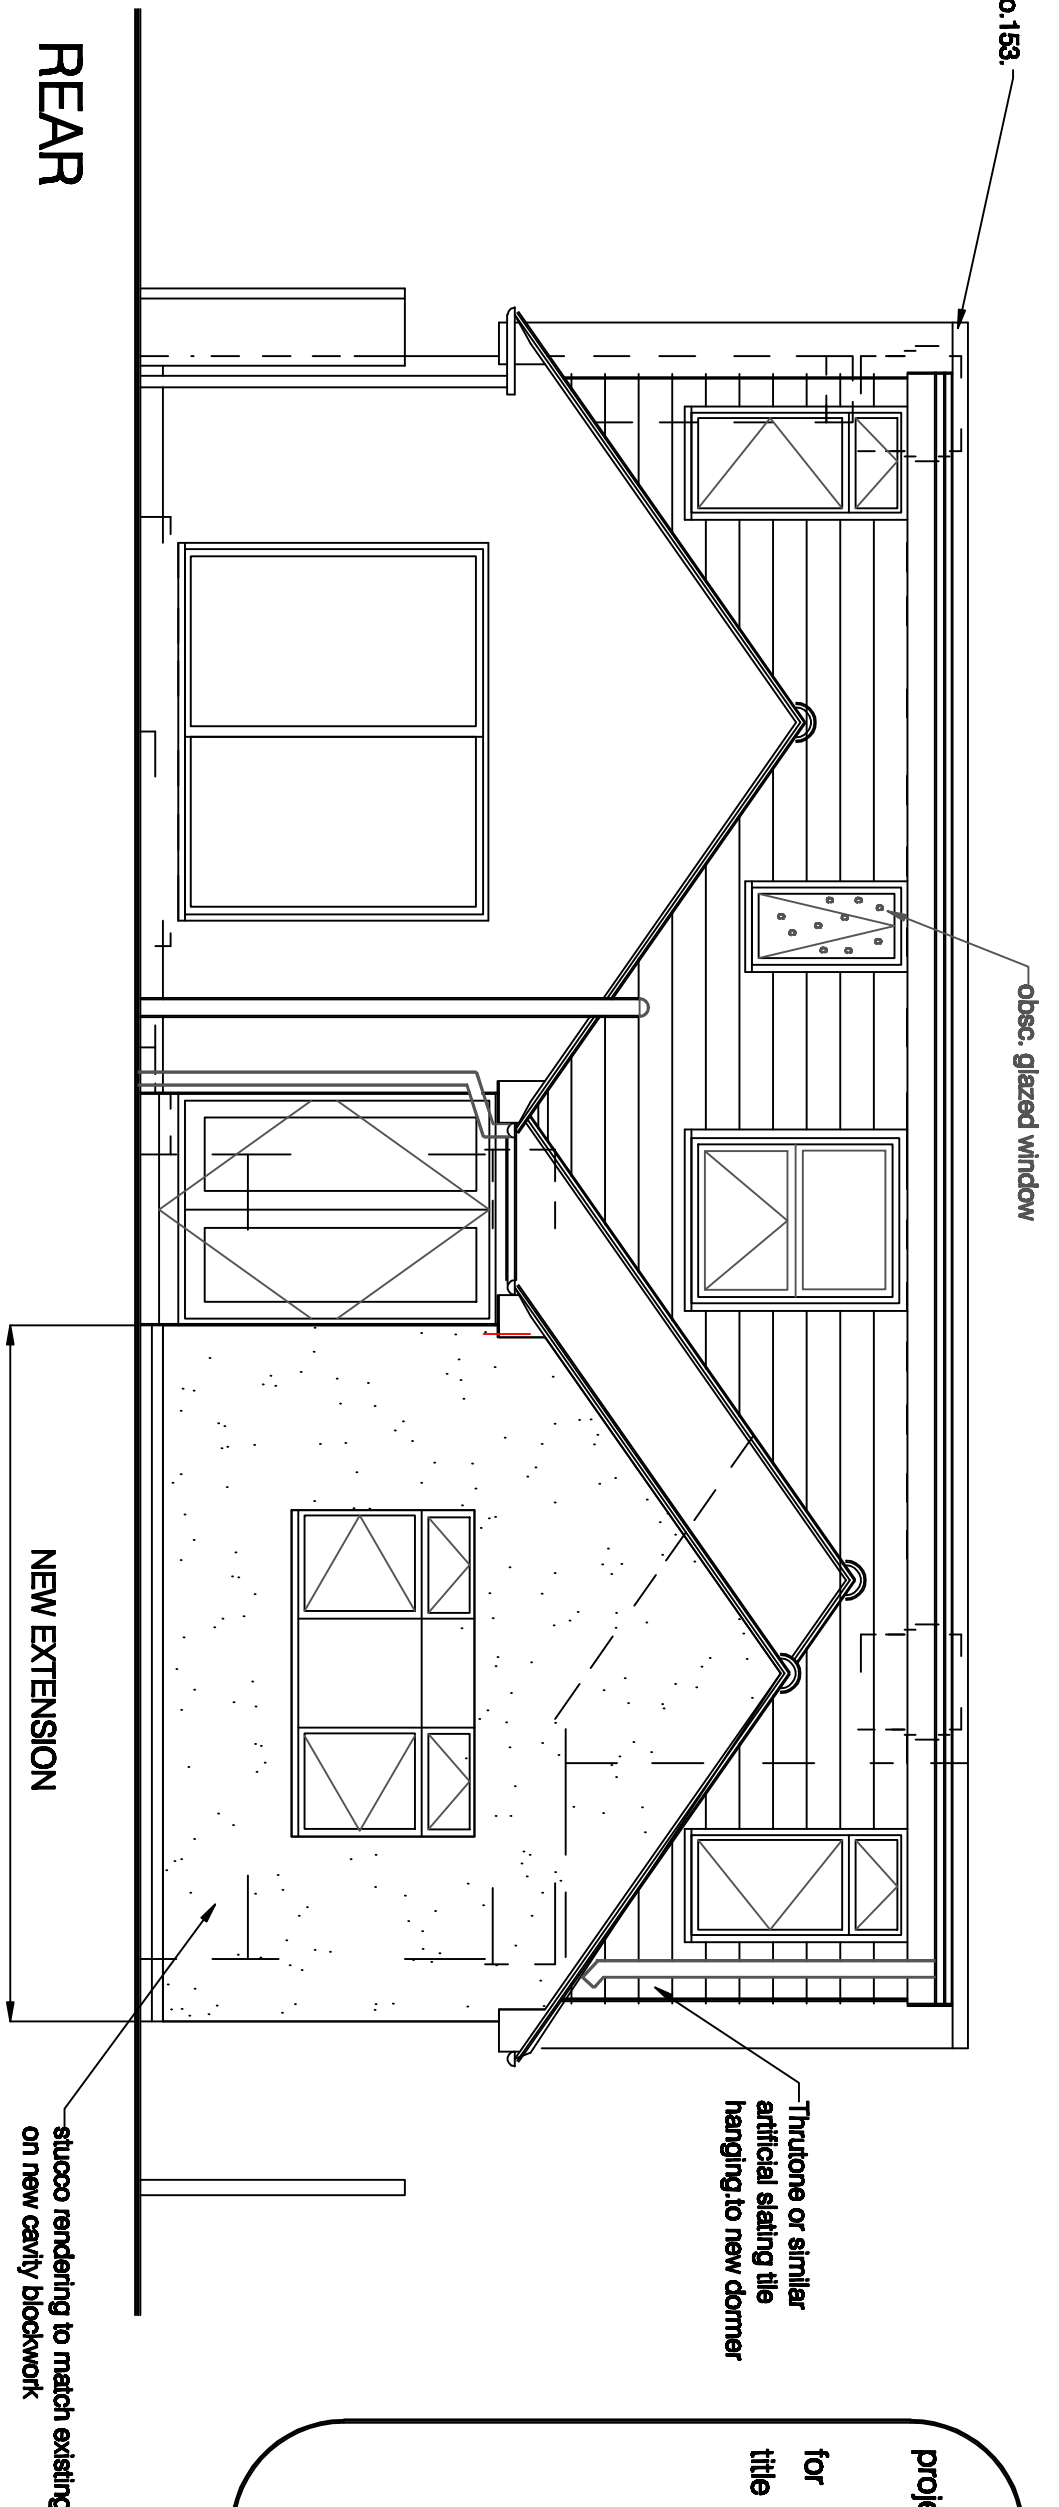


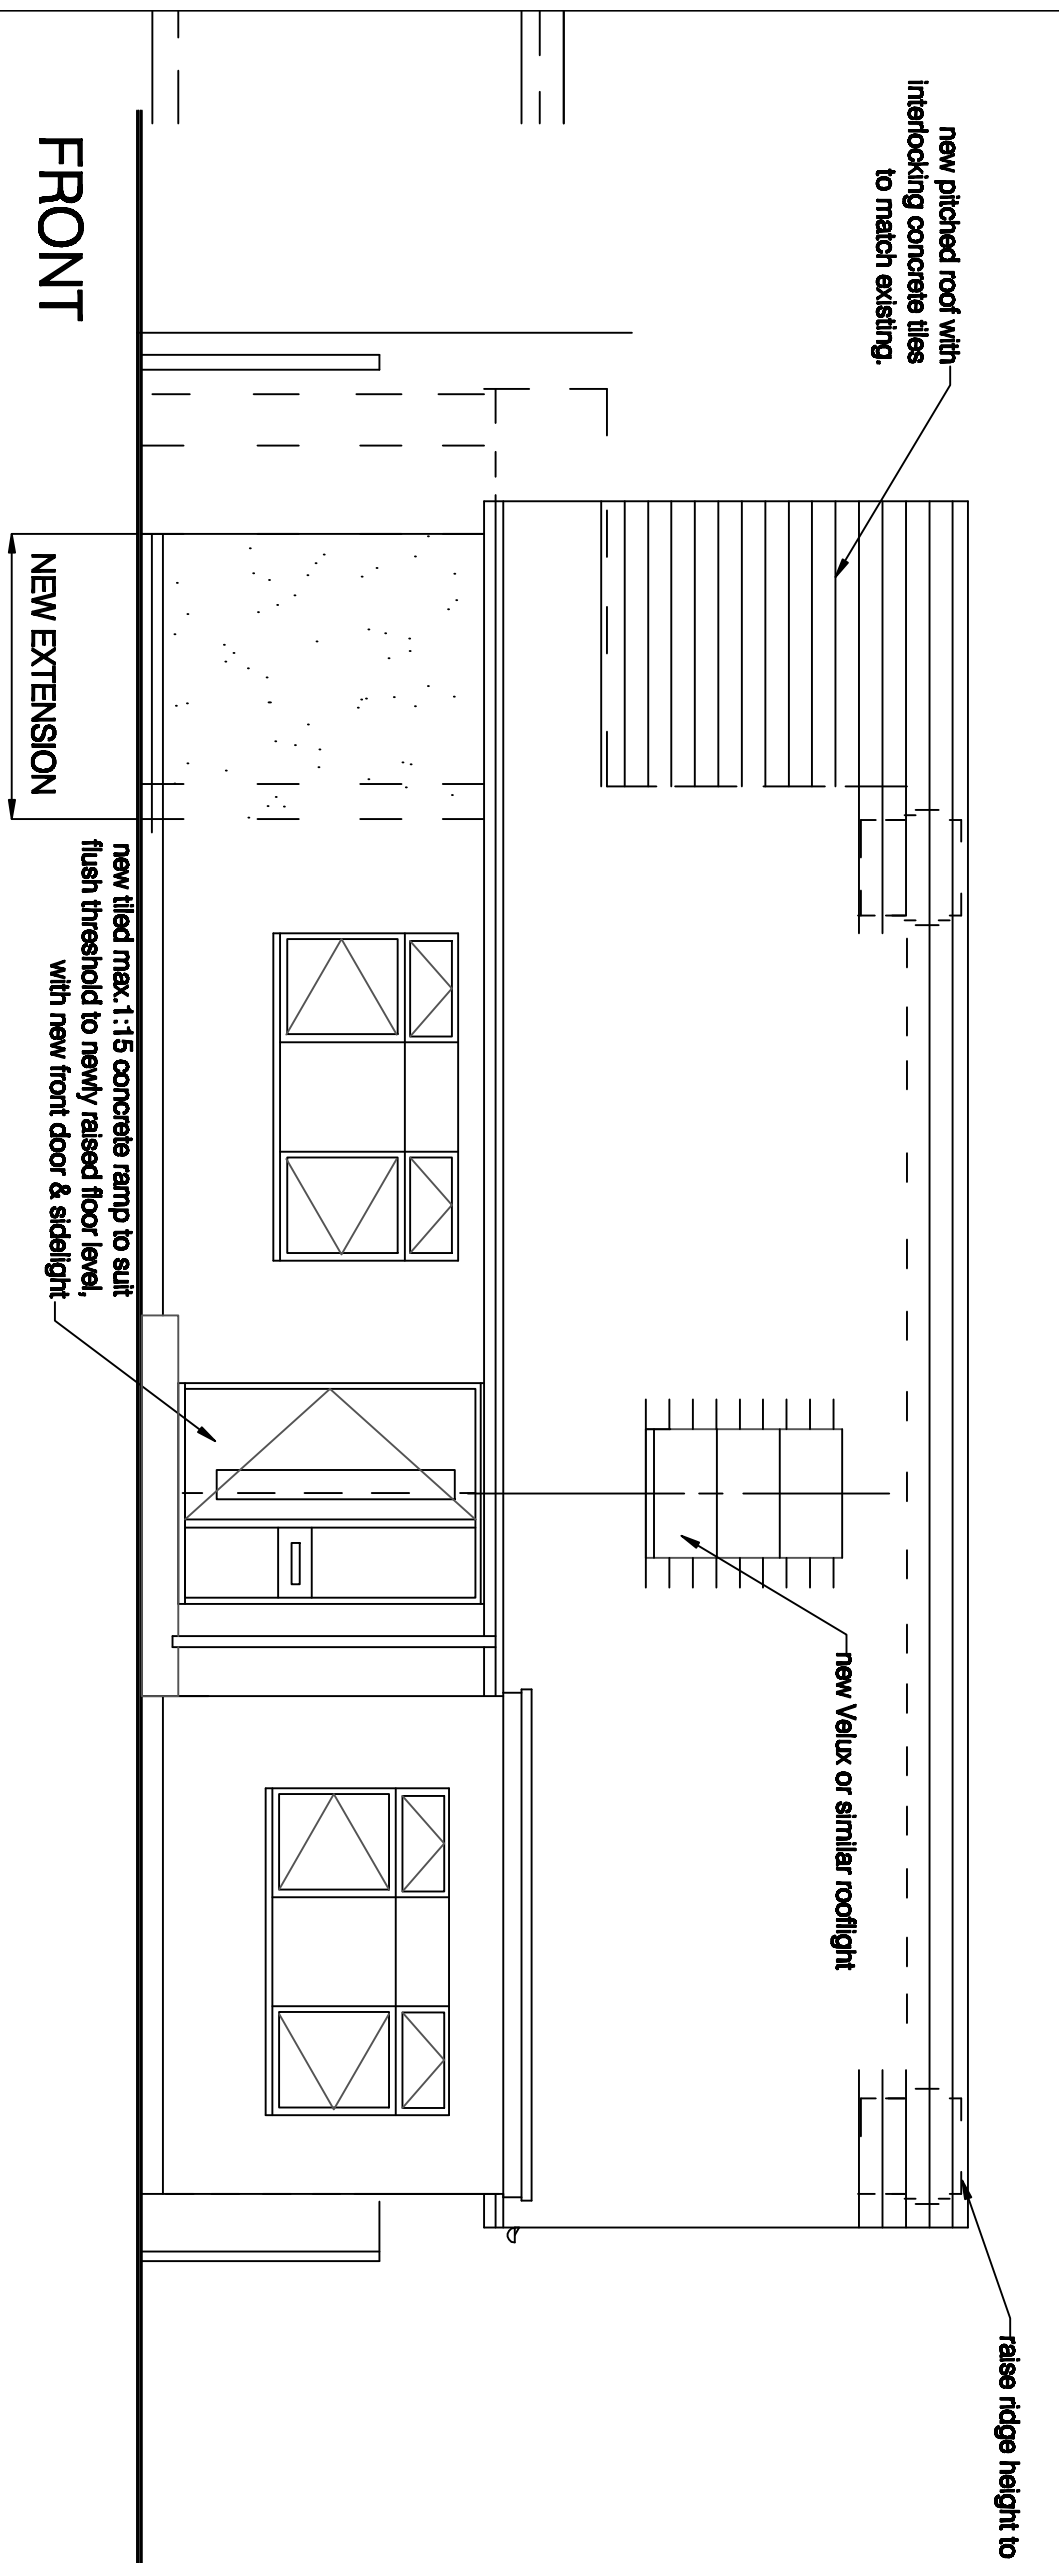

project
for
title

515 Reading Road
Winnersh, Wokingham, Berkshire
Brighter Living Care Ltd.
Plans and Elevations as Proposed





Drawing no: 1403 / 13

M D Howlett

architectural consultant
11 Prospect Street, Caversham, Reading
Berkshire RG4 8JB, Tel/Fax: (0118) 947 7117
Email: pmaarc@globalnet.co.uk

Date: July 2025

0 1 2 metres
SCALE: 1:50 on A1. 1:100 on A3.

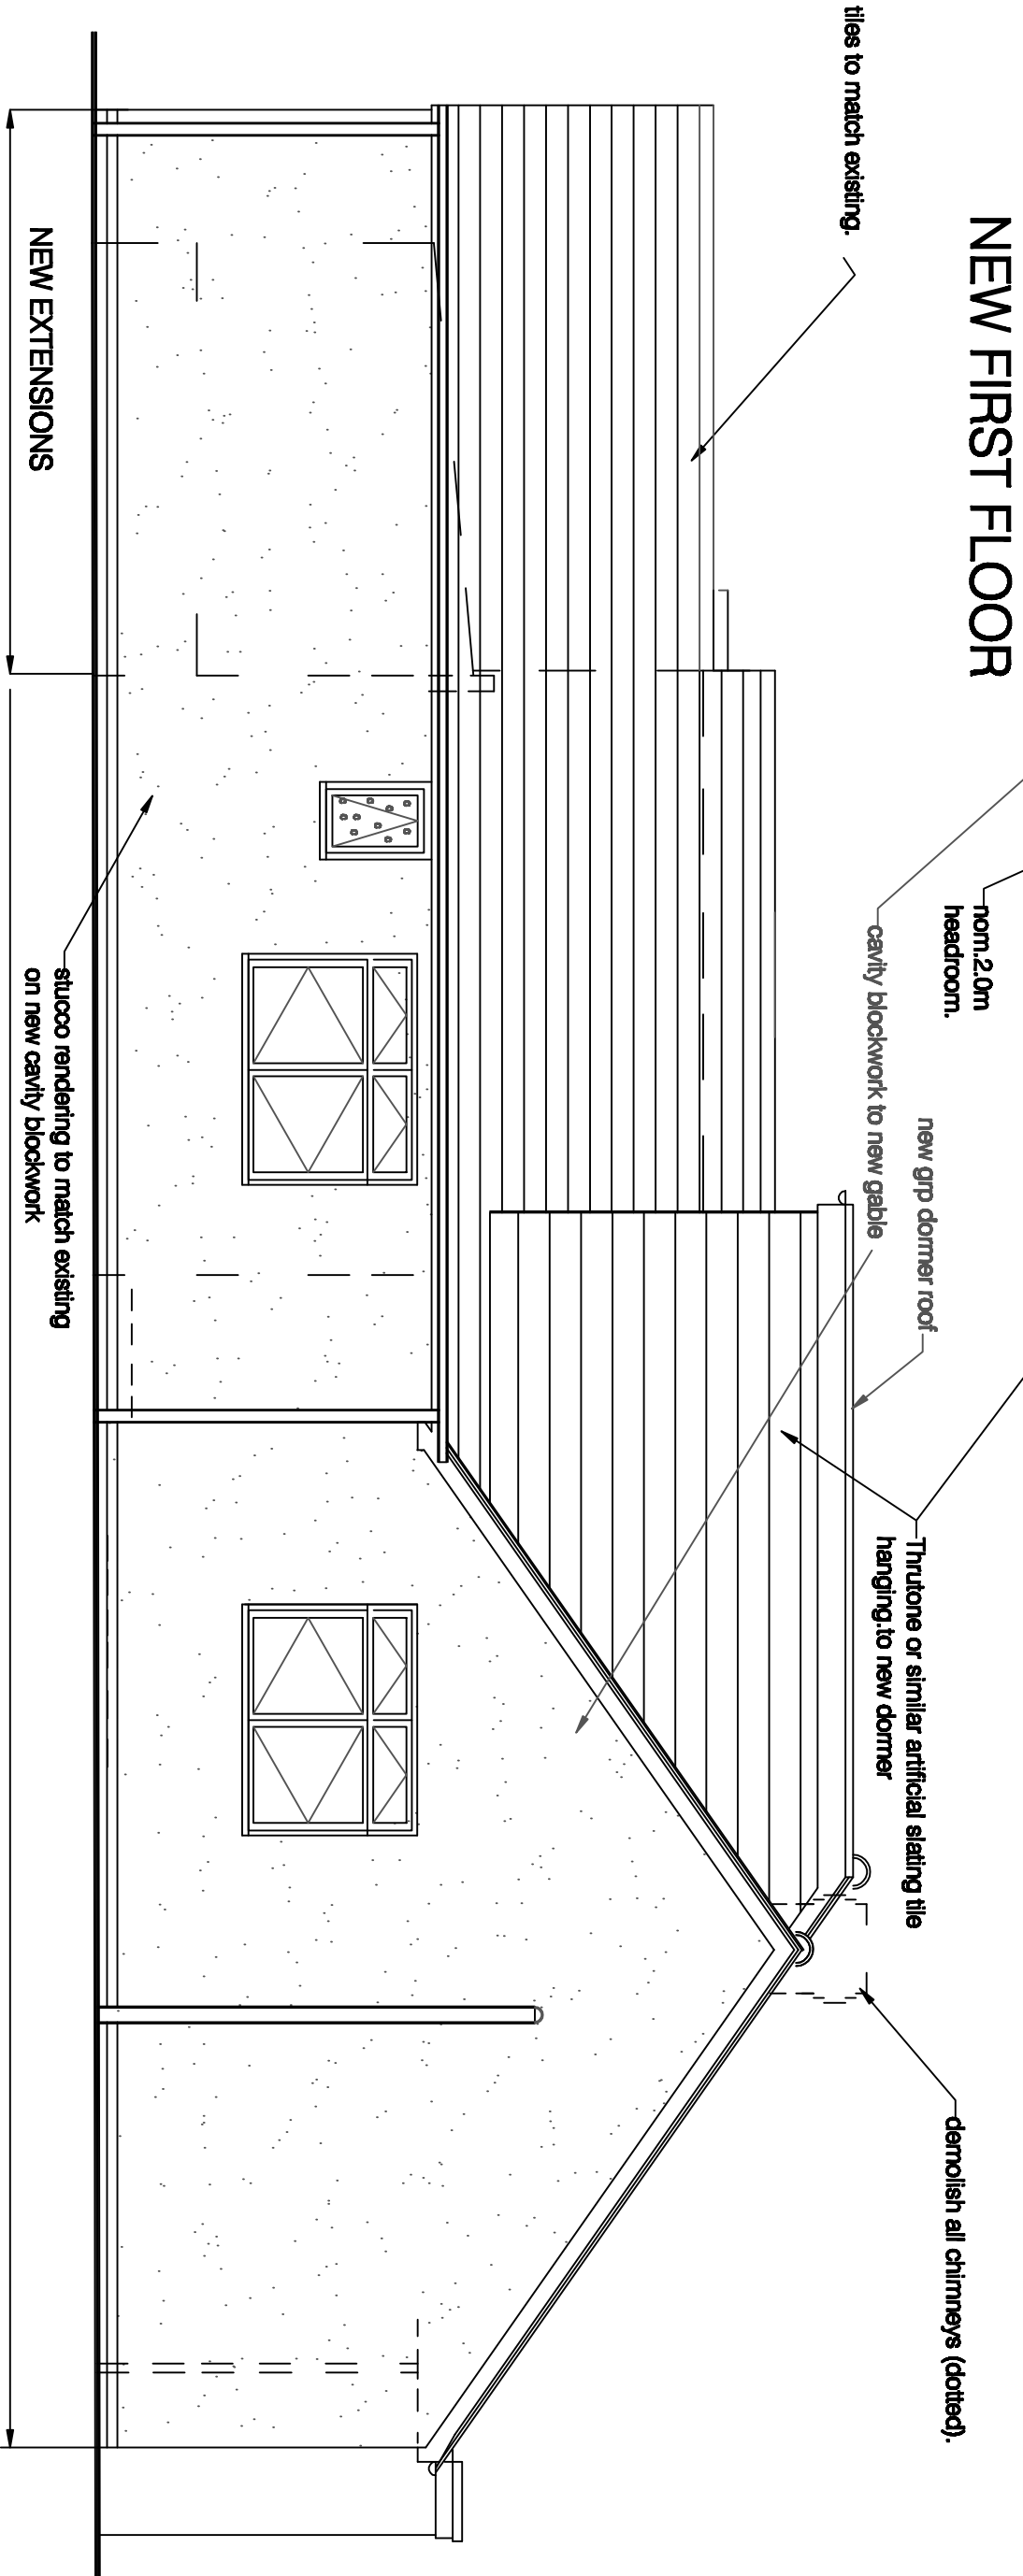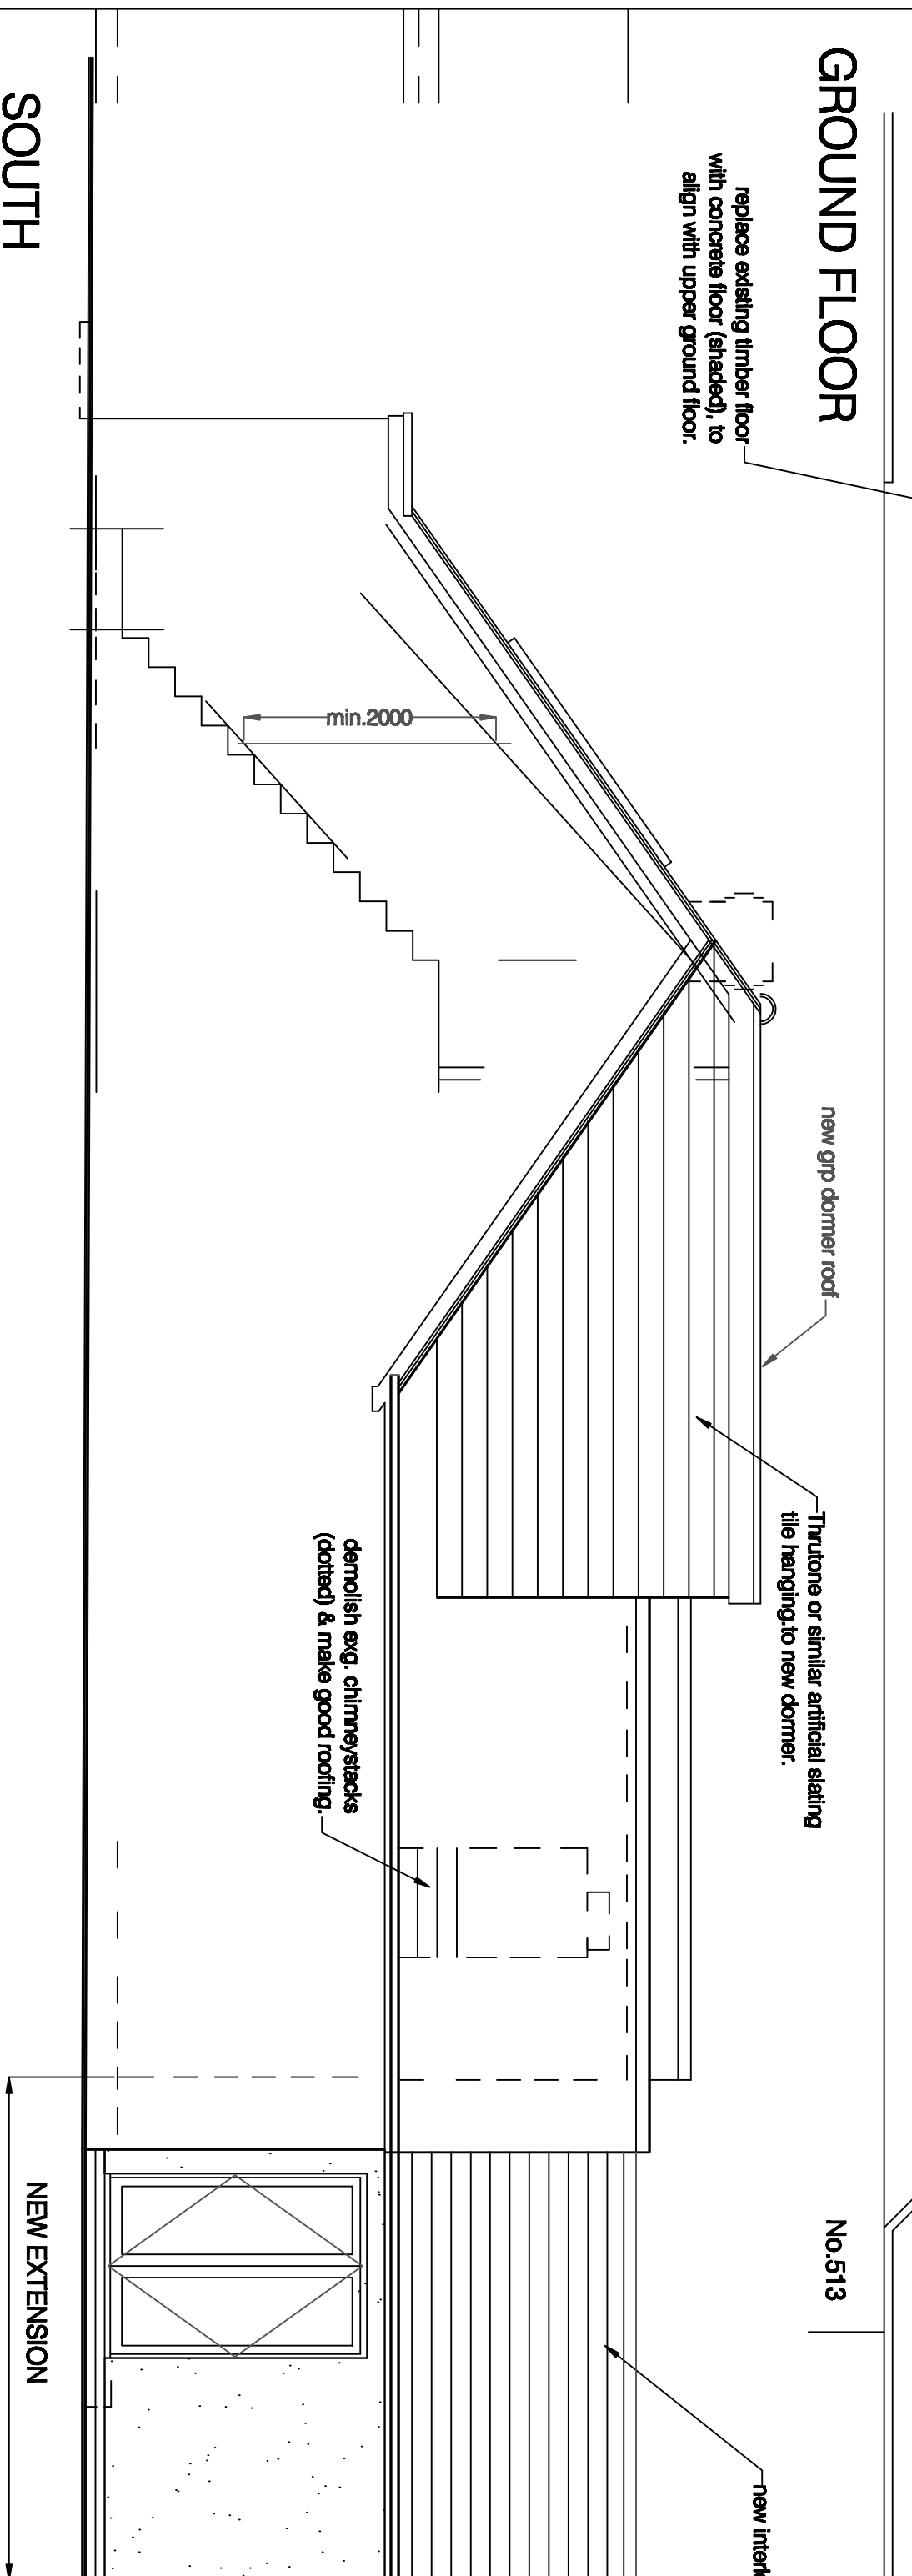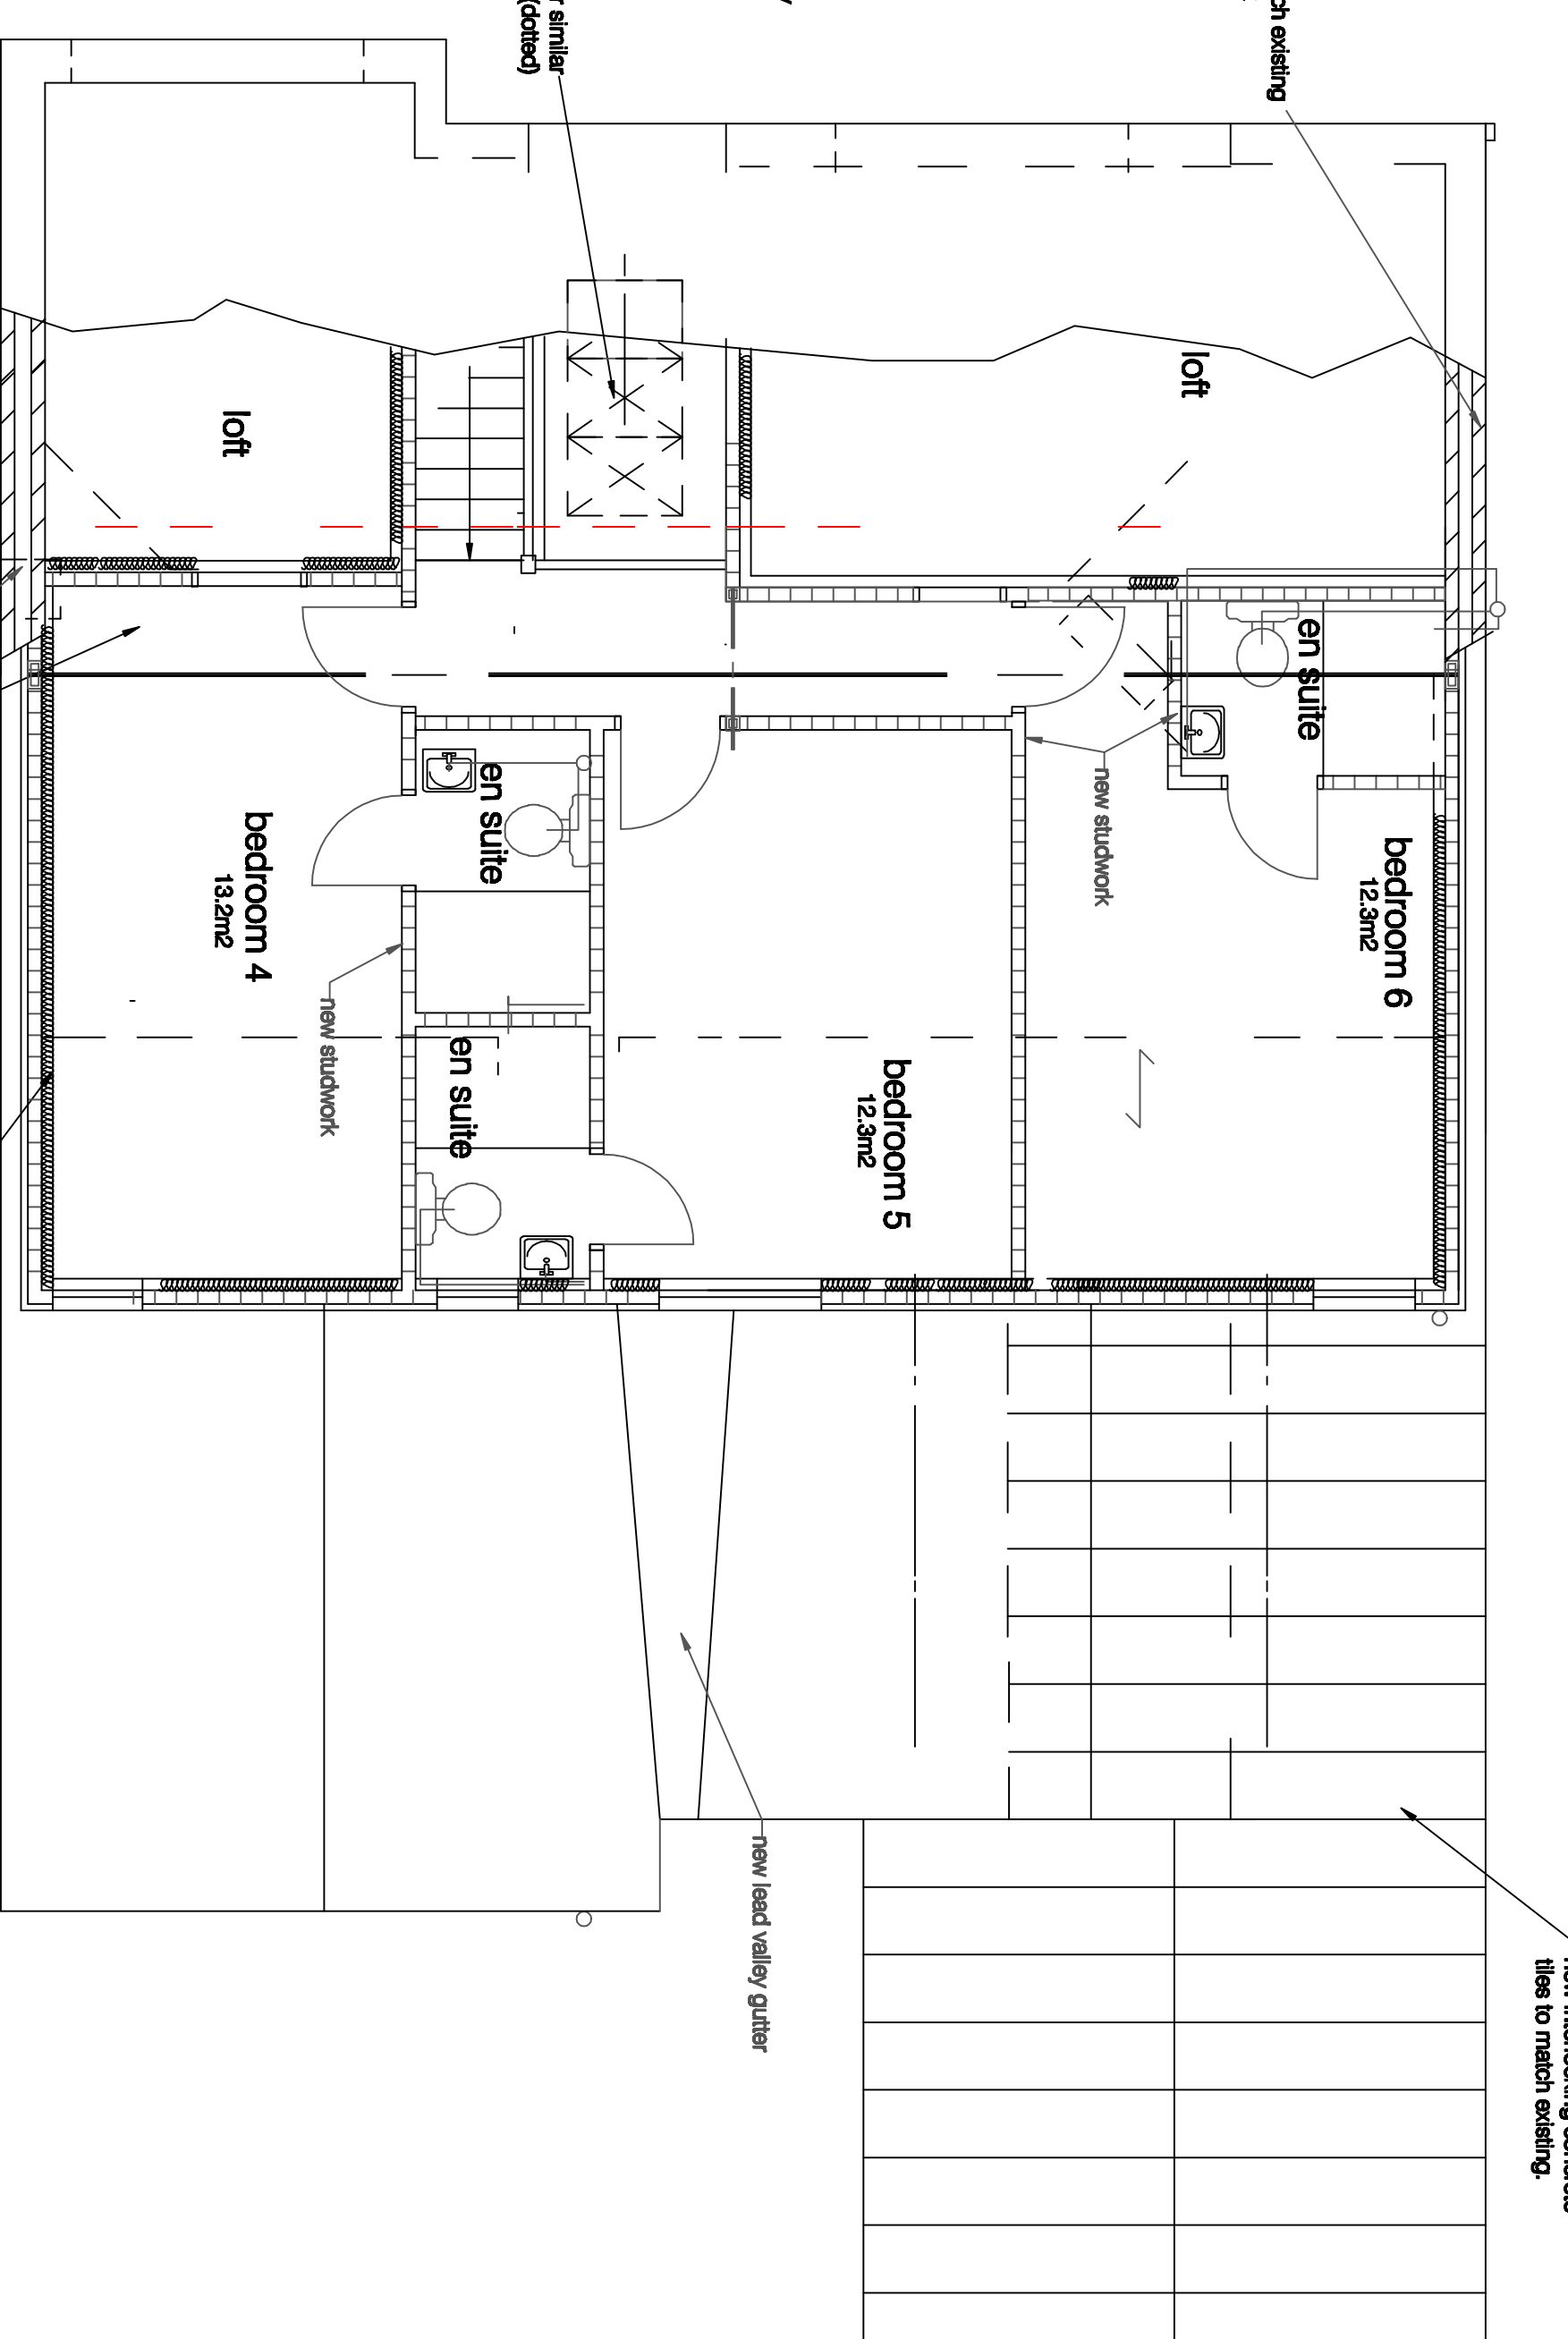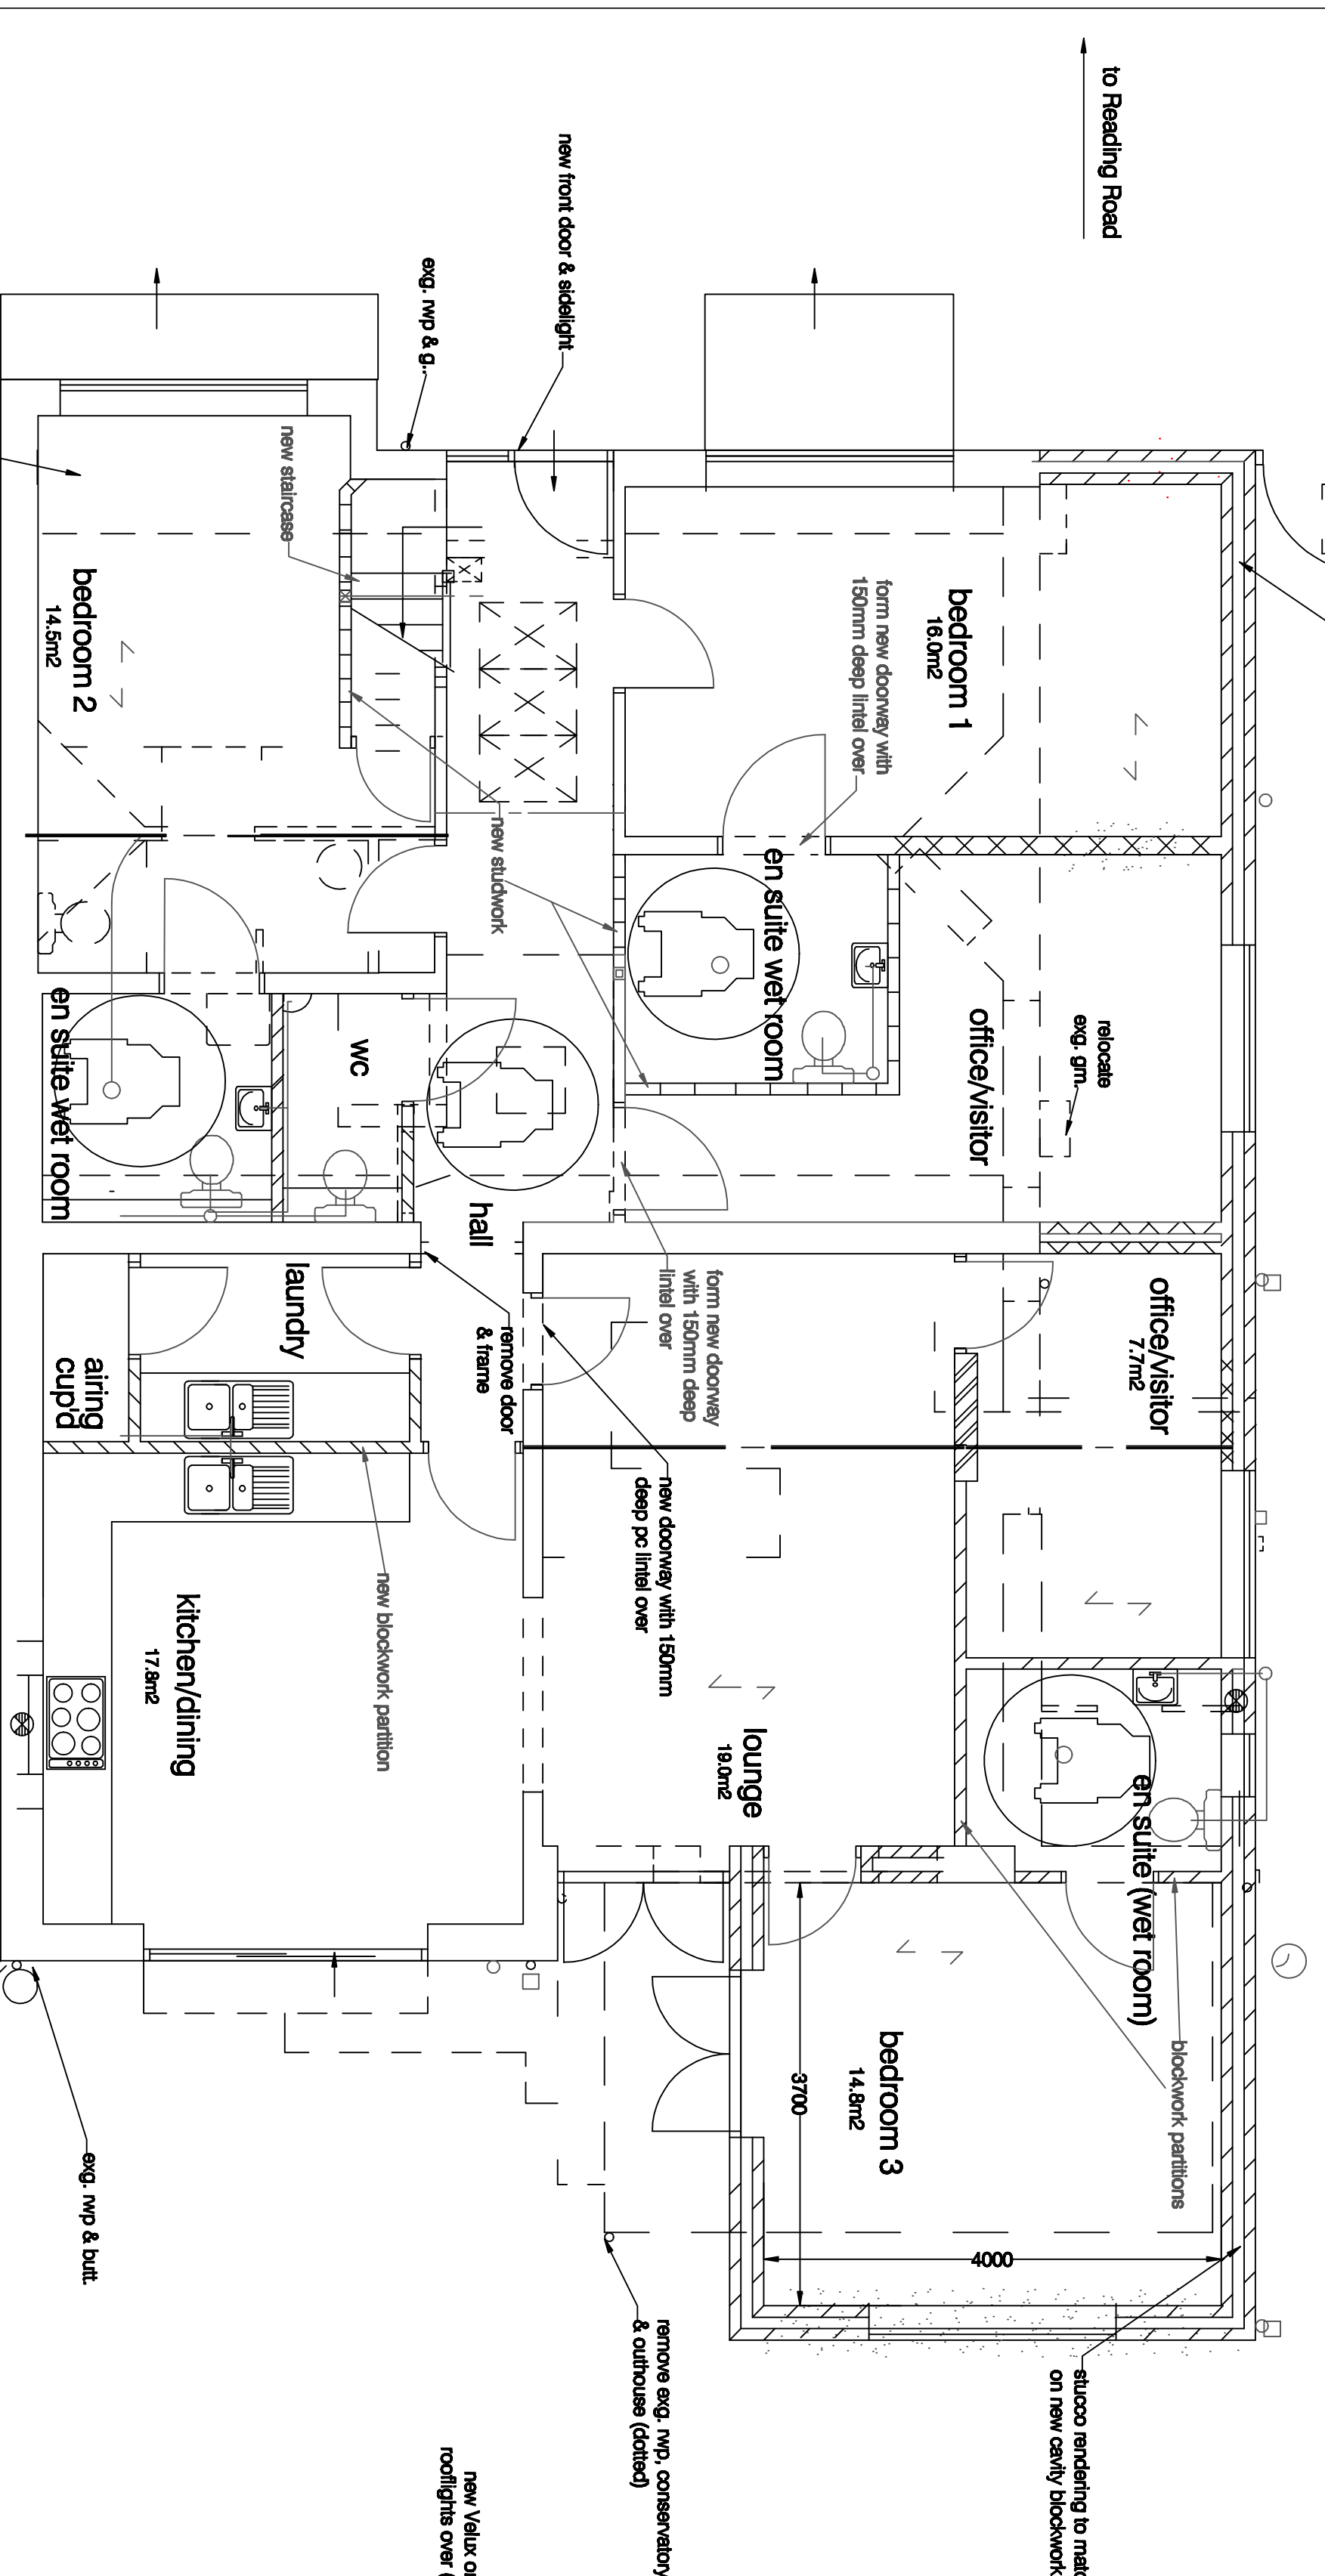

SOUTH

NORTH